



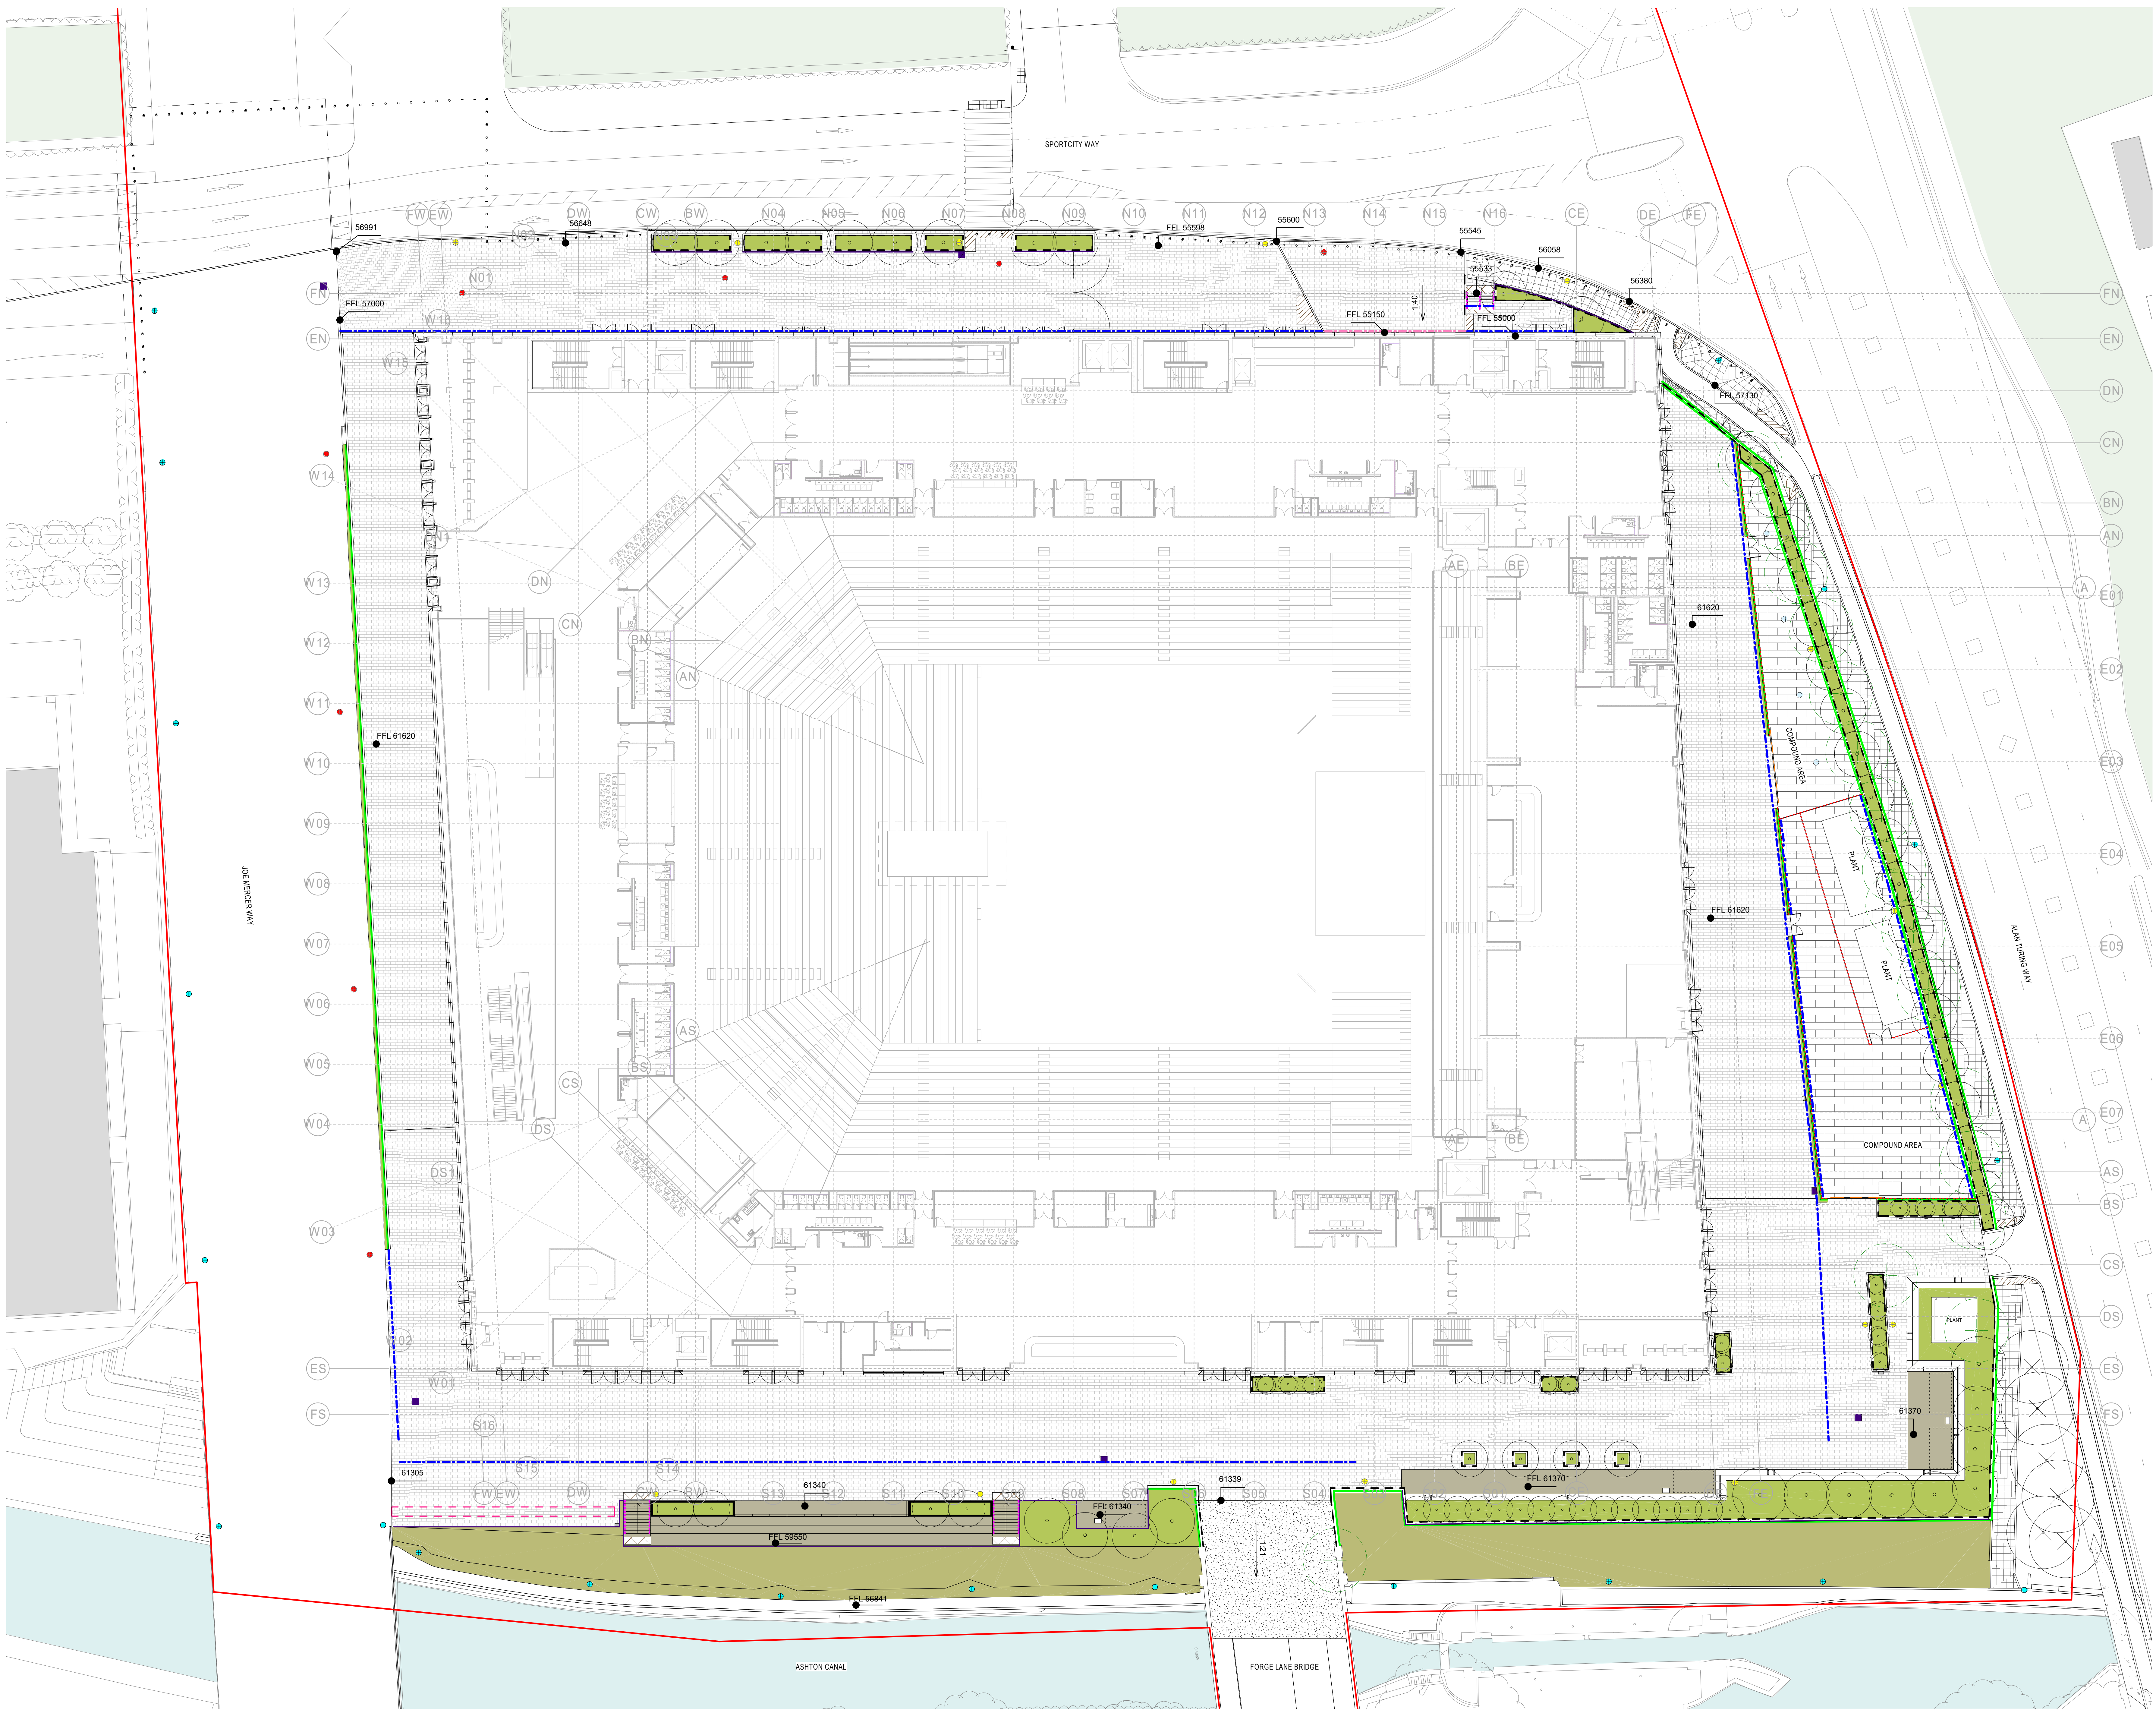

REVISIONS		
REV	DATE	DESCRIPTION
01	14/02/2020	PLANNING

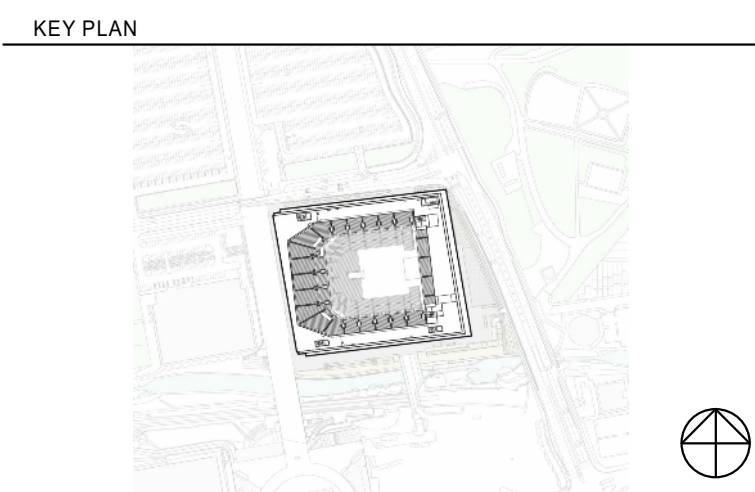

- KEY
- PLANNING APPLICATION BOUNDARY
 - BLOCK PAVING
 - CONCRETE BLOCK PAVING
 - CONCRETE SLABS PAVING
 - TIMBER DECKING
 - TARMAC
 - TACTILE BLISTER PAVING
 - TACTILE HAZARD WARNING STRIP
 - CONCRETE KERB
 - SEATING WALL
 - LITTER BIN
 - METAL PLANTER
 - CONCRETE PLANTER
 - SECURITY BOLLARD - STATIC
 - SECURITY BOLLARD - RETRACTABLE
 - GATE
 - SLIDING GATE
 - FENCE
 - CONCRETE WALL
 - HANDRAIL
 - BALUSTRADE
 - BARRIER
 - GREEN SCREEN
 - SLOT DRAIN TYPE 1
 - SLOT DRAIN TYPE 2
 - FLOOR GULLY
 - WAYFINDING TOTEM
 - ZONE FOR NAMING RIGHTS SIGNAGE
 - POP-UP
 - PROPOSED TREES
 - EXISTING TREES TO BE RETAINED
 - EXISTING TREES TO BE REMOVED
 - PROPOSED SPECIMEN SHRUB
 - SHRUB AND UNDERSTORY PLANTING
 - WILDFLOWER
 - PROPOSED LIGHTING COLUMN
 - EXISTING LIGHTING COLUMN TO BE RETAINED
 - EXISTING LIGHTING COLUMN TO BE REMOVED

THIS DRAWING IS ONLY TO SCALE IF IT IS
REPRODUCED AT THE CORRECT PAPER SIZE
1:250@A0

ALL INTERNAL LAYOUTS AND USES ARE SHOWN
FOR ILLUSTRATIVE PURPOSES ONLY AND ARE
NOT FOR DETERMINATION



© COPYRIGHT. ALL RIGHTS RESERVED

THIS WORK IS COPYRIGHT AND CANNOT BE REPRODUCED OR COPIED IN ANY FORM OR BY
ANY OTHER MEANS (INCLUDING ELECTRONIC OR MECHANICAL, AND INCLUDING PHOTOCOPYING,
RECORDING, OR BY ANY INFORMATION STORAGE AND RETRIEVAL SYSTEM) WITHOUT THE
WRITTEN PERMISSION OF THE CLIENT. THE CLIENT'S PERMISSION IS NOT TO BE USED FOR
ANY PURPOSE WHATSOEVER AND IS RESTRICTED TO THE TERMS
OF THE AGREEMENT OR ANY AGREEMENT BETWEEN THE CLIENT AND THE INSTRUCTING
PARTY.

USE PREFERRED DIMENSIONS IN PREFERENCE TO SCALED. CHECK ALL DIMENSIONS ON SITE
BEFORE FABRICATION OR SETTING OUT

ARCHITECT

POPULOUS®

14 BLADES COURT | DEODAR ROAD | LONDON | SW16 2NU | UNITED KINGDOM
TELEPHONE +44 (0)20 8874 7866 | FACSIMILE +44 (0)20 8874 7470
ALL PRODUCTION & INTELLECTUAL PROPERTY RIGHTS RESERVED © POPULOUS 2009

PROJECT NAME

OVG MANCHESTER

DRAWING TITLE

LANDSCAPE SITE PLAN

STATUS		PROJECT No.	
PLANNING		4933	
DATE	SCALE	SIZE	
14/02/2020	1 : 250	A0	
DRAWN		APPROVED	
ML	TJ	DS	
PROJECT	ORIGIN	ZONE	LEVEL
BRA-POP-ZZ-	ZZ-	DR-	L-
DRAWING		REV	
0650		00	