



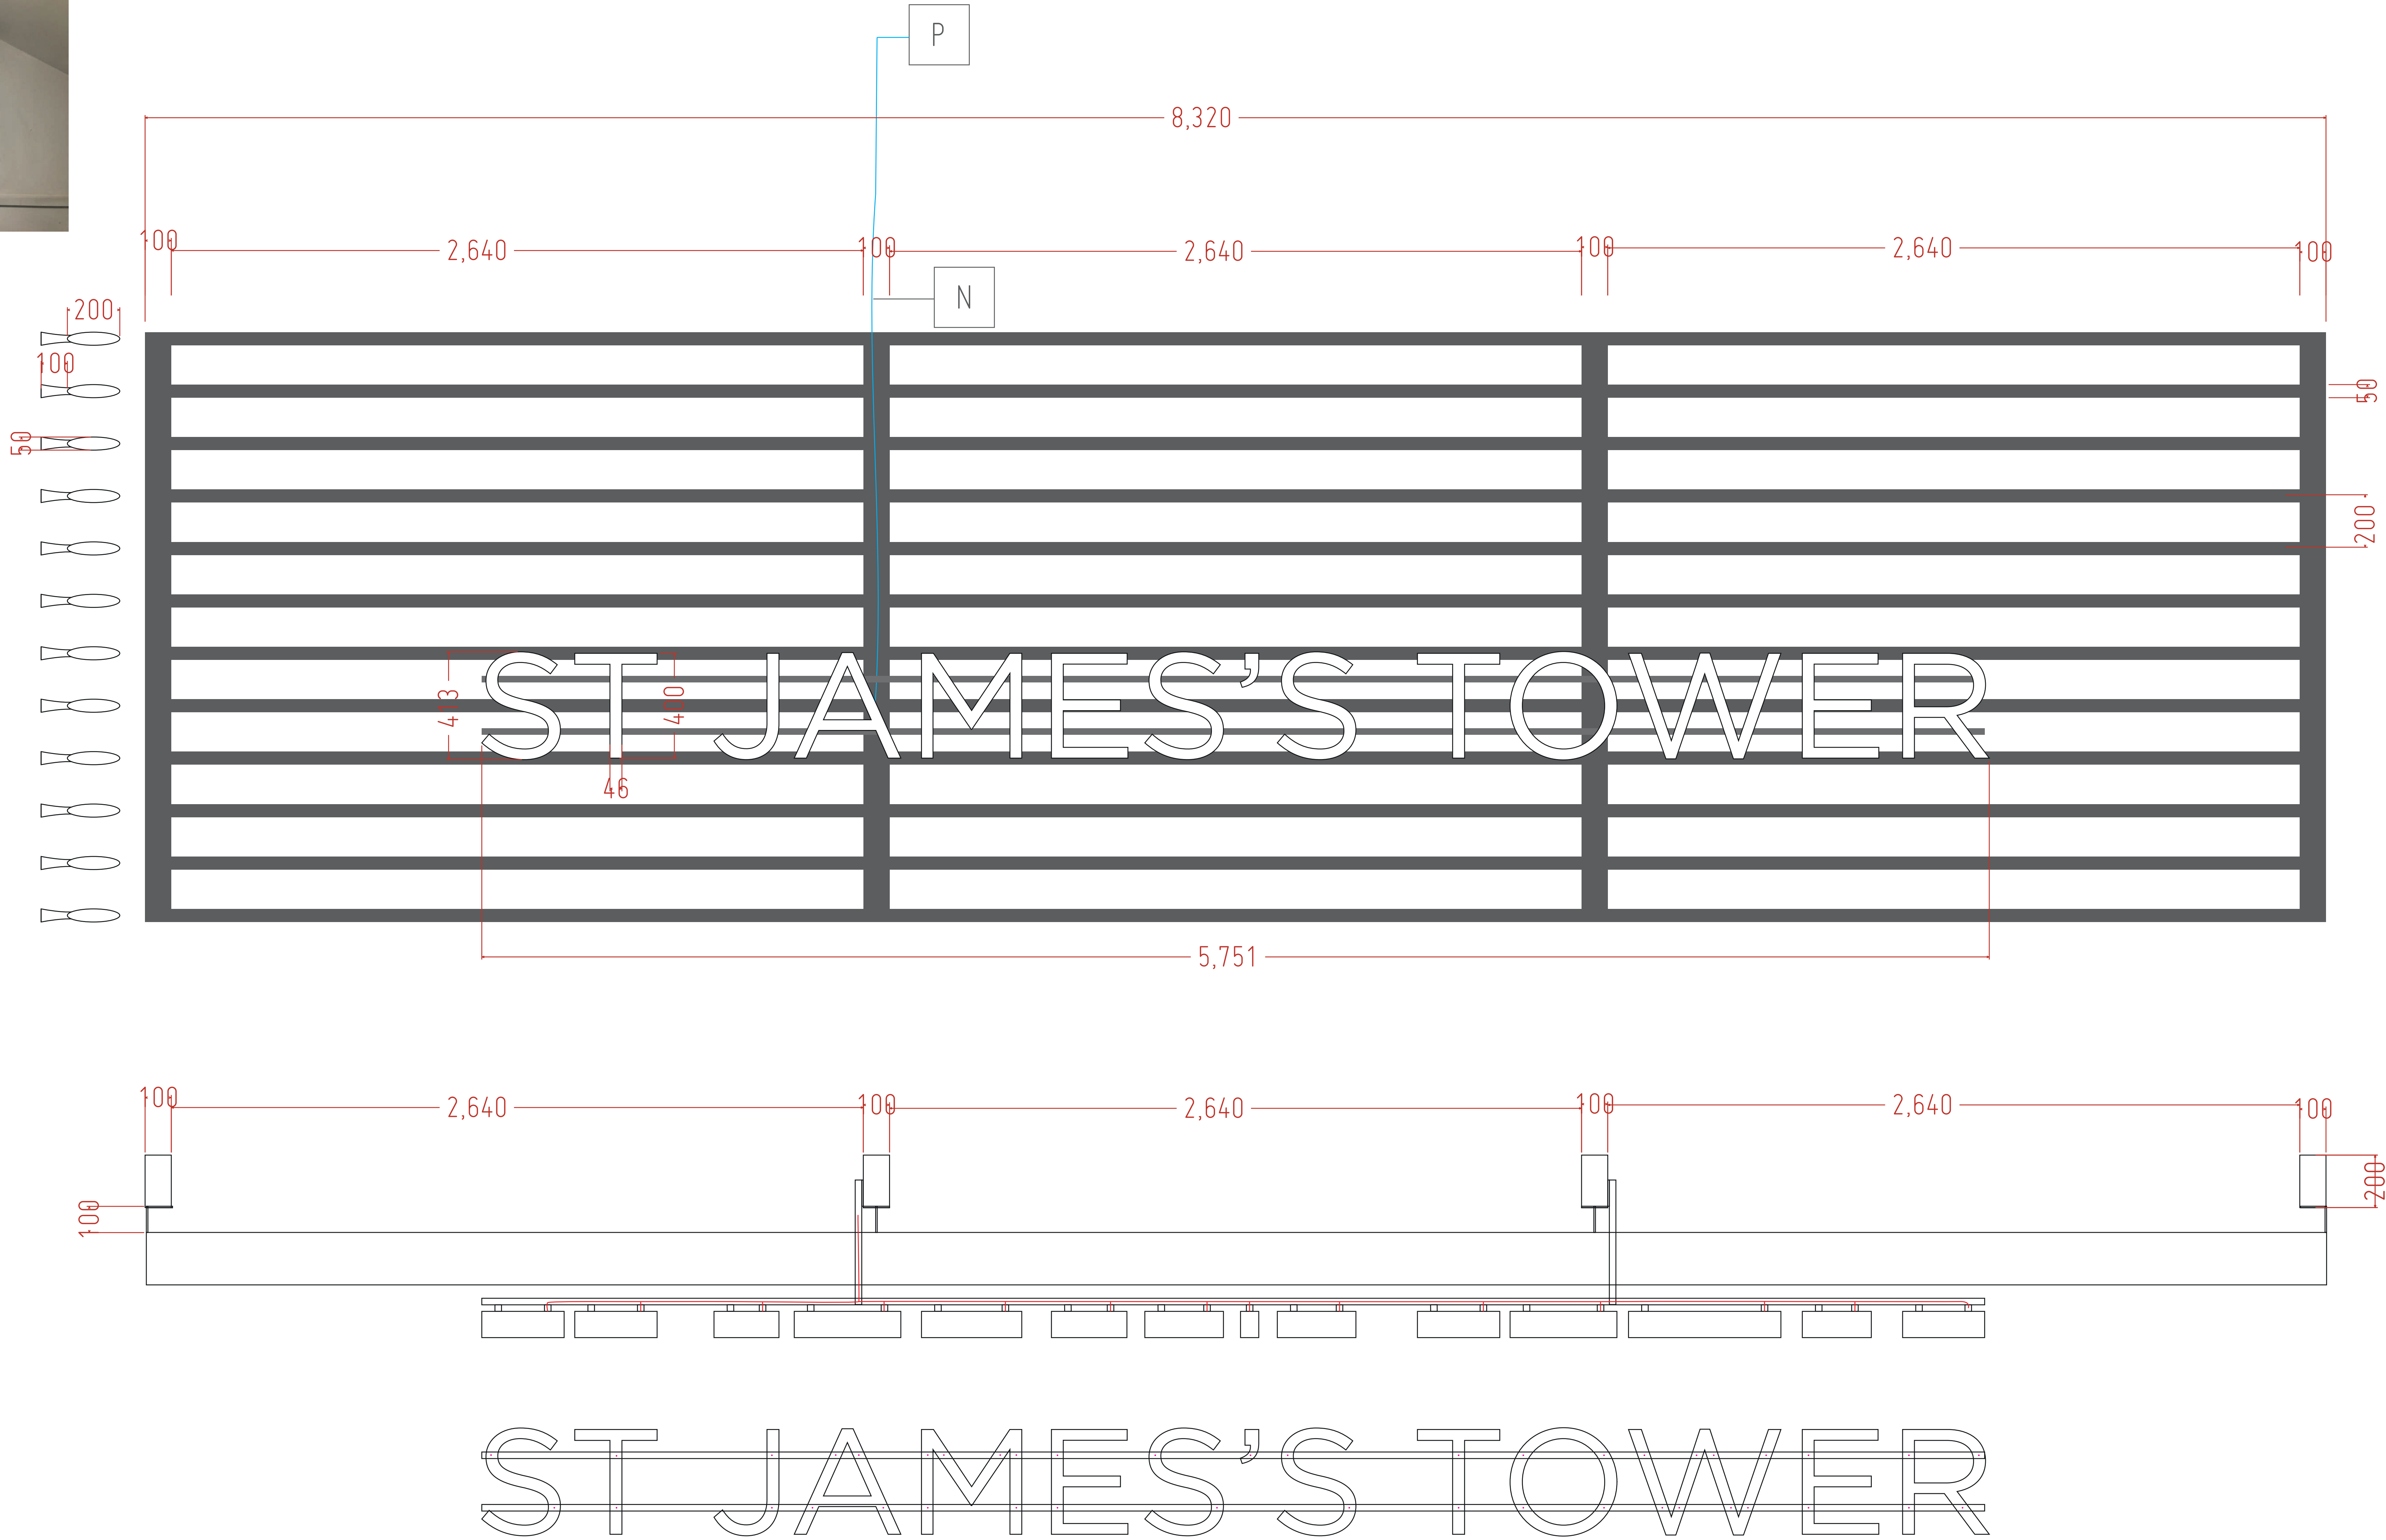

FEEDS TCONNECTING EACH LETTER TO BE CONCEALED WITHIN REAR HORIZONTAL BOX SECTION RAILS

LED CABLE 14 AWG (2.5MM) FOR 4.6M TO 15.2M IS TO RUN THROUGH THE WINDOW FRAME AND ALONG THE ROOF SIGN TO THE LOCATION
OUR LED DRIVER IS TO BE INSTALLED NEXT TO FUSE SPUR

M	FUSE SPUR INSTALLED THROUGH THE WINDOW ON INSIDE
N	FEED HOLE IN THE REAR OF LETTER
O	2 CORE 2.5 MM ² MAINS POWER CABLE (GREY)
P	CABLE CLIP GREY SELF ADHESIVE PVC CABLE CLAMP

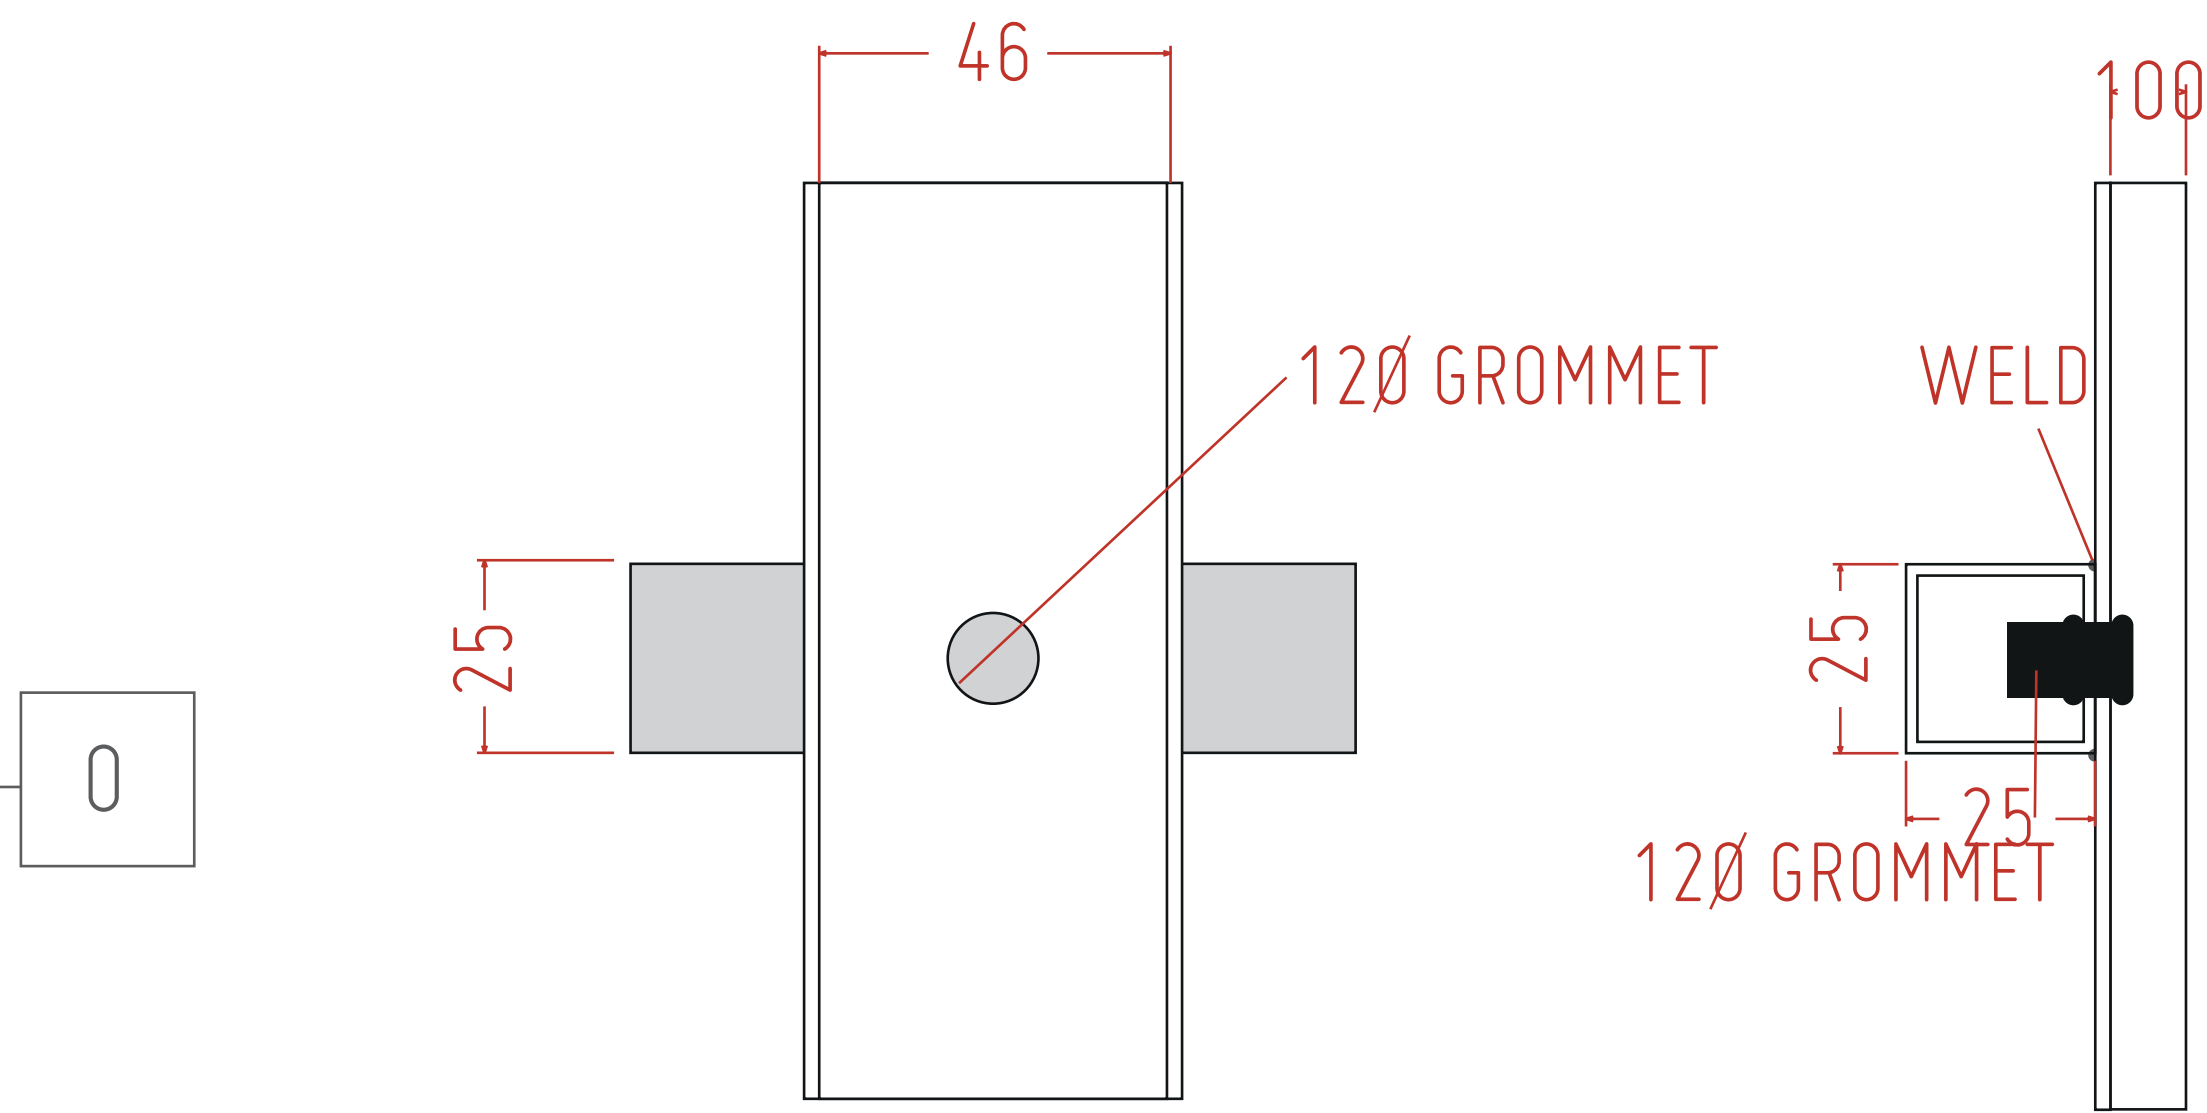

ASTRA JOB NUMBER 47712

ACCOUNT MANAGER LM

SCALE 1:10 DRAWN BY NAOMI

DRAFT

FOR APPROVAL ONLY
DO NOT MANUFACTURE
FROM THIS DRAWING

REV #	DATE	REV #	DATE
1	28/01/20		

COLOUR SPECIFICATION





PLEASE NOTE THAT COLOURS SUPPLIED AS CMYK WILL PRINT DIFFERENTLY ON VARIOUS MEDIA/MACHINES AND WILL NOT MATCH IF PRINTED AT A LATER DATE.
PLEASE SUPPLY PANTONE COLOURS IF A COLOUR MATCH IS REQUIRED.



CLIENT
STUDIO OBI

VISUAL
ST JAMES TOWER



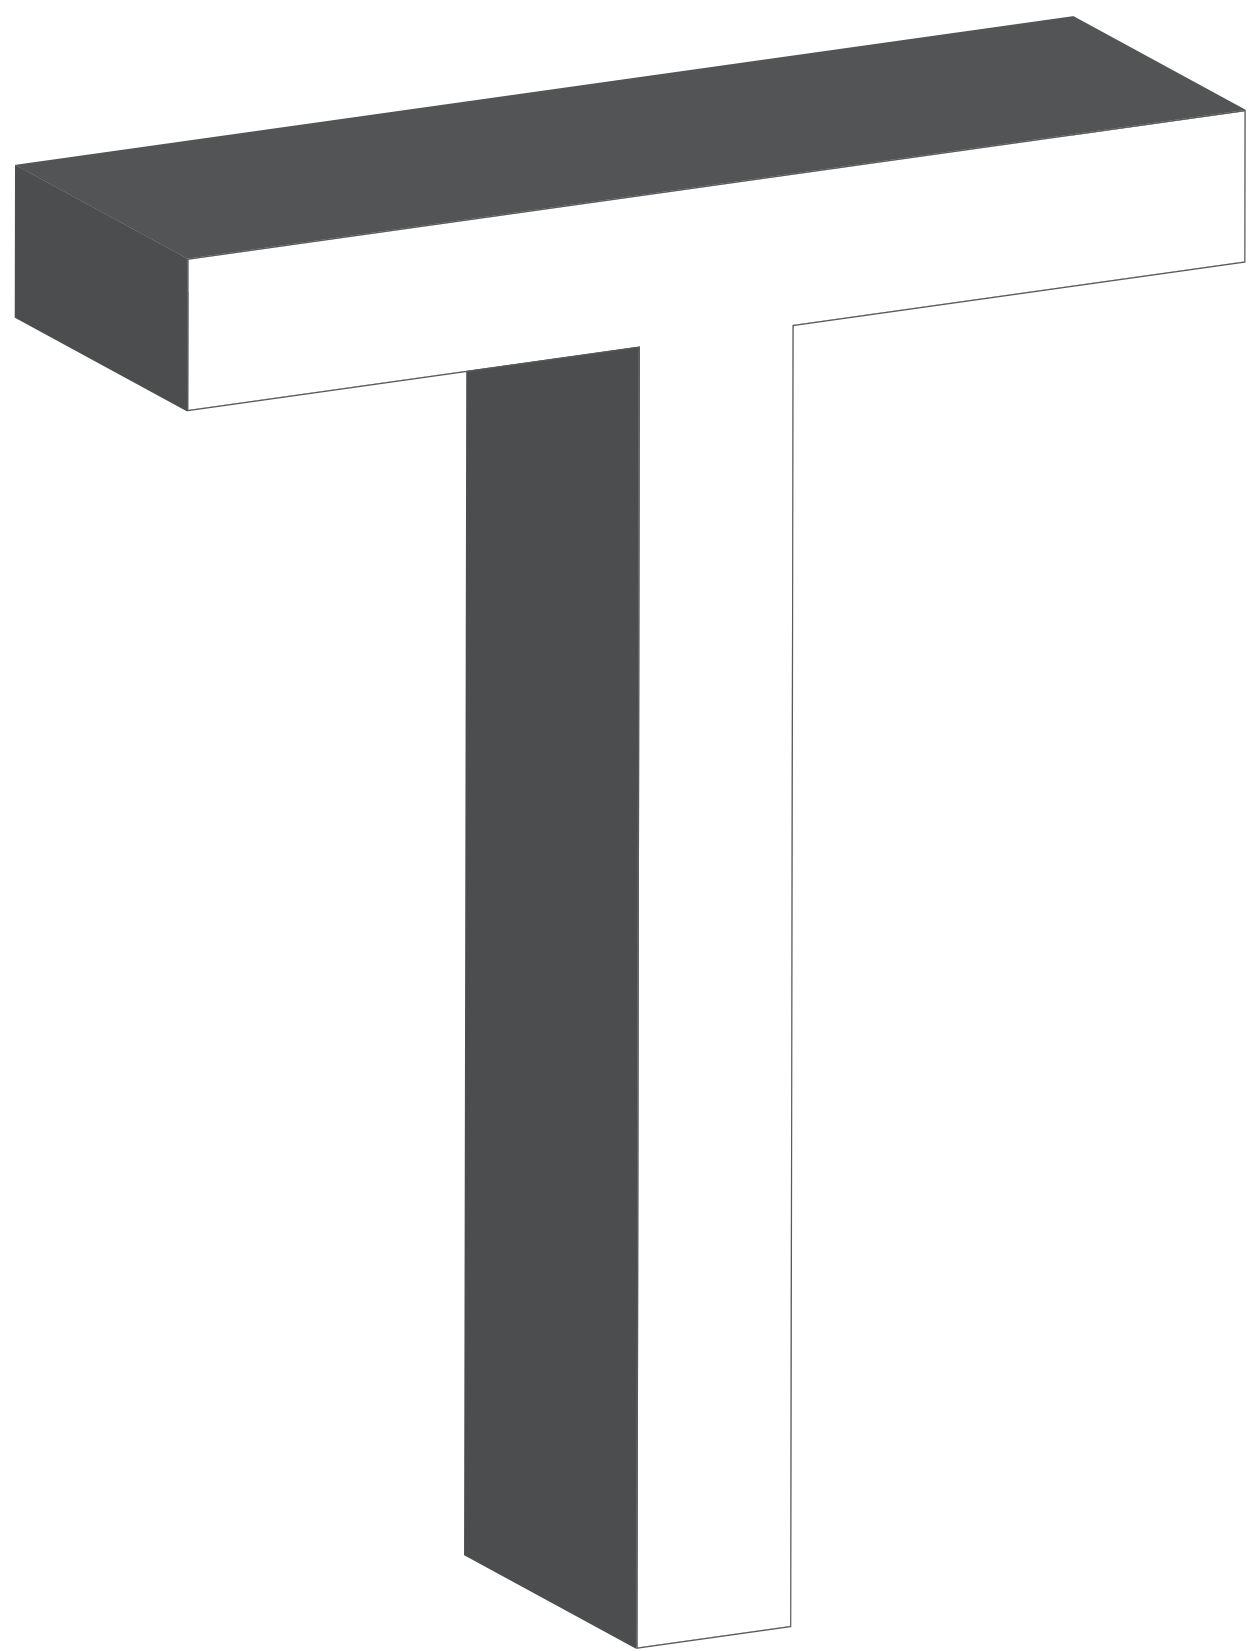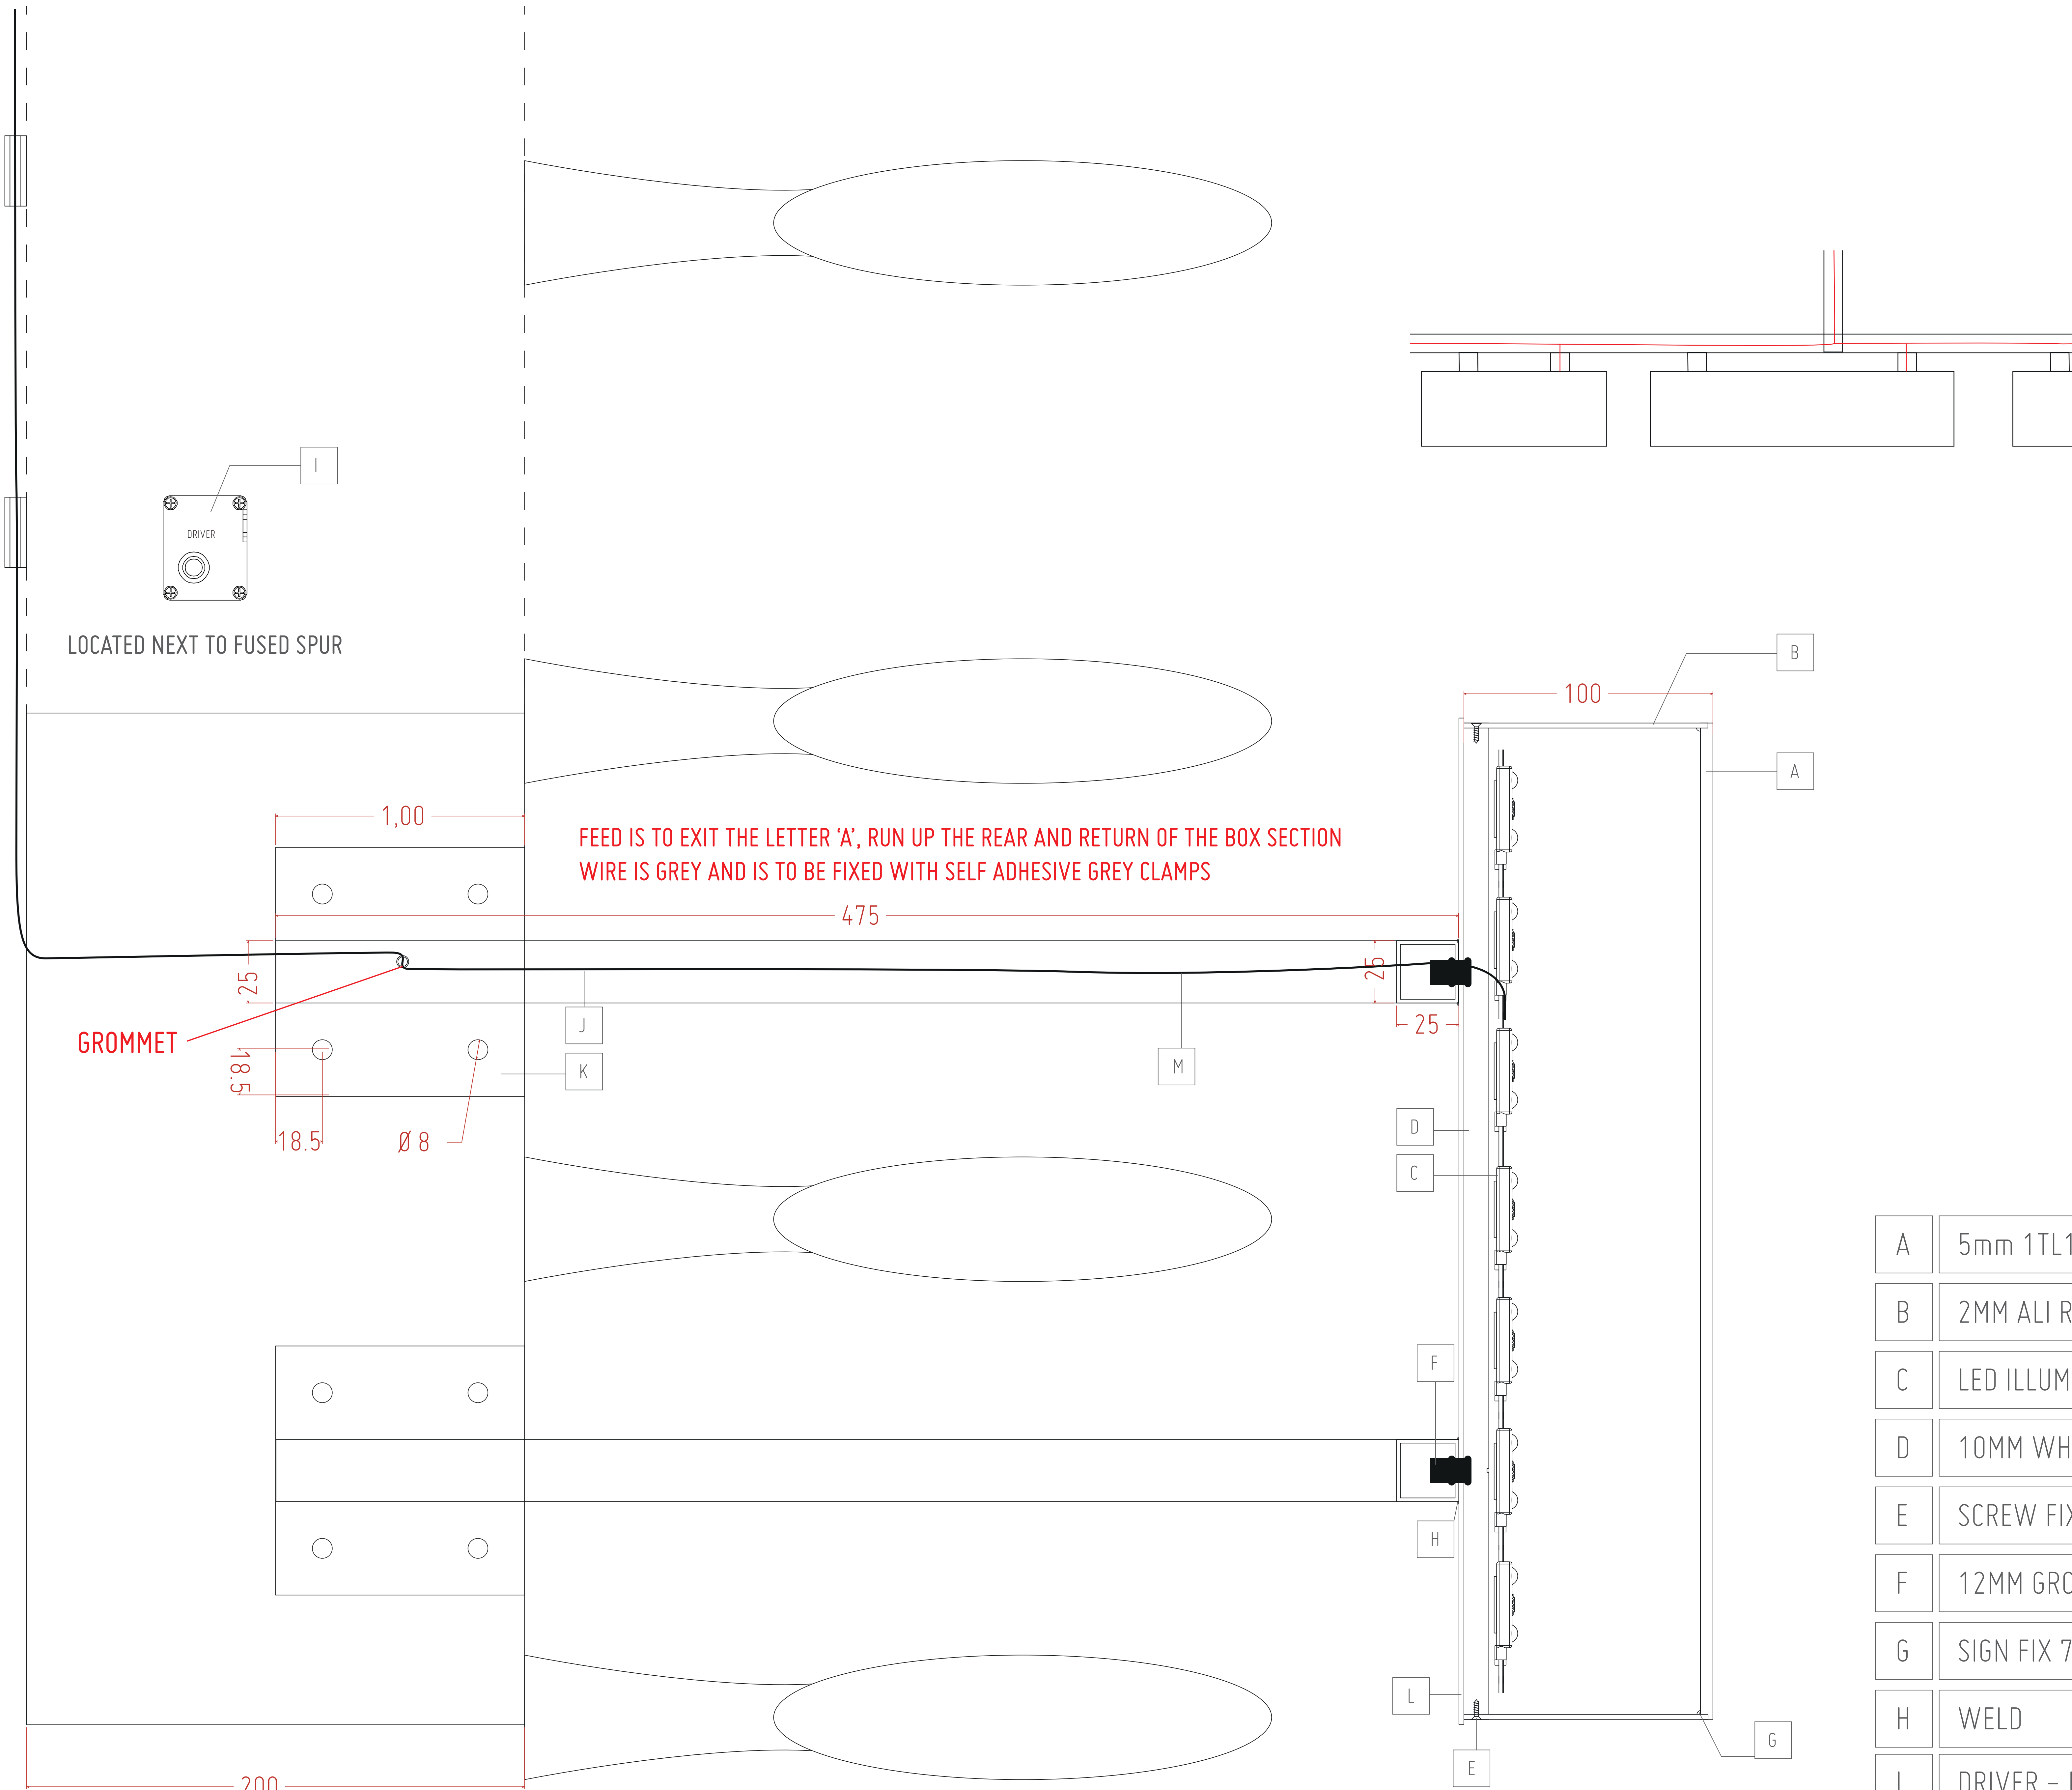

ASTRA JOB NUMBER 47712

ACCOUNT MANAGER LM

SCALE 1:10 DRAWN BY NAOMI

DRAFT

FOR APPROVAL ONLY
DO NOT MANUFACTURE
FROM THIS DRAWING

REV # DATE REV # DATE
1 28/01/20

COLOUR SPECIFICATION



PLEASE NOTE THAT COLOURS SUPPLIED AS CMYK WILL PRINT DIFFERENTLY ON VARIOUS MEDIA/MACHINES AND WILL NOT MATCH IF PRINTED AT A LATER DATE.
PLEASE SUPPLY PANTONE COLOURS IF A COLOUR MATCH IS REQUIRED.



CLIENT
STUDIO OBI

VISUAL
ST JAMES TOWER



UNIT 1 FIRST AVENUE
EUROPA VILLAGE
MANCHESTER M17 1JZ

DO NOT SCALE FROM THIS DRAWING
ALL DIMENSIONS TO BE CHECKED
ON SITE PRIOR TO MANUFACTURE
© ALL RIGHTS RESERVED, INCLUDING THE RIGHT
TO REPRODUCE IN WHOLE OR IN PART WITHOUT
THE CONSENT OF ASTRA SIGNS LTD
THIS PRINTOUT IS FOR VISUAL PURPOSES ONLY AND
NOT TO BE USED AS AN EXACT COLOUR REFERENCE
ISO 9001:2008 & 14001:2004
OFFICIAL DOCUMENT
CODE NO: 1
EFFECTIVE DATE: 06/06/18
IDENTIFICATION CODE: QP/11.1.1



A	5mm 1TL1 ACRYLIC
B	2MM ALI RETURNS, RAL 7012
C	LED ILLUMINATION
D	10MM WHITE FOAMEX
E	SCREW FIXED, HEAD PAINTED RAL 7012
F	12MM GROMMET
G	SIGN FIX 7
H	WELD
I	DRIVER - INSIDE THE WINDOW NEXT TO SPUR
J	3mm 25X25 ALI, RAL 7012
K	100X100 6MM BASEPLATE, RAL 7012
L	2MM ALI BACKPLATE, RAL 7021 (OFFSET 2MM)
M	LED CABLE 14 AWG (2.5MM) FOR 4.6M TO 15.2M

DRAFT

FOR APPROVAL ONLY
DO NOT MANUFACTURE
FROM THIS DRAWING

LED LAYOUT

ST JAMES'S TOWER

115 X PRISM MINI
1 X 60W POWER SUPPLY

REV #	DATE	REV #	DATE
1	28/01/20		

LED LAYOUT

ST JAMES'S TOWER

6MM DRILL HOLE & ELECTRIC FEEDTEMPLATE

COLOUR SPECIFICATION



PLEASE NOTE THAT COLOURS SUPPLIED AS CMYK WILL PRINT DIFFERENTLY ON VARIOUS MEDIA/MACHINES AND WILL NOT MATCH IF PRINTED AT A LATER DATE.
PLEASE SUPPLY PANTONE COLOURS IF A COLOUR MATCH IS REQUIRED.

CLIENT
STUDIO OBI

VISUAL
ST JAMES TOWER



ASTRA JOB NUMBER 47712

ACCOUNT MANAGER LM

SCALE 1:10 DRAWN BY NAOMI

DRAFT

FOR APPROVAL ONLY
DO NOT MANUFACTURE
FROM THIS DRAWING

REV #	DATE	REV #	DATE
1	28/01/20		

COLOUR SPECIFICATION

ARTWORK SUPPLIED IN CMYK

PLEASE NOTE THAT COLOURS SUPPLIED AS CMYK WILL PRINT DIFFERENTLY ON VARIOUS MEDIA/MACHINES AND WILL NOT MATCH IF PRINTED AT A LATER DATE.
PLEASE SUPPLY PANTONE COLOURS IF A COLOUR MATCH IS REQUIRED.

RAL 7012

CLIENT
STUDIO OBI

VISUAL
ST JAMES TOWER

ASTRA SIGNS + GRAPHICS
UNIT 1 FIRST AVENUE
EUROPA VILLAGE
MANCHESTER M17 1JZ
DO NOT SCALE FROM THIS DRAWING
ALL DIMENSIONS TO BE CHECKED
ON SITE PRIOR TO MANUFACTURE
© ALL RIGHTS RESERVED. INCLUDING THE RIGHT
TO REPRODUCE IN WHOLE OR IN PART WITHOUT
THE CONSENT OF ASTRA SIGNS LTD.
THIS PRODUCT IS FOR VISUAL PURPOSES ONLY AND
NOT TO BE USED AS AN EXACT COLOUR REFERENCE.
ISO 9001:2008 & 14001:2004
OPTICAL DOCUMENT
ISSUE NO. 1
EFFECTIVE DATE: 04/09/18
IDENTIFICATION CODE: QM 11.6.1

QMS ISO 9001:2015 REGISTERED

QMS ISO 14001:2015 REGISTERED


ASTRA JOB NUMBER 47712

ACCOUNT MANAGER LM

SCALE 1:10 DRAWN BY NAOMI

DRAFT

FOR APPROVAL ONLY
DO NOT MANUFACTURE
FROM THIS DRAWING

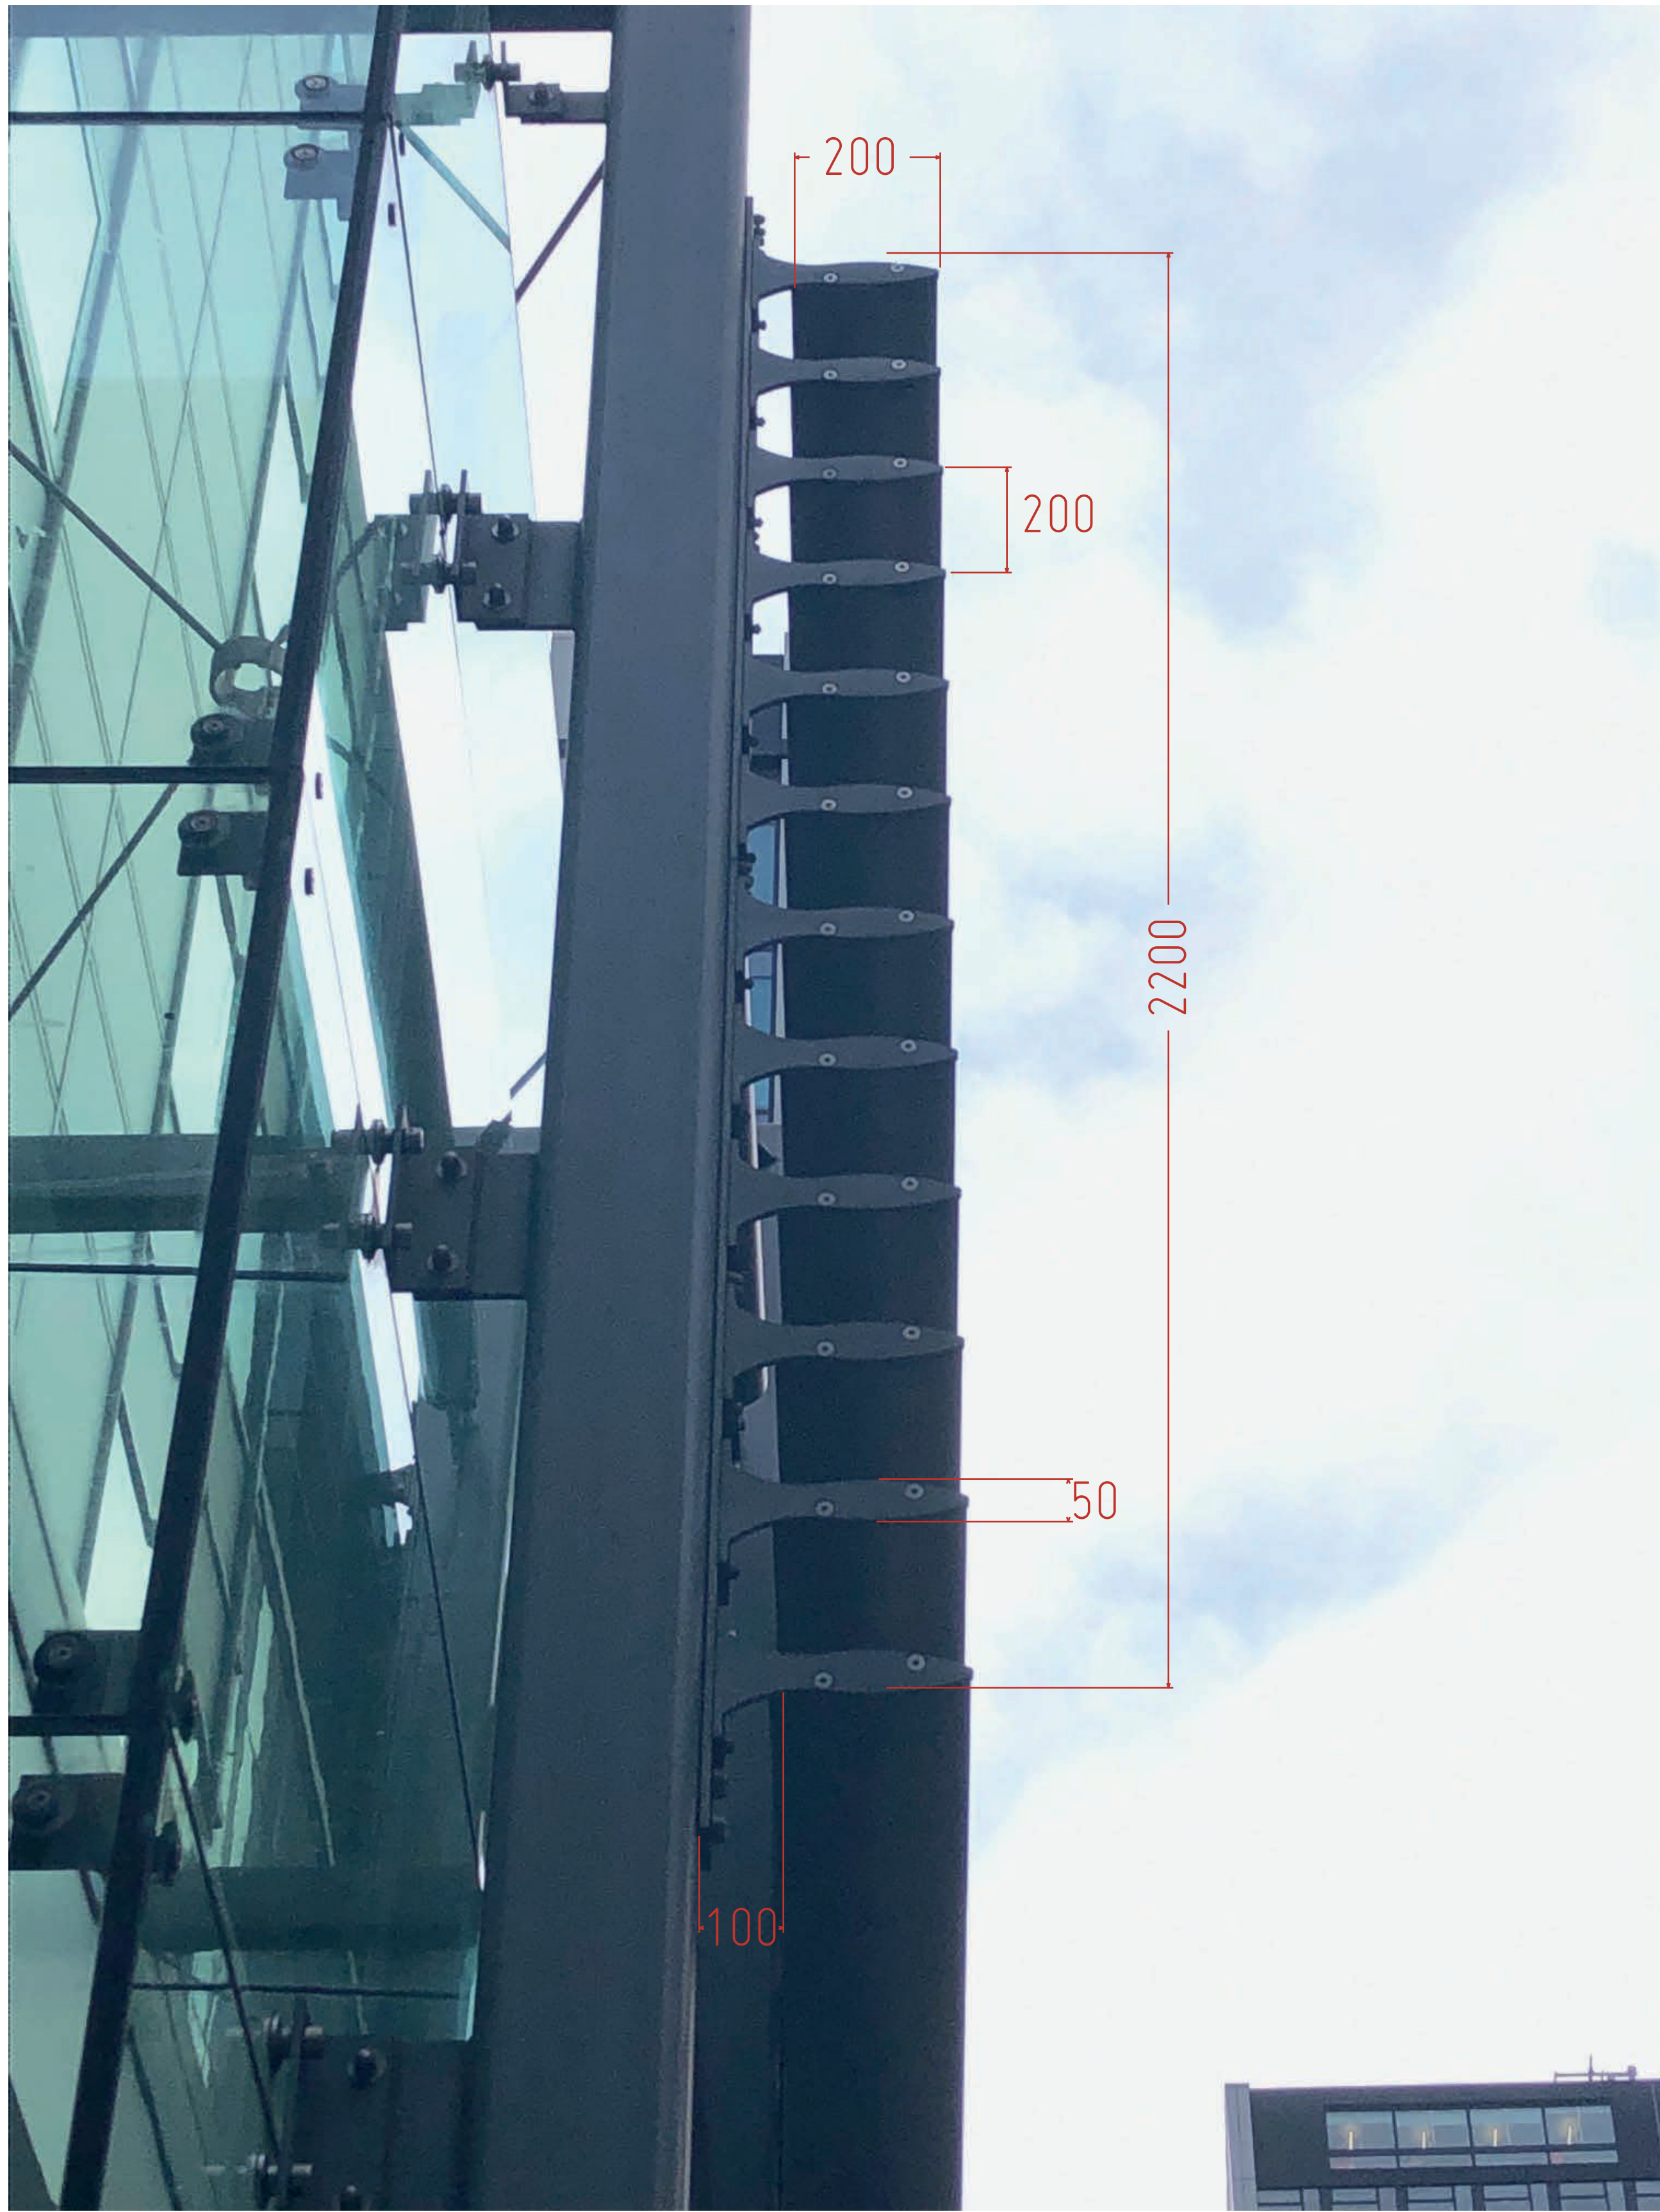

REV #	DATE	REV #	DATE
1	28/01/20		

COLOUR SPECIFICATION

ARTWORK SUPPLIED IN CMYK

PLEASE NOTE THAT COLOURS SUPPLIED AS CMYK WILL PRINT DIFFERENTLY ON VARIOUS MEDIA/MACHINES AND WILL NOT MATCH IF PRINTED AT A LATER DATE. PLEASE SUPPLY PANTONE COLOURS IF A COLOUR MATCH IS REQUIRED.

RAL 7012

CLIENT
STUDIO OBI

VISUAL
ST JAMES TOWER

ASTRA SIGNS + GRAPHICS
UNIT 1 FIRST AVENUE
EUROPA VILLAGE
MANCHESTER M17 1JZ
DO NOT SCALE FROM THIS DRAWING
ALL DIMENSIONS TO BE CHECKED
ON SITE PRIOR TO MANUFACTURE
© ALL RIGHTS RESERVED. INCLUDING THE RIGHT
TO REPRODUCE IN WHOLE OR IN PART WITHOUT
THE CONSENT OF ASTRA SIGNS LTD.
THIS PRODUCT IS FOR VISUAL PURPOSES ONLY AND
NOT TO BE USED AS AN EXACT COLOUR REFERENCE.
ISO 9001:2008 & 14001:2004
OPTICAL DOCUMENT
ISSUE NO. 1
EFFECTIVE DATE: 04/09/18
IDENTIFICATION CODE: QM 11.6.1


QMS[®] ISO 9001:2015
REGISTERED

QMS[®] ISO 14001:2015
REGISTERED

DRAFT

FOR APPROVAL ONLY
DO NOT MANUFACTURE
FROM THIS DRAWING


Site Plan/Block Plan near m1 4dz

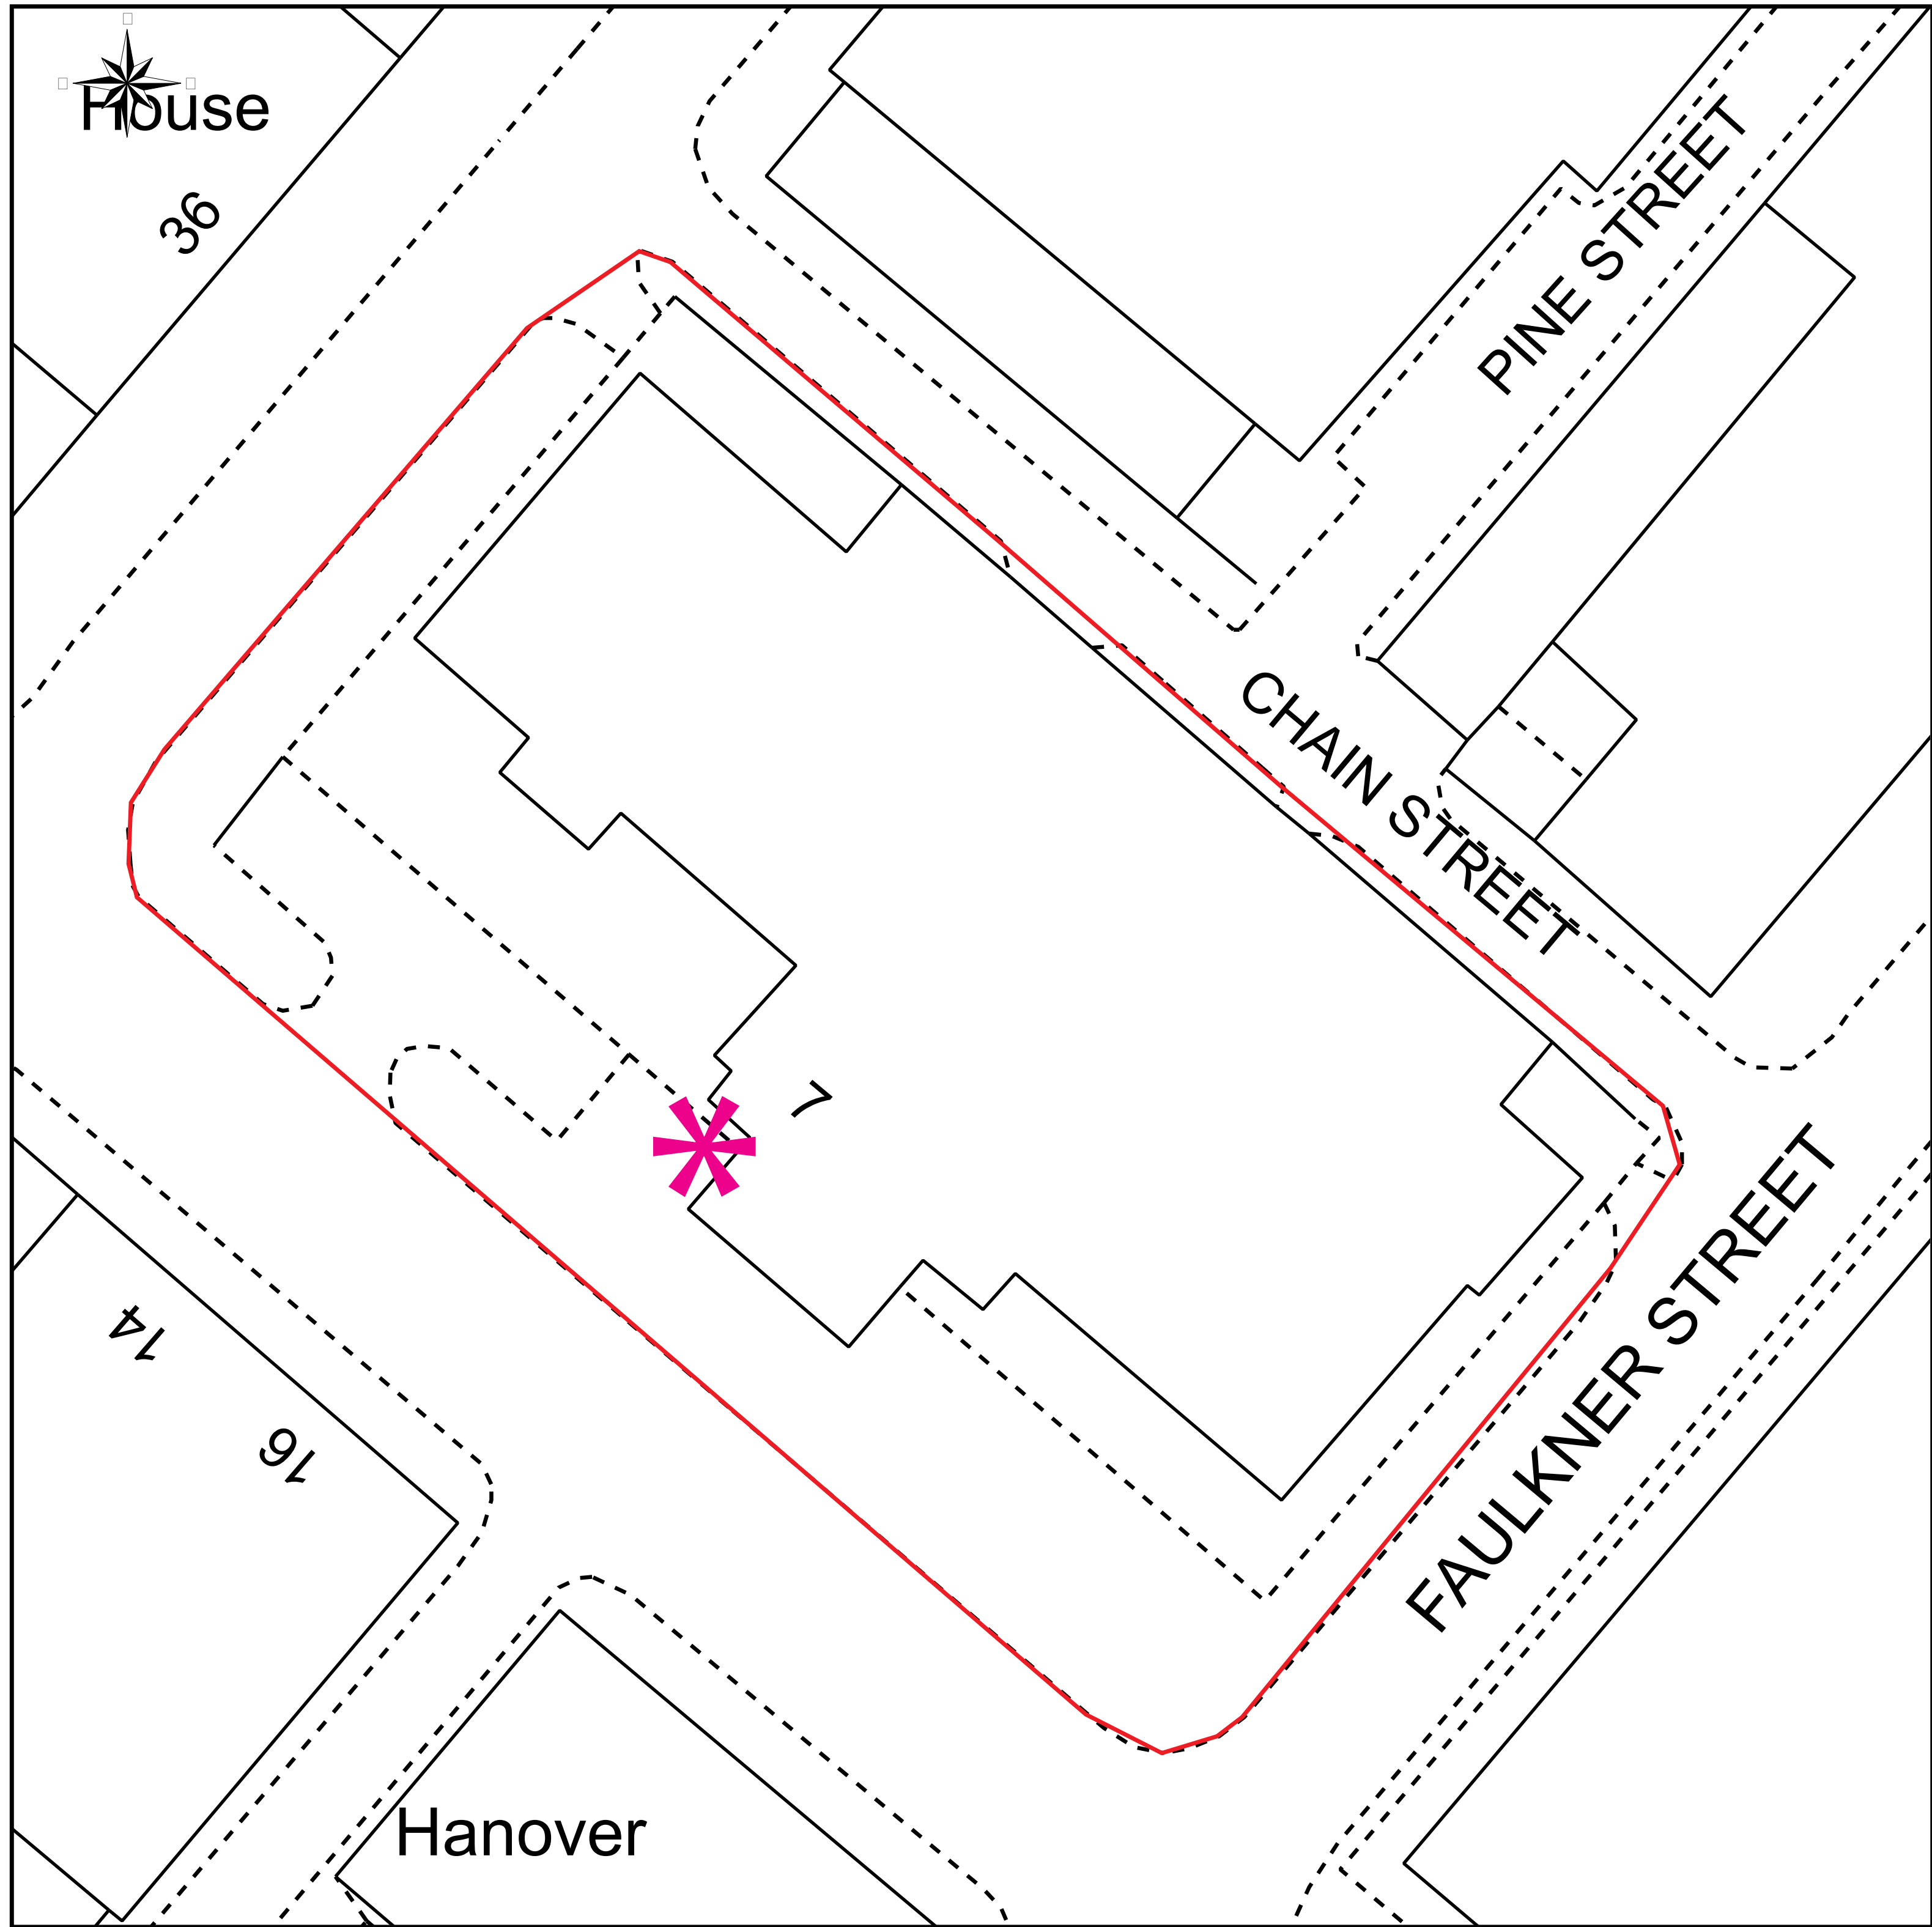

This Plan includes the following Licensed Data: OS MasterMap, Black and White Site Plan/Block Plan by the Ordnance Survey National Geographic Database and incorporating surveyed revision available at the date of production. Reproduction in whole or in part is prohibited without the prior permission of Ordnance Survey. The representation of a road, track or path is no evidence of a right of way. The representation of features, as lines is no evidence of a property boundary. © Crown copyright and database rights, 2020. Ordnance Survey 0100031673

Scale: 1:500, paper size: A4

Location Plan near m1 4dz

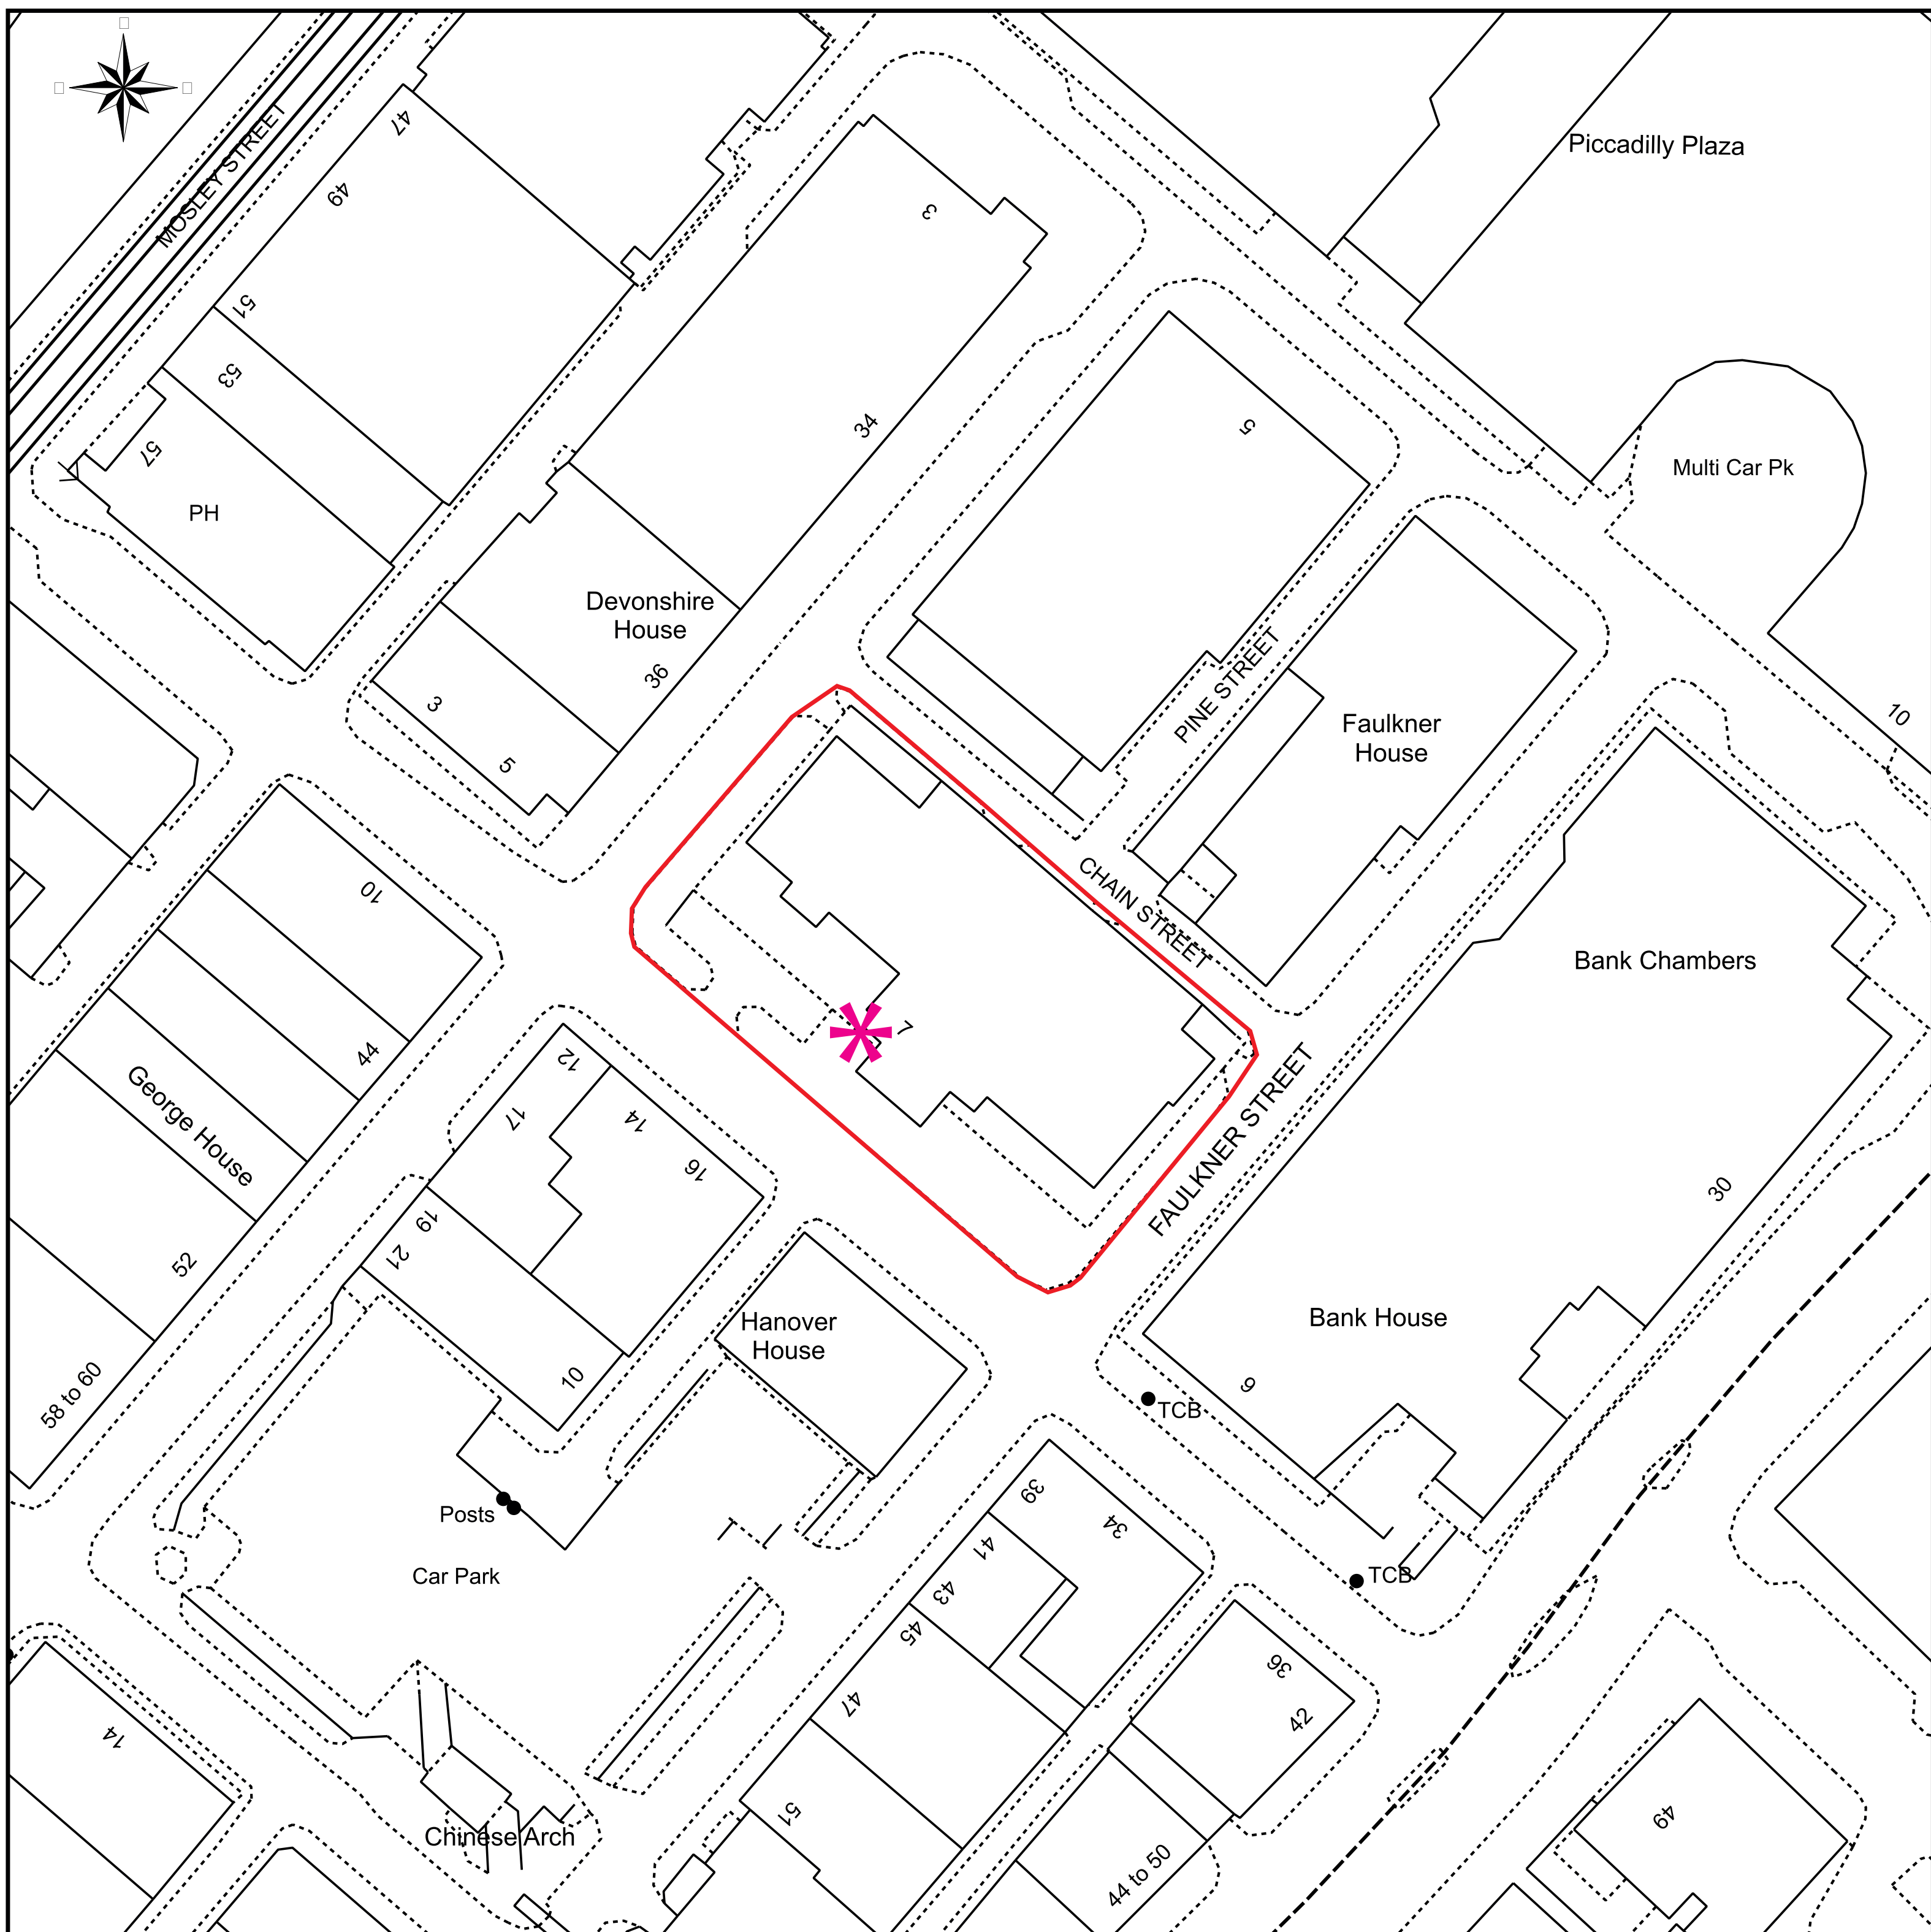

This Plan includes the following Licensed Data: OS MasterMap Black and White PDF Location Plan by the Ordnance Survey National Geographic Database and incorporating surveyed revision available at the date of production. Reproduction in whole or in part is prohibited without the prior permission of Ordnance Survey. The representation of a road, track or path is no evidence of a right of way. The representation of features, as lines is no evidence of a property boundary. © Crown copyright and database rights, 2020. Ordnance Survey 0100031673

Scale: 1:1250, paper size: A4

REV #	DATE	REV #	DATE
1	28/01/20		

COLOUR SPECIFICATION

ARTWORK SUPPLIED IN CMYK

PLEASE NOTE THAT COLOURS SUPPLIED AS CMYK WILL PRINT DIFFERENTLY ON VARIOUS MEDIA/MACHINES AND WILL NOT MATCH IF PRINTED AT A LATER DATE.
PLEASE SUPPLY PANTONE COLOURS IF A COLOUR MATCH IS REQUIRED.

RAL 7012

CLIENT
STUDIO OBI

VISUAL
ST JAMES TOWER

ASTRA
SIGNS
+ GRAPHICS

UNIT 1 FIRST AVENUE
EUROPA VILLAGE
MANCHESTER M17 1JZ


DO NOT SCALE FROM THIS DRAWING
ALL DIMENSIONS TO BE CHECKED
ON SITE PRIOR TO MANUFACTURE
© ALL RIGHTS RESERVED. INCLUDING THE RIGHT
TO REPRODUCE IN WHOLE OR IN PART WITHOUT
THE CONSENT OF ASTRA SIGNS LTD.
THIS PRODUCT IS FOR VISUAL PURPOSES ONLY AND
NOT TO BE USED AS AN EXACT COLOUR REFERENCE.

ISO 9001:2008 & 14001:2004
OFFICIAL DOCUMENT
ISSUE NO. 1
EFFECTIVE DATE: 04/09/18
IDENTIFICATION CODE: QM 11.6.1




1

FEED IS TO EXIT THE LETTER 'A', RUN UP THE REAR AND RETURN OF THE BOX SECTION WIRE IS GREY AND IS TO BE FIXED WITH SELF ADHESIVE GREY CLAMPS

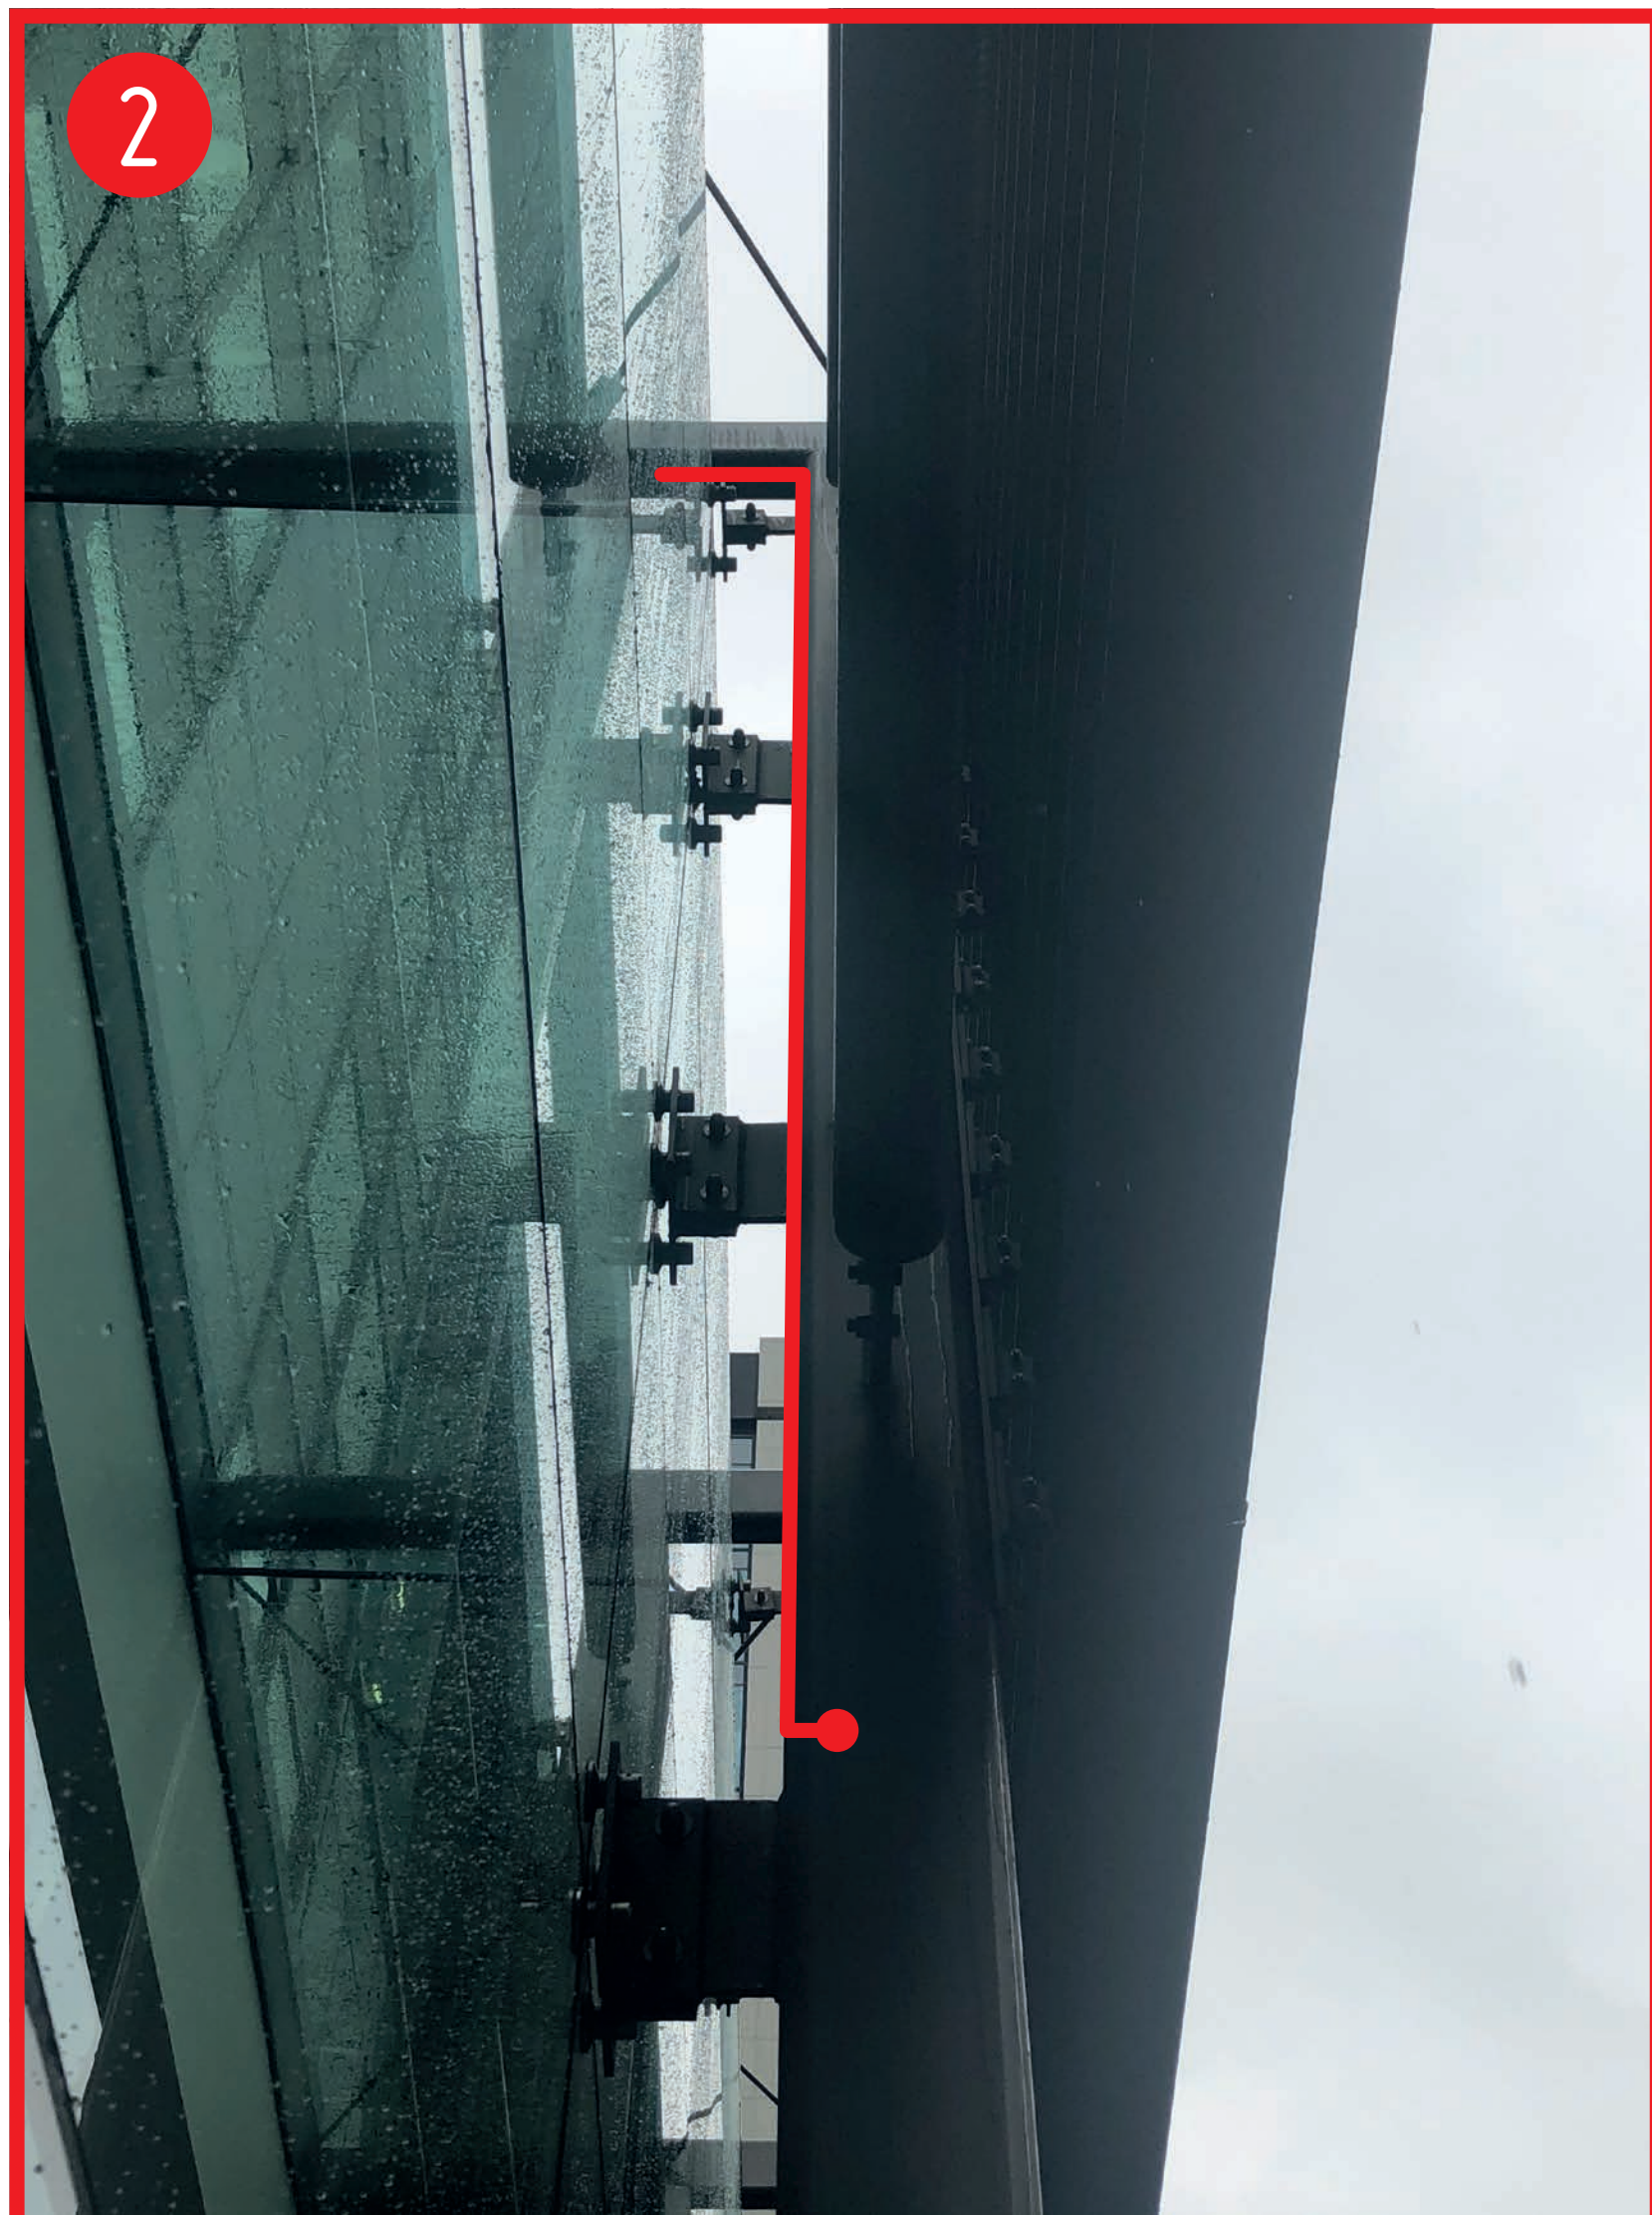

2

IMAGE SHOWS REAR OF SIGN + LOCATION OF GREY CABLE AND CLAMPS

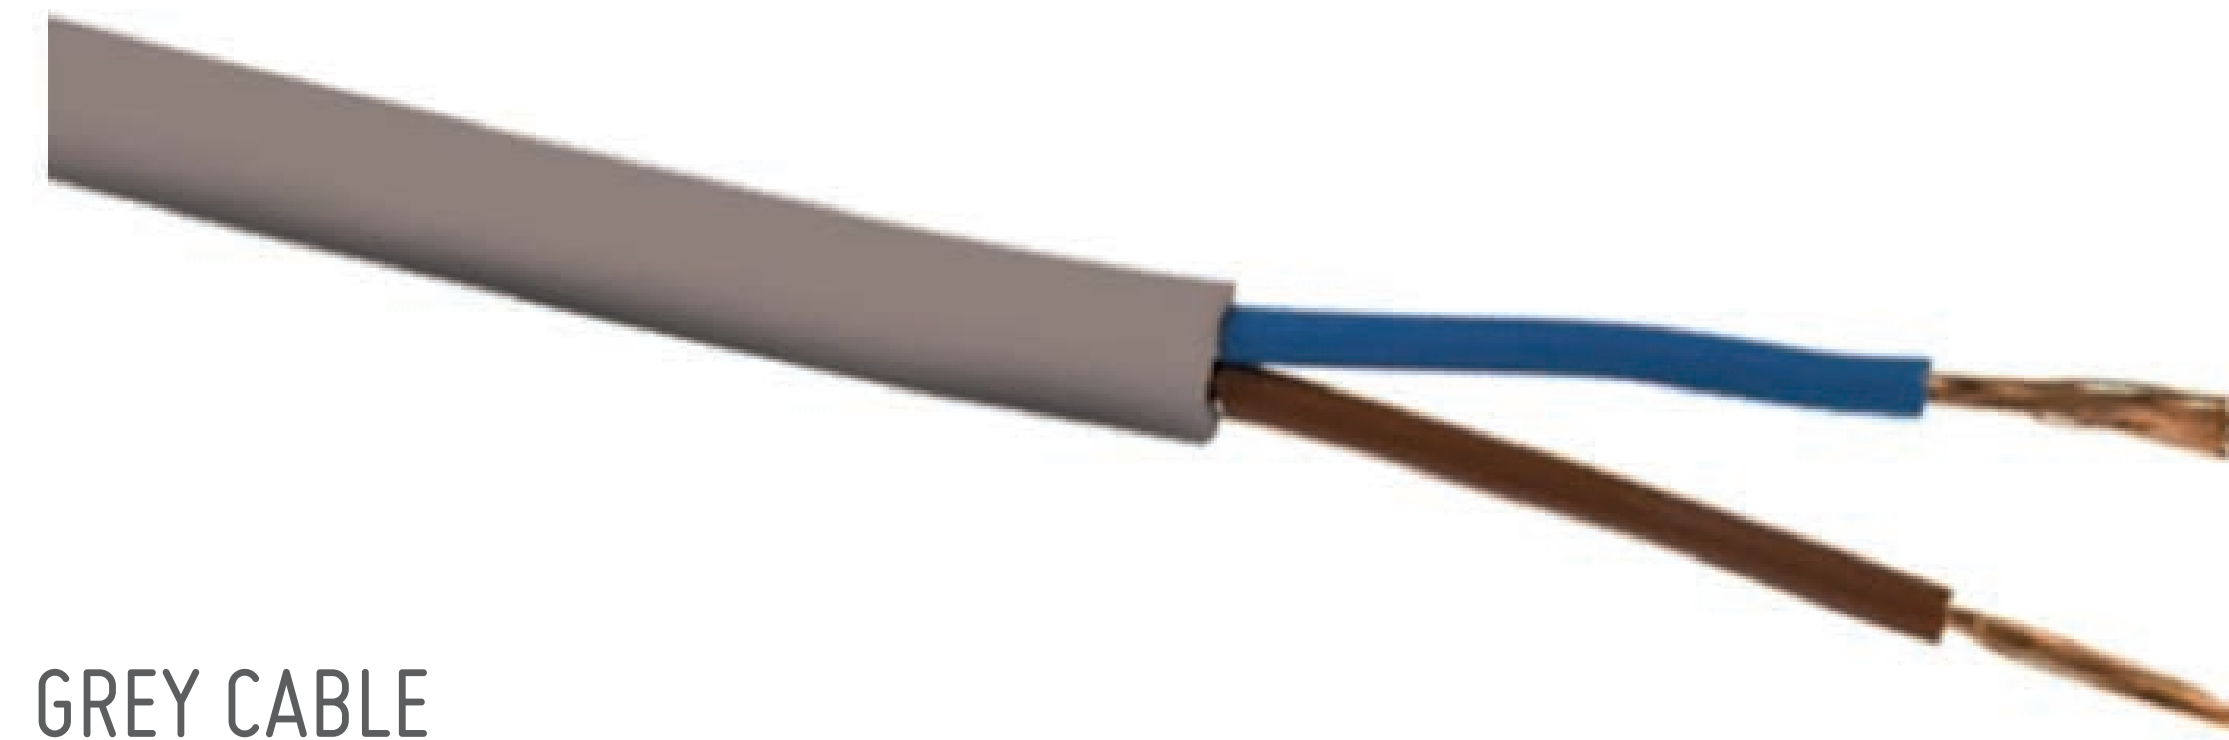

GREY CABLE



GREY SELF ADHESIVE CLAMPS



3

FEED IS TO THEN RUN ACROSS THE ROOF TO A WINDOW, AND FED THROUGH THE WINDOW TO A FUSED SPUR ON THE INSIDE OF THE BUILDING



4

LOCATION OF FUSED SPUR

ASTRA JOB NUMBER 47712

ACCOUNT MANAGER LM

SCALE 1:10 DRAWN BY NAOMI

DRAFT

FOR APPROVAL ONLY
DO NOT MANUFACTURE
FROM THIS DRAWING

REV # DATE REV # DATE
1 28/01/20

COLOUR SPECIFICATION

ARTWORK SUPPLIED IN CMYK

PLEASE NOTE THAT COLOURS SUPPLIED AS CMYK WILL PRINT DIFFERENTLY ON VARIOUS MEDIA/MACHINES AND WILL NOT MATCH IF PRINTED AT A LATER DATE. PLEASE SUPPLY PANTONE COLOURS IF A COLOUR MATCH IS REQUIRED.

RAL 7012

CLIENT
STUDIO OBI

VISUAL
ST JAMES TOWER

ASTRA
SIGNS
+ GRAP
HICS

UNIT 1 FIRST AVENUE
EUROPA VILLAGE
MANCHESTER M17 1JZ
DO NOT SCALE FROM THIS DRAWING
ALL DIMENSIONS TO BE CHECKED
ON SITE PRIOR TO MANUFACTURE
© ALL RIGHTS RESERVED, INCLUDING THE RIGHT
TO REPRODUCE IN WHOLE OR IN PART WITHOUT
THE CONSENT OF ASTRA SIGNS LTD.
THIS PRINTOUT IS FOR VISUAL PURPOSES ONLY AND
NOT TO BE USED AS AN EXACT COLOUR REFERENCE.
ISO 9001:2008 & 14001:2004
OFFICIAL DOCUMENT
CODE: 001
EFFECTIVE DATE: 06/06/18
IDENTIFICATION CODE: 001 11.5.1

QMS ISO 9001:2015
REGISTERED

QMS ISO 14001:2015
REGISTERED