

General Notes

The Architect shall have no responsibility for any use made of this document other than for that which it was prepared and issued. All dimensions should be checked on site. Do not scale from this drawing. To be read in conjunction with all other Consultant's drawings. The Architect to be immediately notified of any discrepancies.


Copyright on this drawing retained by the Architect.



1

Proposed North Elevation


1 : 100

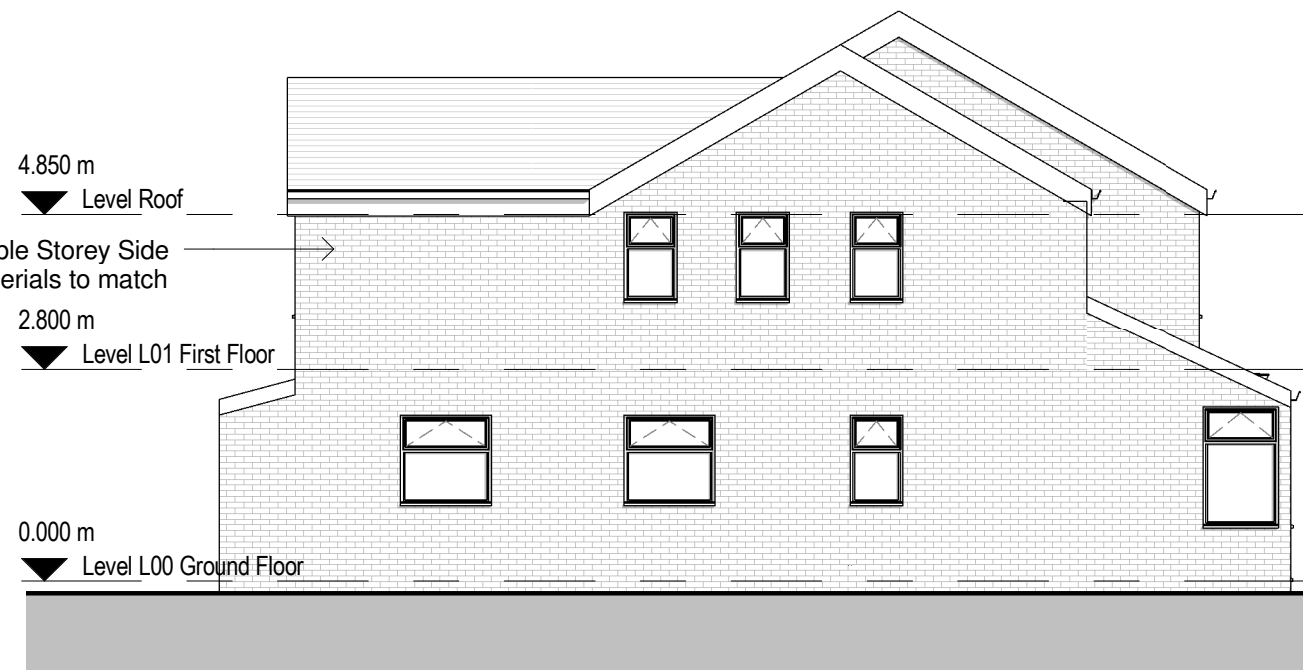

2

Proposed East Elevation


1 : 100

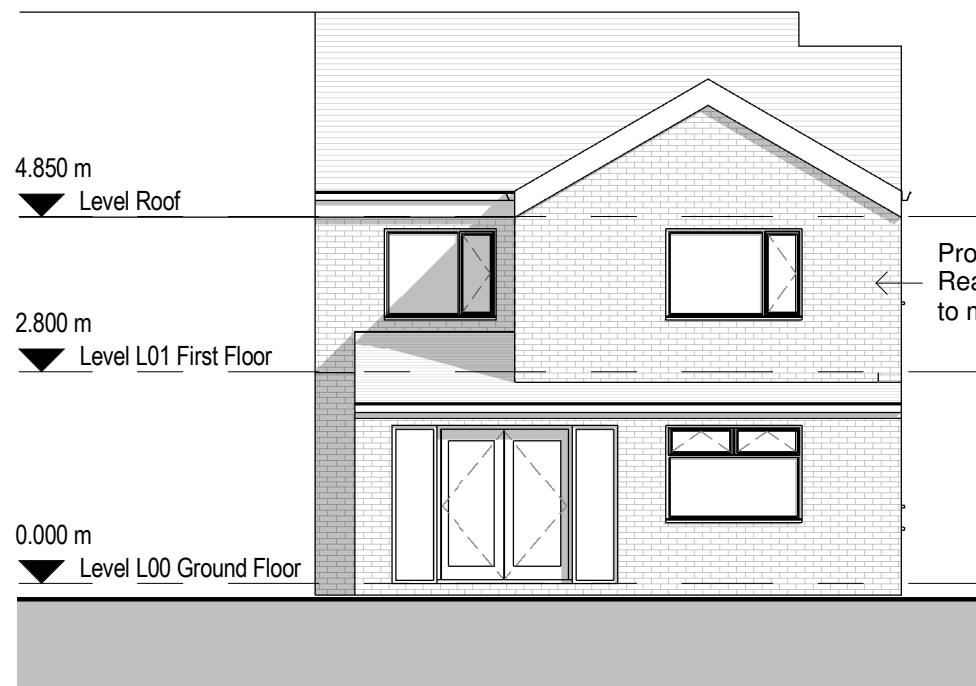

3

Proposed South Elevation

1 : 100

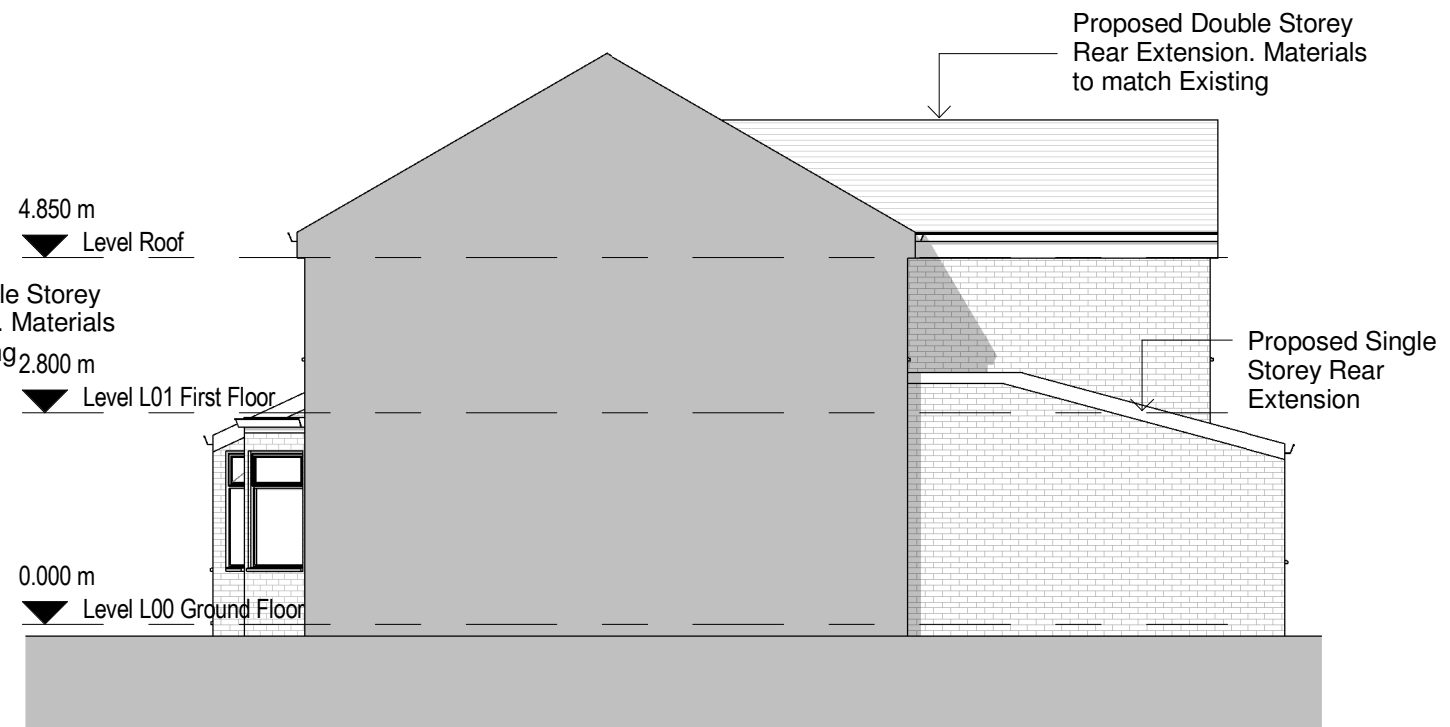

4

Proposed West Elevation

1 : 100

C 11/12/19 SA SH Amended Project

A 23/10/19 SA SH Amended Project

- 10/10/19 SA SH Initial Issue

No. Date Dwn Chk App Revision or reason for issue

Client

Mrs Iman Hatahet

create it studios
Architects & Designers

Create It Studios (NW) Ltd
Universal Square
Devonshire Street North
Manchester M12 6JH
0161 974 6165
www.createitstudios.co.uk
info@createitstudios.co.uk

Project Title

193 Manley Road, M21 0GY

Scale / North Point

1 : 100

Drawing Title

Proposed Elevations

Drawing Number

A1241(02)AP003

Drawing Status

Preliminary

Revision

C