


All dimensions to be checked on site prior to the commencement of works.

Any drains passing under building to be exposed & encased in 150mm conc.

provide new projecting
signage to be internally illuminated

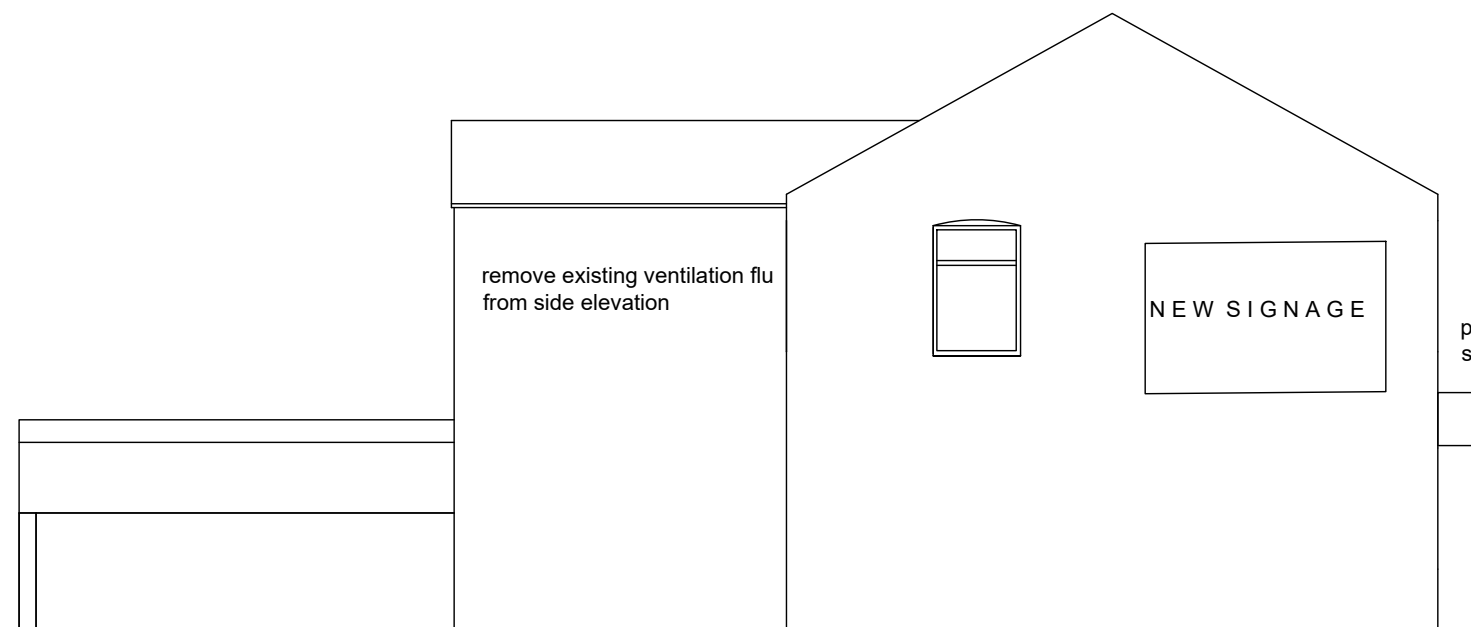

Side Elevation



Front Elevation

Rev.		By	Date

pha ARCHITECT

Chartered Architects & Interior Designers
1 Cranleigh Avenue
Stockport
SK4 3 PZ

Tel : 07581 056 056

Site
153-155 Kenyon Lane
Moston
Manchester

Title	Existing Elevations
-------	---------------------

Project Manager/ Checked	Drawn By	Scale 1:100@ A3	Date 1019
-----------------------------	----------	--------------------	--------------

Arch./Des.	Drawing Number	F04/AK/06	Rev.
------------	----------------	-----------	------