

This drawing is the property of IPS Architects and copyright is reserved by them.
This drawing is not to be copied or disclosed by or to any unauthorized person without the prior written consent of IPS Architects.


Do not scale from this drawing.

All dimensions are to be checked on site prior to construction, manufacture of any components and ordering of materials and equipment.

Any discrepancies are to be reported to the architects for clarification.

All materials and workmanship to be accordance with the current British Standards and codes of practice.

This drawing is to be read in conjunction with all relevant Architectural Structural Engineers, Mechanical Engineers, Electrical Engineers and Specialists drawings and specifications.

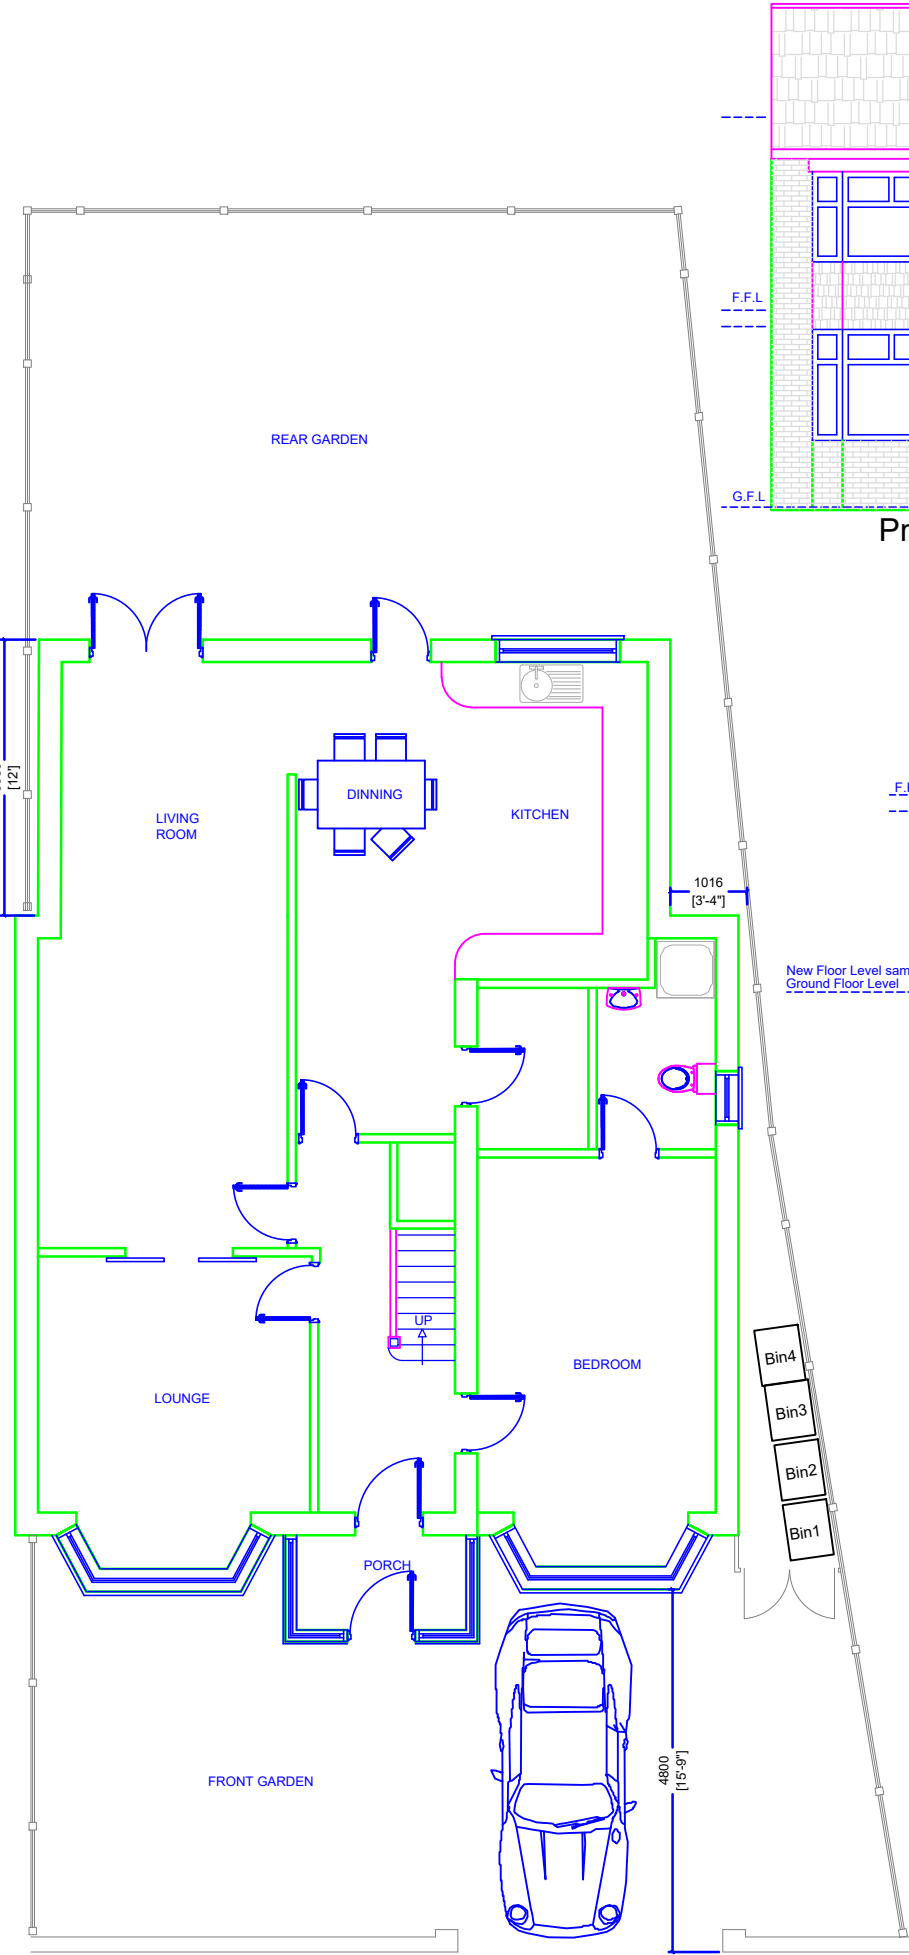


Proposed Ground Floor Plan Incl. Boundary


Bin Storage Area
Wooden gates finish with gray color
Wooden side walls finish with gray color
Bin Storage ground surface to be hard impervious service which can be washed down to remove any residue




Proposed Front Elevation

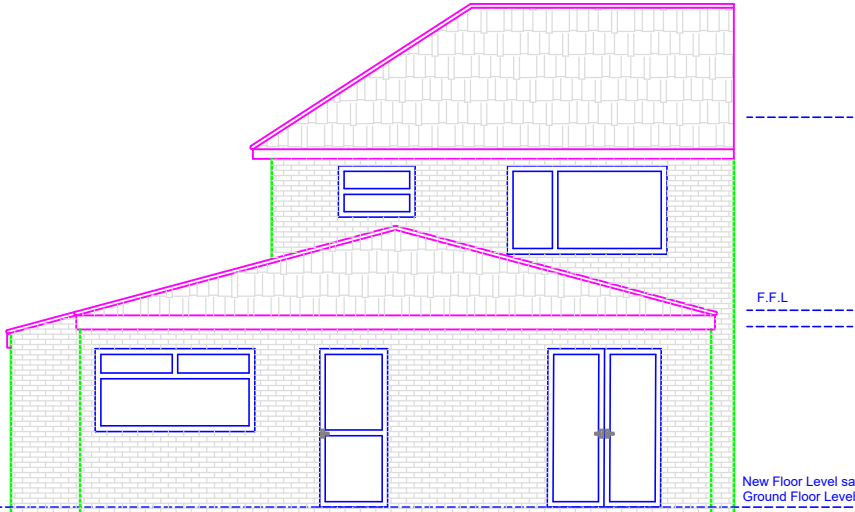


Proposed Rear Elevation

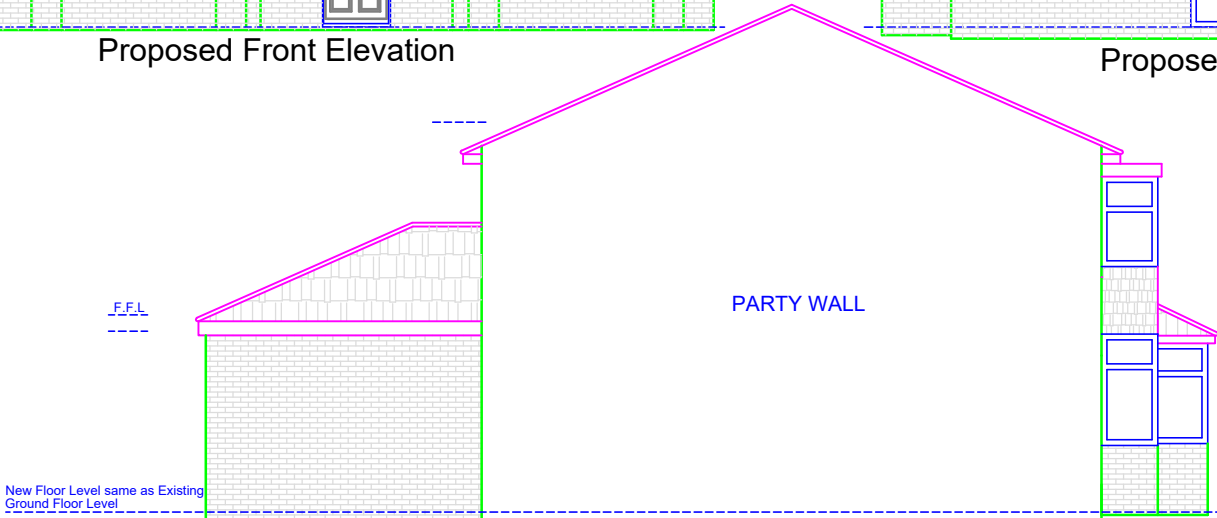


Proposed Side Elevation Facing House No: 17

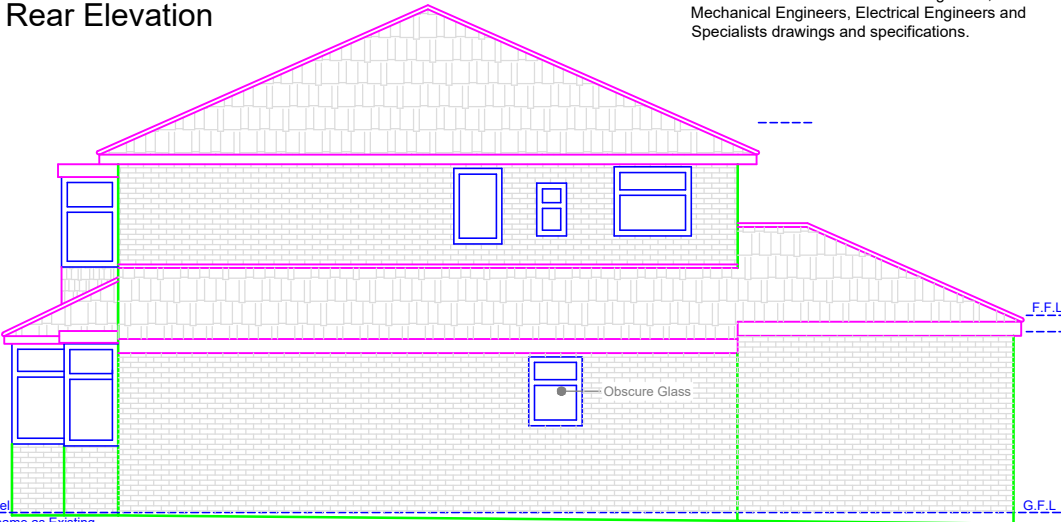

Proposed Side Elevation Facing 34 Morning Drive

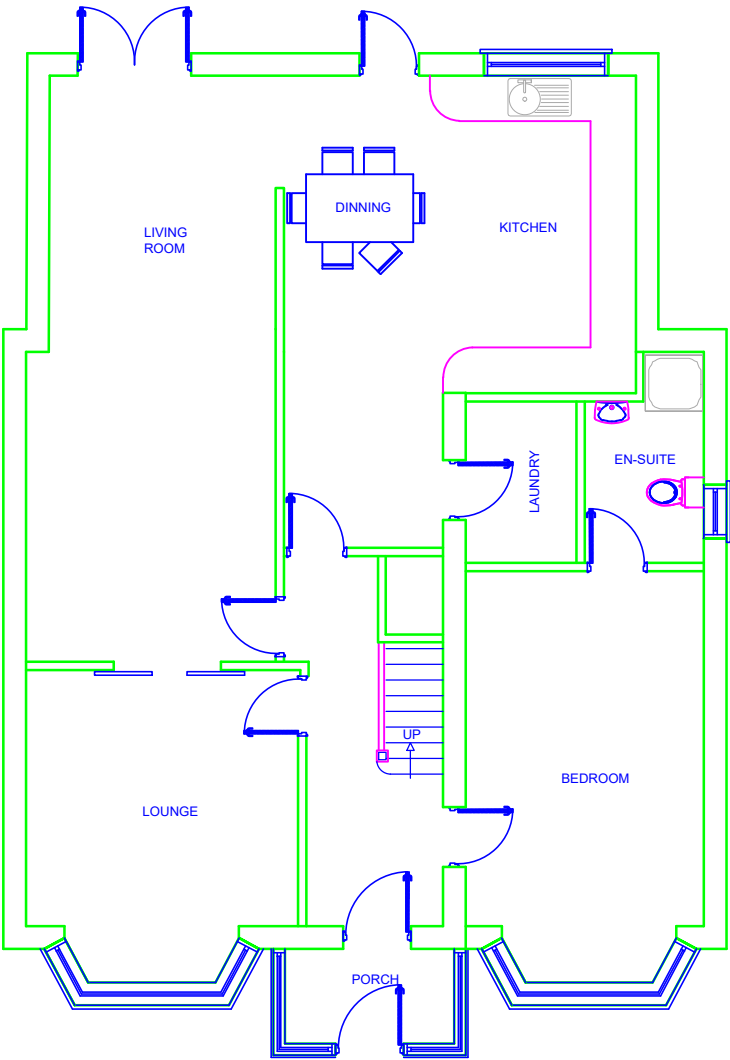

Proposed Ground Floor Plan

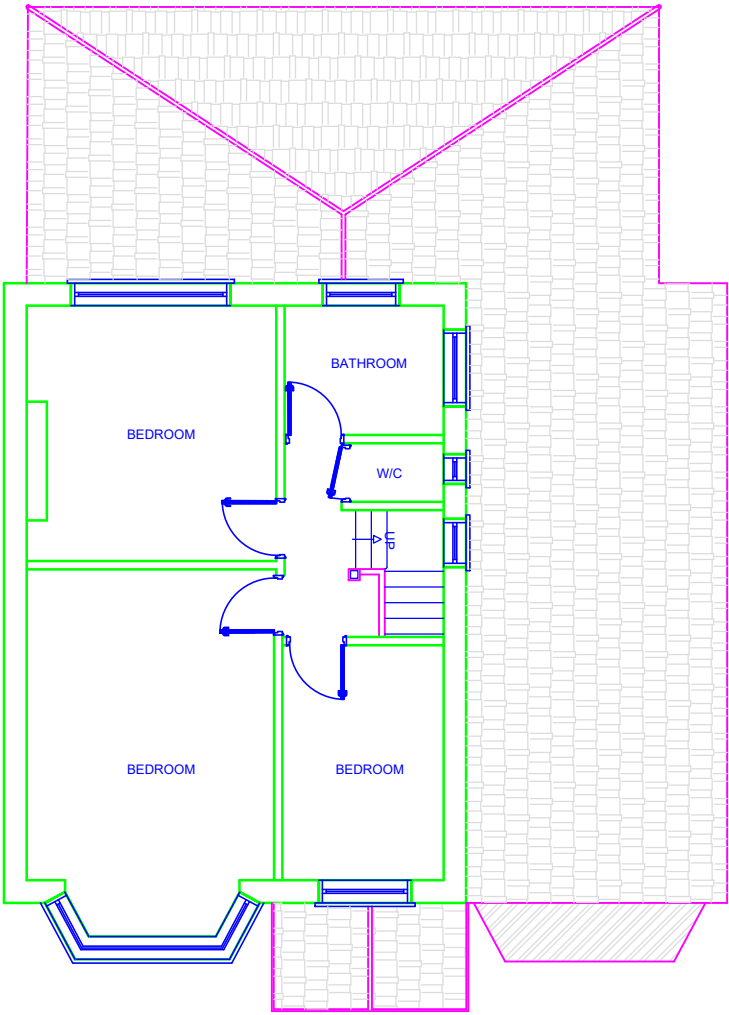

Proposed First Floor Plan

6b Cook Street, Bury, Lancashire, BL9 0RP, 0161 8717405	
Proposed Floor plans and Elevations of 19 Fairmile Drive, Manchester, M20 5WS	
Scale : 1 : 100 on A3	All Dimensions in Meters
Ref:: IPS/R/19/M205WS	Date : 01/10/2019
REV: A Date 04/12/2019	Proposal
SHT 2 of 2	