


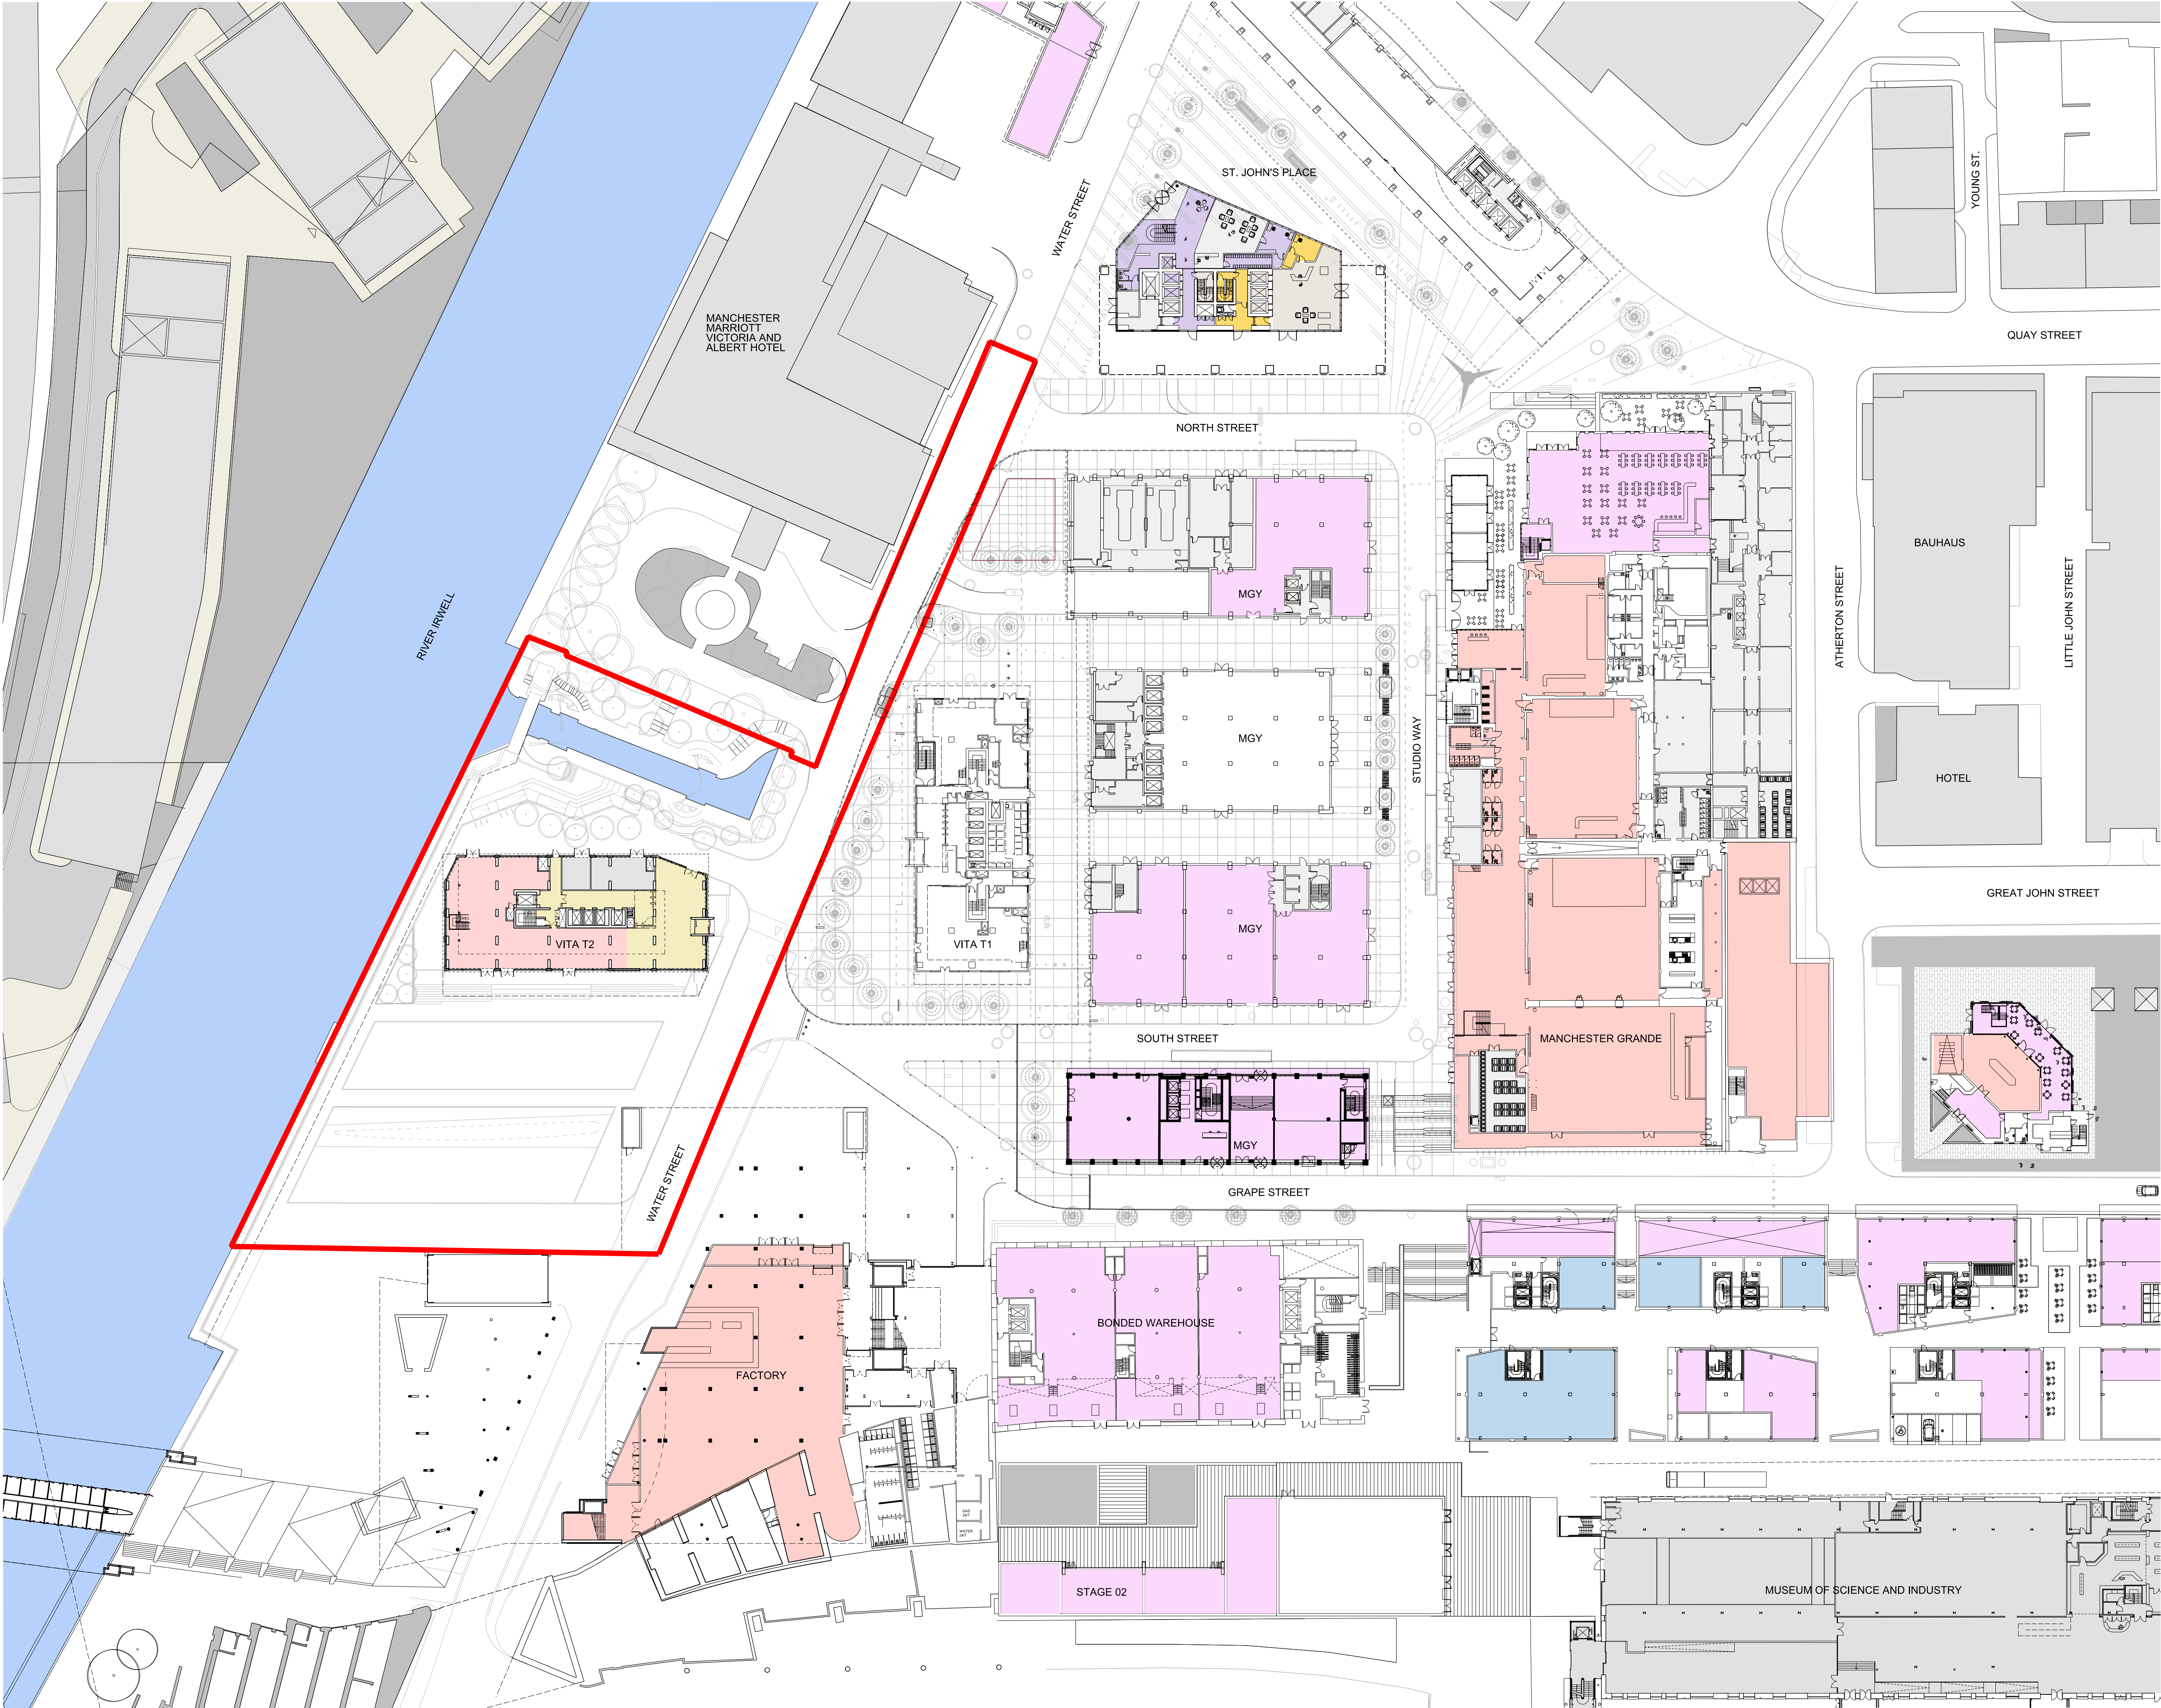

General Notes
Do not scale from drawing. Use marked dimensions.
To be read in conjunction with all other Consultant's drawings.
The Architect to be immediately notified of any discrepancies.
Copyright on this drawing retained by the Architect.

PLANNING APPLICATION
BOUNDARY

C	20200327	PT	PT	JR	ISSUED FOR PLANNING
B	20200320	PT	PT	JR	ISSUED FOR PLANNING
A	20200313	PT	PT	JR	ISSUED FOR INFORMATION - DESIGN FREEZE First Issue
No.	Date	Dwn	Chk	App	Revision or reason for issue

**DENTON
CORKER
MARSHALL**

Architect
Denton Corker Marshall LLP
3.04 The Frames 1 Phipp Street
London EC2A 4PS
Telephone: 020 7553 2020
Email: mail@dentoncorkermarshall.co.uk

Project Title
**UNION, ST. JOHNS
VITA T2**

Client
VITA
The Box, Horseshoe Lane
Alderley Edge, SK9 7QP
Telephone:
Email: info@selectproperty.com

Scale / North Point
1:1000 @ A3
0 5 10 15 25m
1:500 @ A1
0 5 10 15 25m

Drawing Title
**LEVEL 00
PROPOSED SITE PLAN**

Drawing Number
6555-P-B500-P-00-001

Drawing Status
PLANNING

Revision
C