




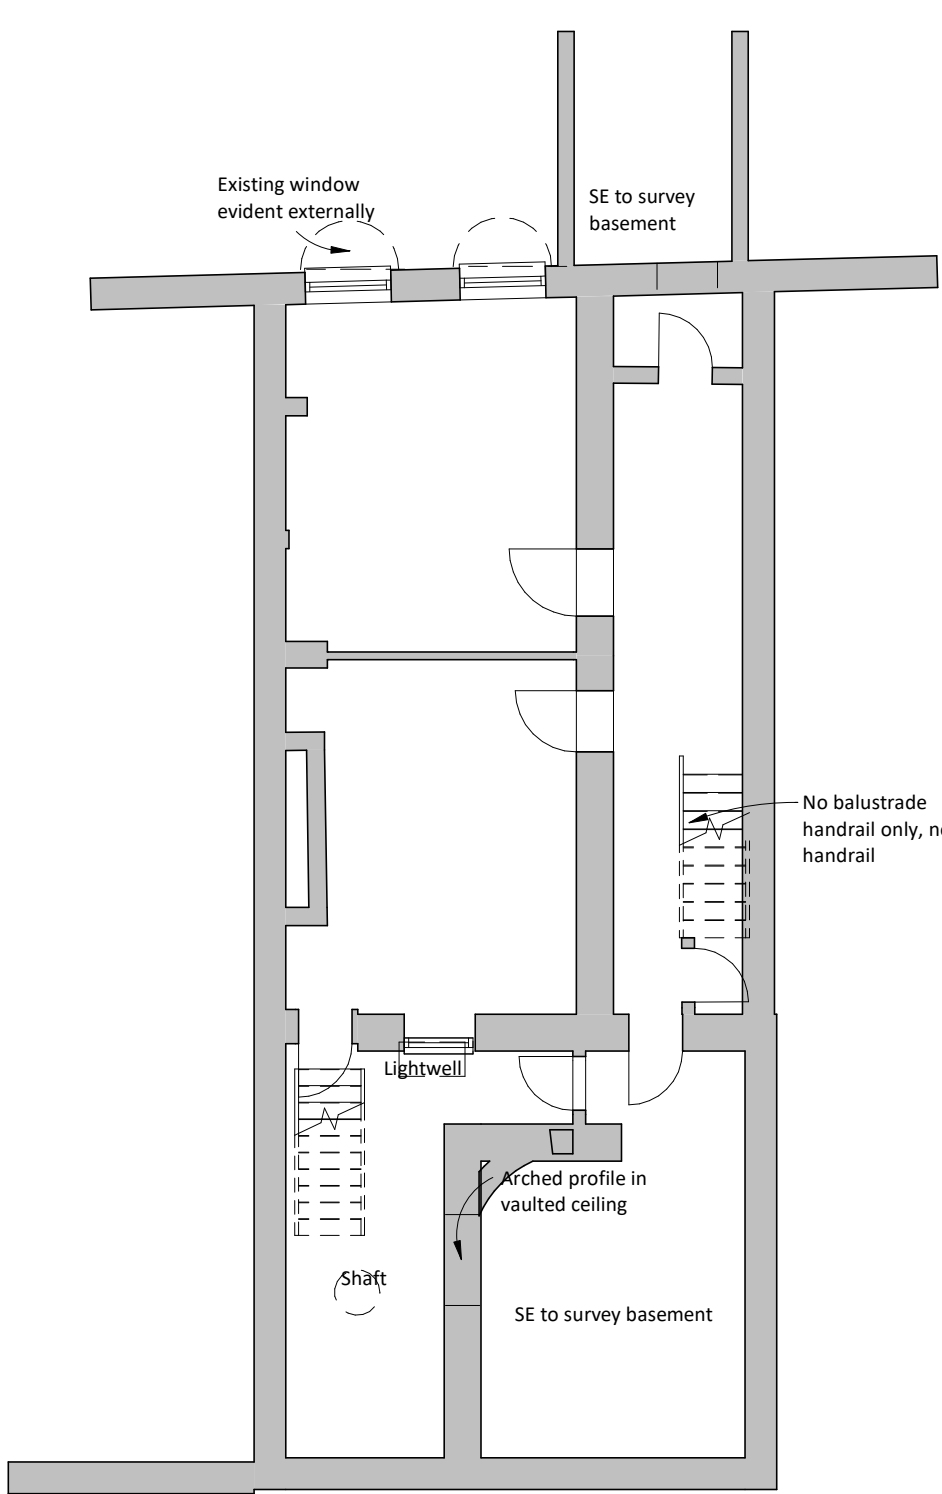


-01 Basement as Existing
1 : 100

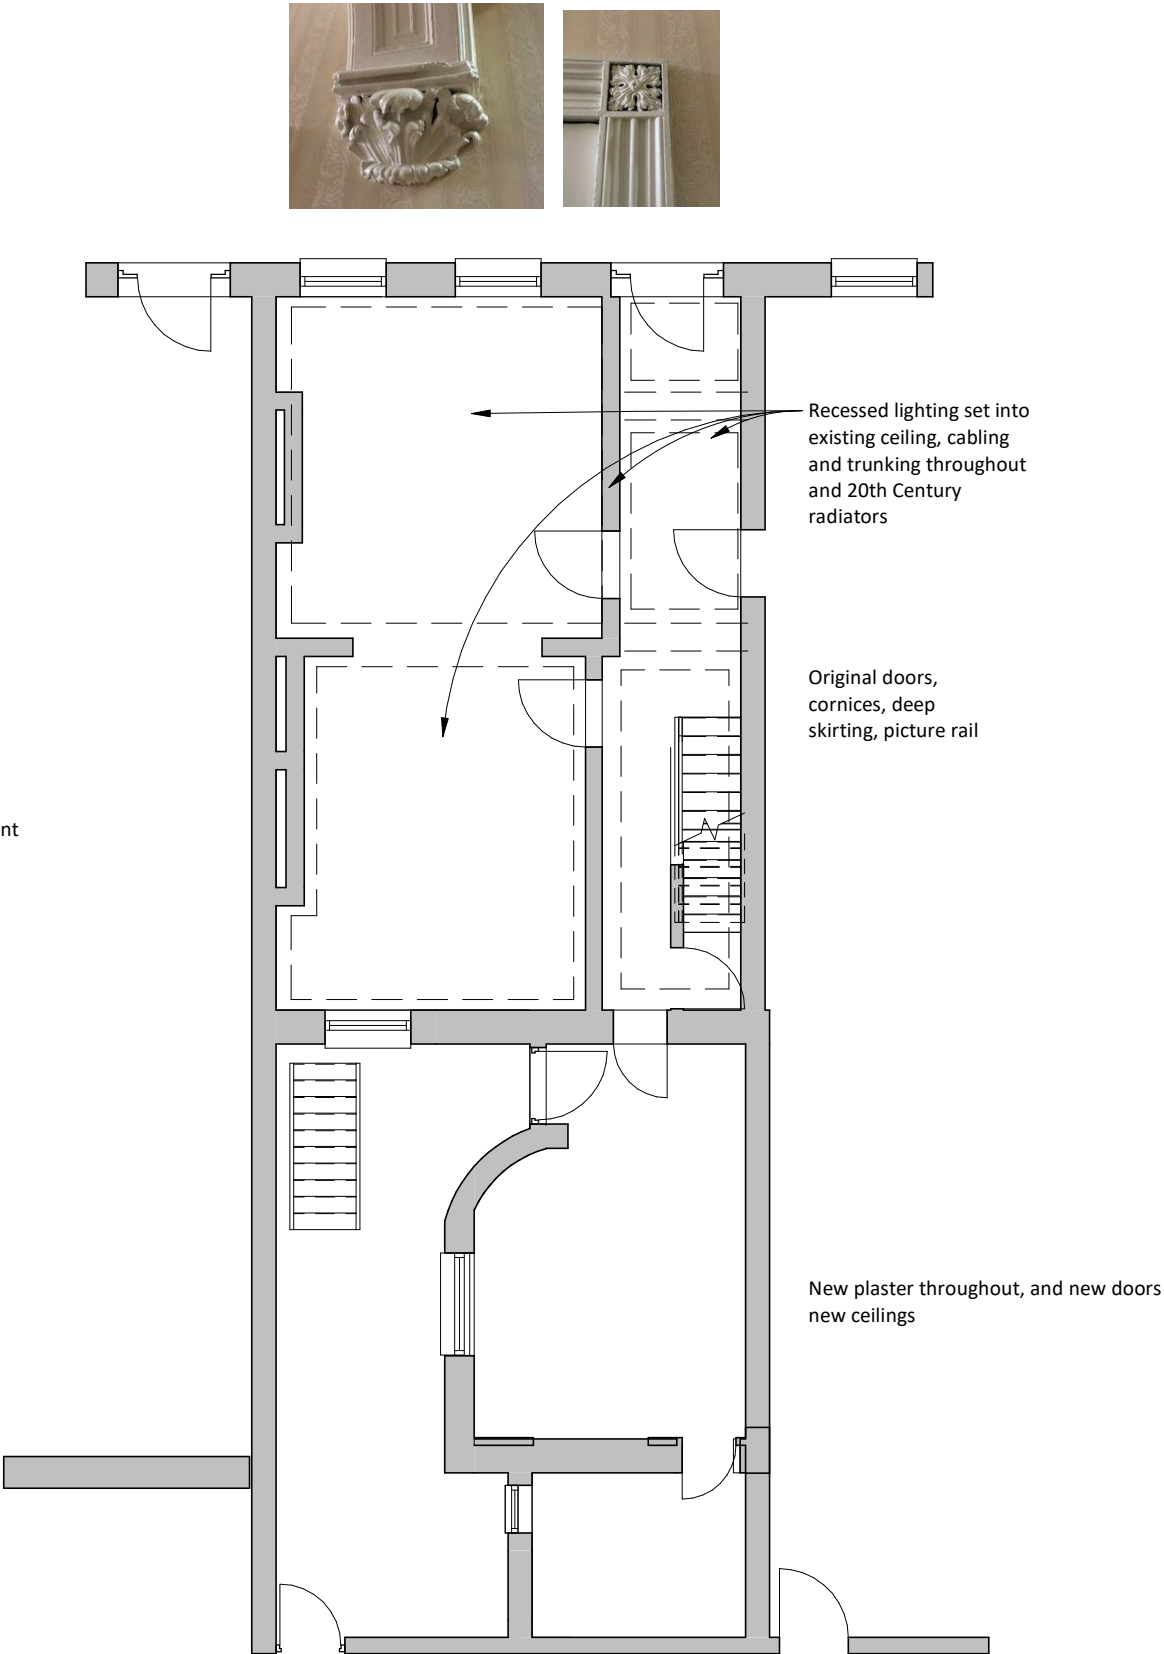


00 Ground Floor as Existing
1 : 100

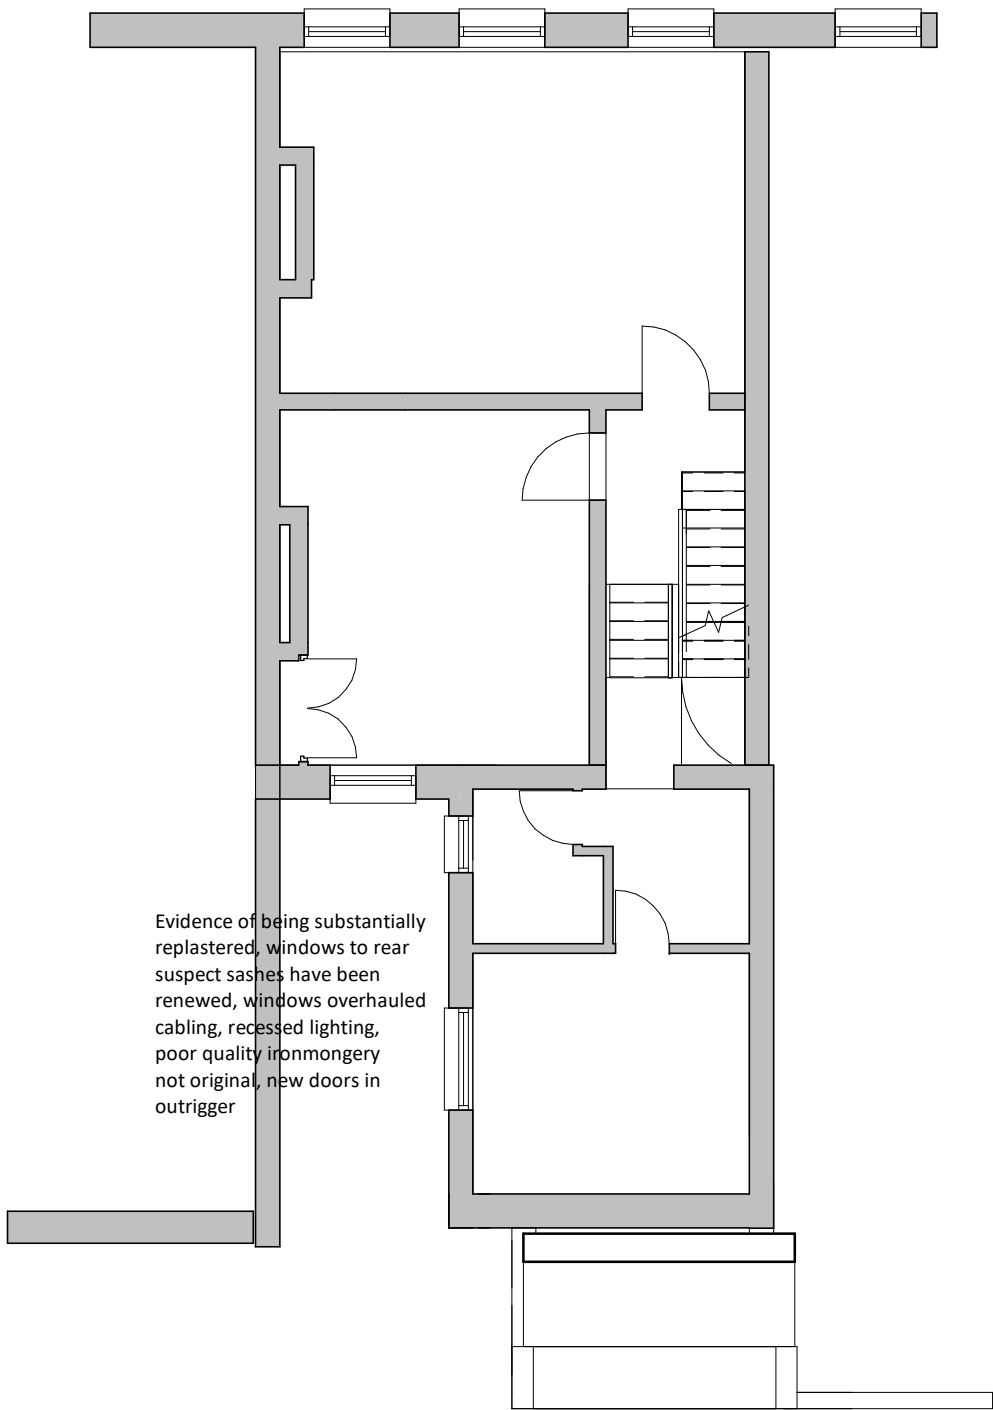

01 First Floor as Existing
1 : 100

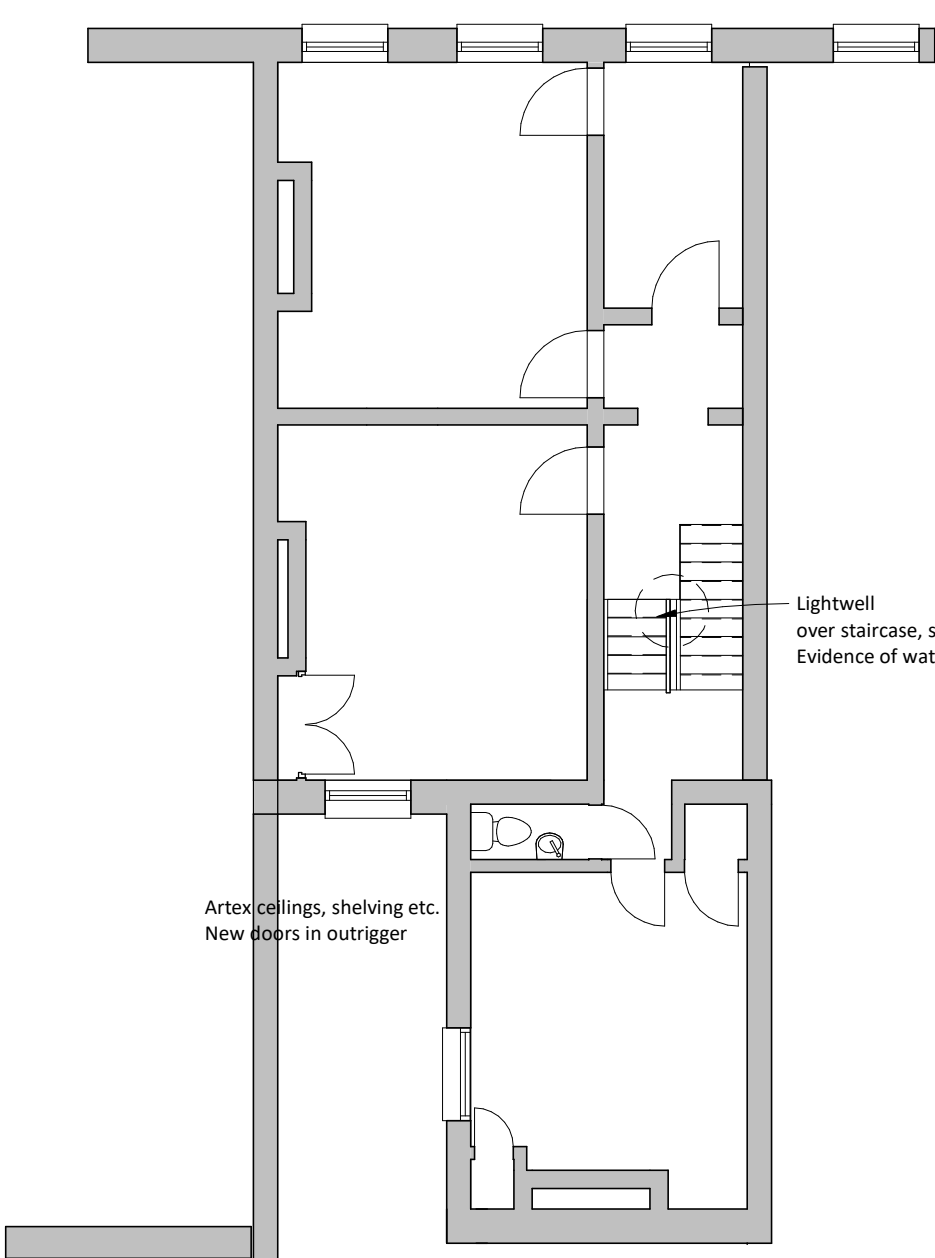

02 Second Floor as Existing
1 : 100

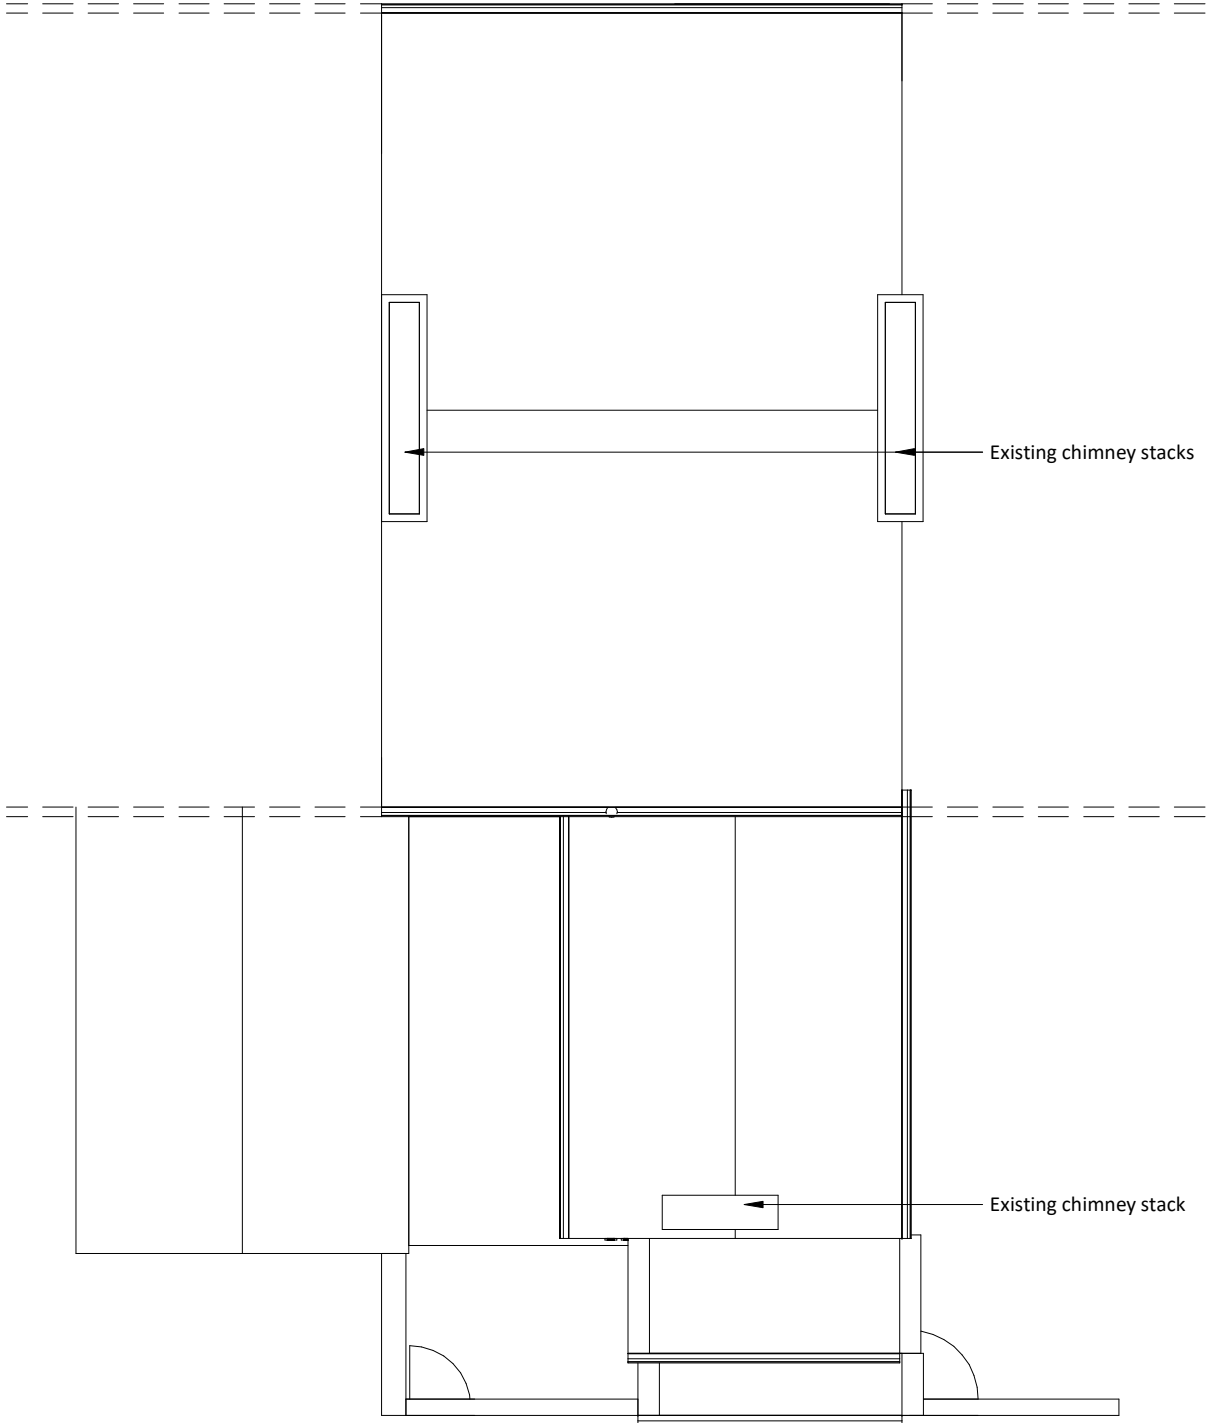

03 Roof Plan as Existing
1 : 100

Significance Key

- High
- Medium
- Medium/Low
- Low
- Negative



B	30/09/19	HP	Amendment to show rear window second floor and front windows basement
A	14/08/19	LT	Existing roof plan added
Rev	Date	Int	Description



Client:
Nilesh Bhatt

Project:
13 St John Street,
Manchester

Description:
Existing Plans

Purpose of Issue: Planning			
Drawn By:	Checked By:	Date:	Scale @ A1:
VS	VS	30/09/19	1 : 100
Job No:	Status Code:	Drawing No:	Rev:
3521	S0	102	B
File Identifier: SJ-BTP-00-01-DR-A-3521_102			
Elizabeth House, 486 Didsbury Road, Heaton Mersey, Stockport, SK4 3BS t 0161 443 1221 e info@bernardtaylor.co.uk w www.btparchitects.co.uk			