


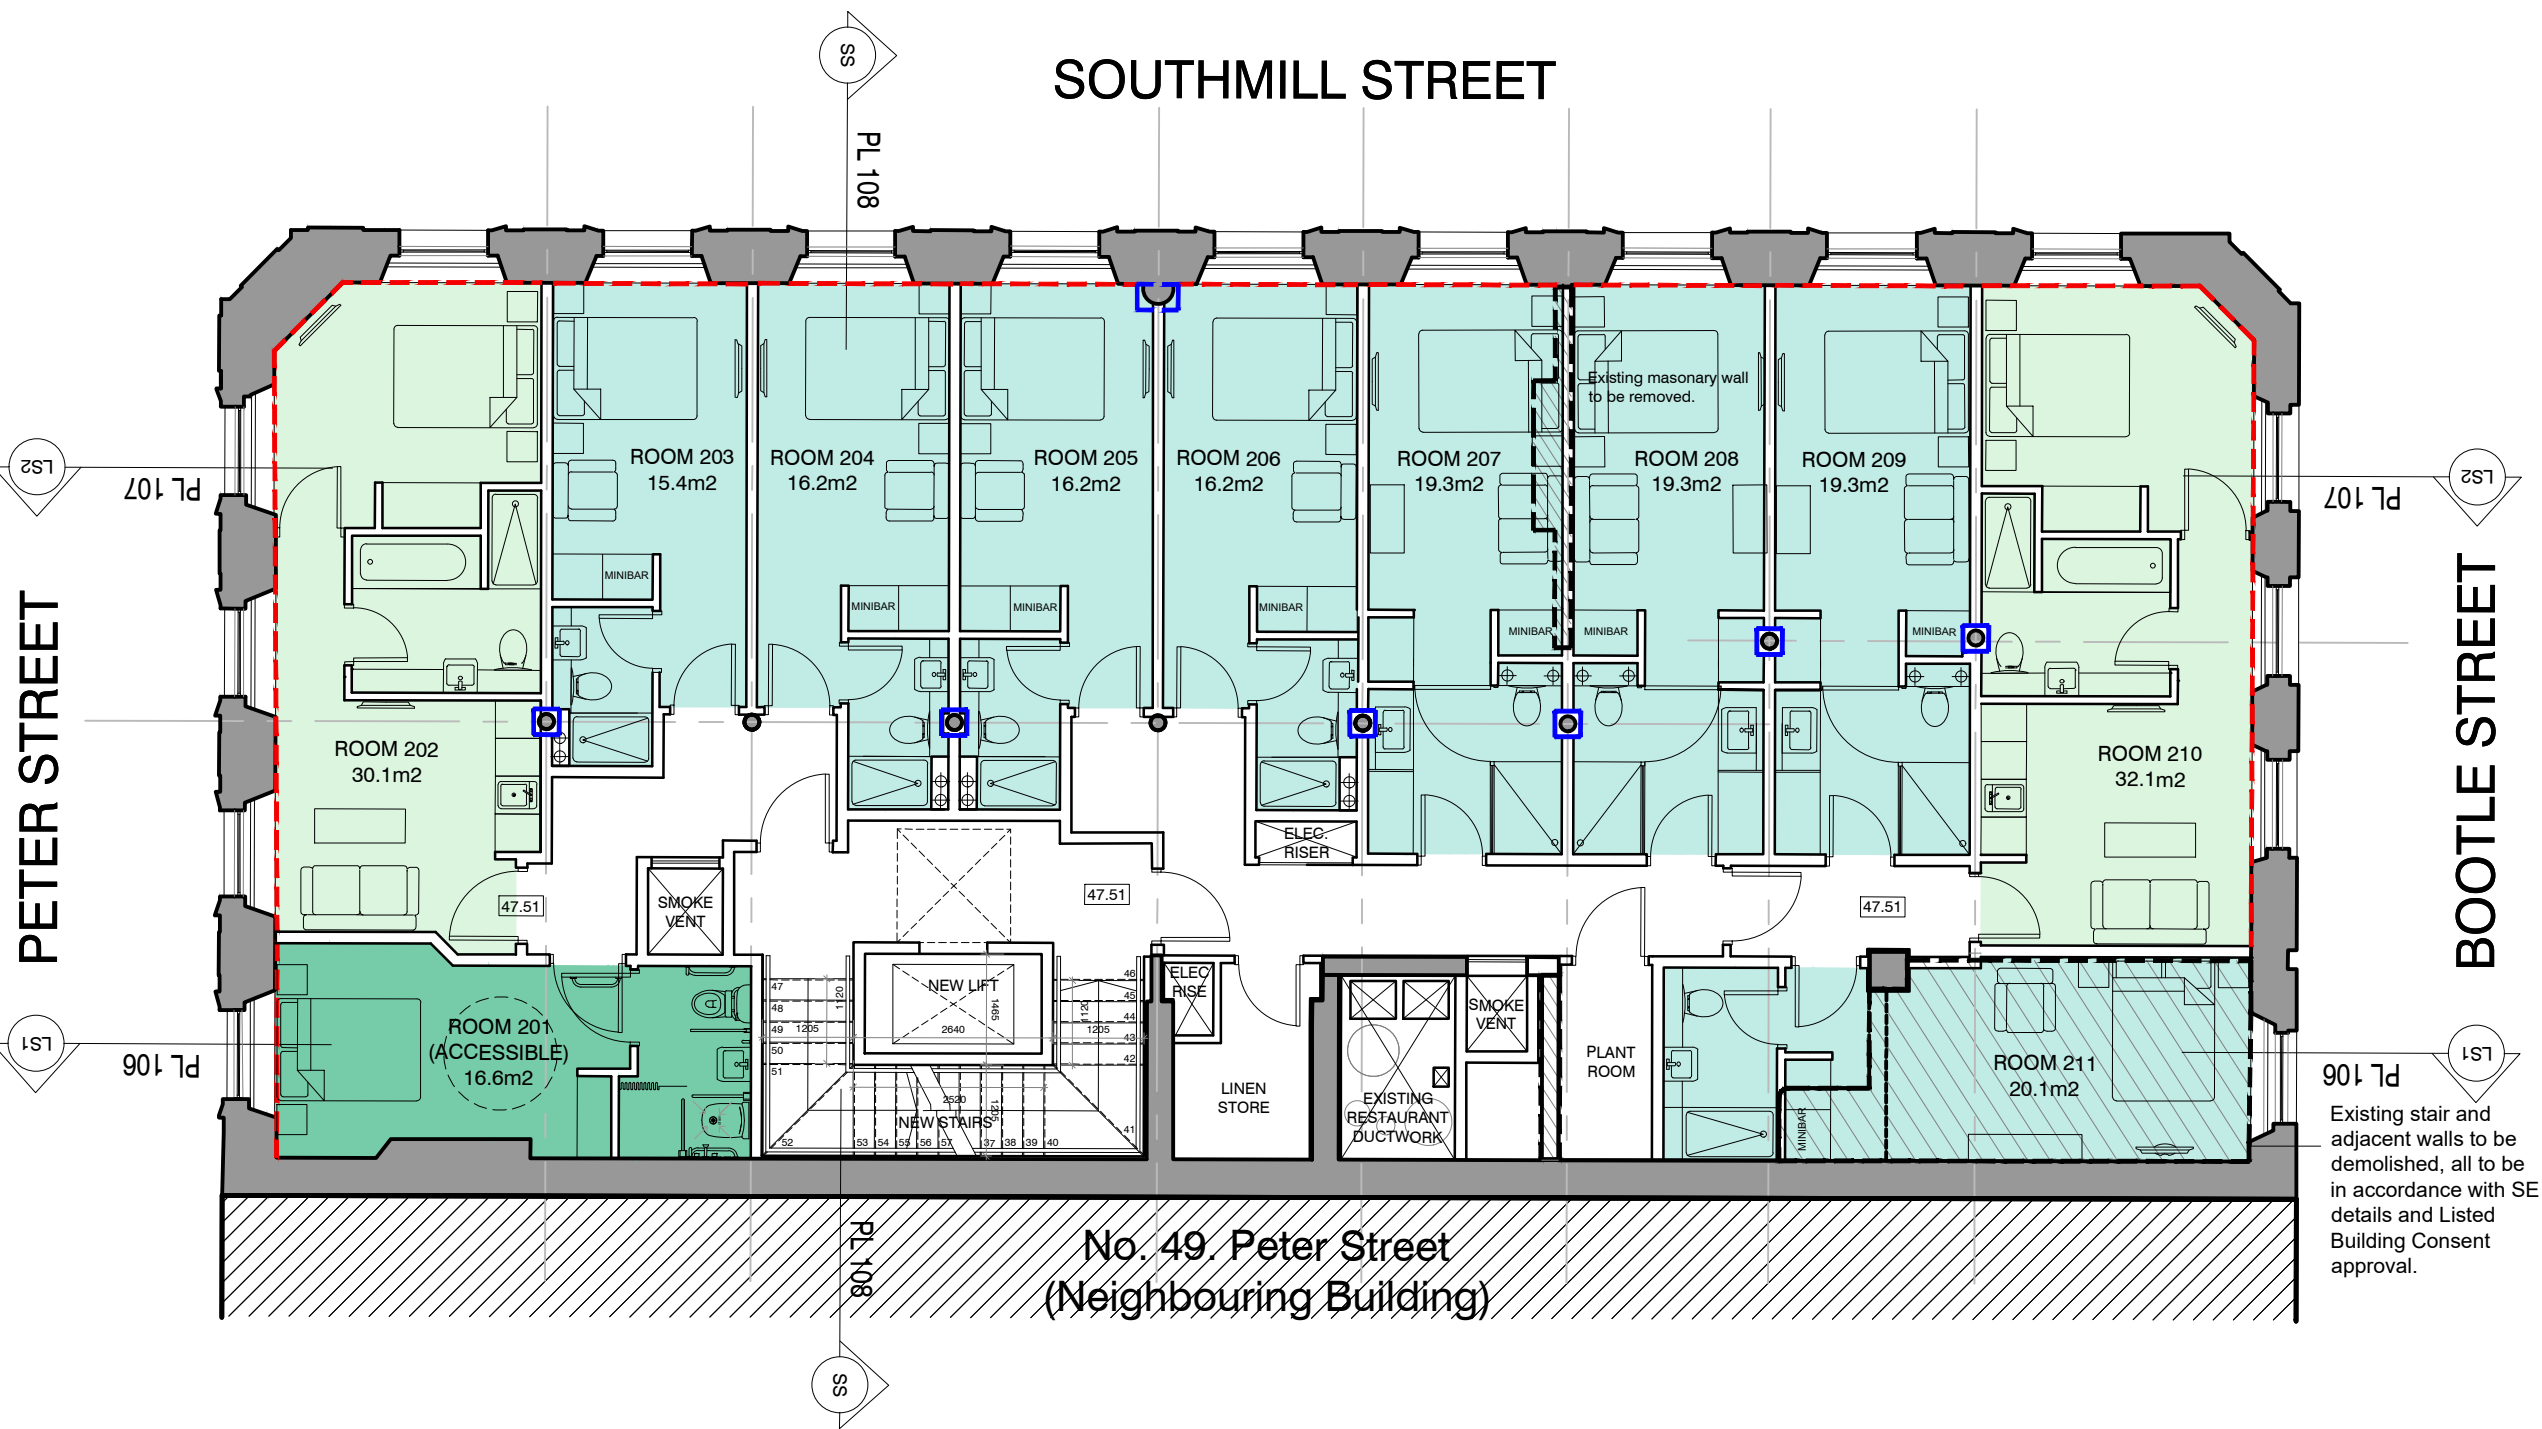

- KEY:
- Existing walls to be retained
 - Brickwork to remain exposed
 - New walls
 - Elements to be demolished
 - Elements to be encased

scale 1:100 0m 5m

- NOTES
- This drawing is the copyright of Tract Architecture
 - Do not scale from this drawing
 - Use figure dimensions only
- REVISION COMMENTS
- A. 12.12.18- Rear stair retained, corresponding elements omitted, smoke shafts removed, layouts revised accordingly.
- B. 14.12.18- Section references added.
- C. 18.01.19- Room 210 revised to accessible type.
- D. 01.03.19 - Room 210 reverted to standard room type, Room 201 revised to accessible type.

TRACT
WWW.TRACTARCHITECTURE.COM

PROJECT NUMBER + TITLE
0132/2 - 47 PETER STREET
MANCHESTER
DRAWING
SECOND FLOOR PLAN AS PROPOSED

DRAWING NUMBER
PL -102

DRAWING REVISION
E

DRAWING PURPOSE
PLANNING

SCALE DATE
1:100 @ A3 20th NOVEMBER 2018

DRAWN CHECKED
PRL -