


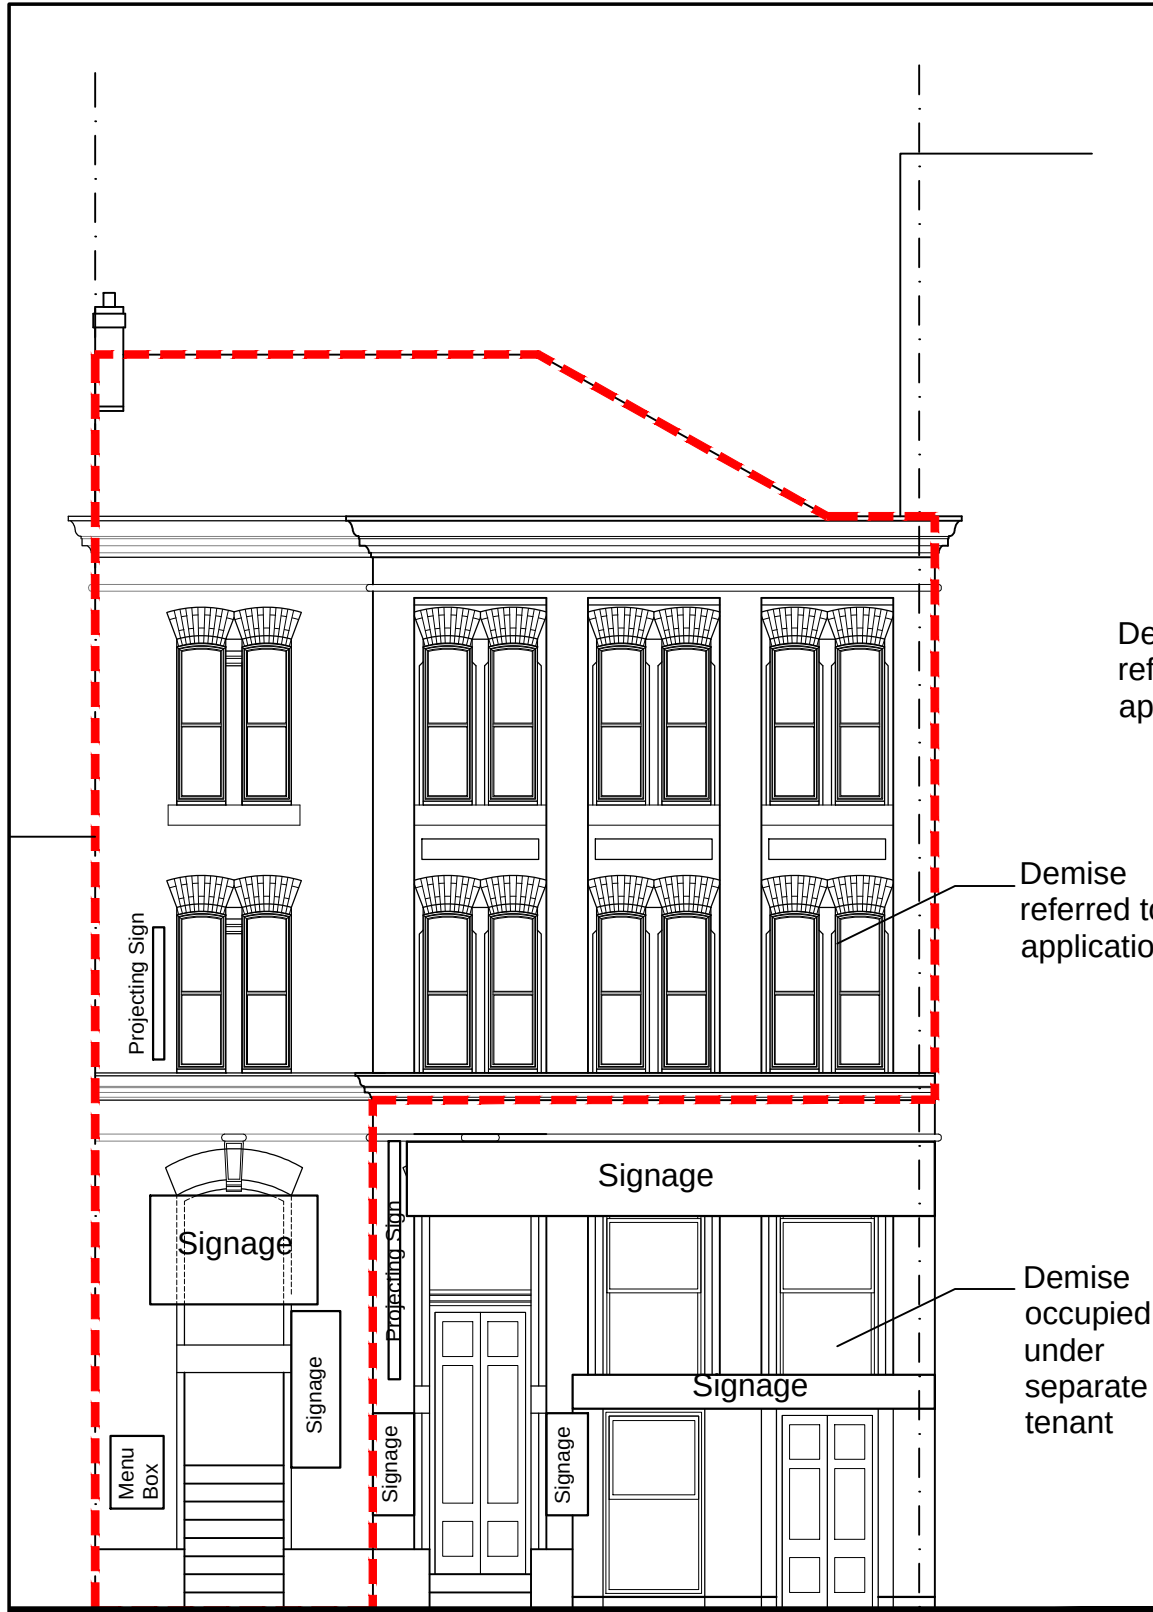


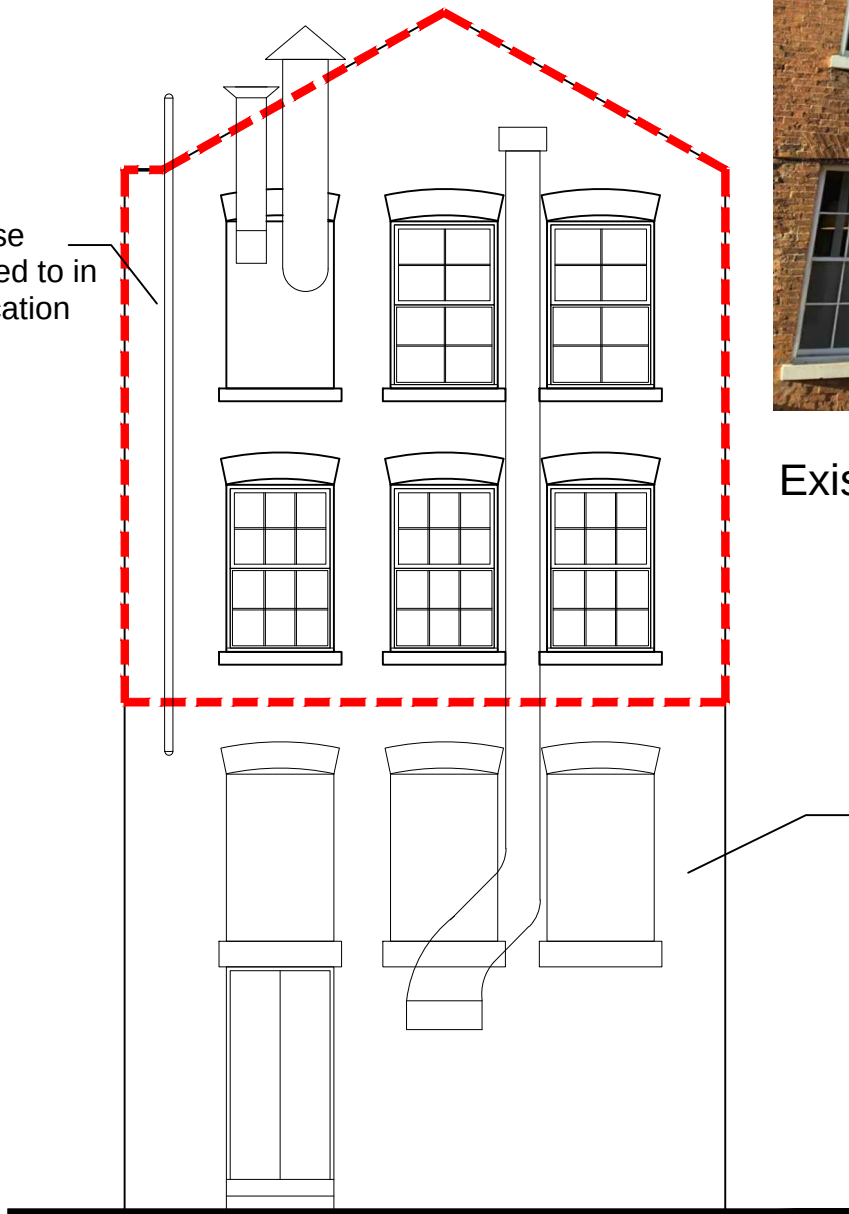

**Existing Front Elevation
(Faulkner Street)**

 

**Existing Rear Elevation
(St James Street)**

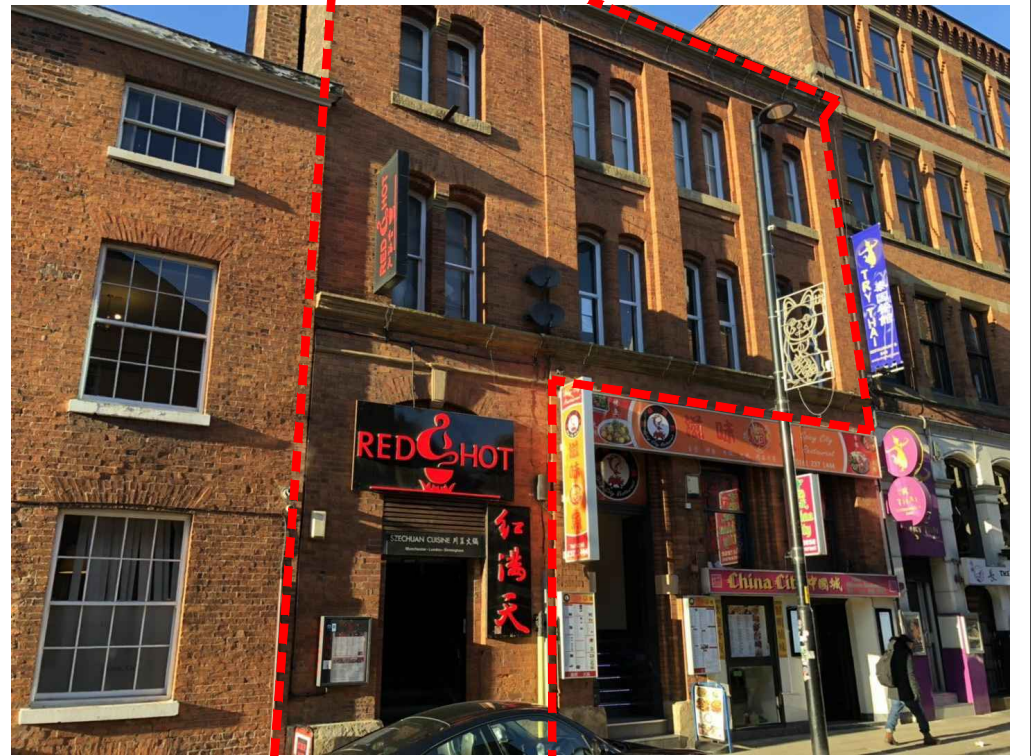

Existing Photo of front elevation

One Square Design Architectural Design & Services		
Client	Big Foodie Manchester Limited	Date March 2020
Project	56 Faulkner Street, Manchester	Scale 1:100 @A3
Title	Existing Elevations	Drawn TL Checked
Drawing No	Job No	Rev
04	L2001	