




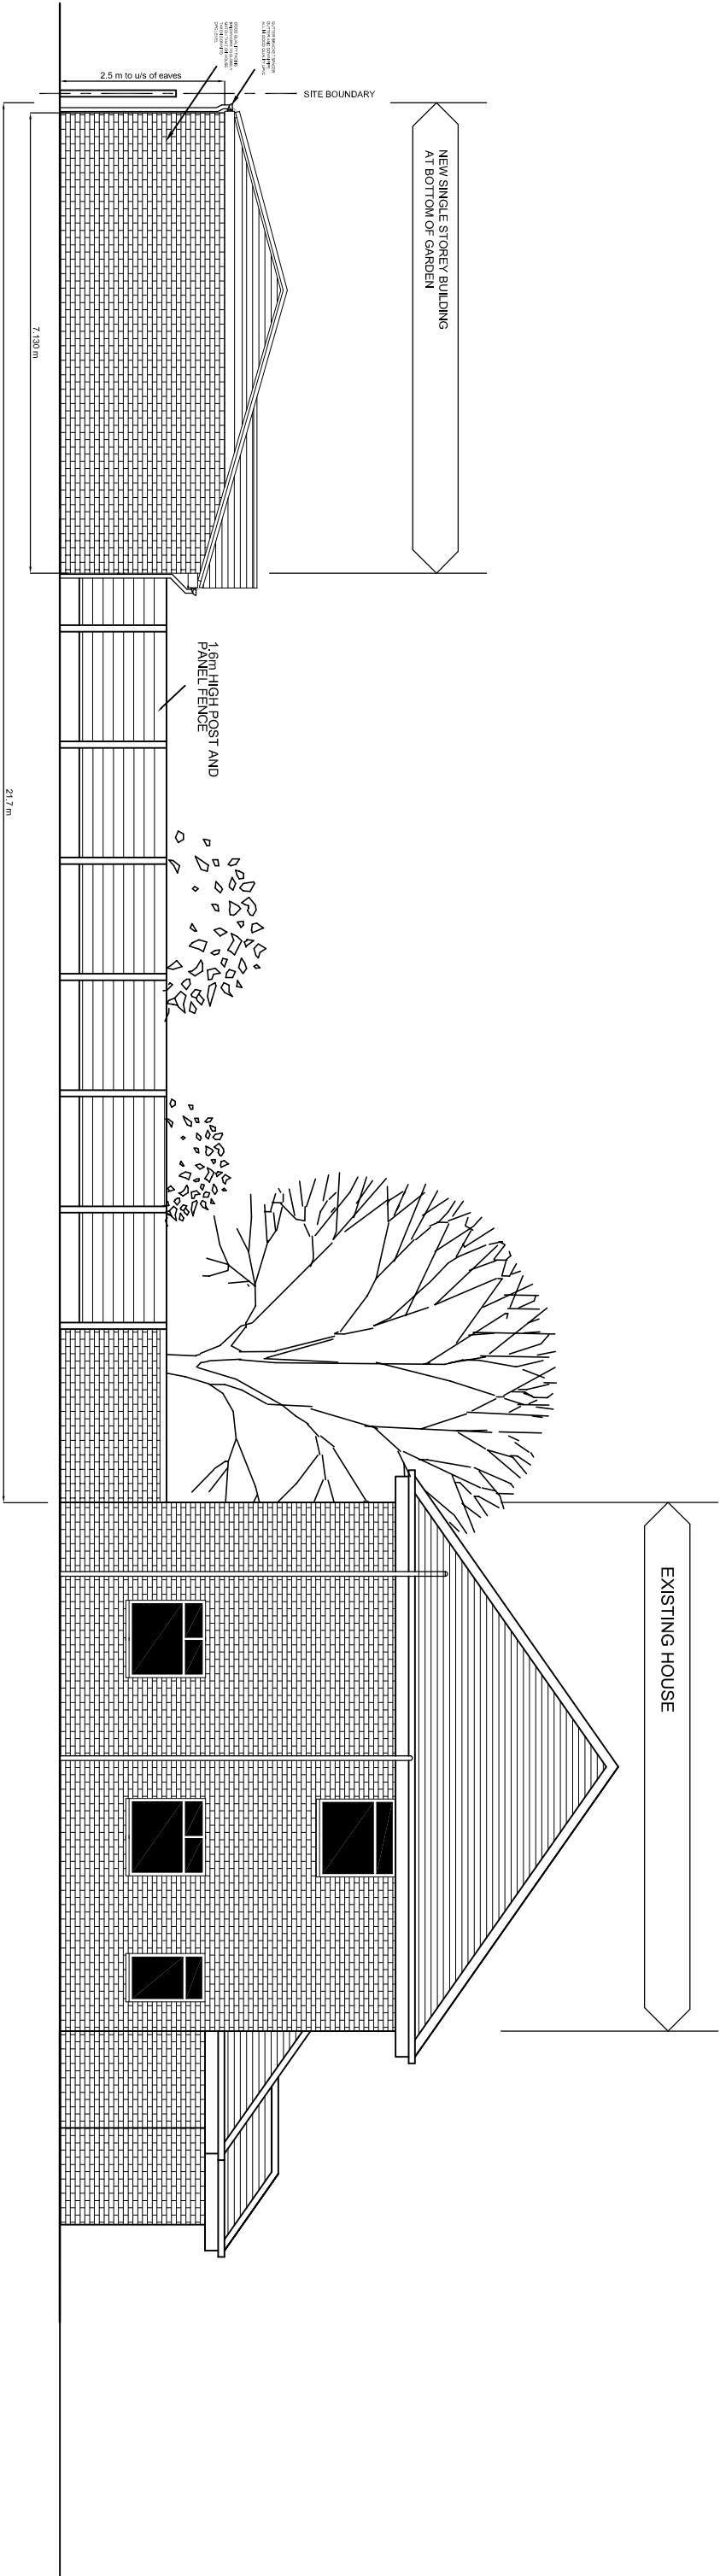

EAST ELEVATION SCALE 1:100 @ A2

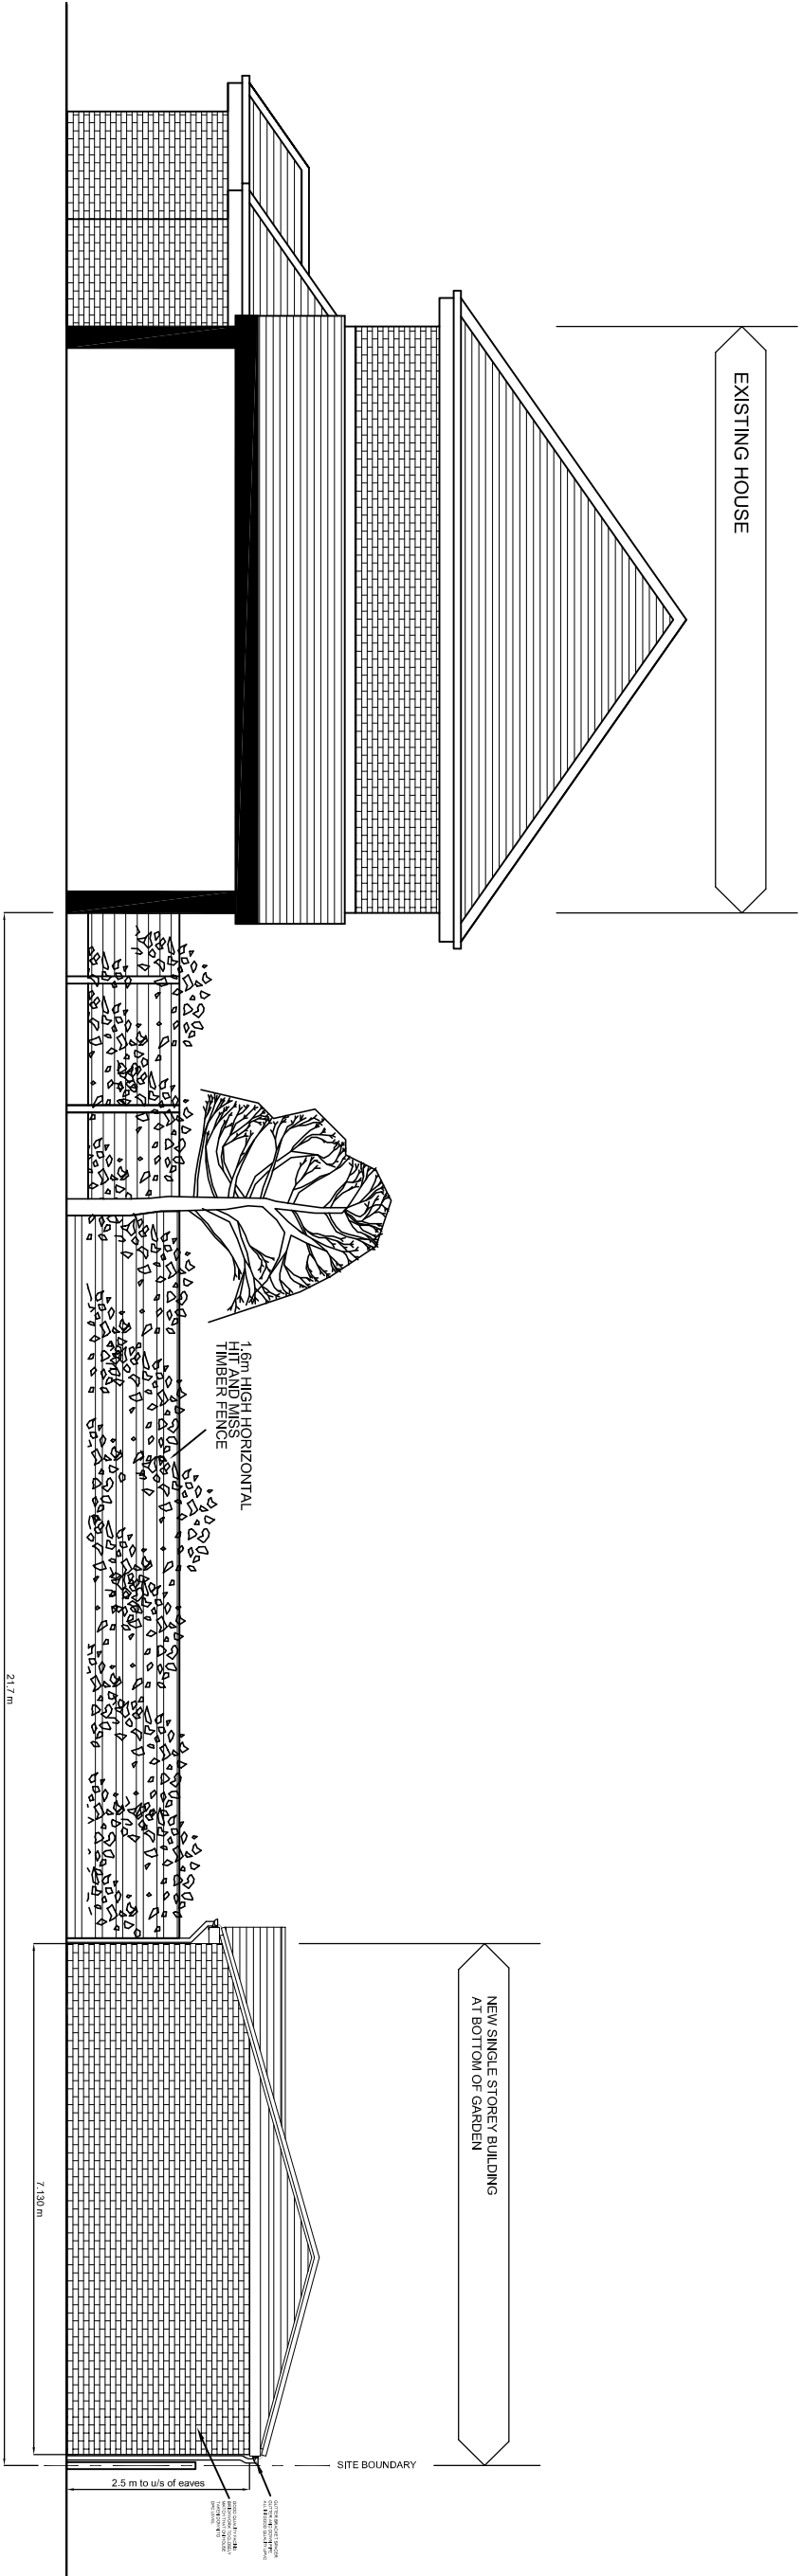

WEST ELEVATION SCALE 1:100 @ A2

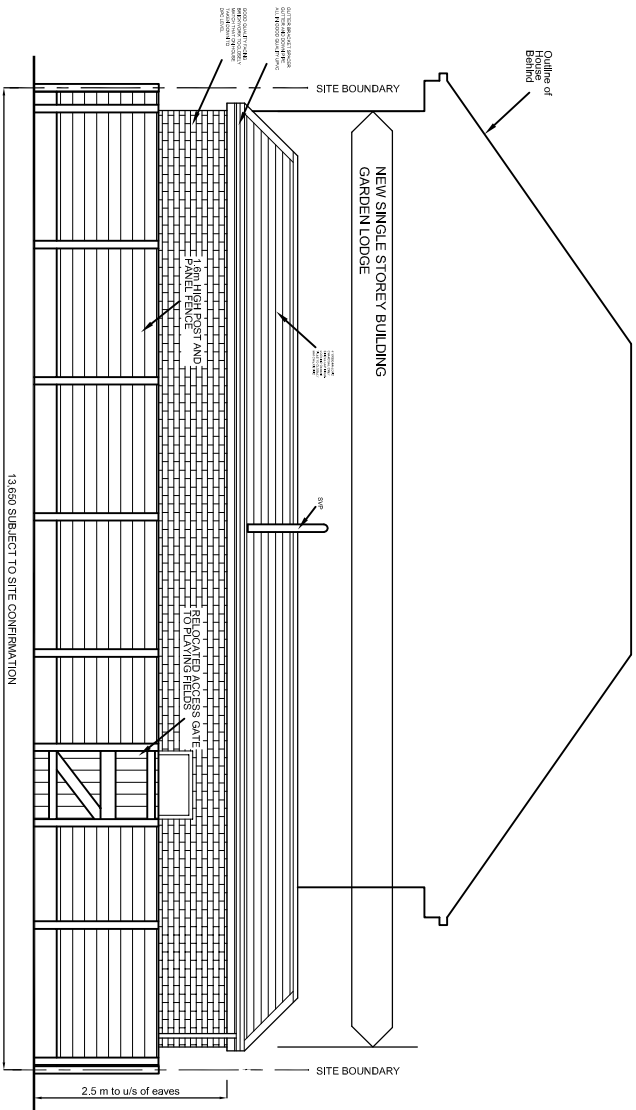

SOUTH ELEVATION SCALE 1:100 @ A2

Copyright of this drawing is vested in BPM Architectural and it must not be copied or reproduced without written consent. All dimensions are in millimeters unless otherwise stated. Do not scale off this drawing. ... IN ALL DIMENSIONS ...

REV	DATE	DETAILS
A	05/12/19	GABLES ADDED

BPM ARCHITECTURAL SERVICES
224 GREAT CLOWES STREET
MANCHESTER M7 2ZS
TEL: 07415 493002

PROJECT: GARDEN LODGE AND COVERED LINK
AT 411 WILBRAHAM ROAD, CHORLTON
FOR MR. AMAD AND MRS. KIRIN CHAUDHRY

TITLE: PROPOSED ELEVATIONS-SHEET 2

SCALE 1:100 DATE JAN 2016 DRAWN: BPM CHECKED:

STATUS: BUILDING REGULATIONS

DRAWING NO: BPM/ WIL/ PL4

REV: A

Architecture | Masterplanning | Interiors | Graphics | Branding