



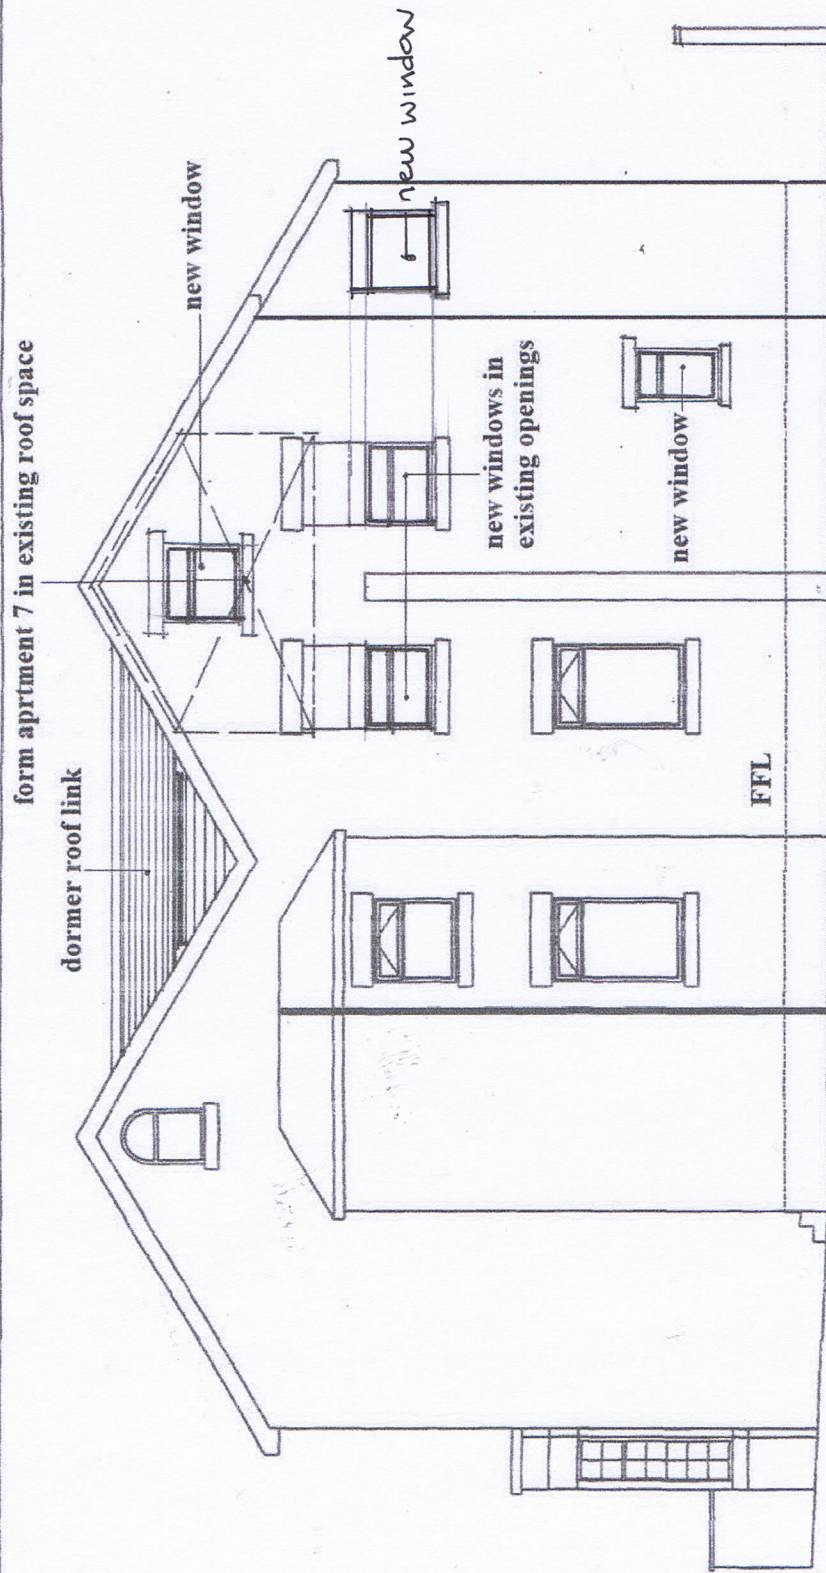

Proposed Side Elevation

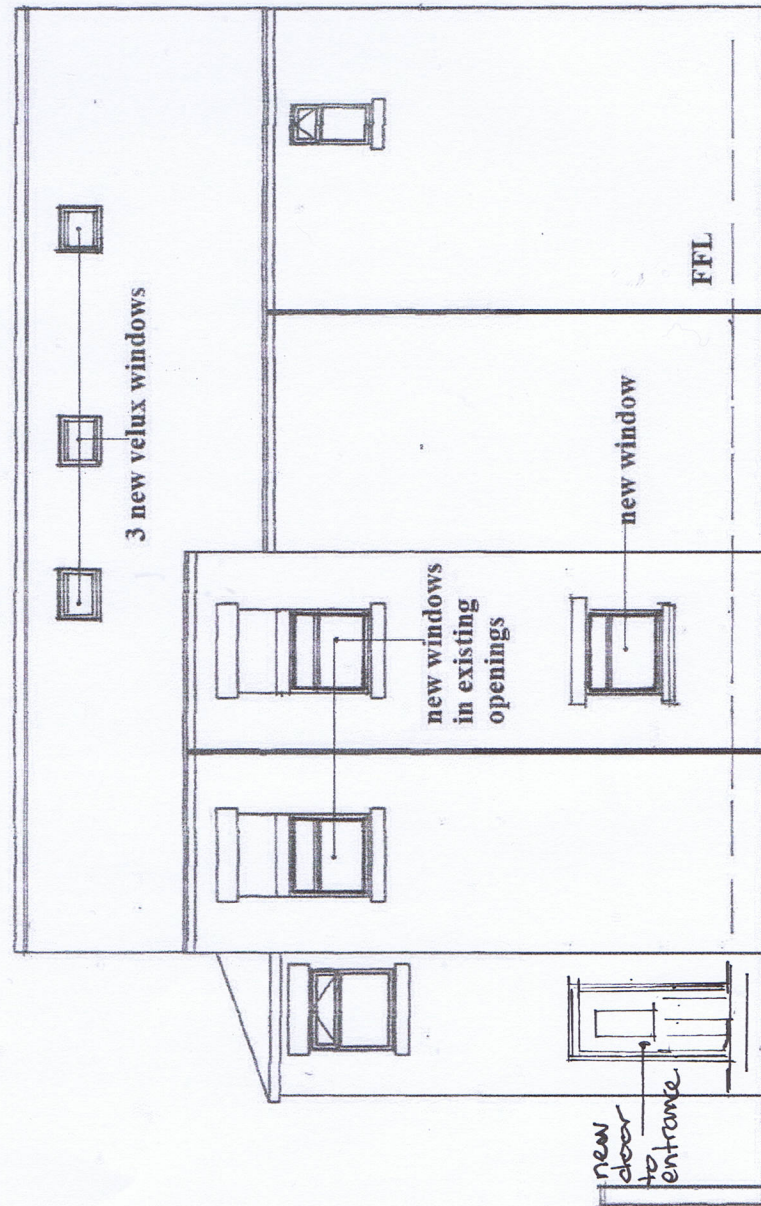

Proposed Rear Elevation

Proposed Conversion of
Clayton Labour Club
To form 7 apartments and
to retain 1 existing apartment

16 North Road
Clayton
Manchester M11 4WE

Proposed Elevations 2
Scale 1: 100 @A3
Reference MK01/1018/08/A