


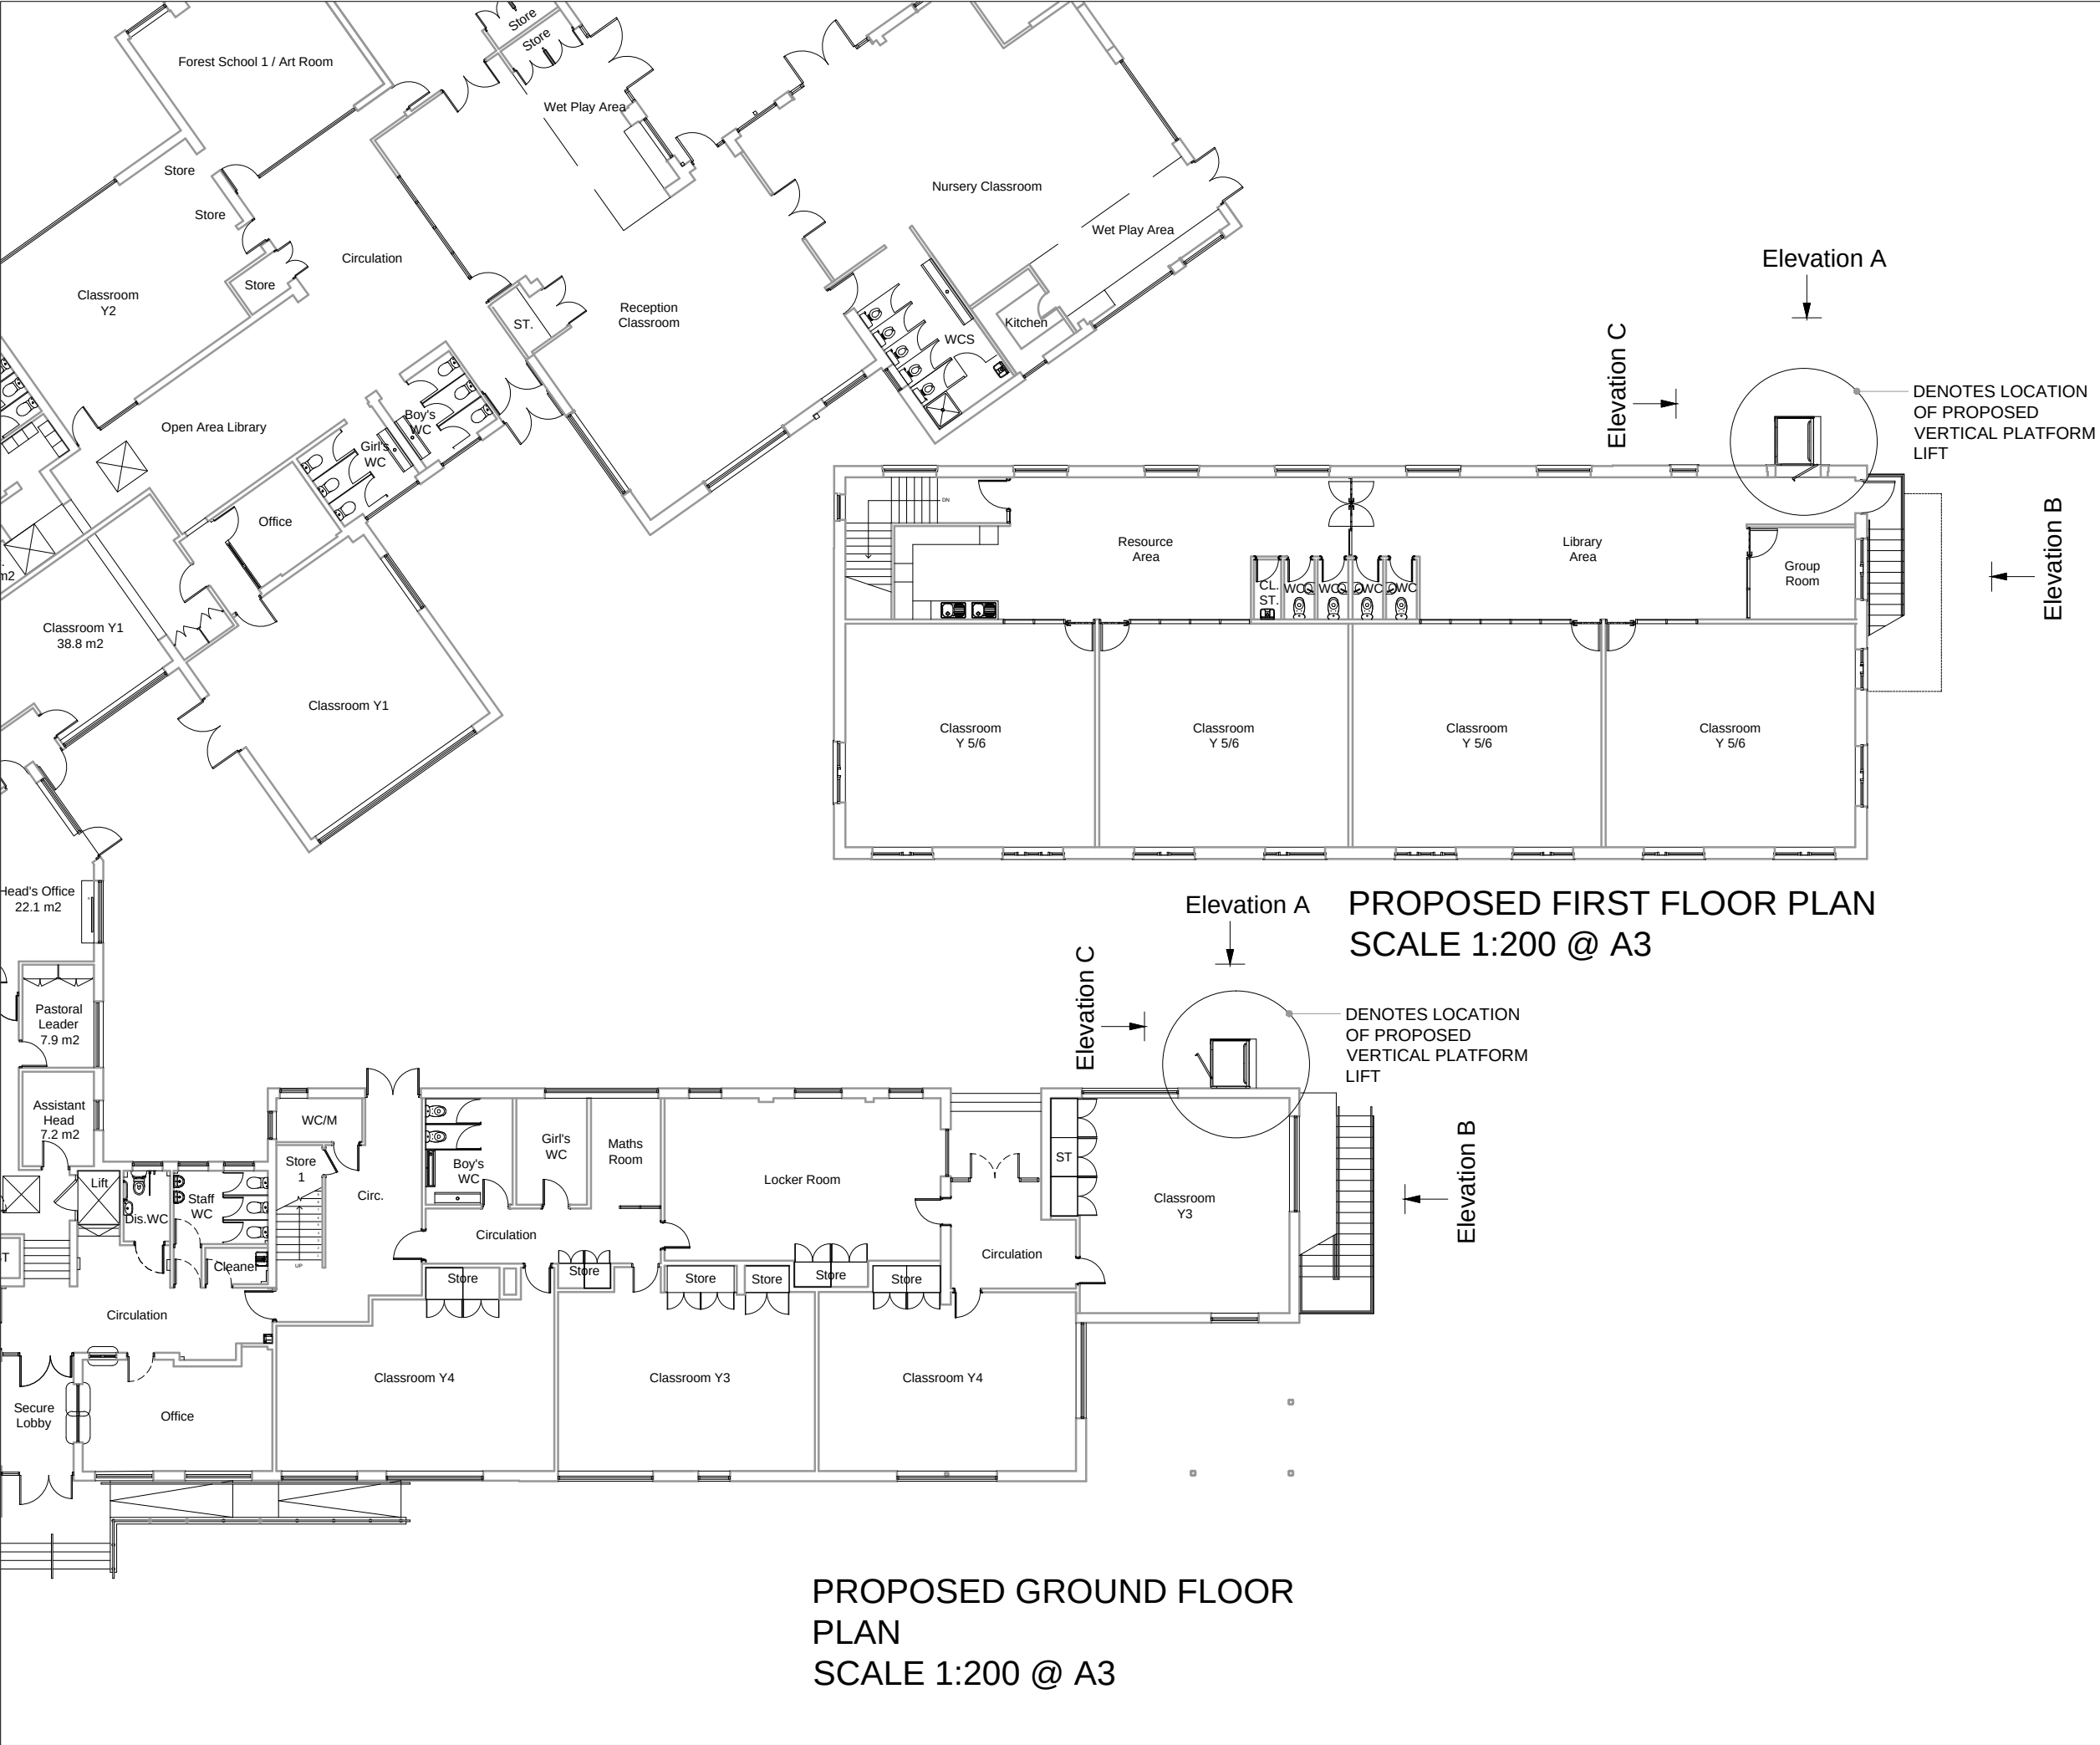

©

This drawing is Copyright and the property of Lancaster Maloney Limited and must not be reproduced in whole or in part without their written permission. Copyright is reserved. ©

This drawing must not be scaled. The Contractor is to report all dimensional discrepancies & errors to the Contract Administrator prior to commencing construction.

It is essential that this drawing is read in conjunction with the specification and all works identified included for.

NOTES

Rev	Date	Comments	By
-----	------	----------	----

STATUS

PLANNING

Client

St Mary's RC Primary School

Clare Road, Manchester M19

2QW

Project Title

Provision of External Platform

Lift

Drawing Title

Proposed Floor Plans

Scale	Drawn by	Date
1:200@A3	SRN	Feb 2020
Job no.	Drawing no.	Revision no.
2002-10	PL-102	-

lancastermaloney

Lancaster Maloney Limited Registered Office:
Equitas House Unit 6 Station View Rhino Court Stockport SK7 5ER
Tel: 0161 477 3500 Fax: 0161 477 3600
E-mail: enquiries@lancastermaloney.co.uk www.lancastermaloney.co.uk
Registered in England No 4846621