


EXISTING SOUTH ELEVATION

1 : 200




PROPOSED SOUTH ELEVATION

1 : 200

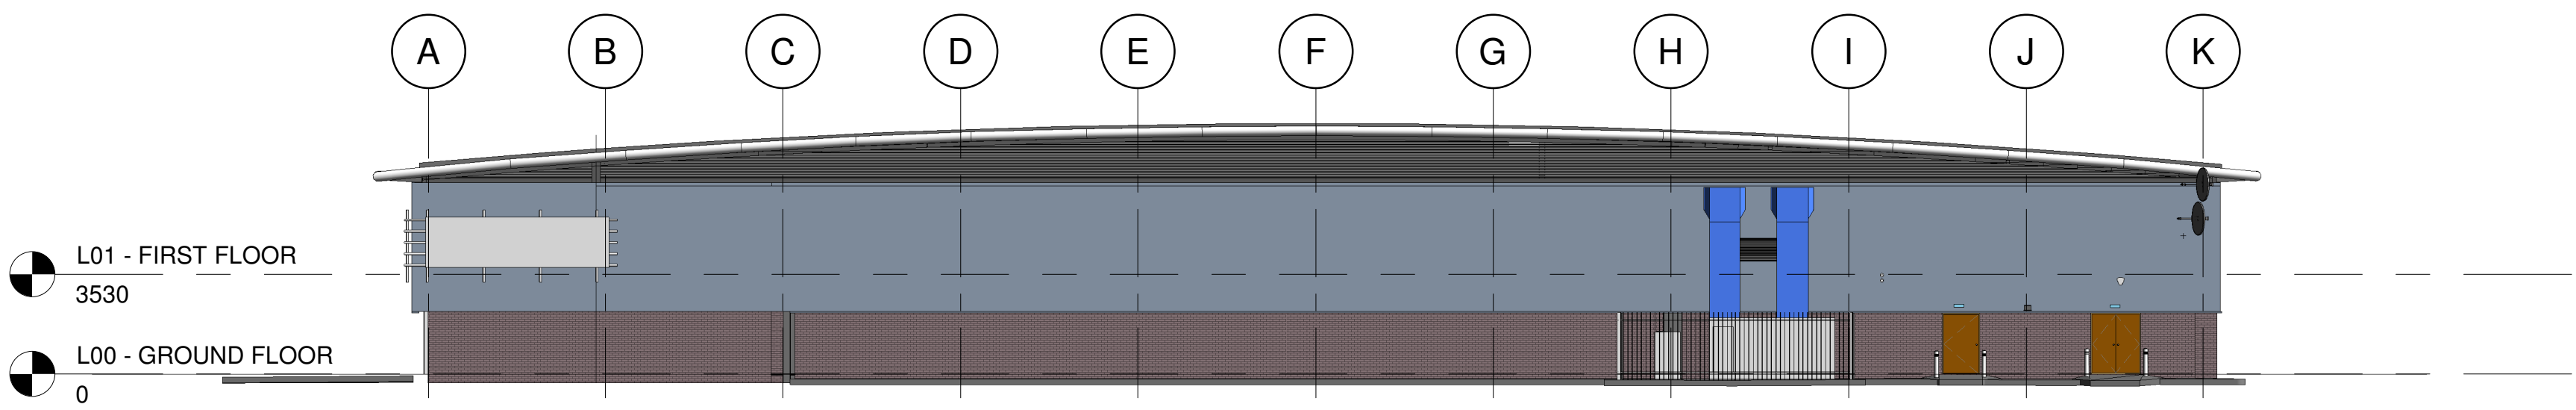


EXISTING EAST ELEVATION

1 : 200

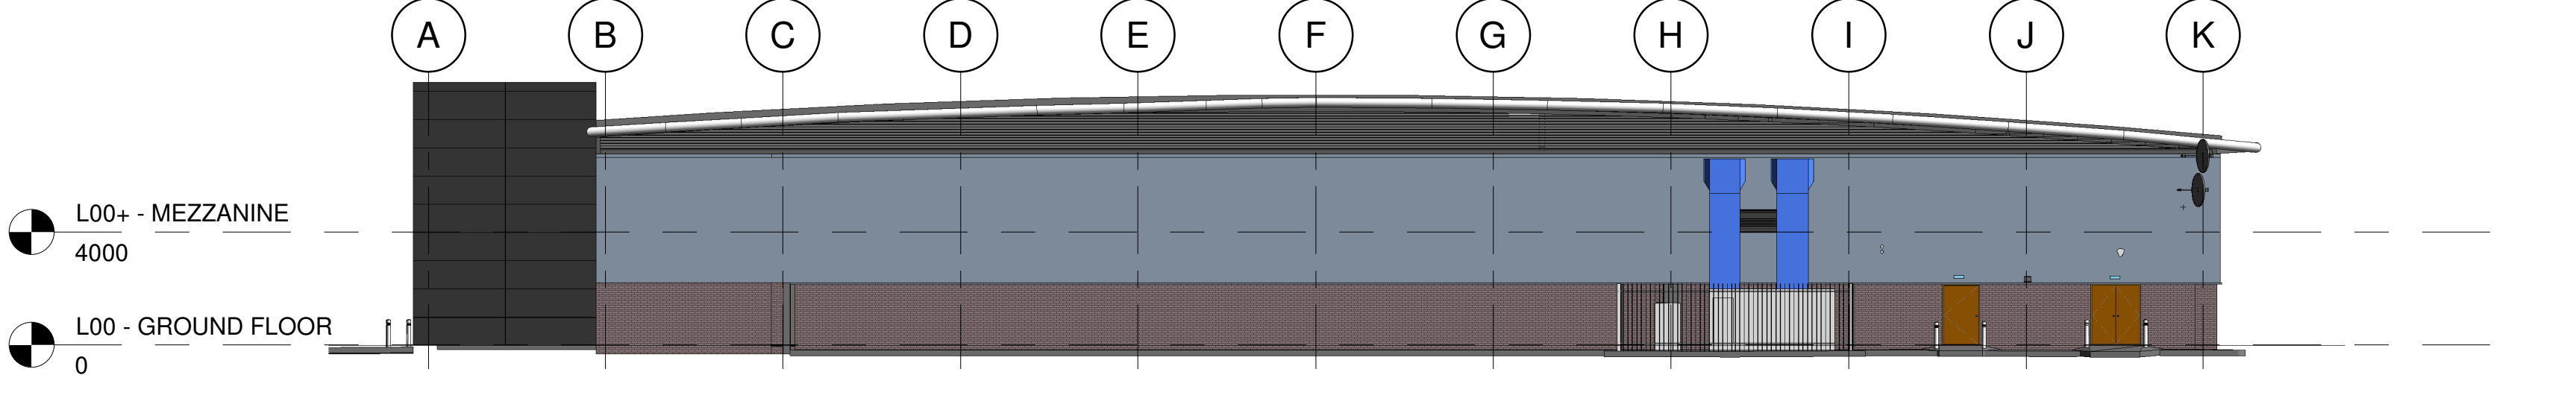


PROPOSED EAST ELEVATION

1 : 200

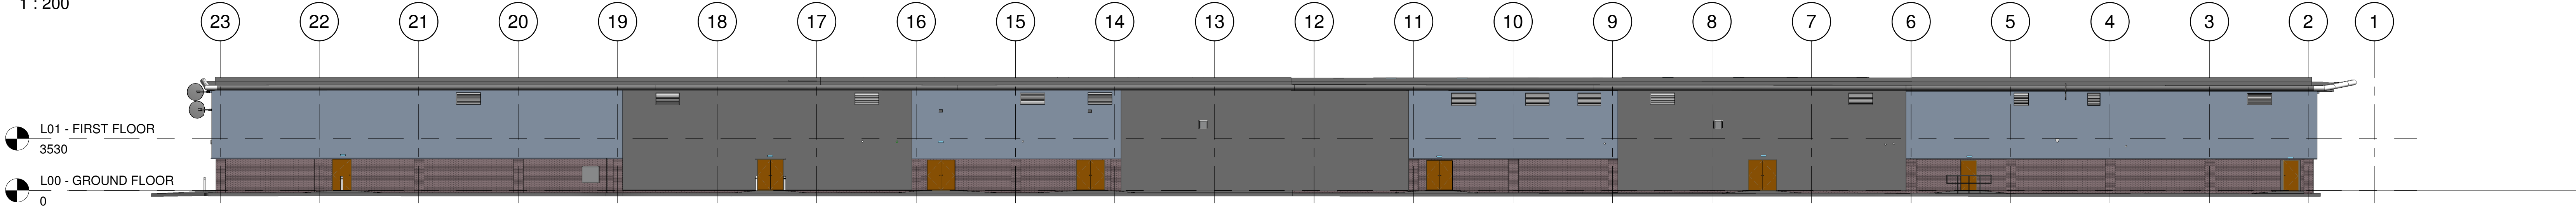


EXISTING NORTH ELEVATION

1 : 200

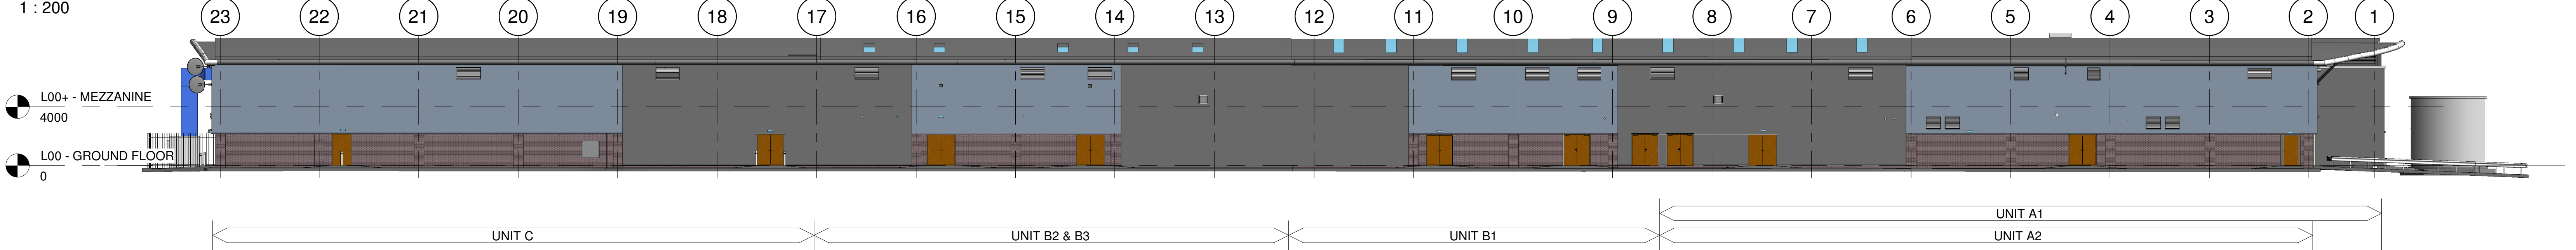


PROPOSED NORTH ELEVATION

1 : 200

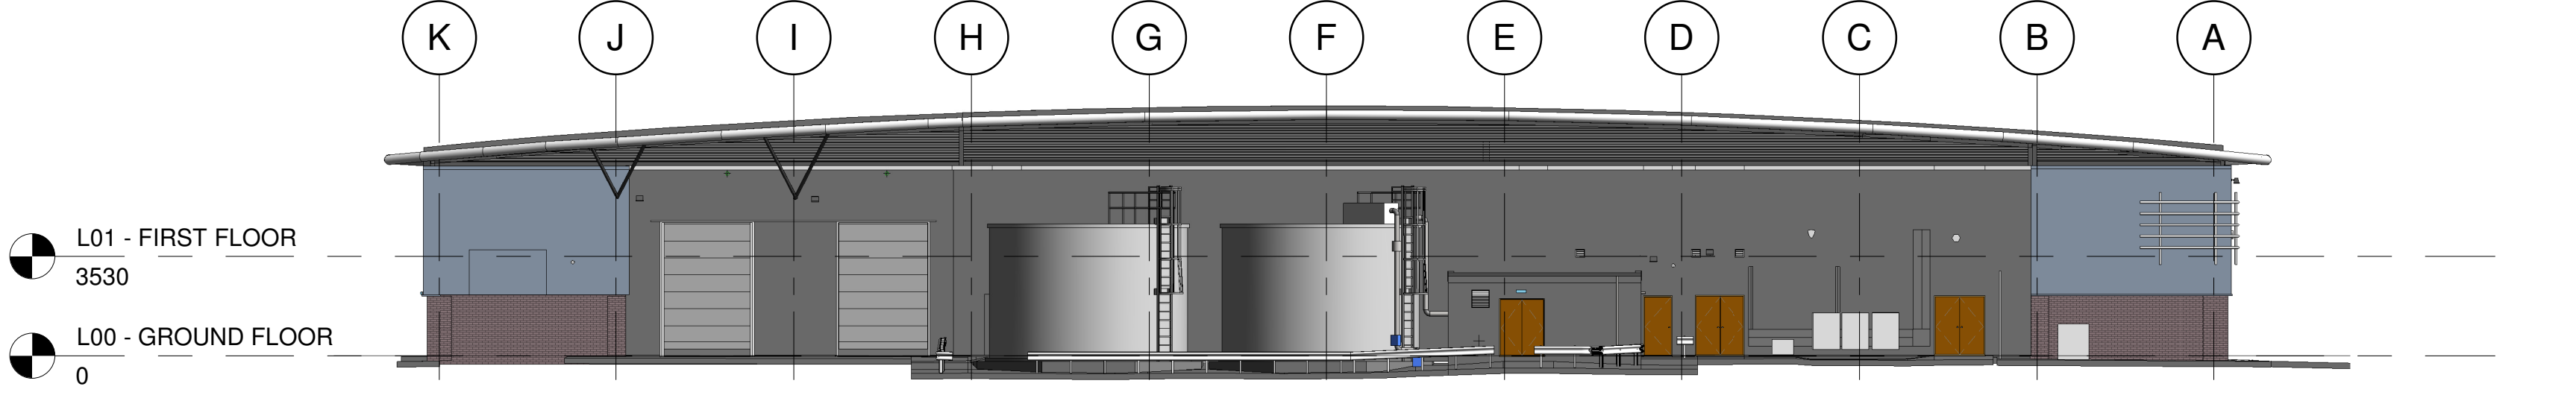


EXISTING WEST ELEVATION

1 : 200

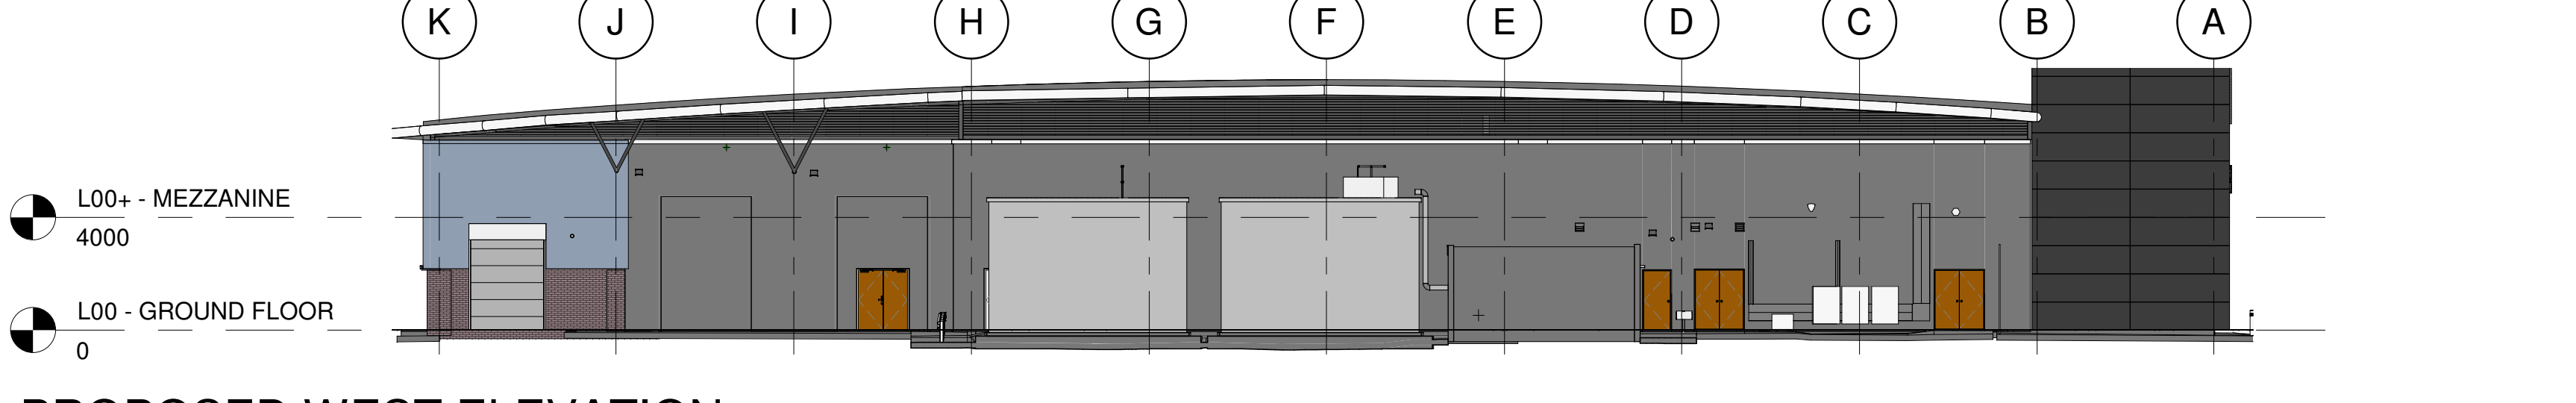

PROPOSED WEST ELEVATION

1 : 200

 

ALL UNITS

IMPORTANT NOTE:

ALL DIMENSIONS AND LEVELS SHOWN ON THIS DRAWING ARE TO BE CHECKED BY THE CONTRACTOR/MANUFACTURER PRIOR TO THE COMMENCEMENT OF ANY WORKS ON SITE OR THE MANUFACTURE OF ANY SITE COMPONENTS.

THIS DRAWING IS NOT TO BE SCALED.

DIMENSIONS ARE INDICATED IN MILLIMETRES UNLESS CLEARLY STATED OTHERWISE.

COPYRIGHT OF THIS DRAWING BELONGS SOLELY TO CUBE PSL.

LIMITATIONS & THIRD PARTY CLAUSE:

WHERE PARTS OF THE PROPERTY WERE COVERED, OR INACCESSIBLE AT TIME OF SURVEY, POSITIONS OF ELEMENTS ARE MARKED 'ASSUMED' ACCORDINGLY.

REV	DESCRIPTION	DATE	BY
D	VINYL ADDED TO GLAZING	11/10/18	AH
C	PLANNING ISSUE	05/10/18	AH
B	Unit names amended	05.07.18	JM
A	Unit 1a & 2 areas modified. New roller shutter to serve unit 2. Additional fire escapes added.	13.04.18	JM

CLIENT	SPORTSDIRECT.com RETAIL LTD		
PROJECT	CHEETHAM HILL MANCHESTER		
DRAWING TITLE	EXISTING & PROPOSED ELEVATIONS		
DRAWN BY	JM	CHECKED BY	MC
DATE	04/09/18	SCALE	1 : 200 @ A0
DRAWING NO	CPS16-068 009 D		

PLANNING



cube.

Project Management | Building Surveyors
Heritage Consultants | Design Services

502 Birchwood One | Dewhurst Road | Warrington | WA3 7GB

t: 01925 831 710 | f: 01925 839 129
e: dlang@cube-psl.co.uk | w: www.cube-psl.co.uk