


0m 10m 20m 30m 40m

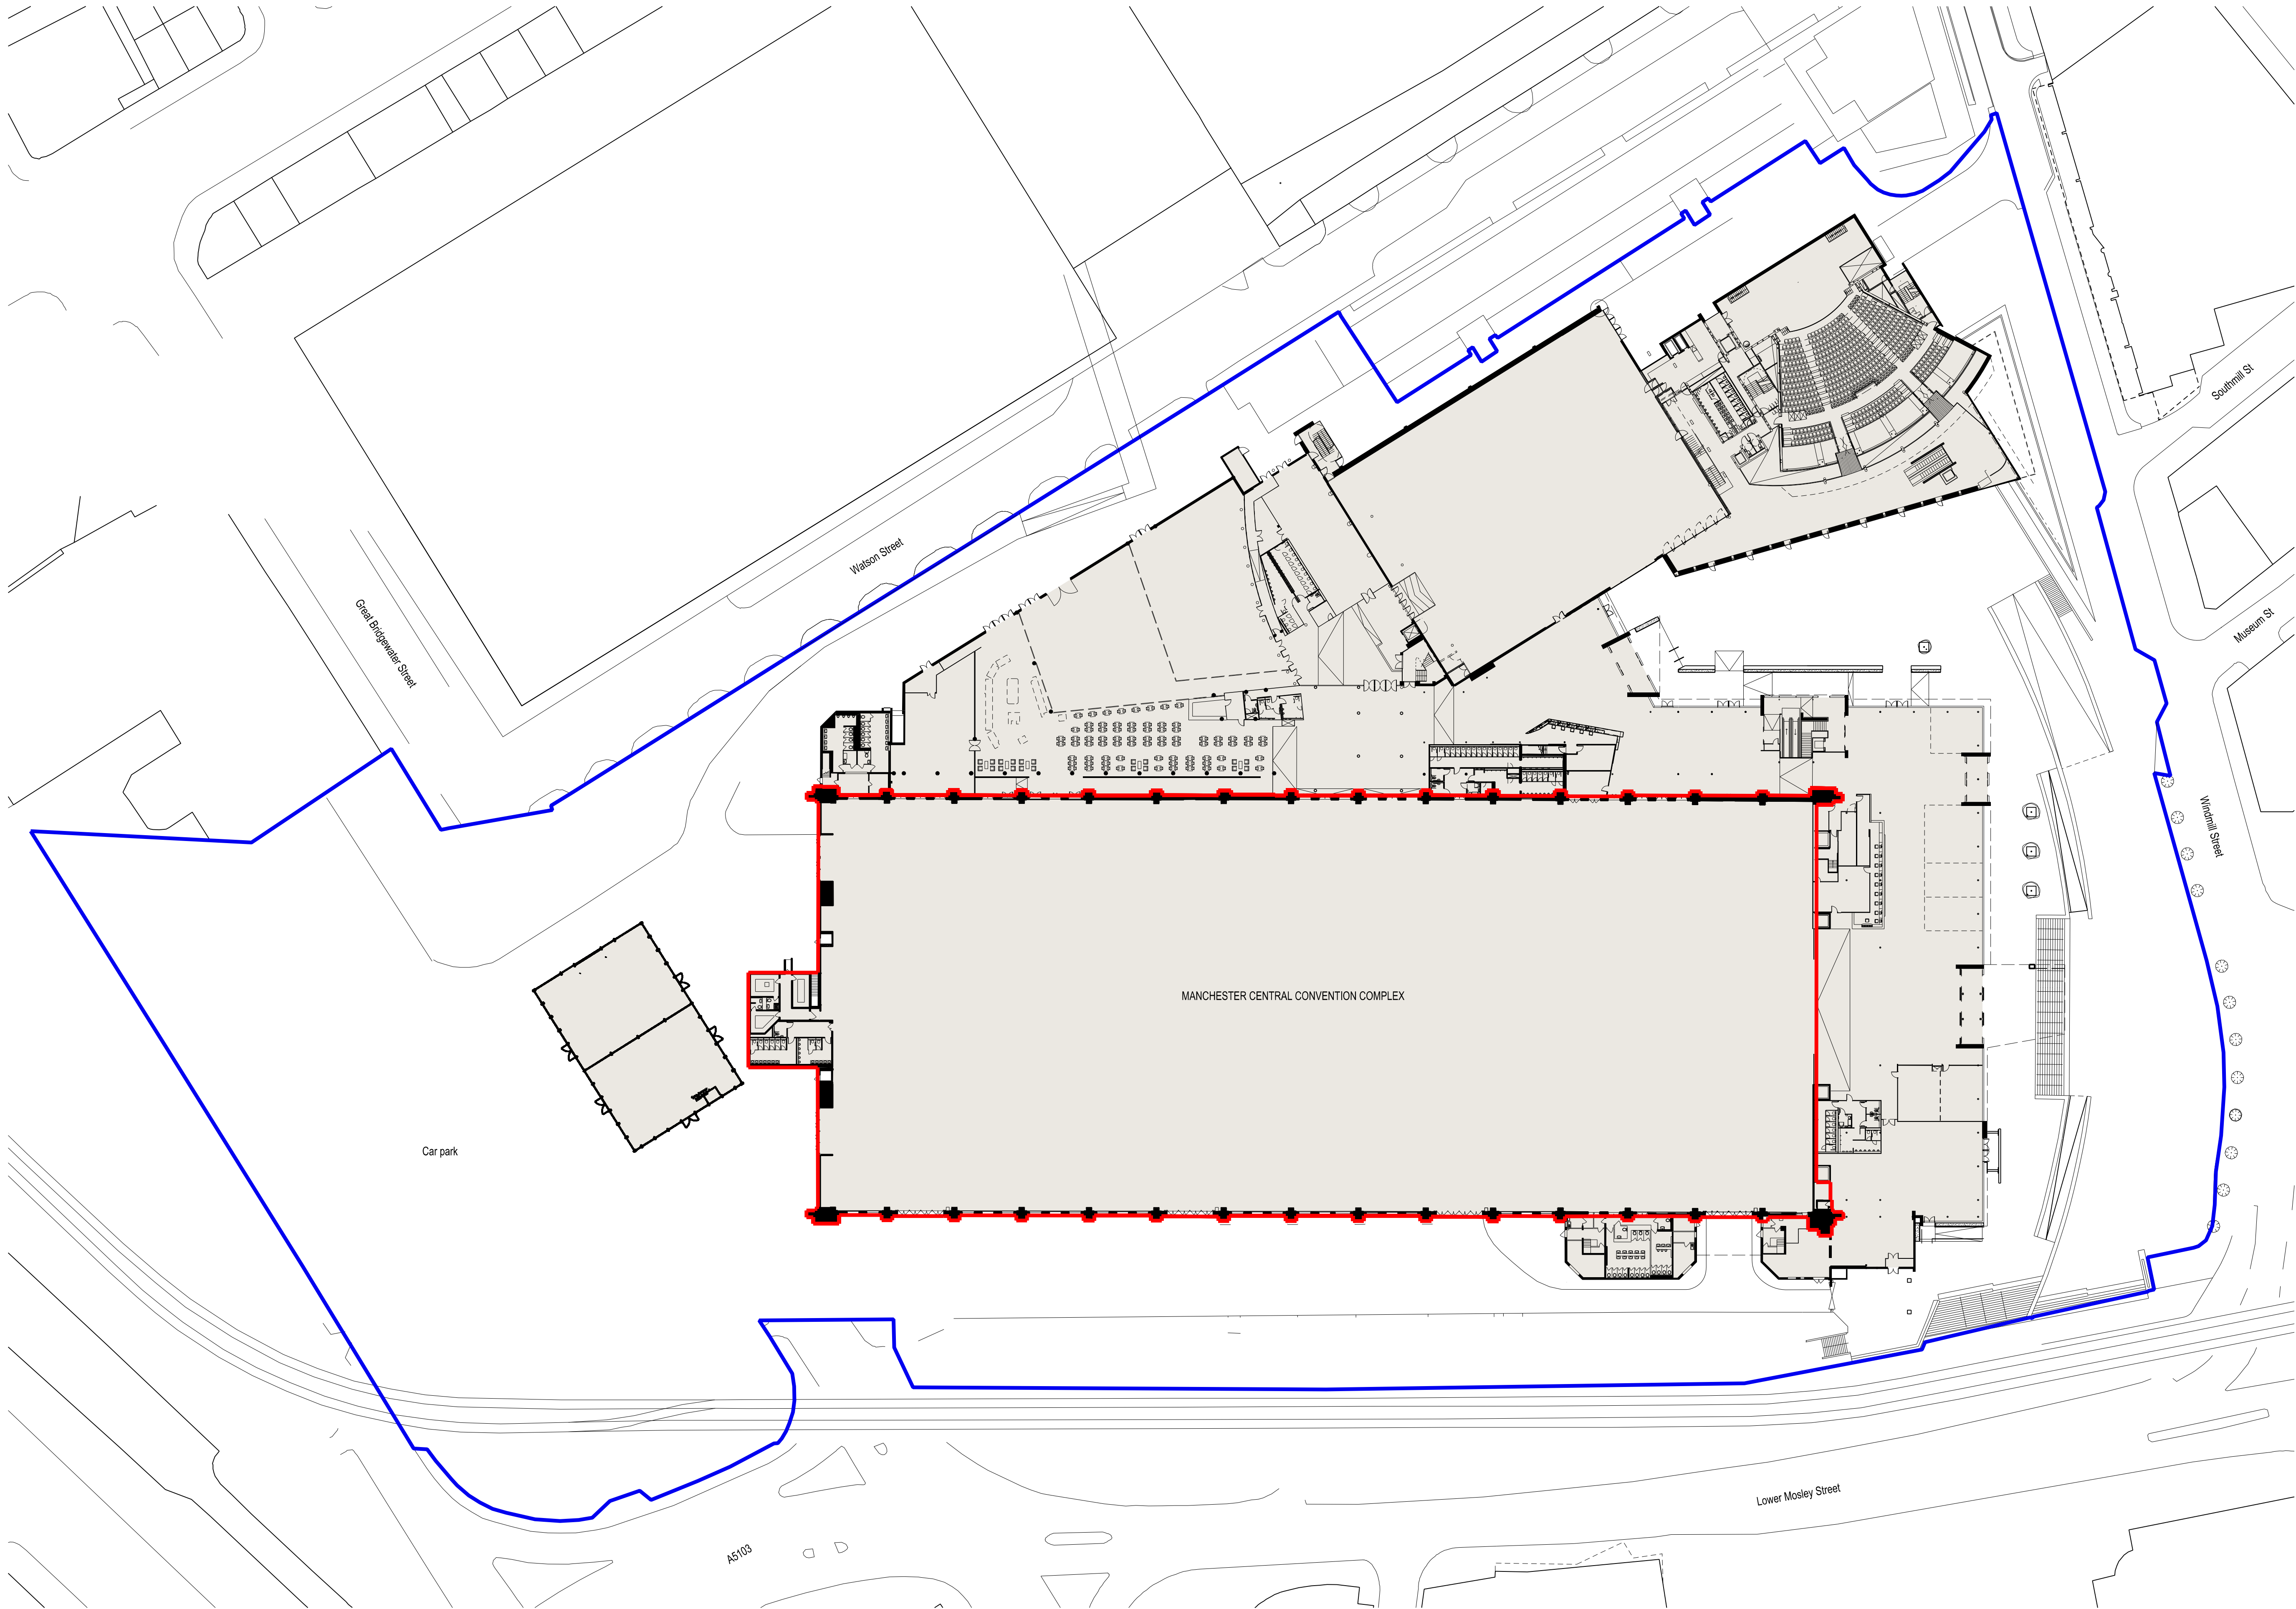

THIS DRAWING IS TO BE READ
IN CONJUNCTION WITH TD5936
100 - 600 series & ALL OTHER
CONSULTANTS DRAWINGS
FOR ADDITIONAL SPECIFICATION
NOTES PLEASE REFER TO NBS
DOCUMENT

GENERAL

No dimensions to be scaled from this drawing.
All given dimensions in millimeters. All dimensions
to be checked by contractor prior to
commencement of work on site.

All dimensions shown are from face of block to
face of block, from face of partition to face of
partition or from structural grid line to face of
block or partition & NOT from plastered or dry
lined finishes

All materials, goods and fittings to be used in
strict accordance with the manufacturers
instructions and recommendations.

All new structural steelwork & lintels to conform
to structural engineers specification and
detailing.

All new foundations and floor slab to be as
engineers specification and detailing.

This drawing to be read in conjunction with
structural general arrangement details and all
other consultants drawings.

- KEY
- Land in Applicant's ownership
 - Application site

P1	PLANNING ISSUE 1	AP	17.02.20
No		Prep	Date
Amendments			
Do not scale this drawing All given dimensions are in millimetres Architect to be notified of discrepancies in figured dimensions Contractors must check all dimensions from site			
This drawing is copyright and is for use on this site only			

Project	
Manchester Central Gable Works	
Title	
Existing Site Plan	
Job No. 5936	Drawing No. 110
Amendment:	Scale @A1: 1:500
P1	

Status	PLANNING
Auth AP	Date January 2020