





Front Elevation
Scale: 1:100

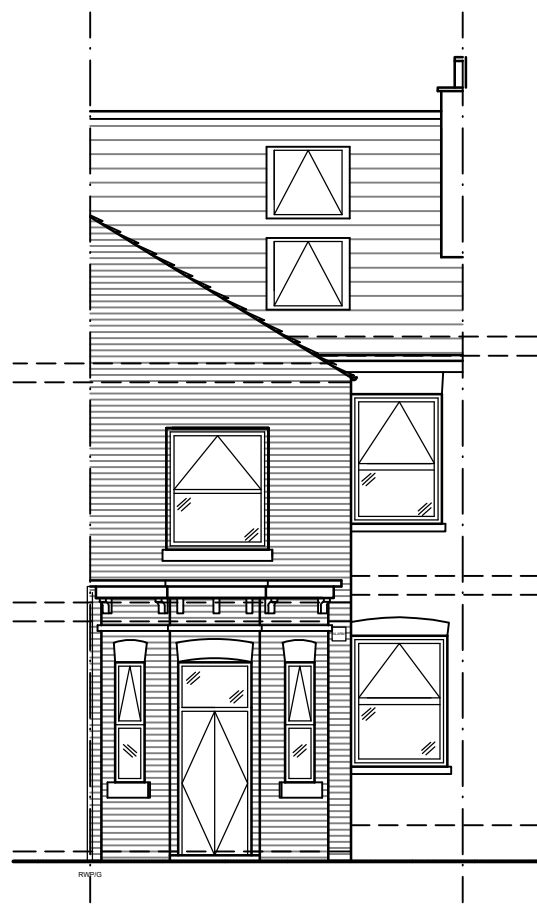

Rear Elevation
Scale: 1:100

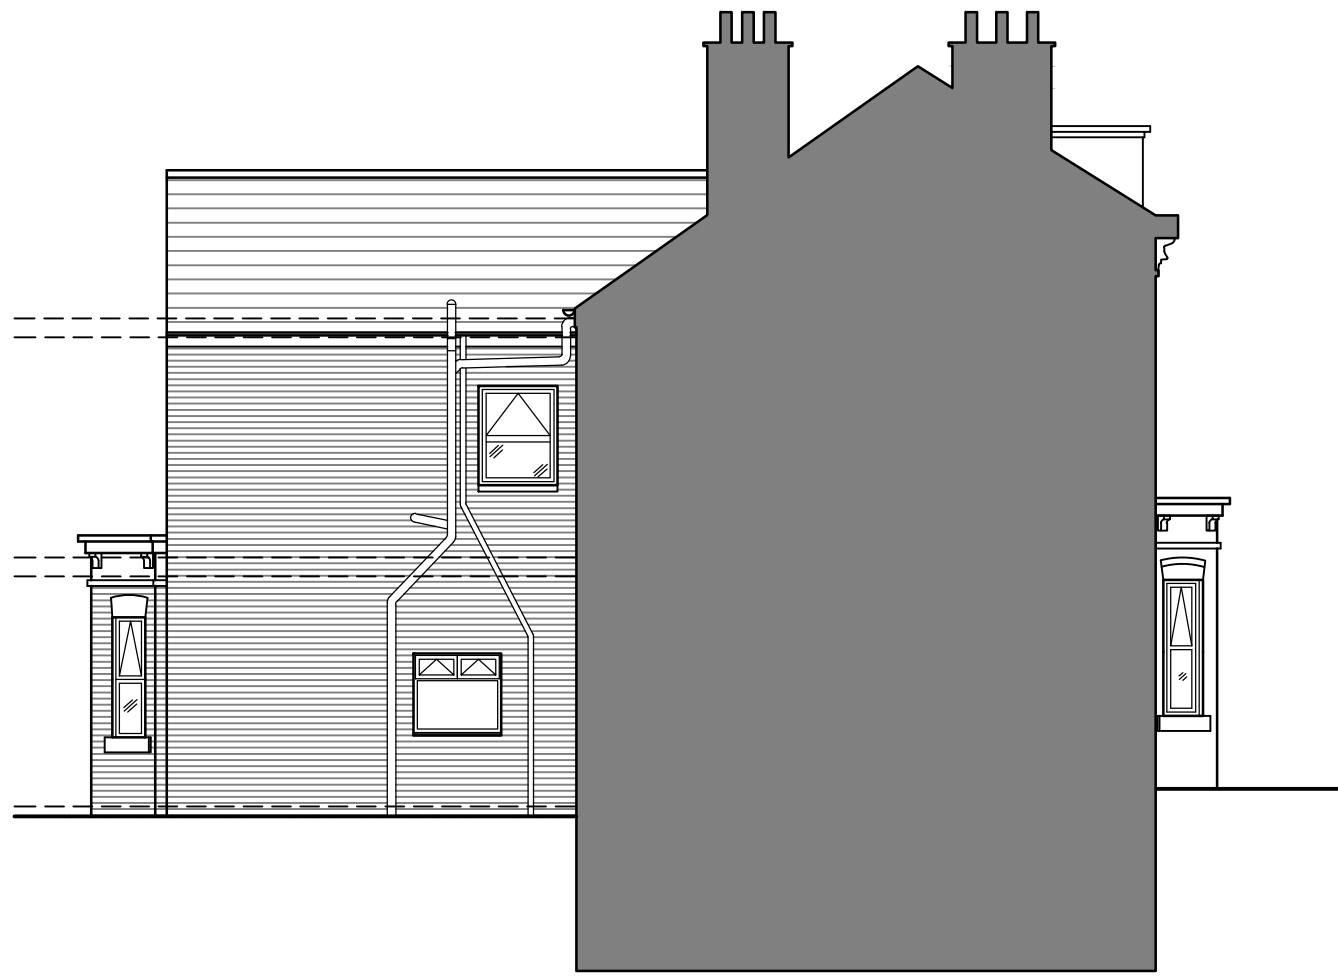


Side Elevation
Scale: 1:100




Site Location Plan
Scale: 1:500

Key


Site Boundary

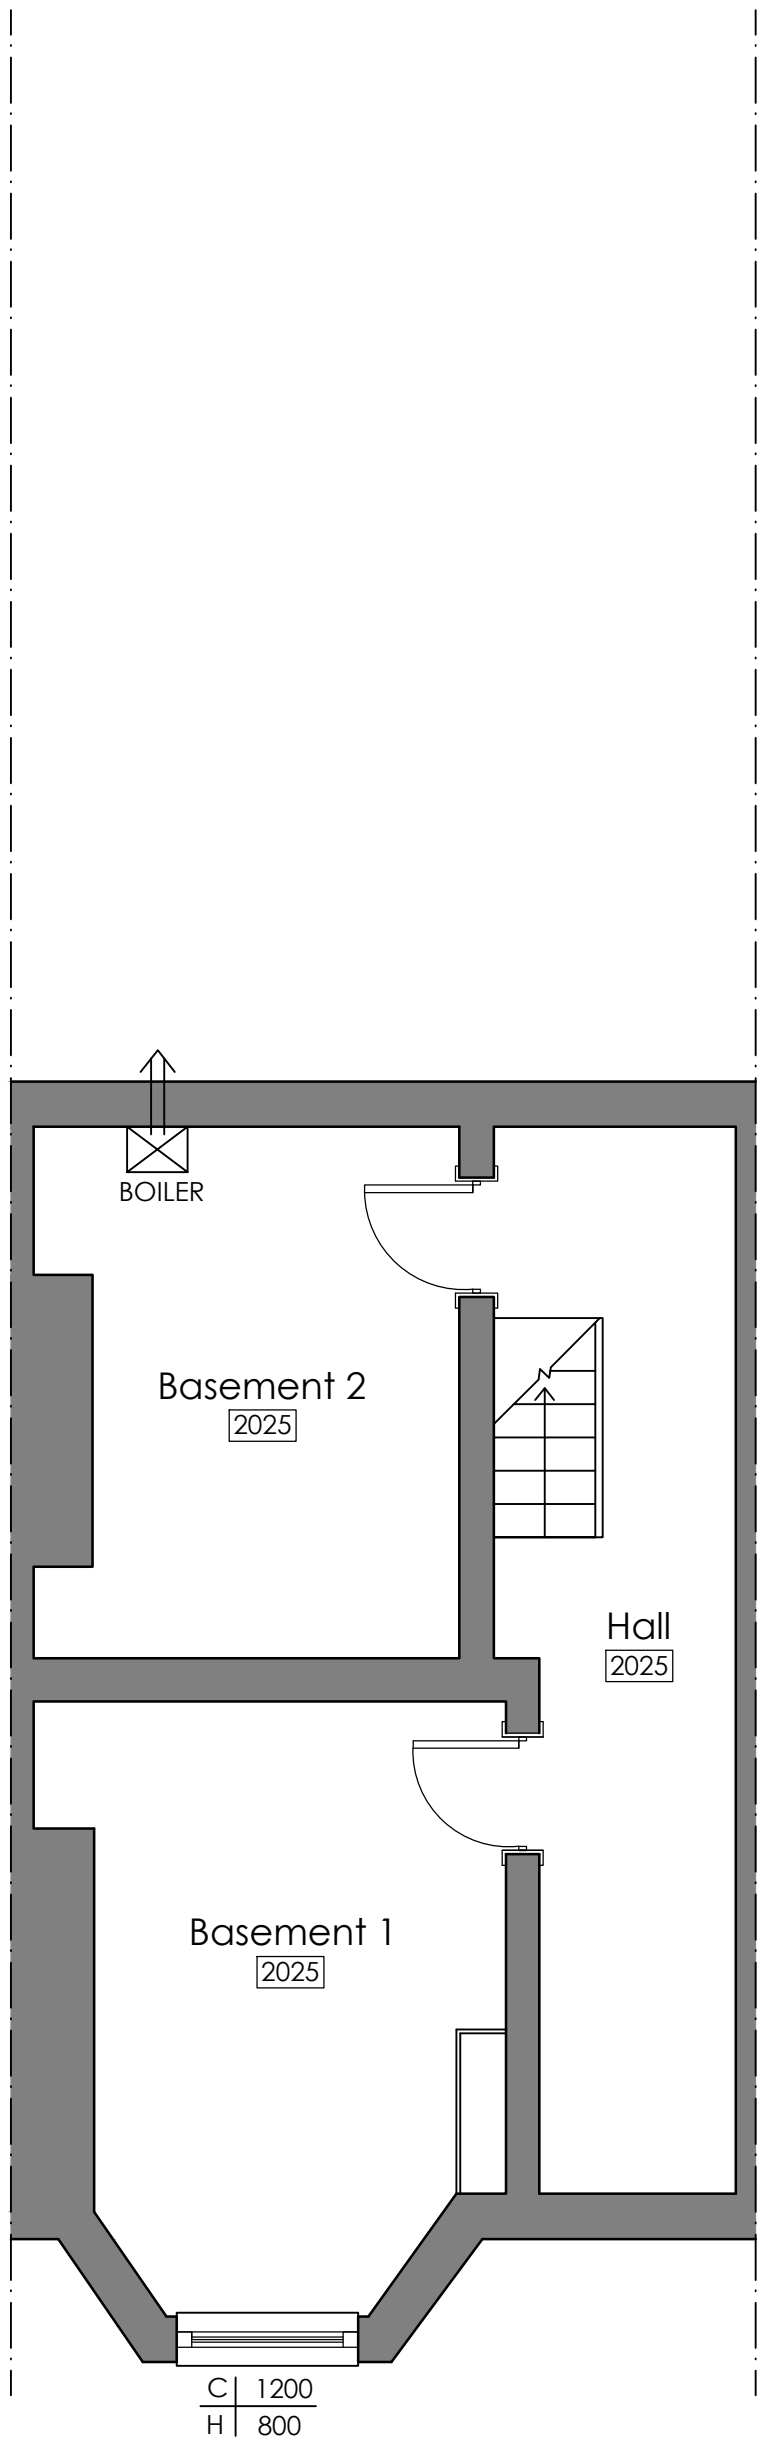


Basement Floor Plan
Scale: 1:50

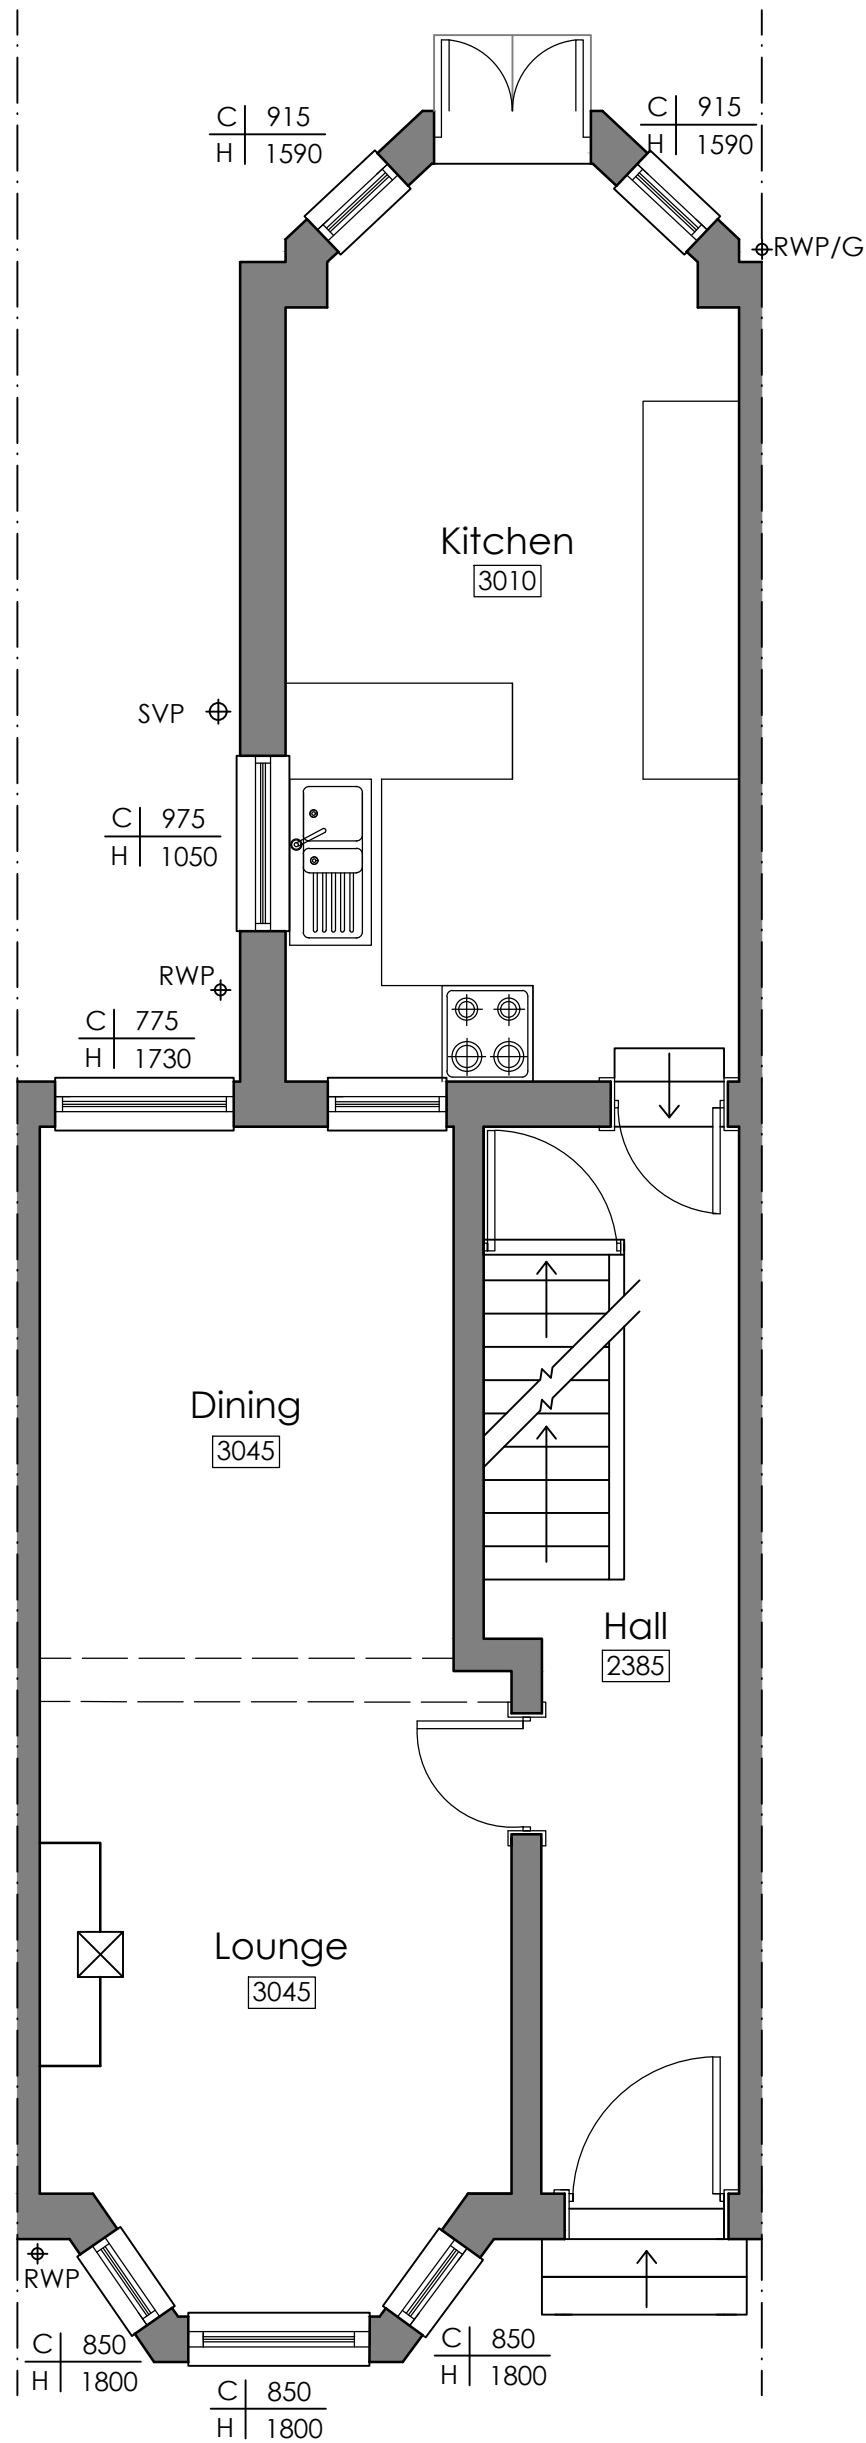


Ground Floor Plan
Scale: 1:50

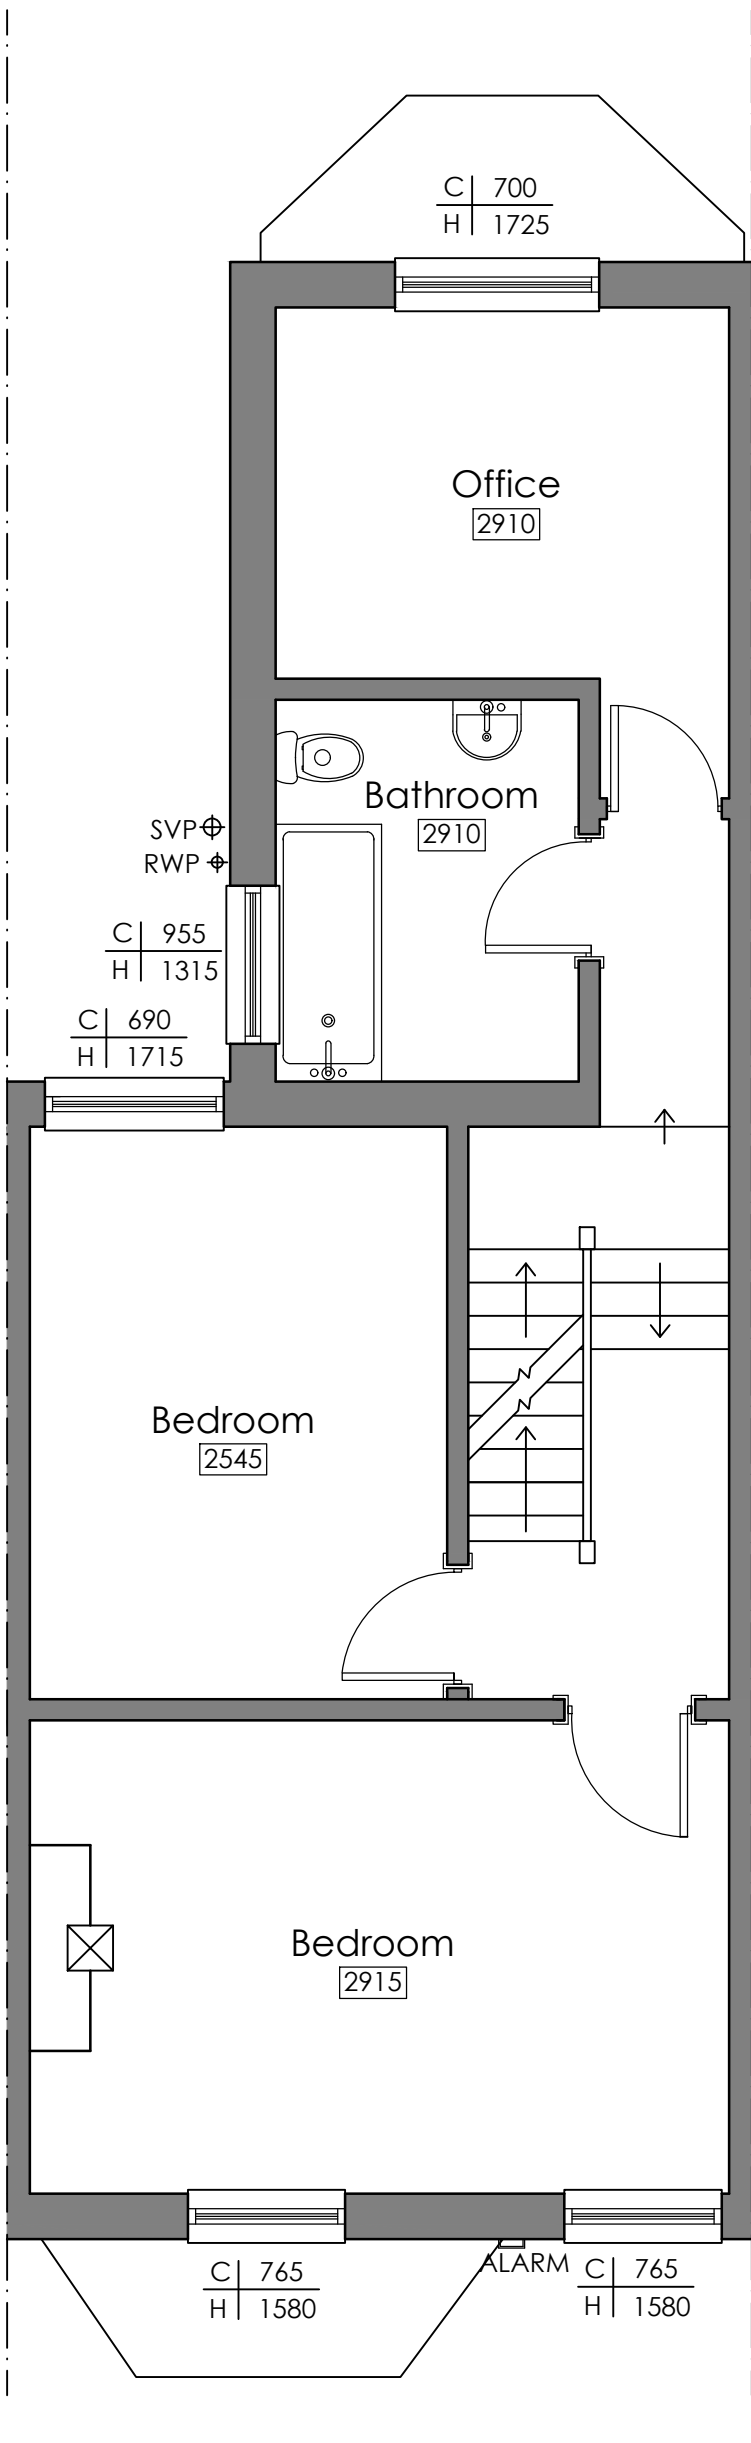

First Floor Plan
Scale: 1:50

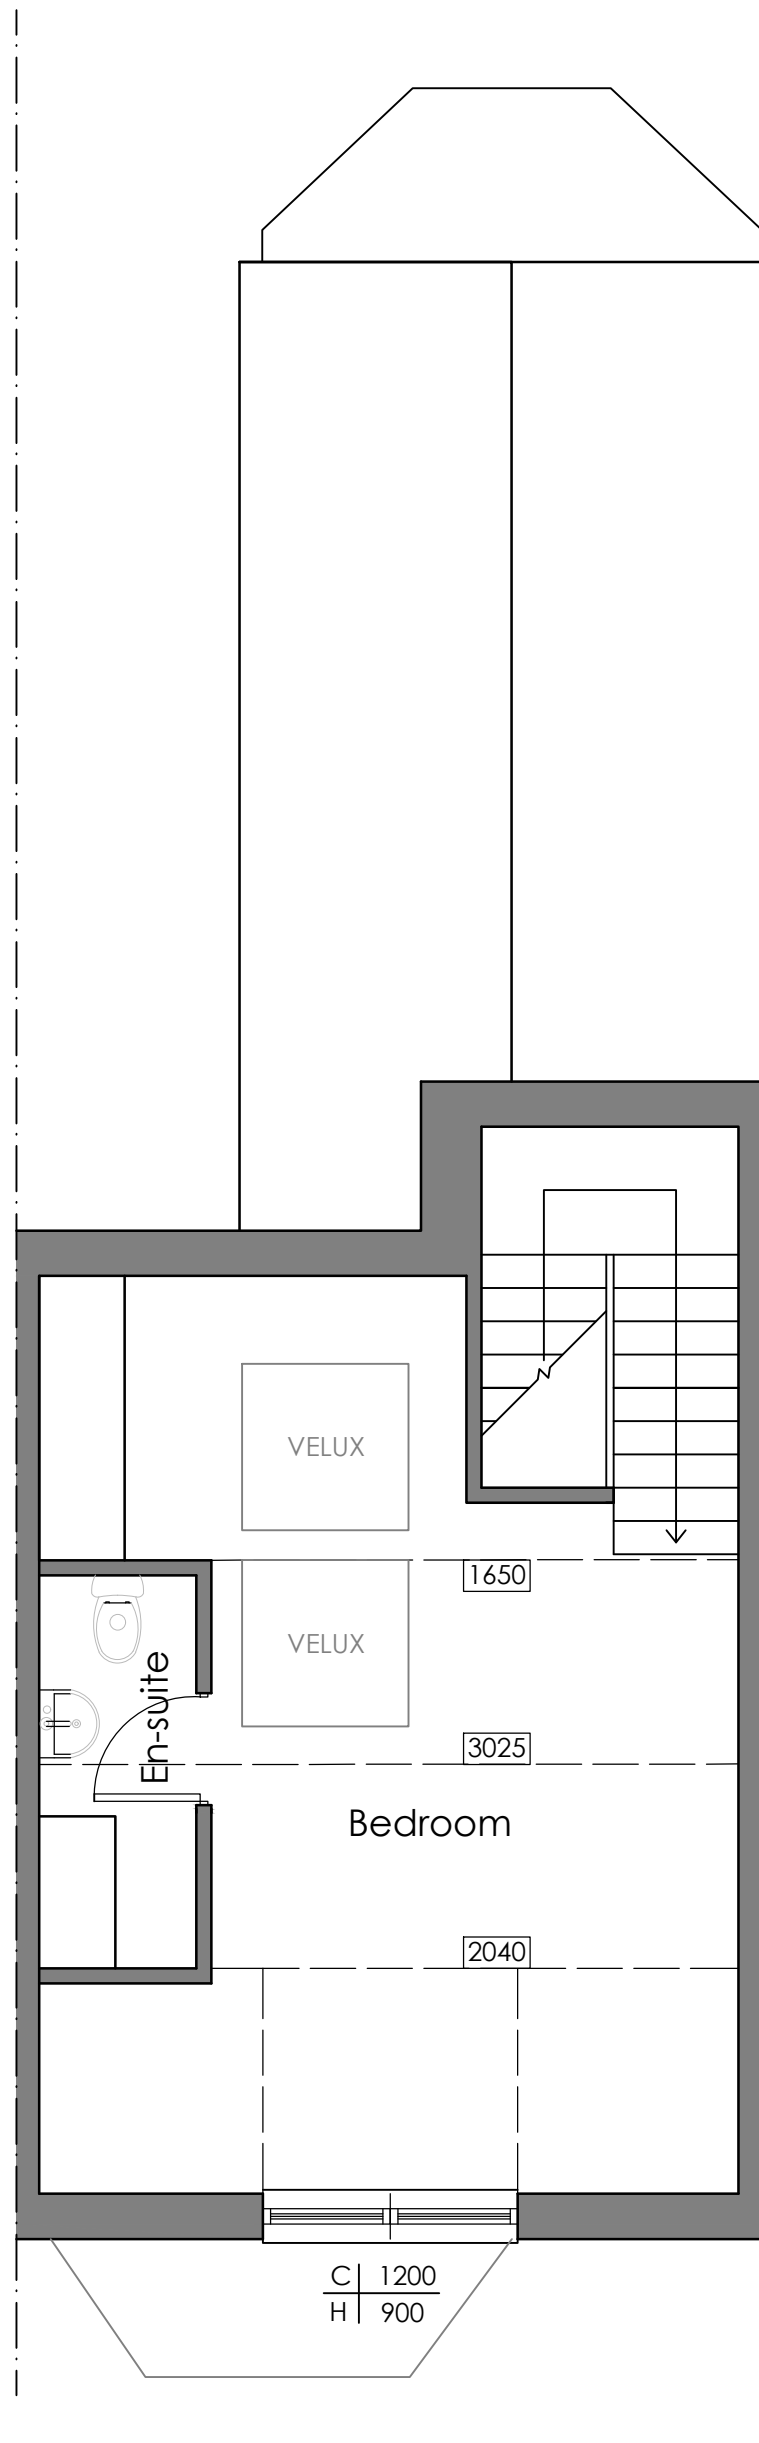

Second Floor Plan
Scale: 1:50

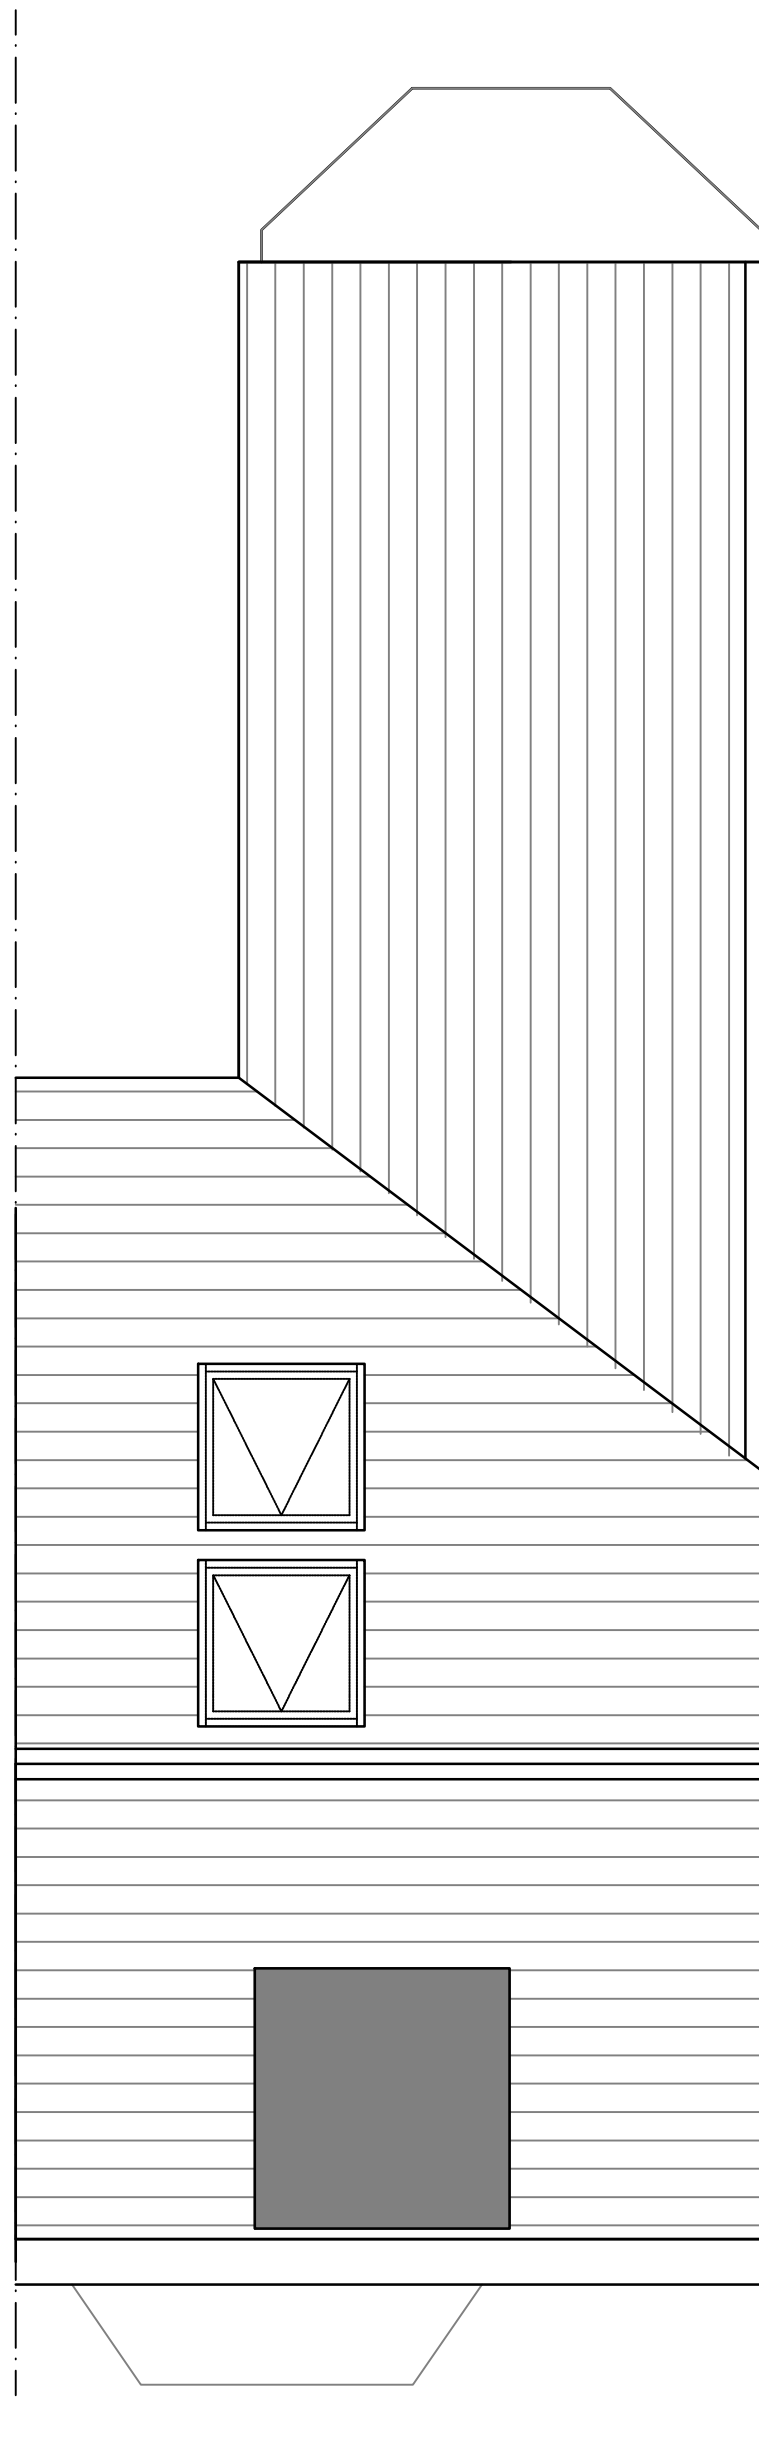

Roof Plan
Scale: 1:50

This drawing is the property of WhiteleyEaves Ltd, and the copyright is reserved. Therefore this drawing is not to be copied or disclosed by any unauthorised persons without the prior consent of WhiteleyEaves Ltd

WHITELEYEAVES LTD			
PROPERTY & CONSTRUCTION CONSULTANTS			
Hollinwood Business Centre, Albert Street, Oldham, OL8 3QL			
T 0161 393 8417			
E info@whiteleyeaves.co.uk			
W www.whiteleyeaves.co.uk			
CLIENT	RUTH LLOYD		
JOB NUMBER	200	DATE	28.10.2019
DRAWING NAME	EXISTING PLANS & ELEVATIONS		
SCALE DRAWN:	AS SHOWN	PAGE SIZE	A1
REVISION	-	DRAWING NUMBER	002
ADDRESS	43 CHEQUERS ROAD CHORLTON, M21 9DX		
NOTES			
DRAWN BY:	MN	CHECKED BY:	