


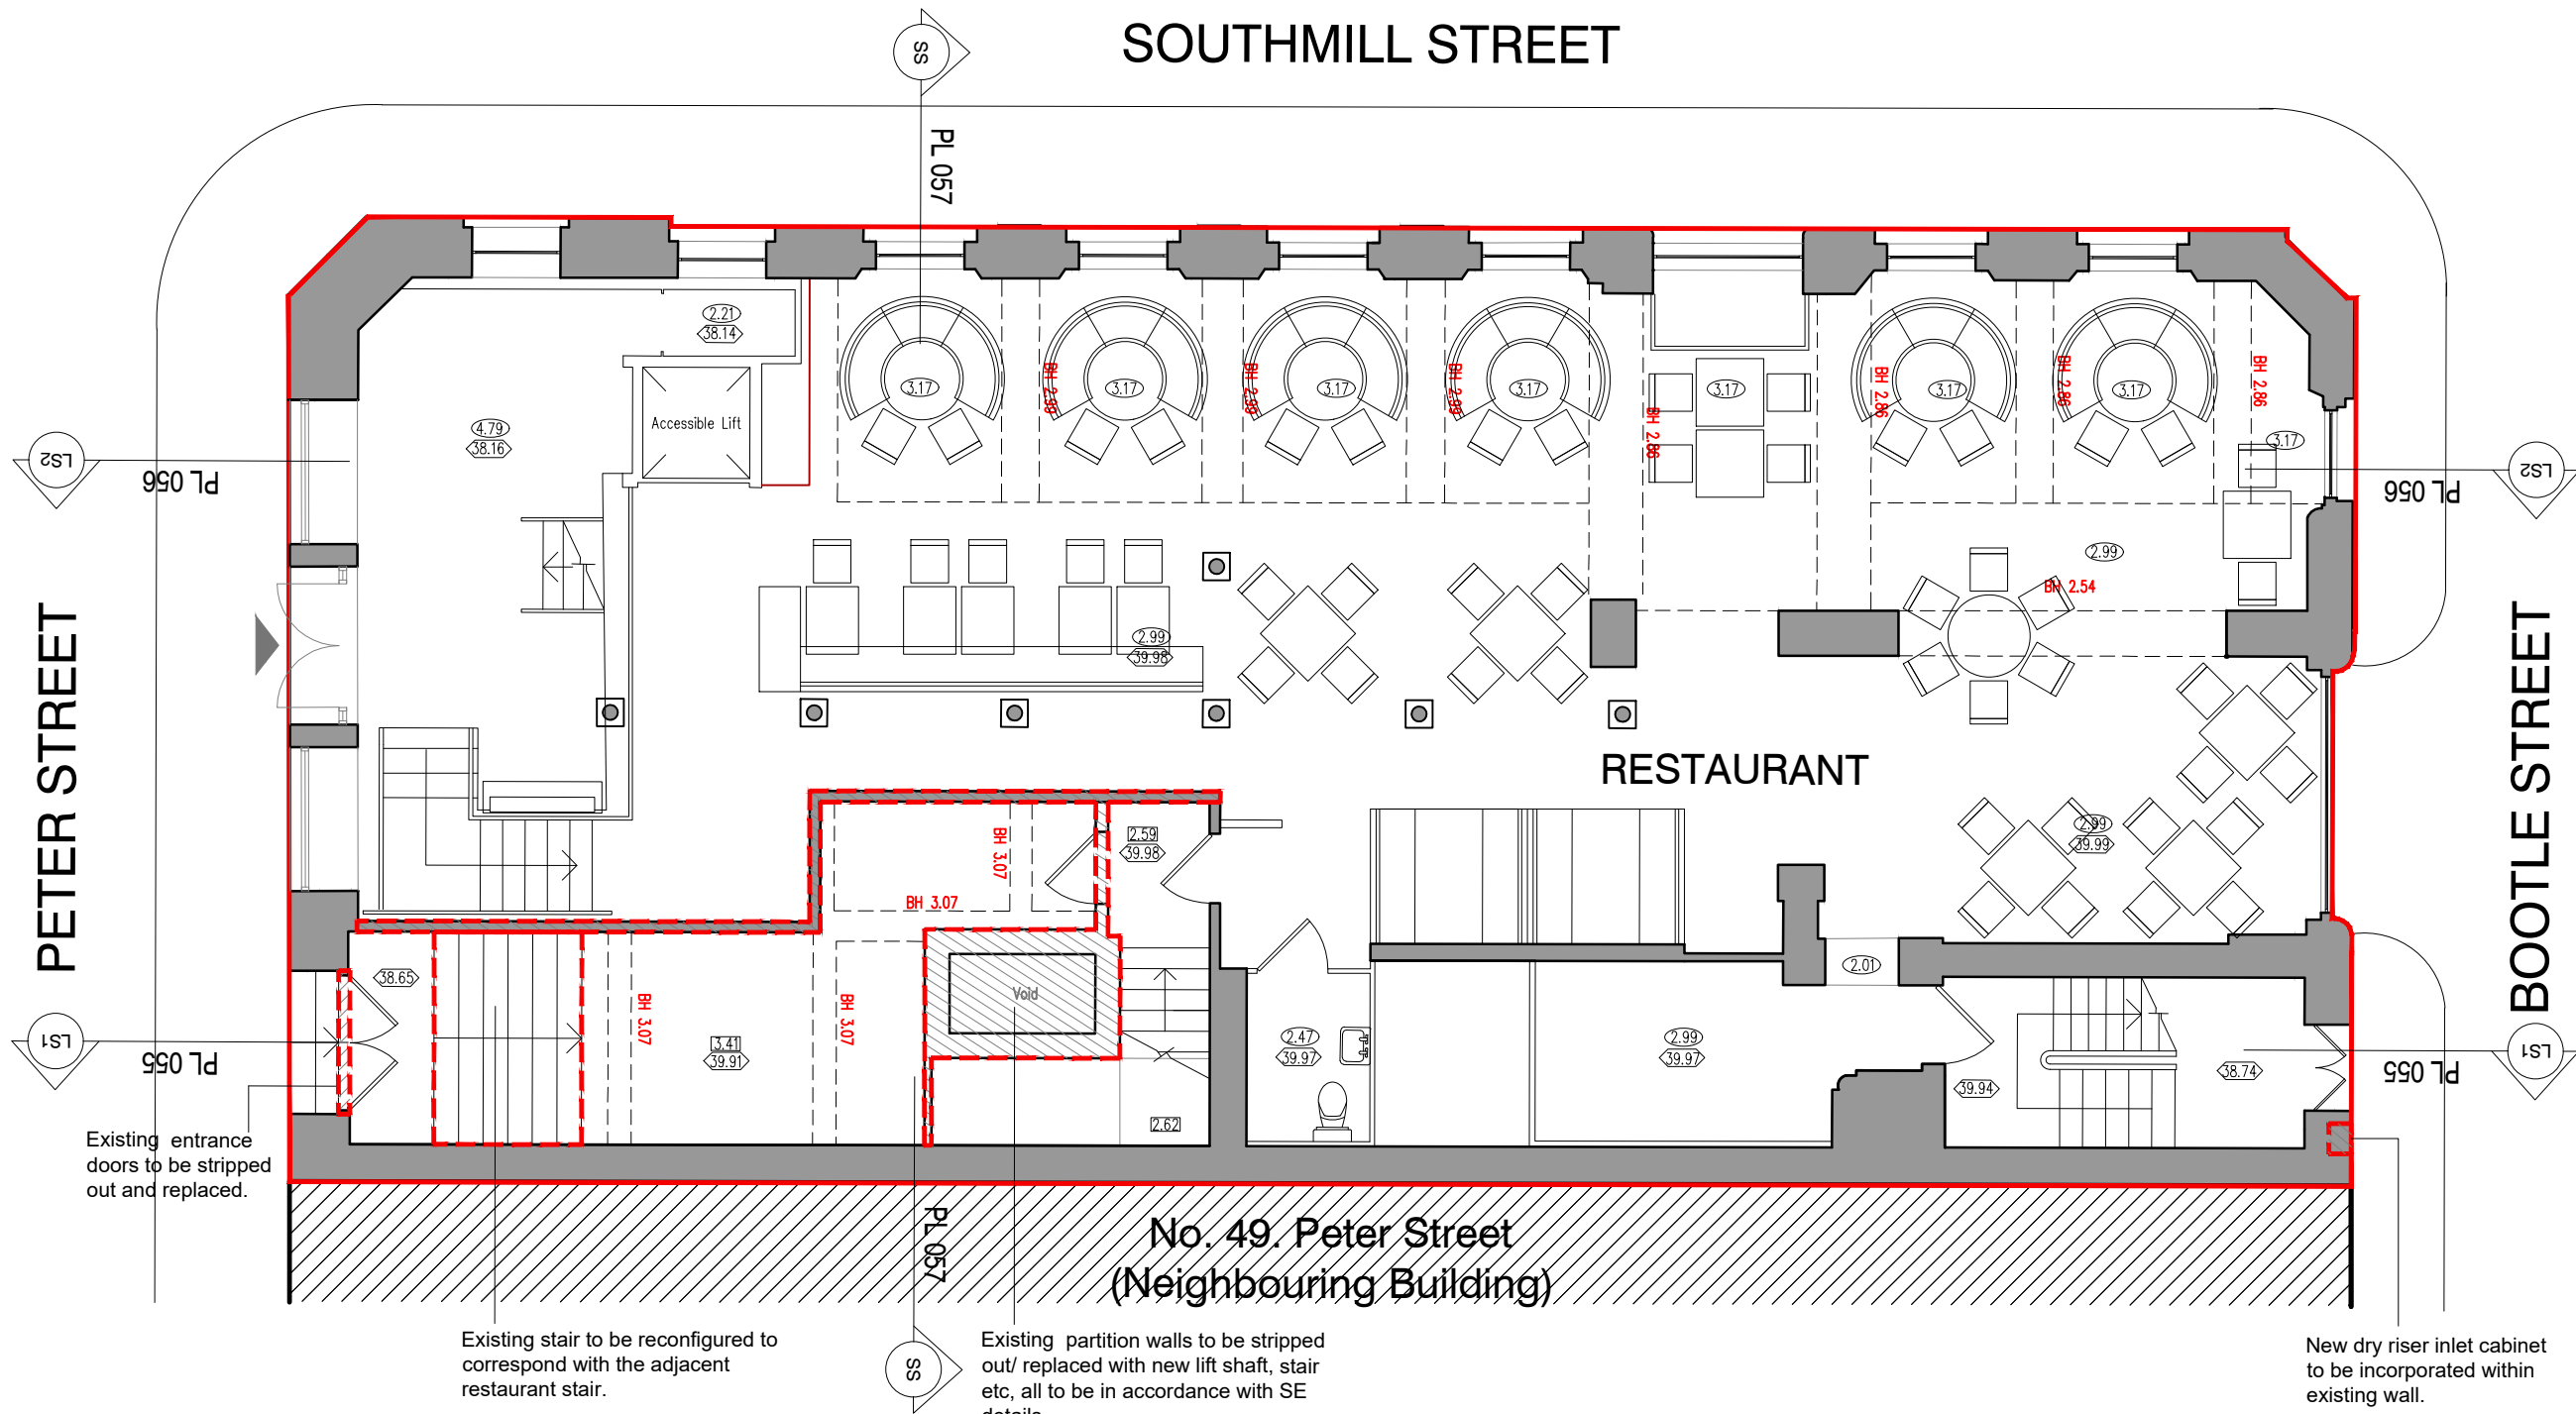

NOTES

1. This drawing is the copyright of Tract Architecture
2. Do not scale from this drawing
3. Use figure dimensions only

REVISION COMMENTS

A. 13.12.18- Extent of demolition amended, existing stairs to be reconfigured.

B. 14.12.18- Section references added.

C. 18.12.18 - Text related to existing stair corrected. Reference to dry riser cabinet added.

TRACT
WWW.TRACTARCHITECTURE.COM

PROJECT NUMBER + TITLE
0132/2 - 47 PETER STREET
MANCHESTER

DRAWING
GROUND FLOOR PLAN PROPOSED DEMOLITION

DRAWING NUMBER
PL - 050

DRAWING REVISION
C

DRAWING PURPOSE
PLANNING

SCALE
1:100 @ A3

DATE
20TH NOVEMBER 2018

DRAWN
PRL

CHECKED
-

scale 1:100 0m 5m