


SHEET ID: 18WALTREVB
DATE: 01/03/2021
SITE ADDRESS
18 Waltham Road
Whalley Range
Manchester
M16 8PG

ARCHITECT
Nasar Ishfaq
JAAN Architects Ltd
www.JAANarchitects.co.uk
07817 086 944
CLIENT
Laila Choudhury


DRAWINGS LIST

Existing:	Proposed:
Roof Plan	Roof Plan
Site Plan	Site Plan
Ground Floor	Ground Floor
First Floor	First Floor
South Elevation	South Elevation
East Elevation	East Elevation
North Elevation	North Elevation
West Elevation	West Elevation
Section AA	Section AA

Note: Materials to match existing where possible

 


SCALE 1:100

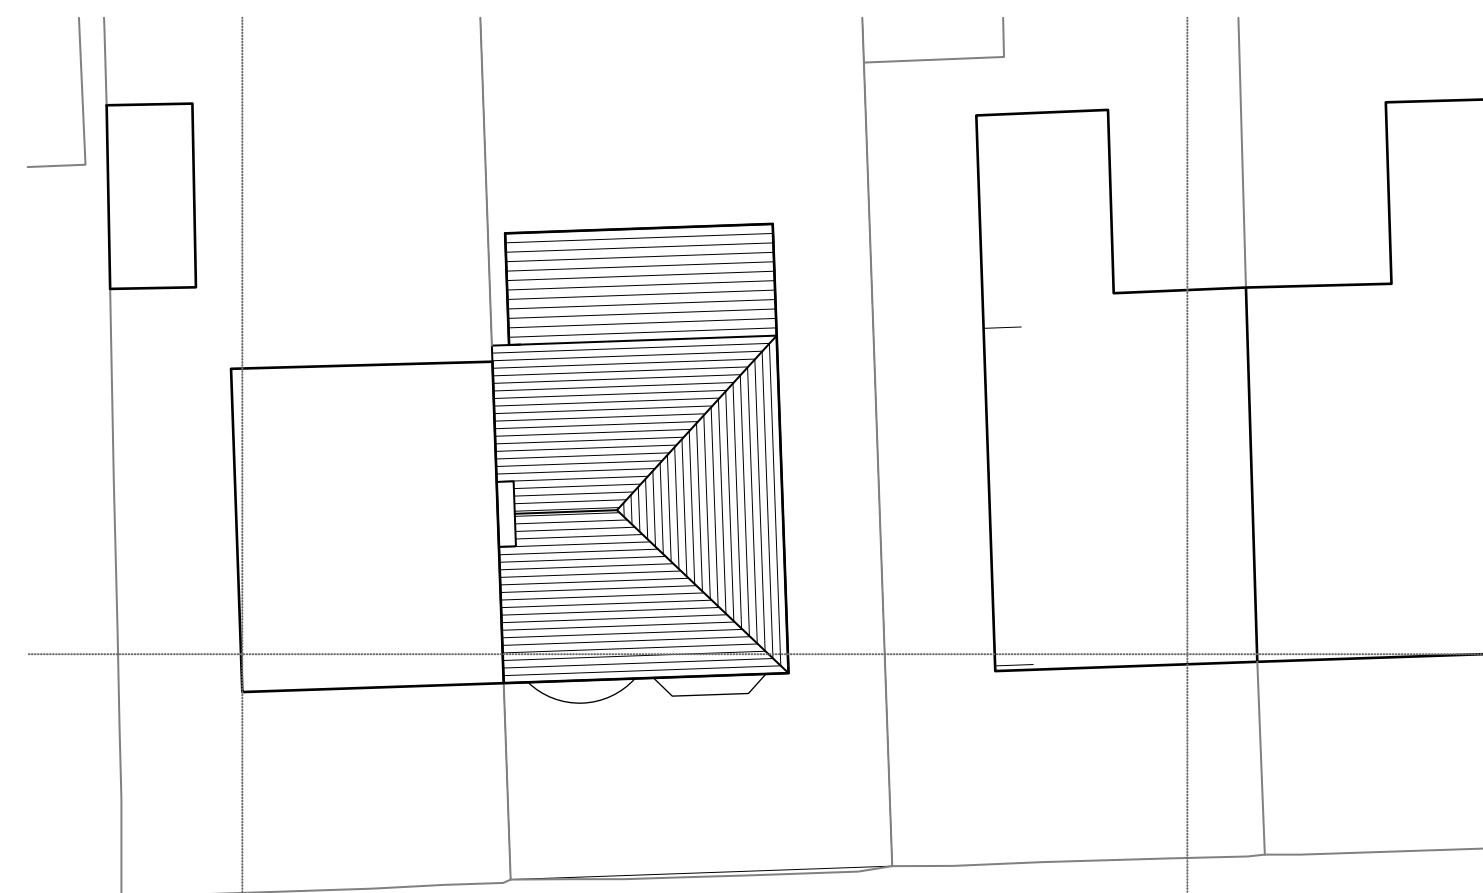


ROOF PLAN
SCALE 1:200
UID - E001




SITE PLAN
SCALE 1:1250
UID - E002

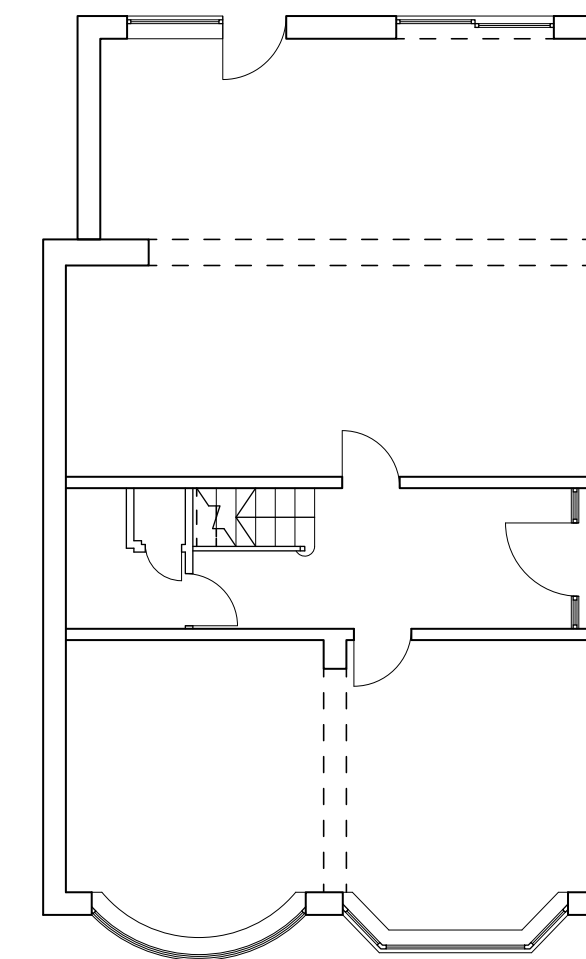

GROUND FLOOR
SCALE 1:100
UID - E003

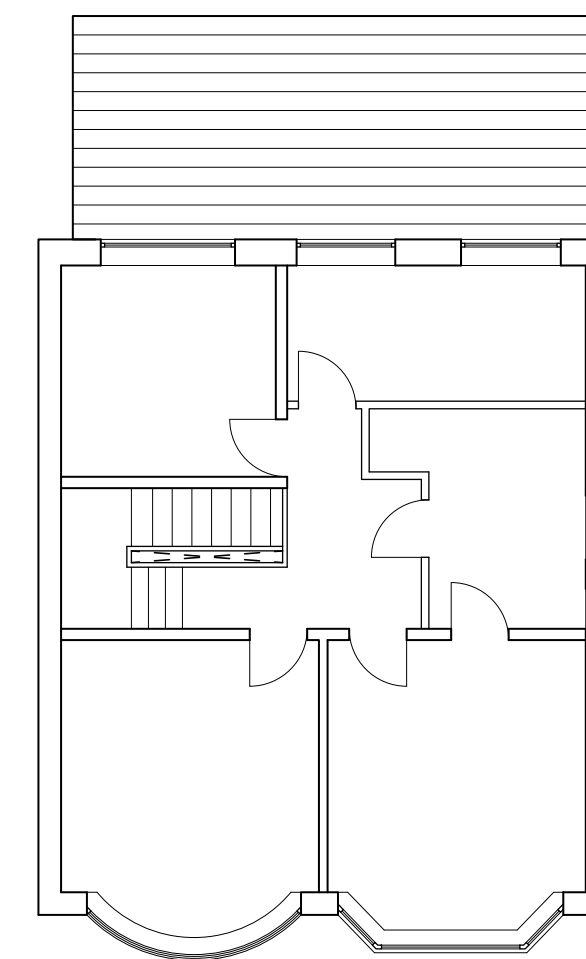


FIRST FLOOR
SCALE 1:100
UID - E004

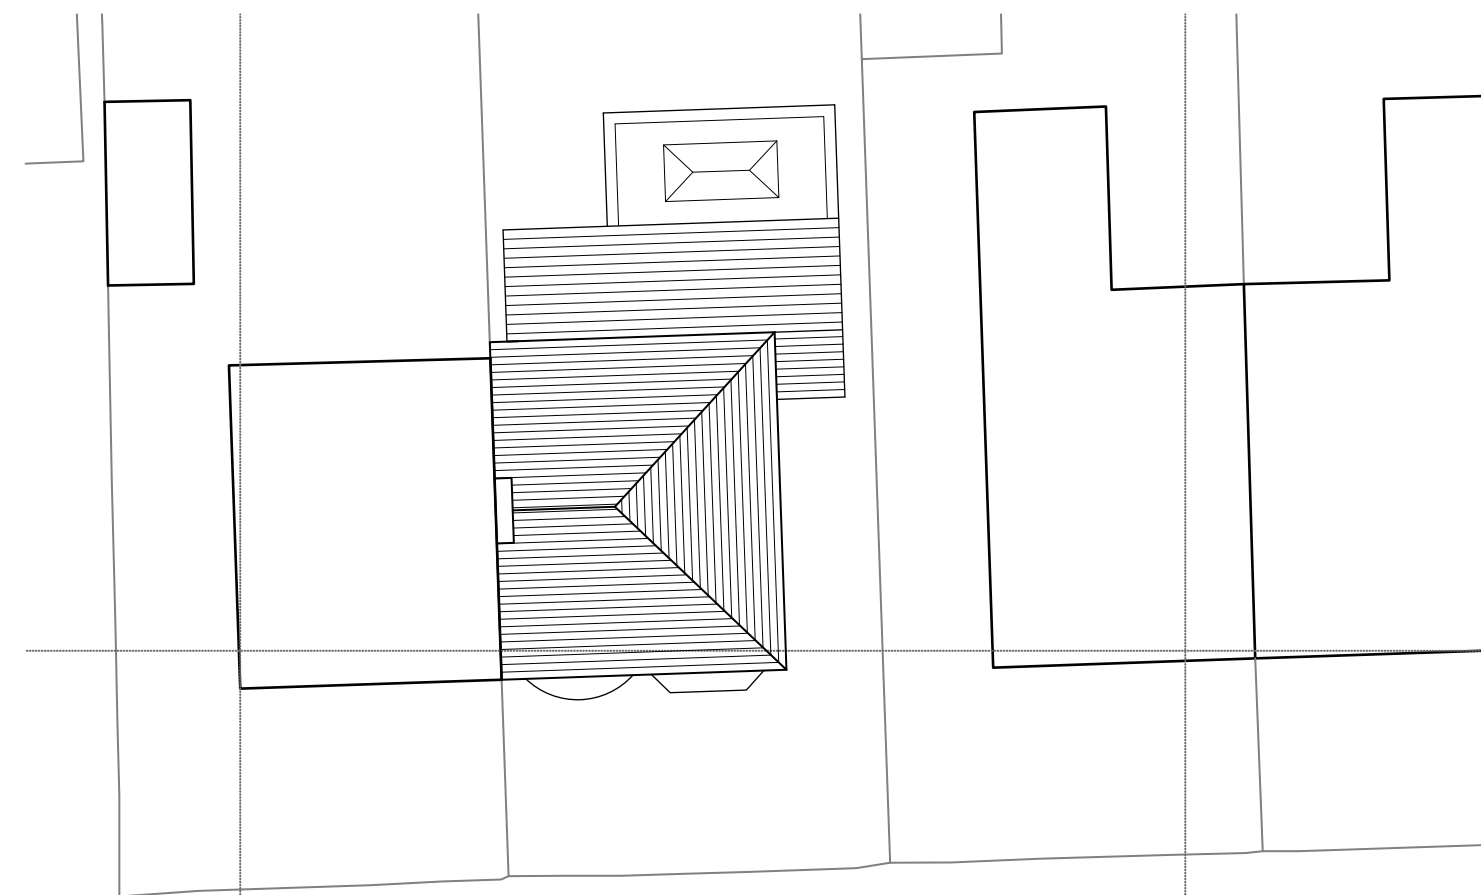



ROOF PLAN
SCALE 1:200
UID - P001



SITE PLAN
SCALE 1:1250
UID - P002

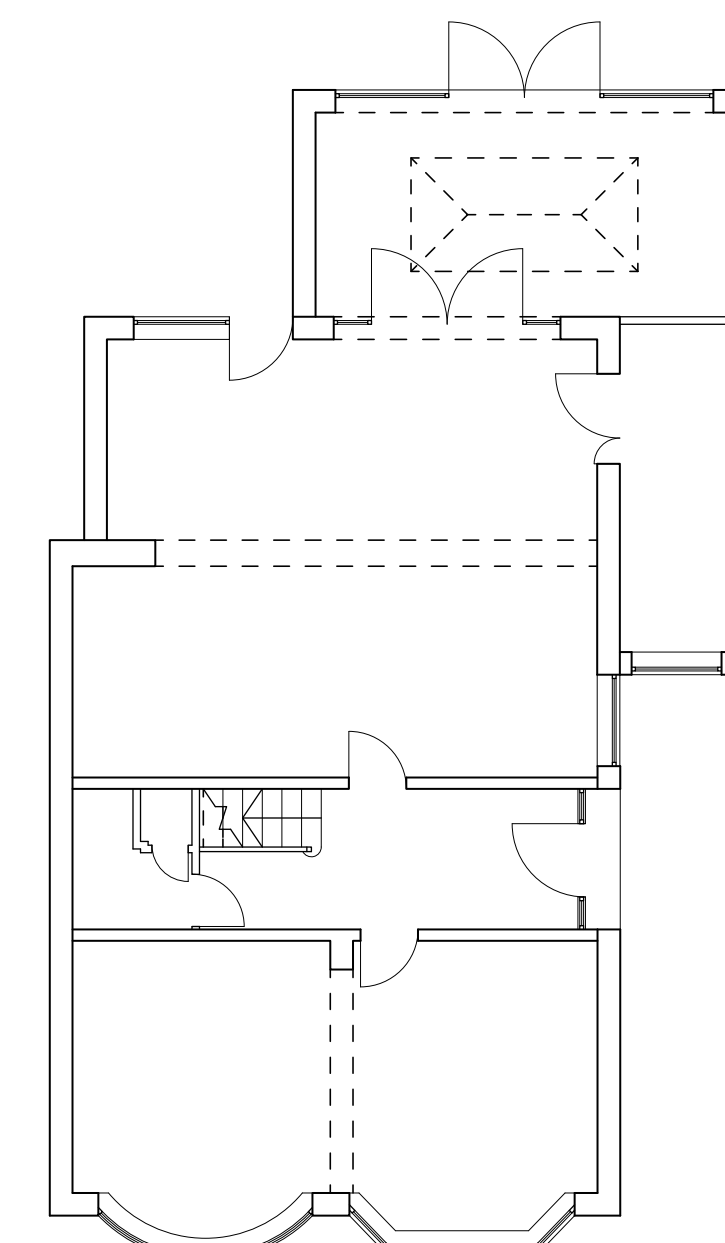


GROUND FLOOR
SCALE 1:100
UID - P003

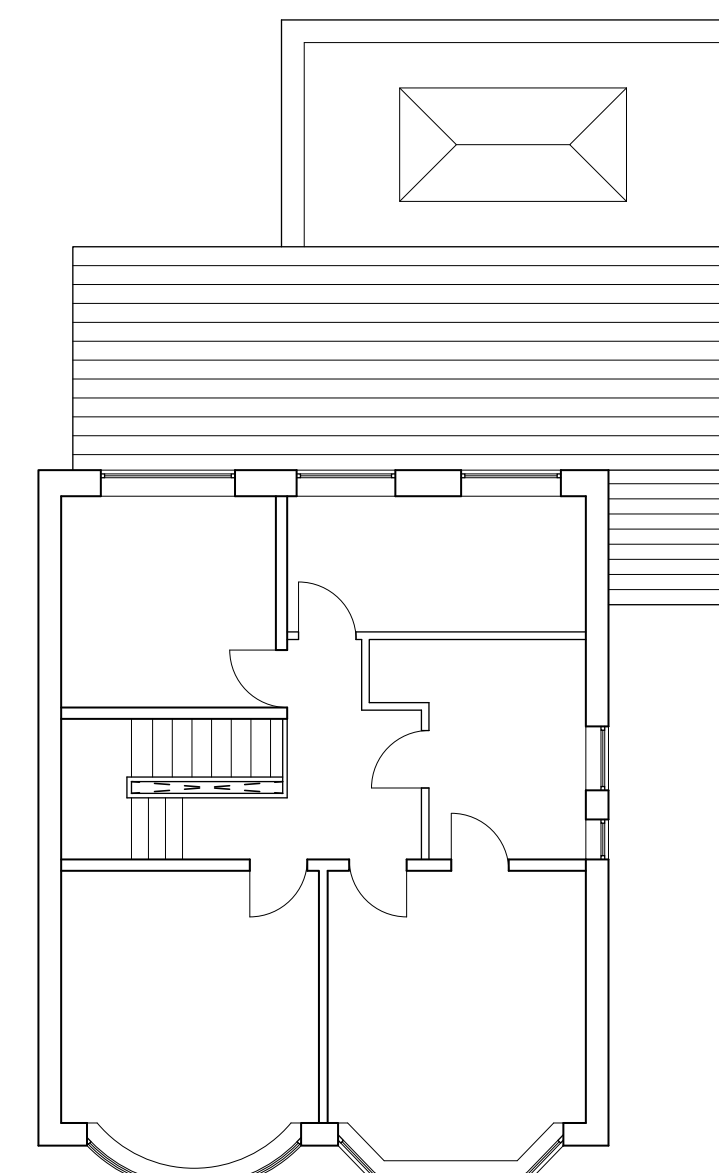 


FIRST FLOOR
SCALE 1:100
UID - P004




EAST ELEVATION
SCALE 1:100
UID - E005

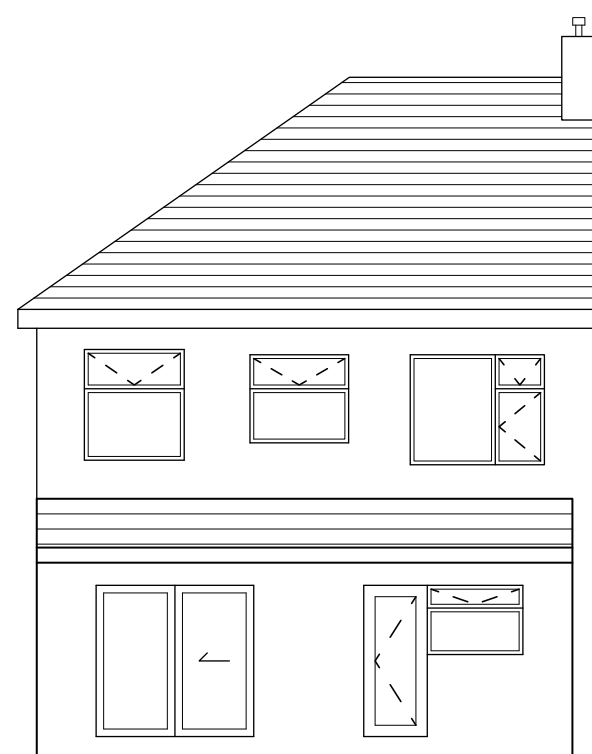


SOUTH ELEVATION
SCALE 1:100
UID - E006

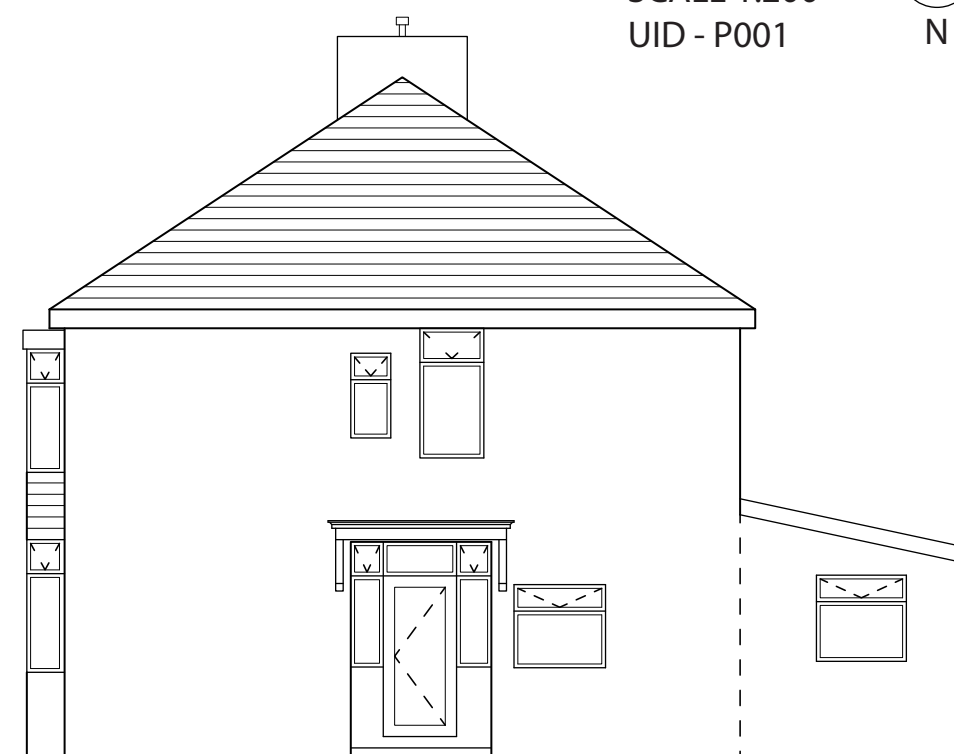

WEST ELEVATION
SCALE 1:100
UID - E007

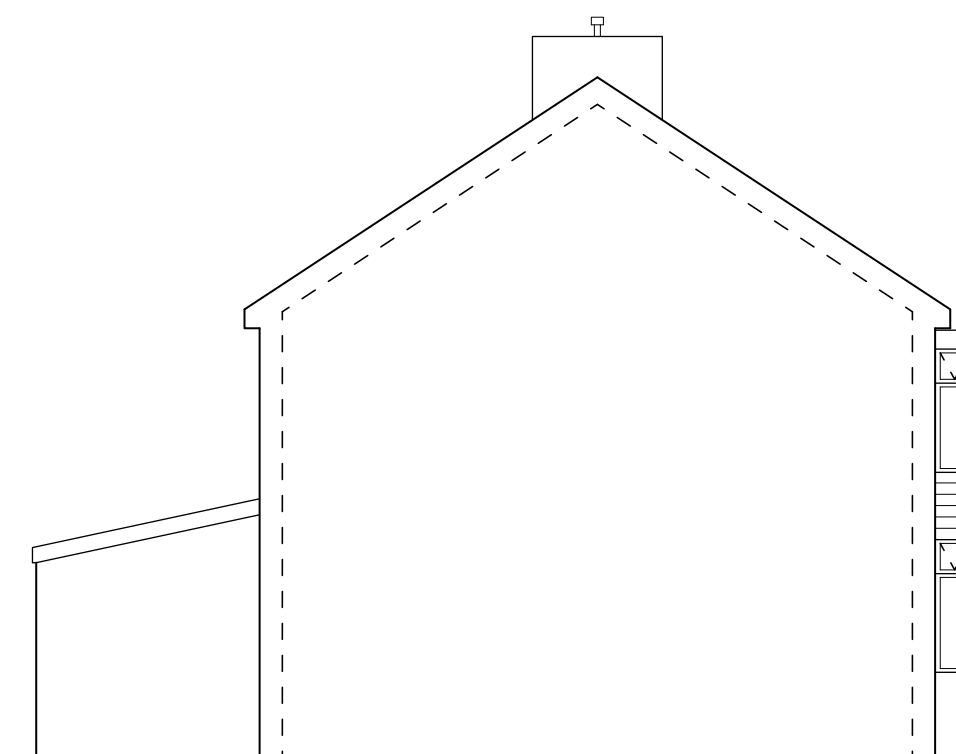

NORTH ELEVATION
SCALE 1:100
UID - E008

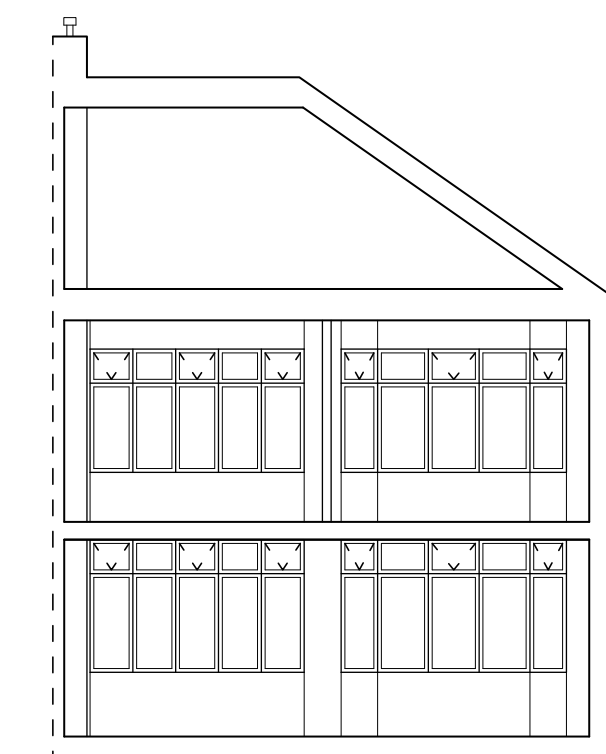

SECTION AA
SCALE 1:100
UID - E008




EAST ELEVATION
SCALE 1:100
UID - P005




SOUTH ELEVATION
SCALE 1:100
UID - P006



WEST ELEVATION
SCALE 1:100
UID - P007

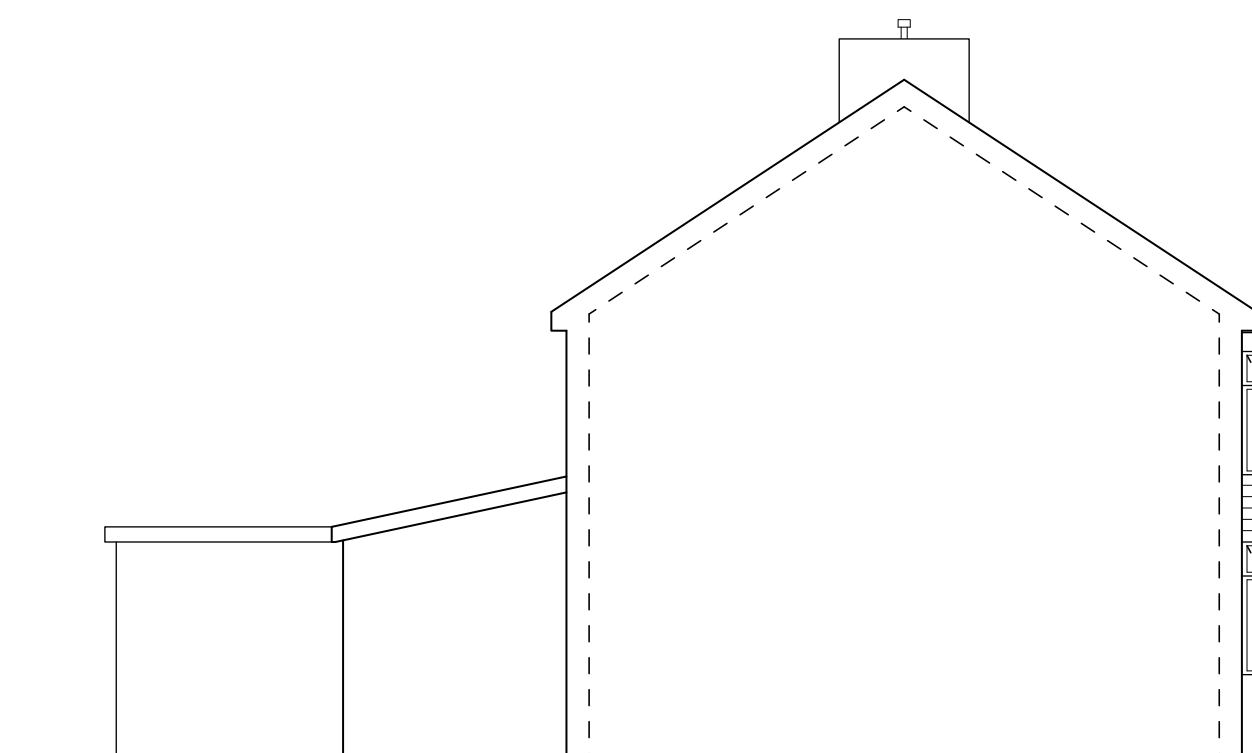

NORTH ELEVATION
SCALE 1:100
UID - P008

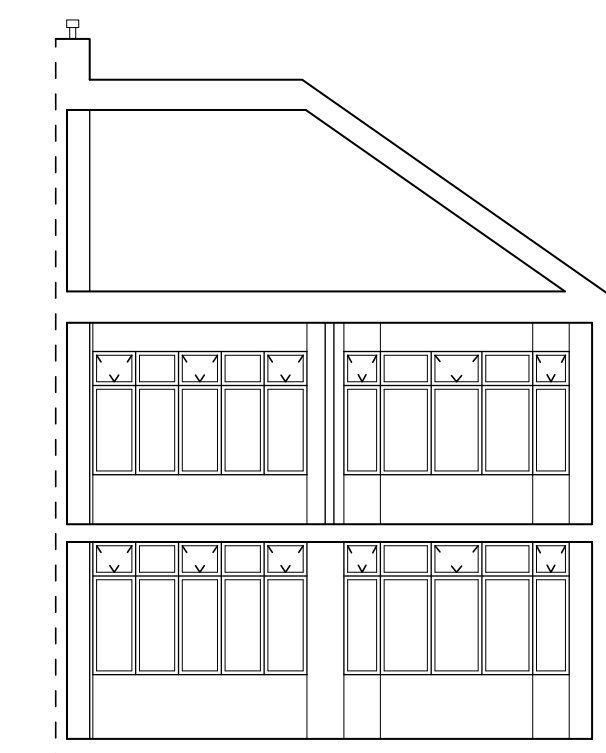

SECTION AA
SCALE 1:100
UID - P008