


GARAGES

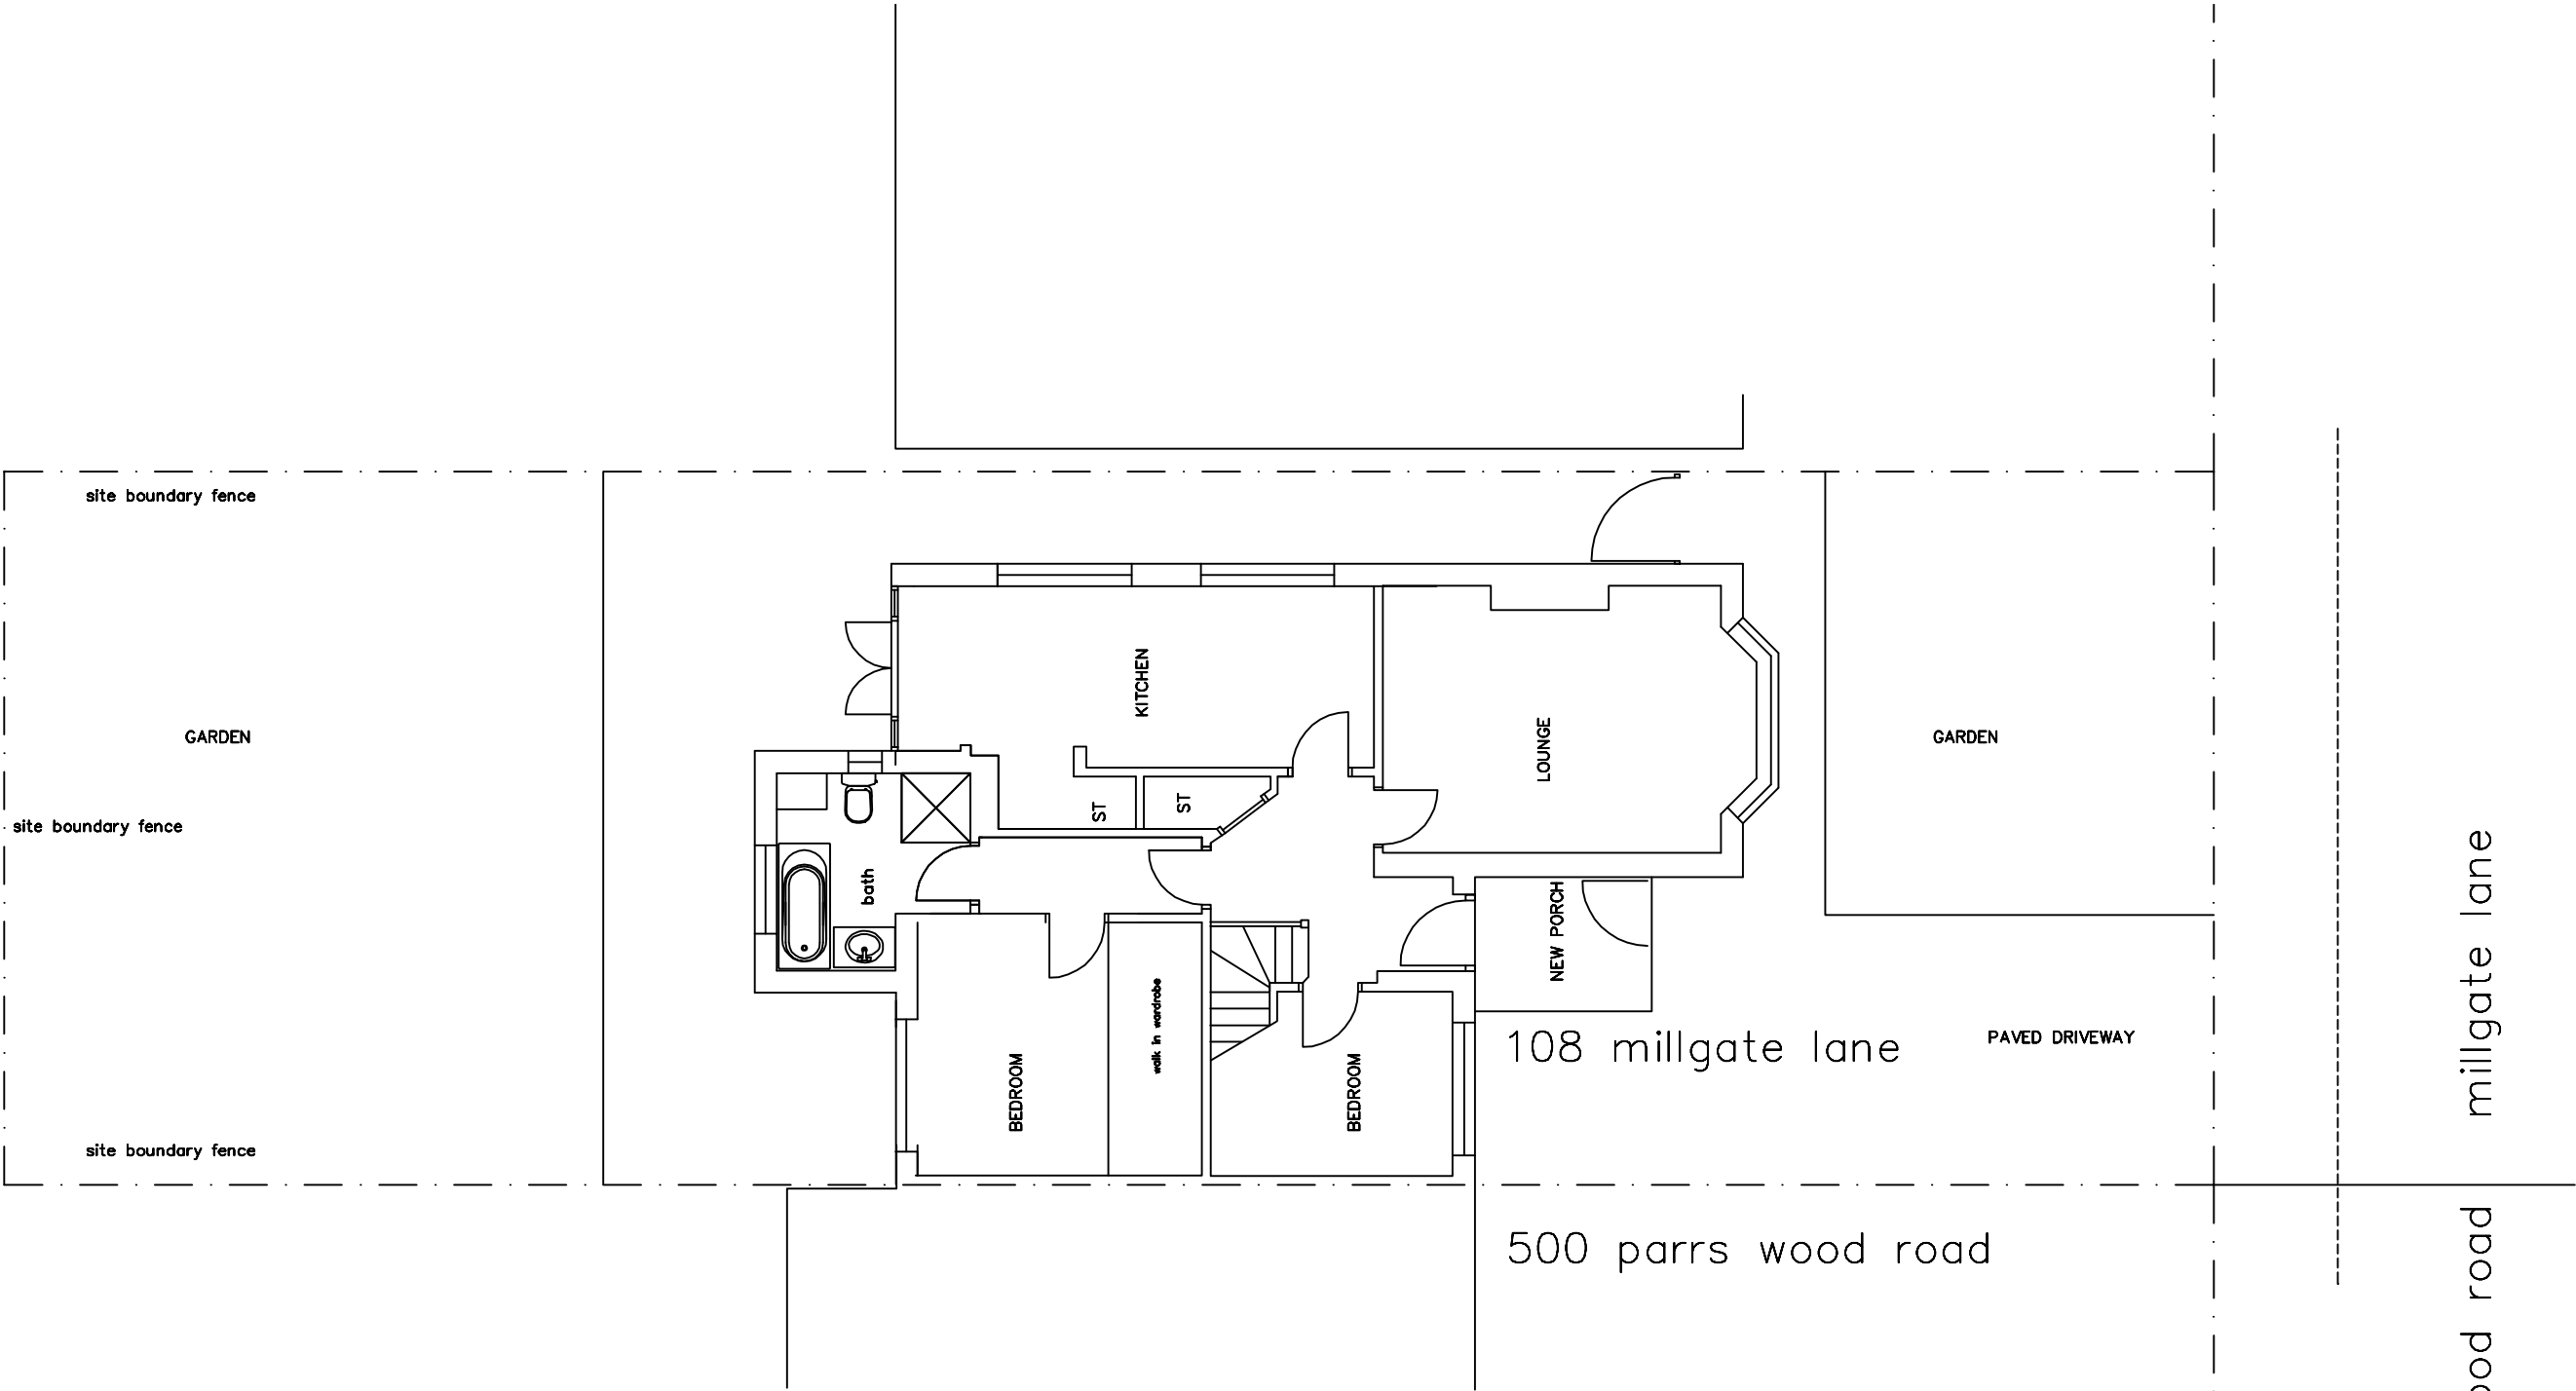

Project 108 MILLGATE LANE EAST DIDSBUY M20 2SW		
Drawing title DORMERS AND PORCH SITE PLAN		
Status		
Date	Dwg. no.	
Scale	108ML/2020-03	
1:50	A1	1:100