
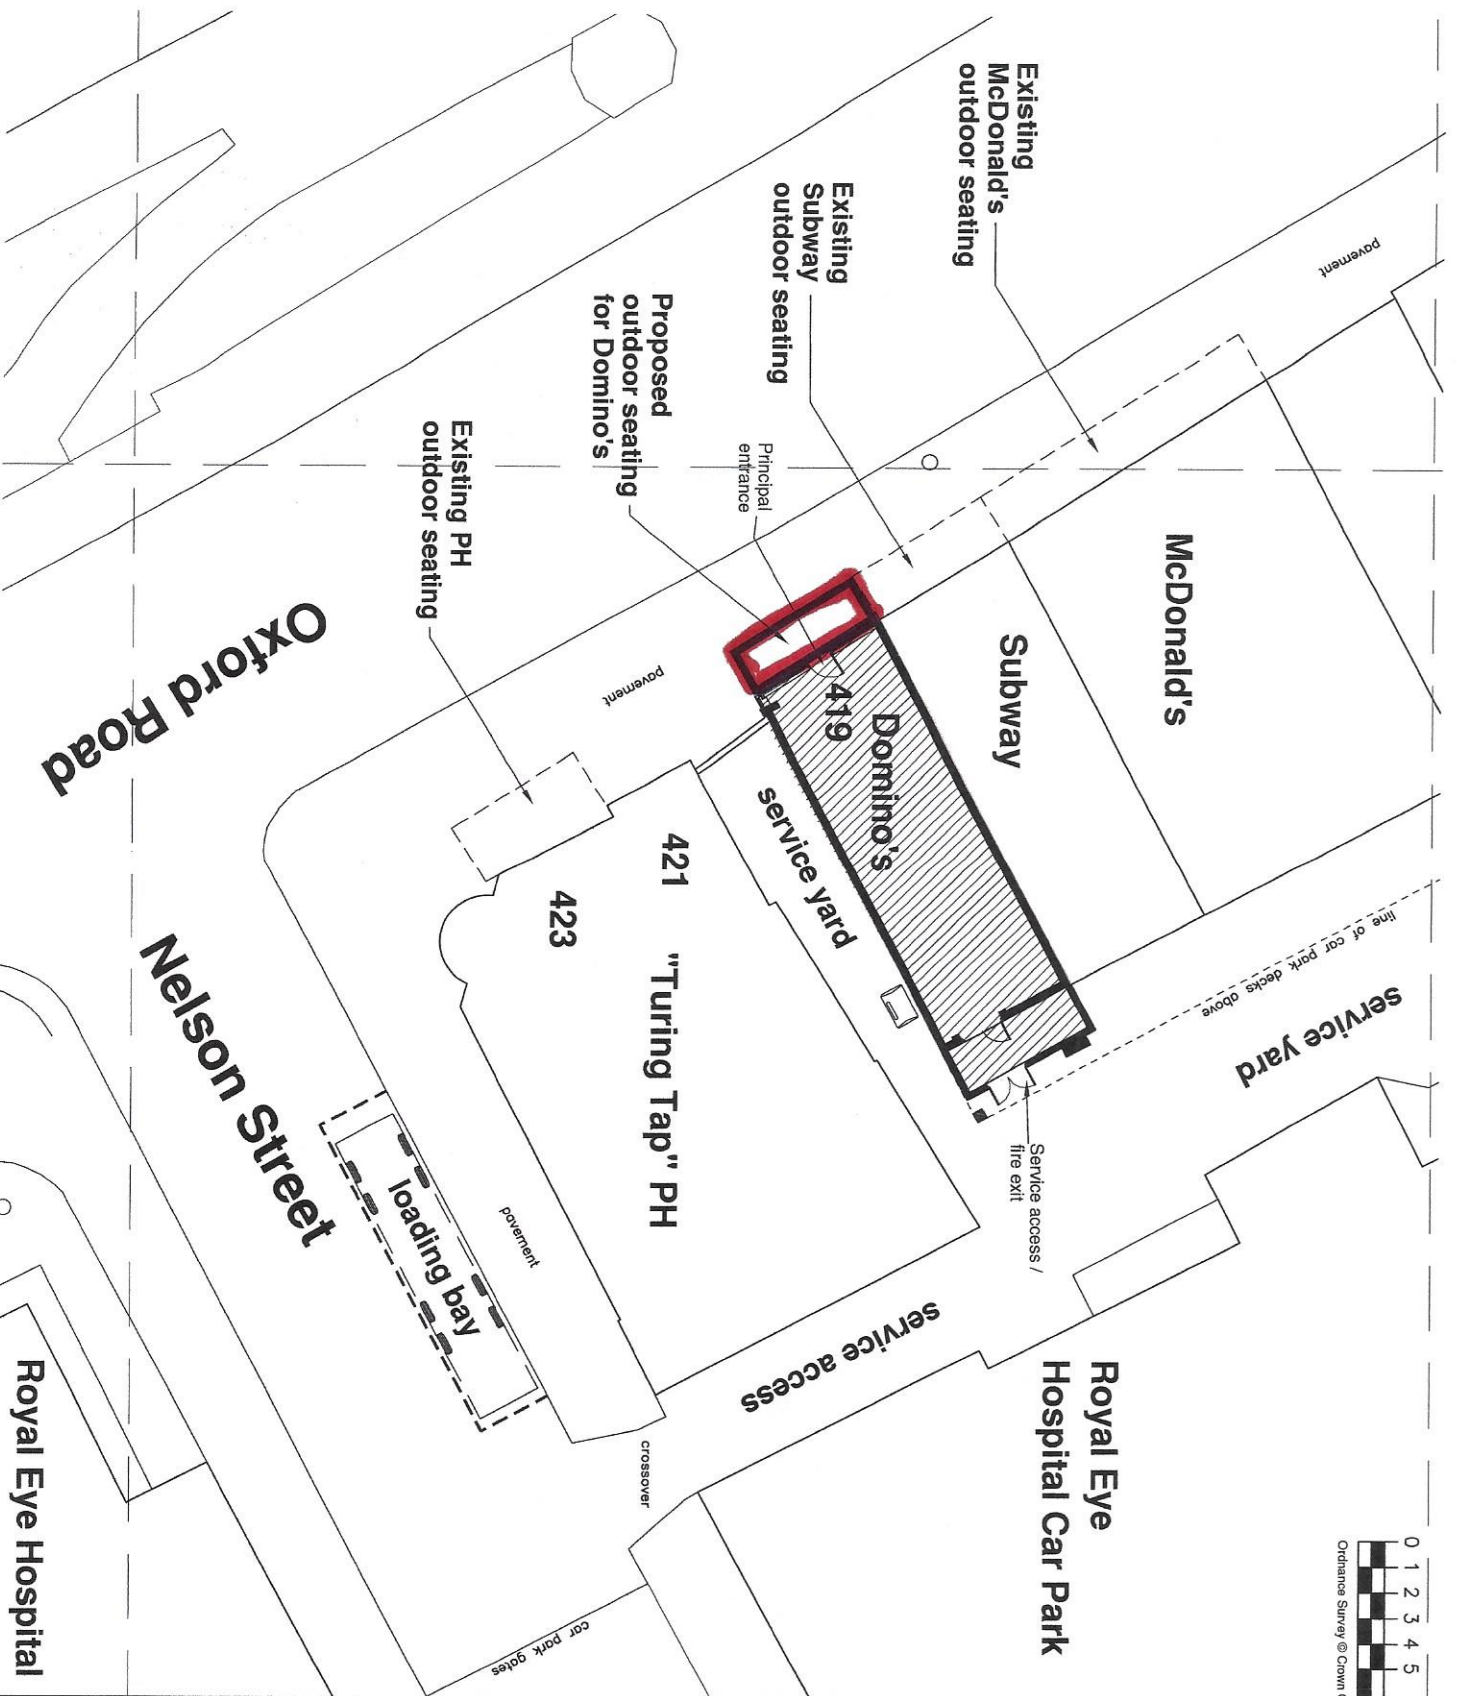


 

REV / AMENDMENT	DATE

CONTRACTORS MUST VERIFY ALL DIMENSIONS ON SITE BEFORE COMMENCEMENT OF ANY WORK OR PREPARING MANUFACTURING DRAWINGS

ANY AGREEMENTS ON THE DRAWING ARE TO BE NOTIFIED TO THE ARCHITECT IMMEDIATELY
HATTRELL DS ONE ARCHITECTS LLP ACCEPT NO RESPONSIBILITY OR LIABILITY FOR DRAWING ALTERATIONS ACCEPTED OR REJECTED AFTER 15/03/2019

HATTRELL DS One Architects LLP

COVENTRY
UNIT 20, ENGIN BUSINESS CENTRE, WESTWOOD WAY
WESTWOOD BUSINESS PARK, COVENTRY, CV4 8JA
T: 024 7647 3974
e-mail: h.d.sone@hdtrelldsone.co.uk
MANCHESTER OFFICE
T: 0161 236 3871

CLIENT
DPSK Ltd
PROJECT
Unit 4, 403-419 Oxford Road,
Manchester M13 9WG.
TITLE
BLOCK SITE PLAN

SCALE @ A3	DRAWN BY	DATE
1:200	BSC	12/12/19
DRAWING No	REVISION	
C5182-BP13		