



Proposed Conversion of
Clayton Labour Club
To form 7 apartments and
to retain 1 existing apartment

16 North Road
Clayton
Manchester M11 4WE

Proposed Elevations 1
Scale 1:100 @A3
Reference MK01/1018/07/A

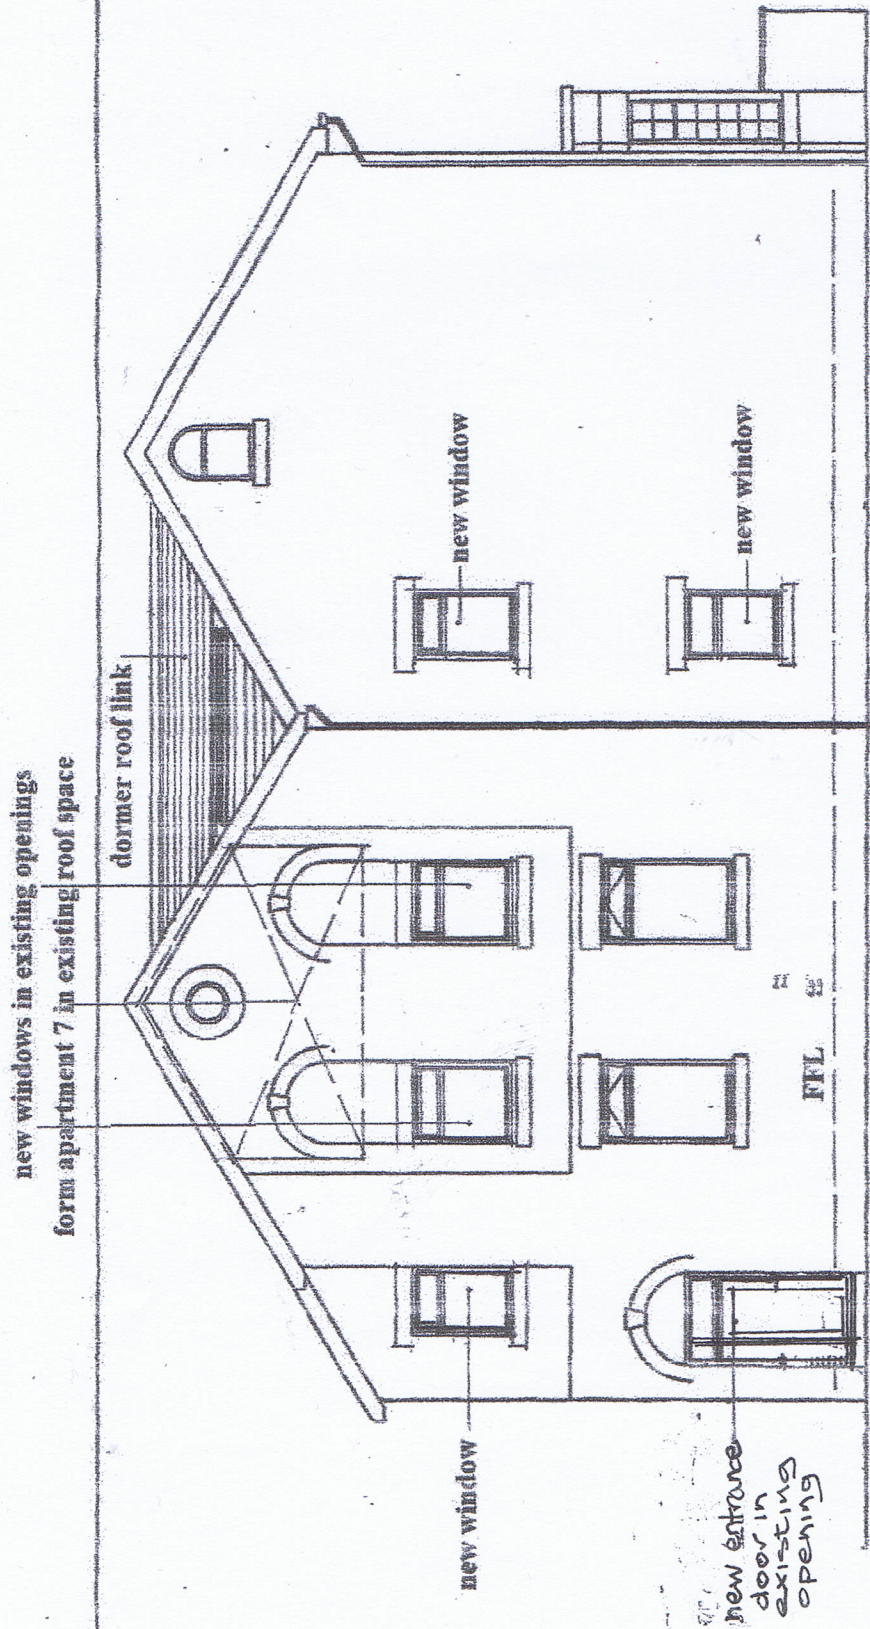

Proposed Side Elevation

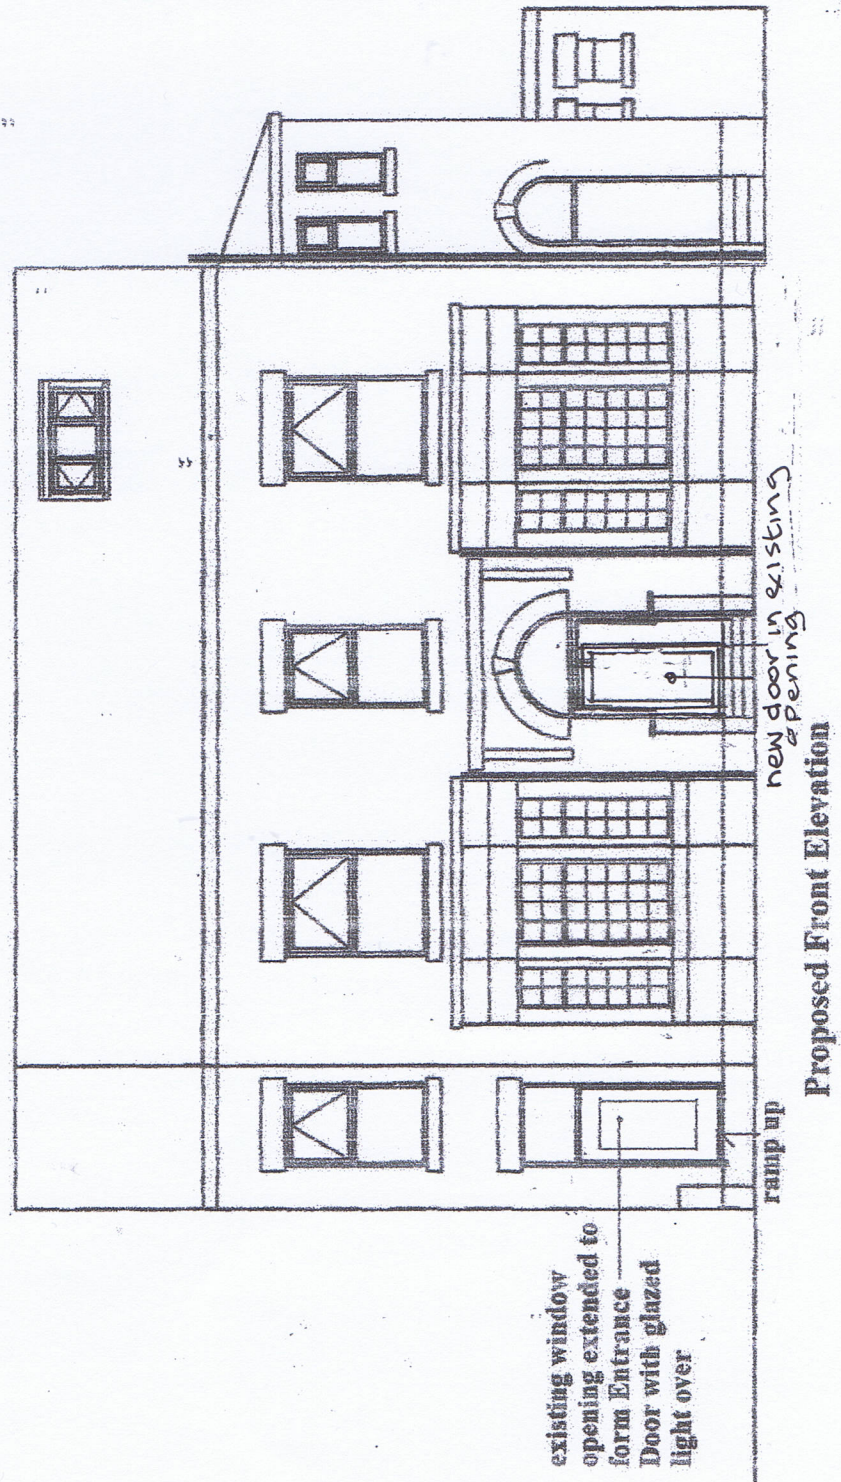

Proposed Front Elevation