


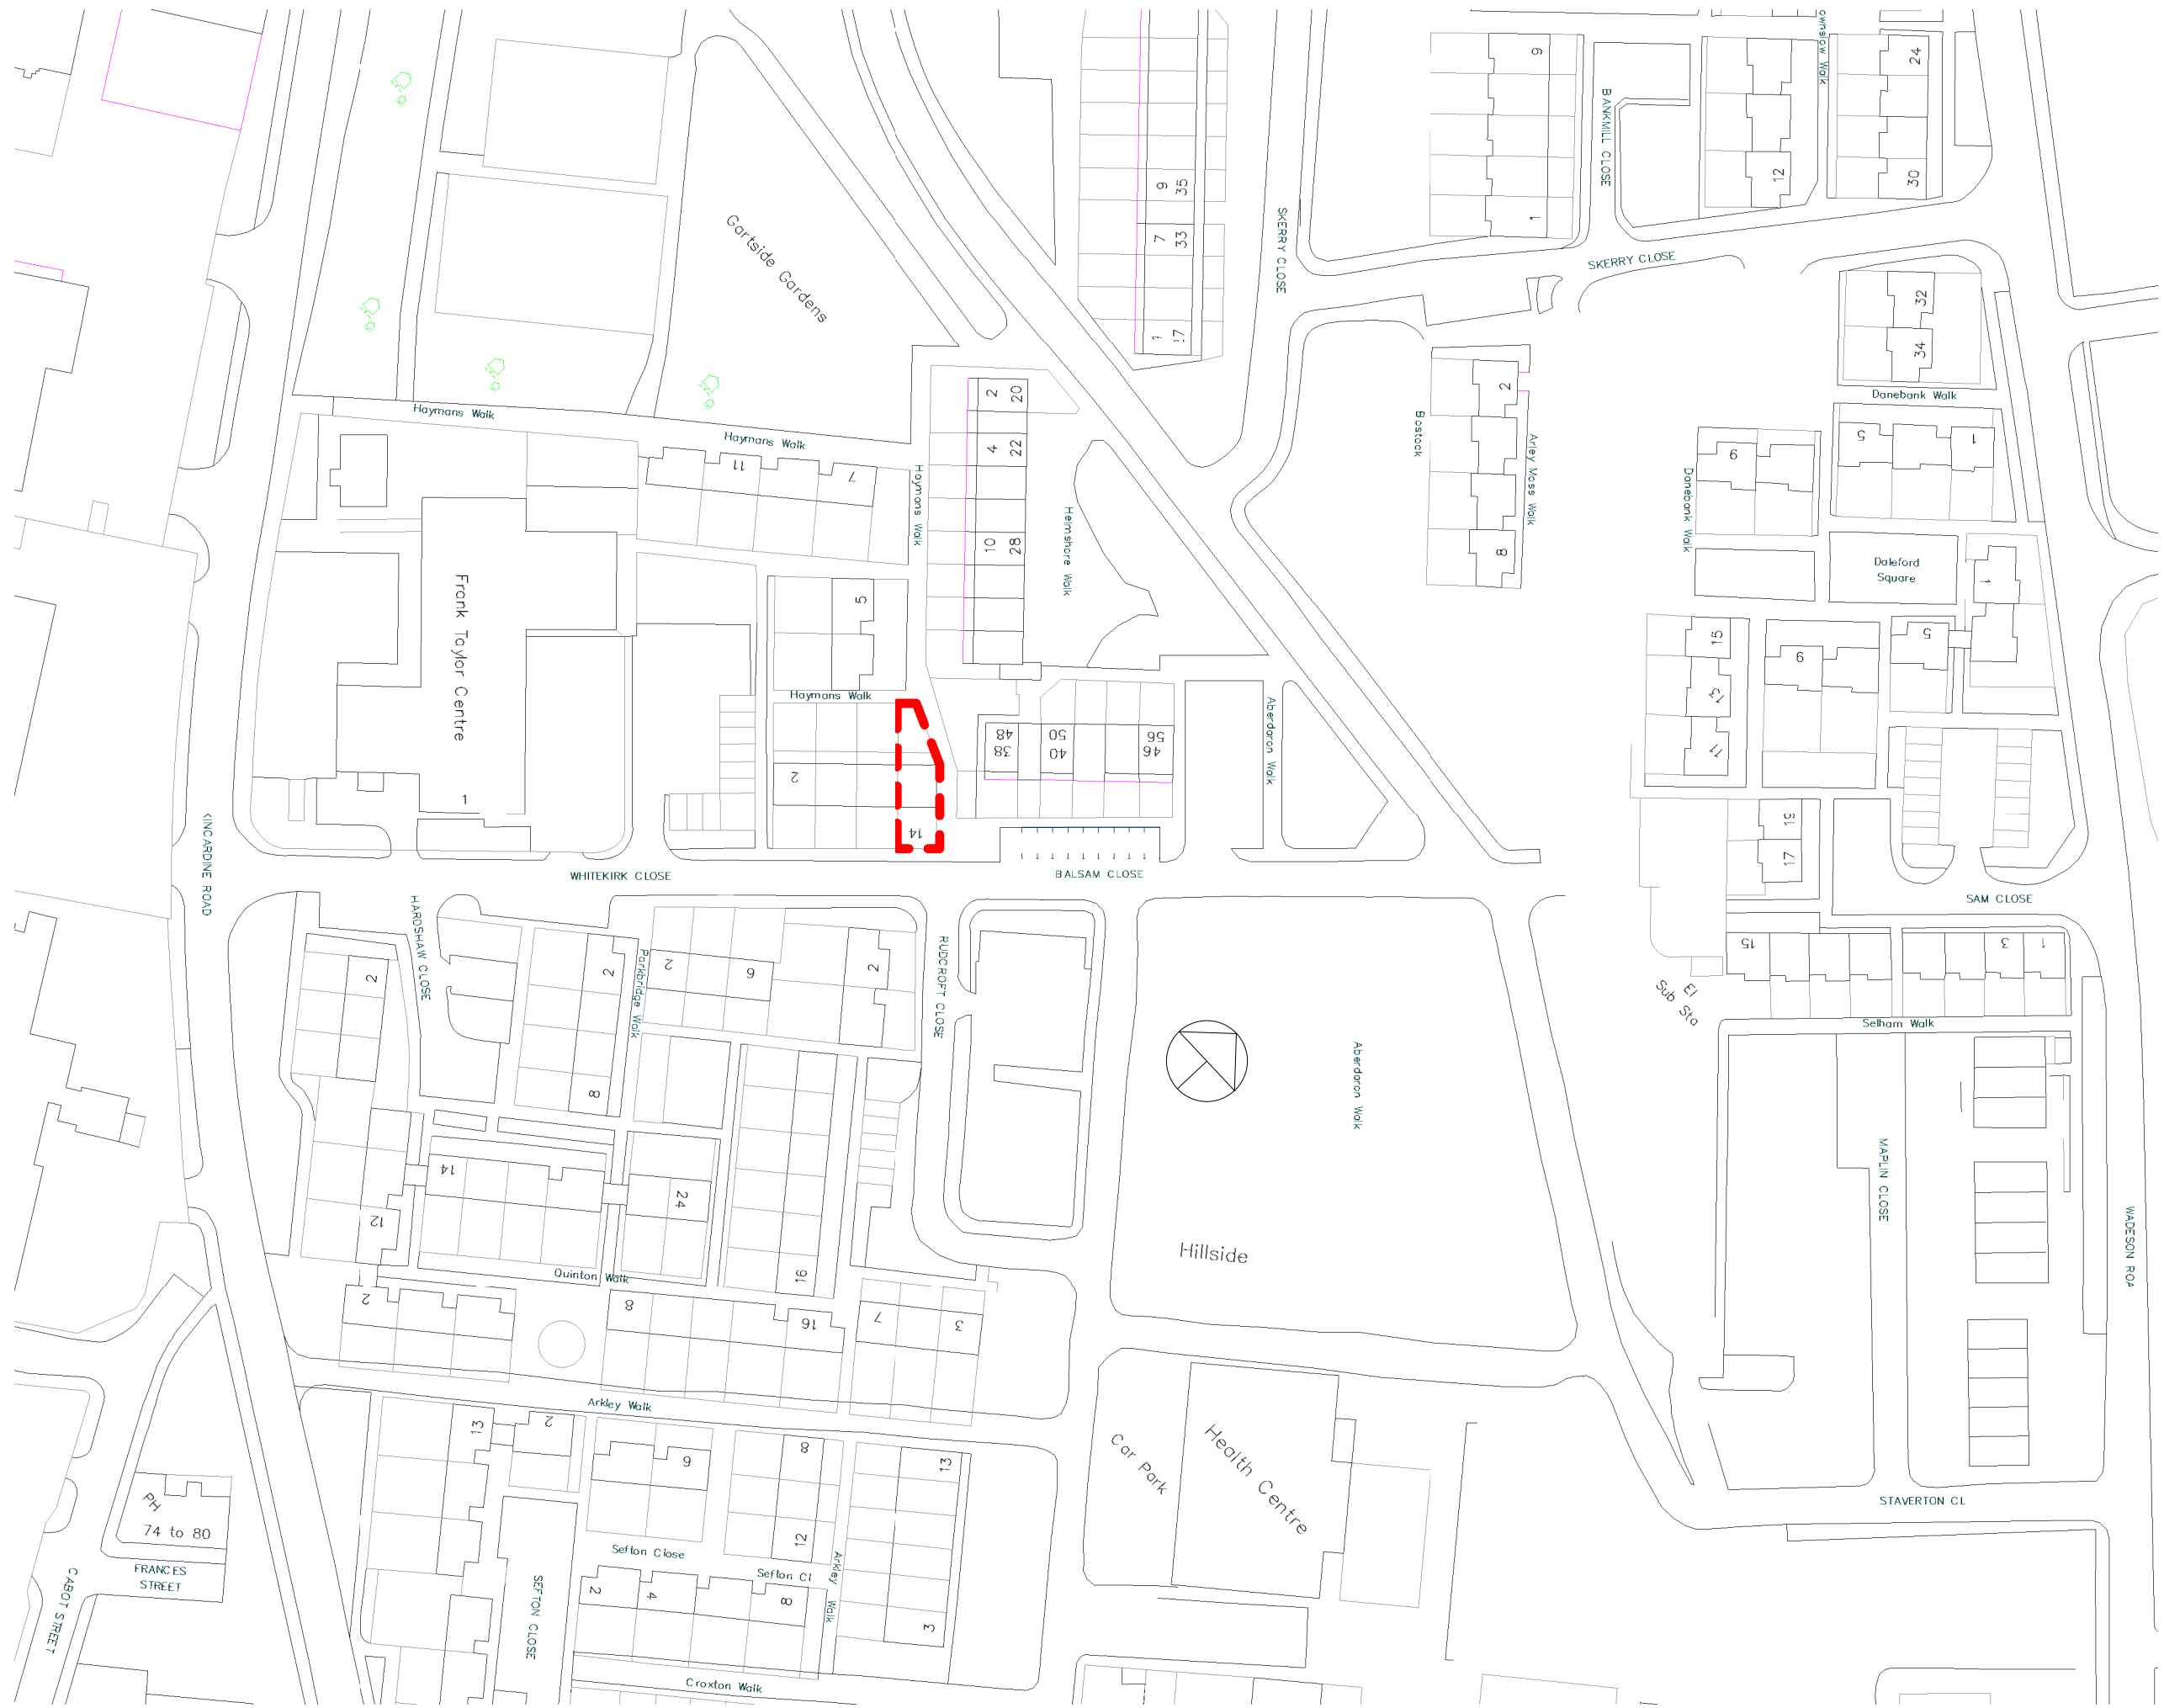


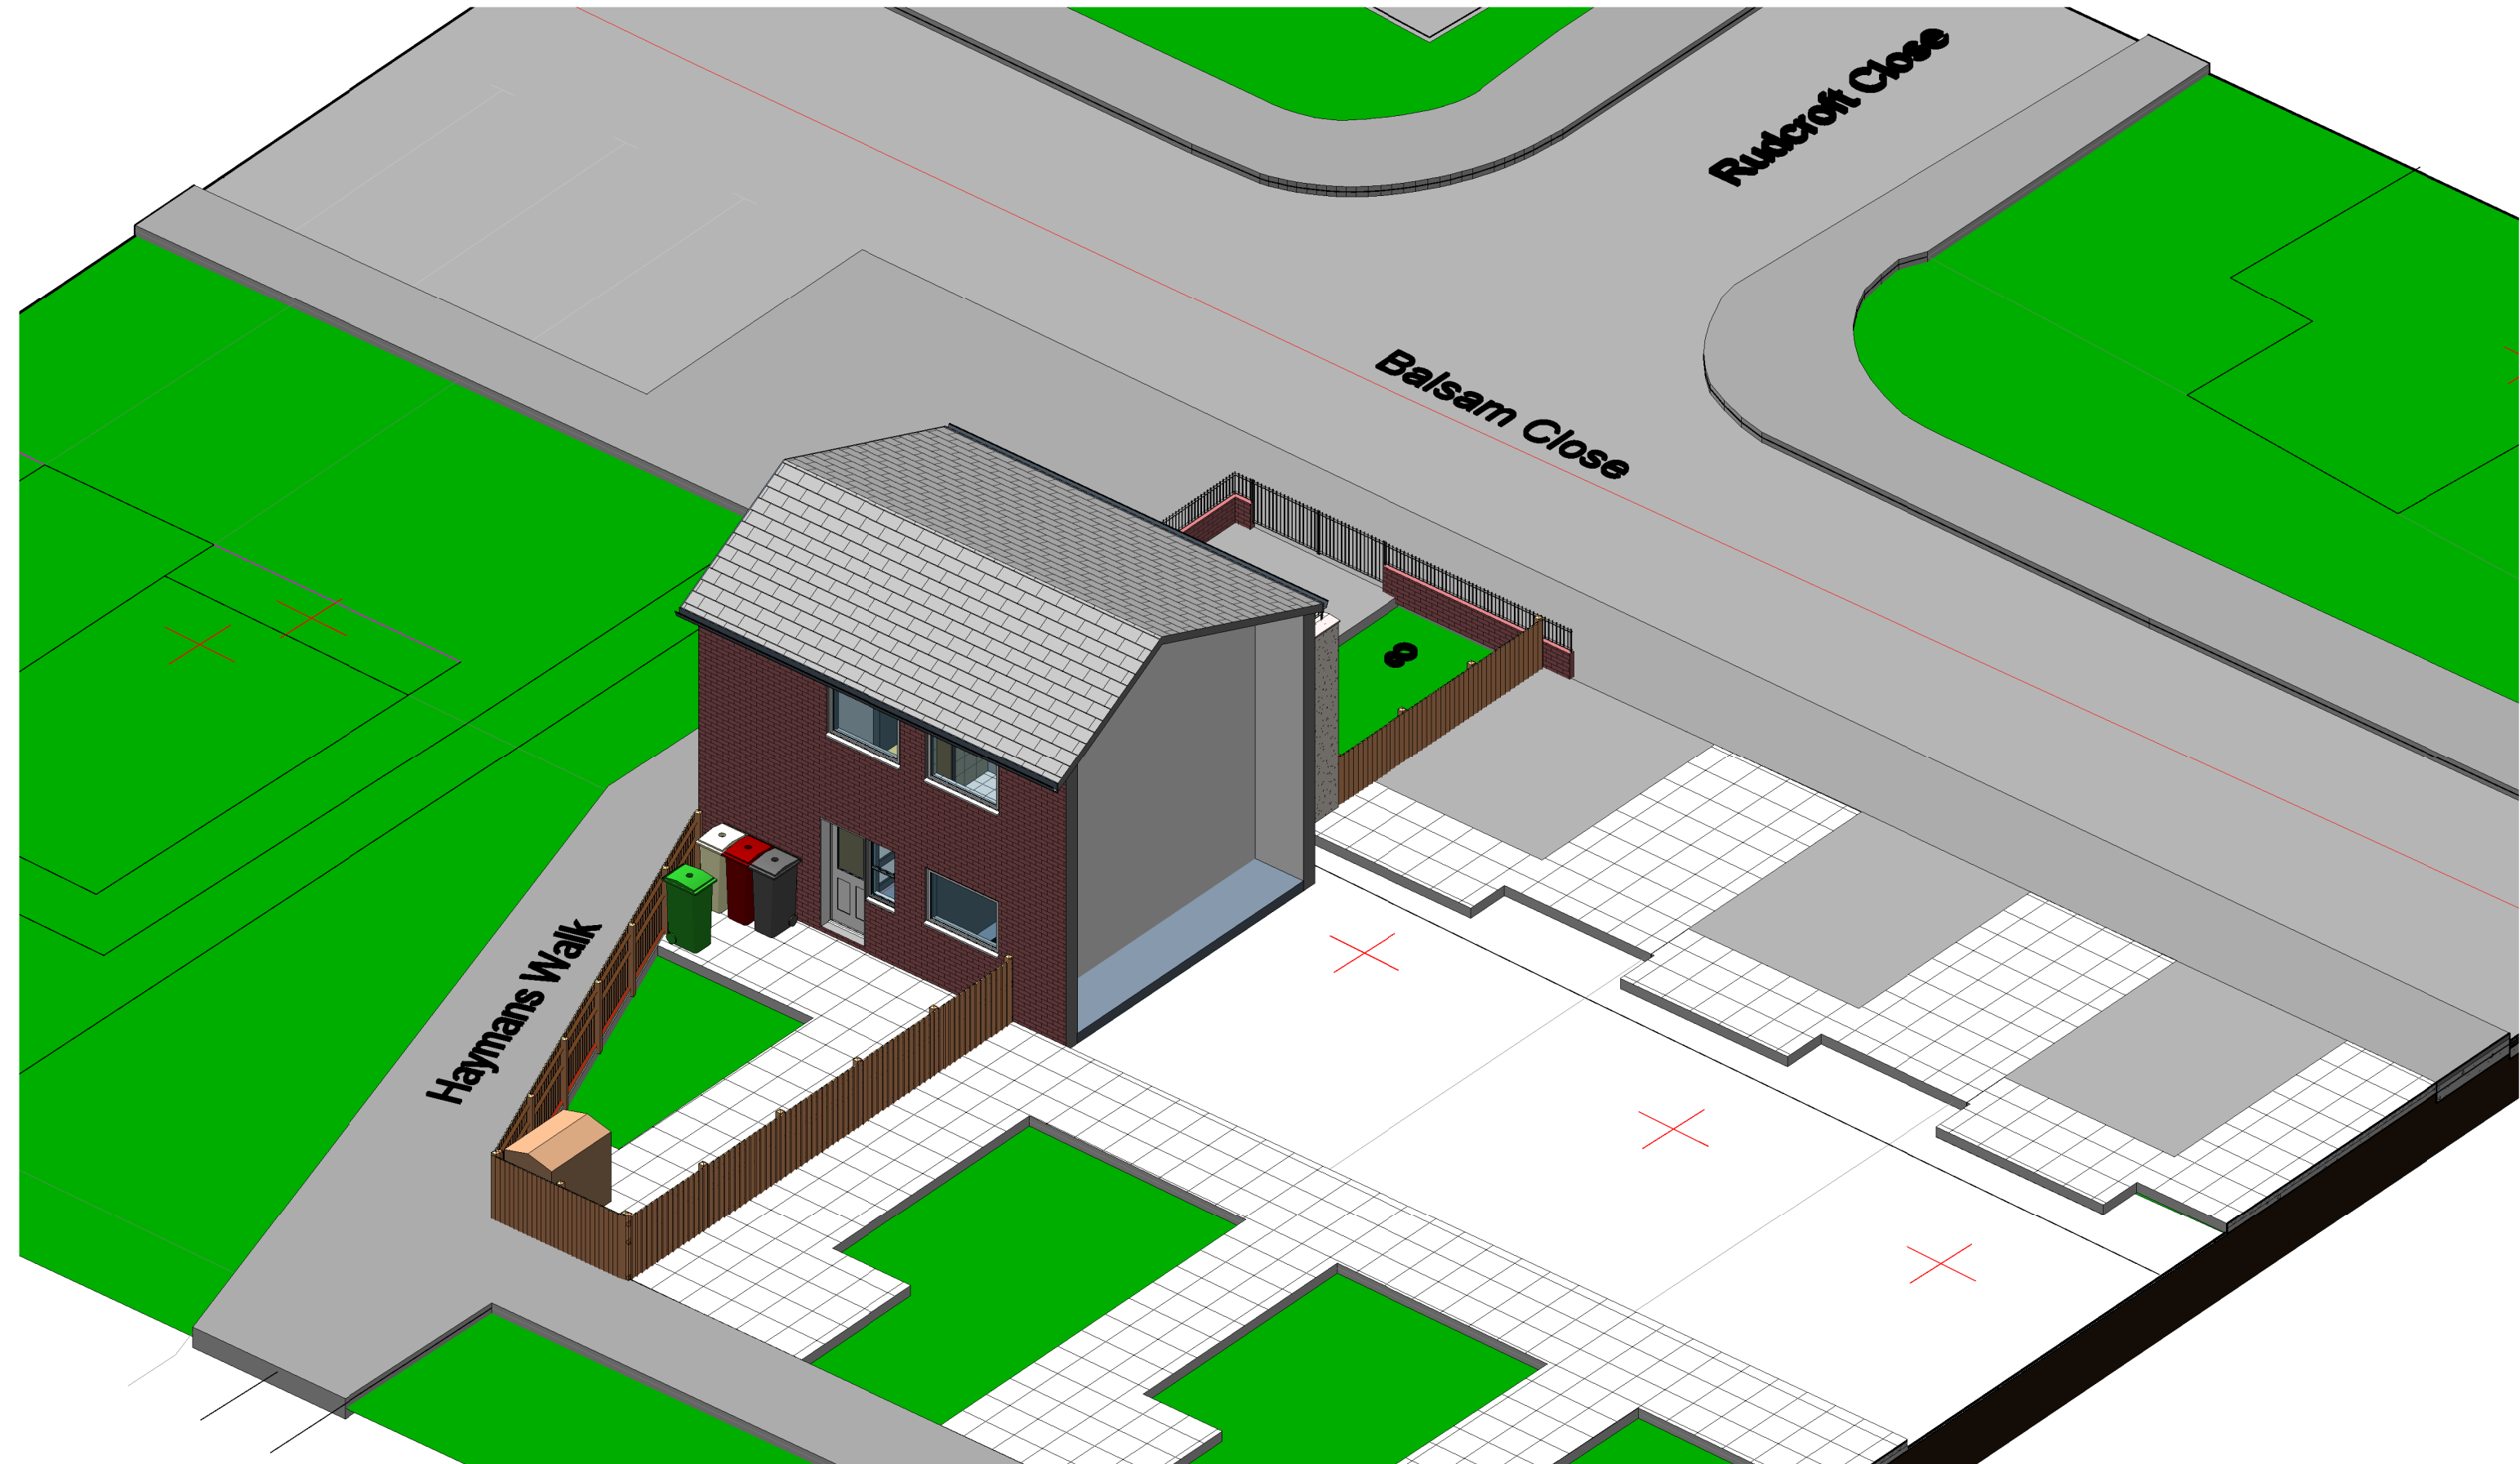

1 Location Plan
1 : 1000

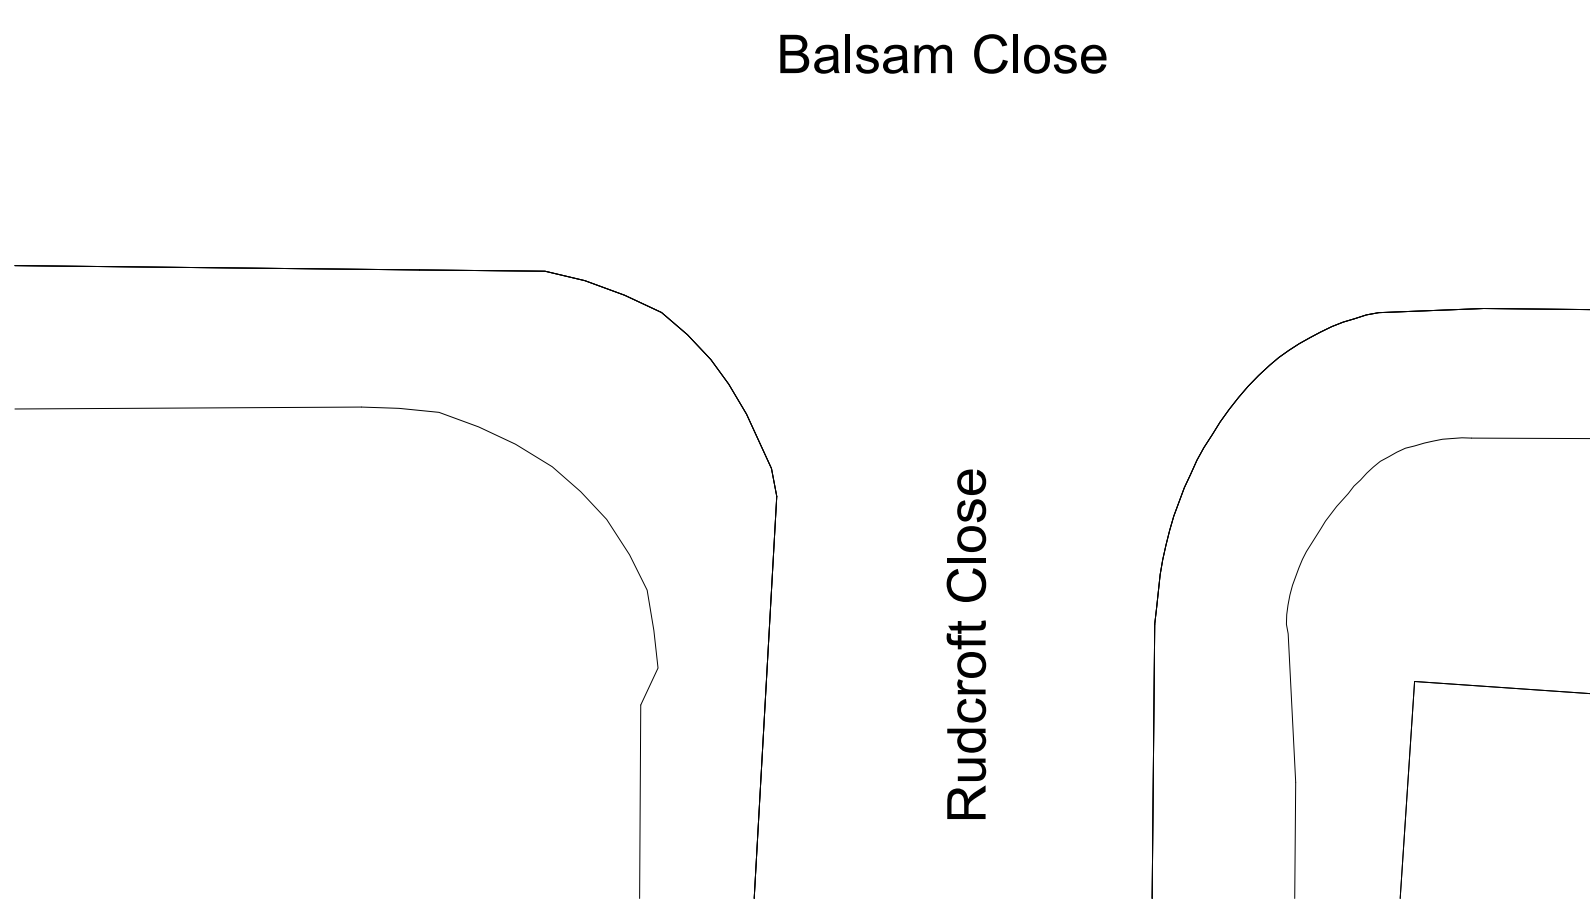

3 3D Site View

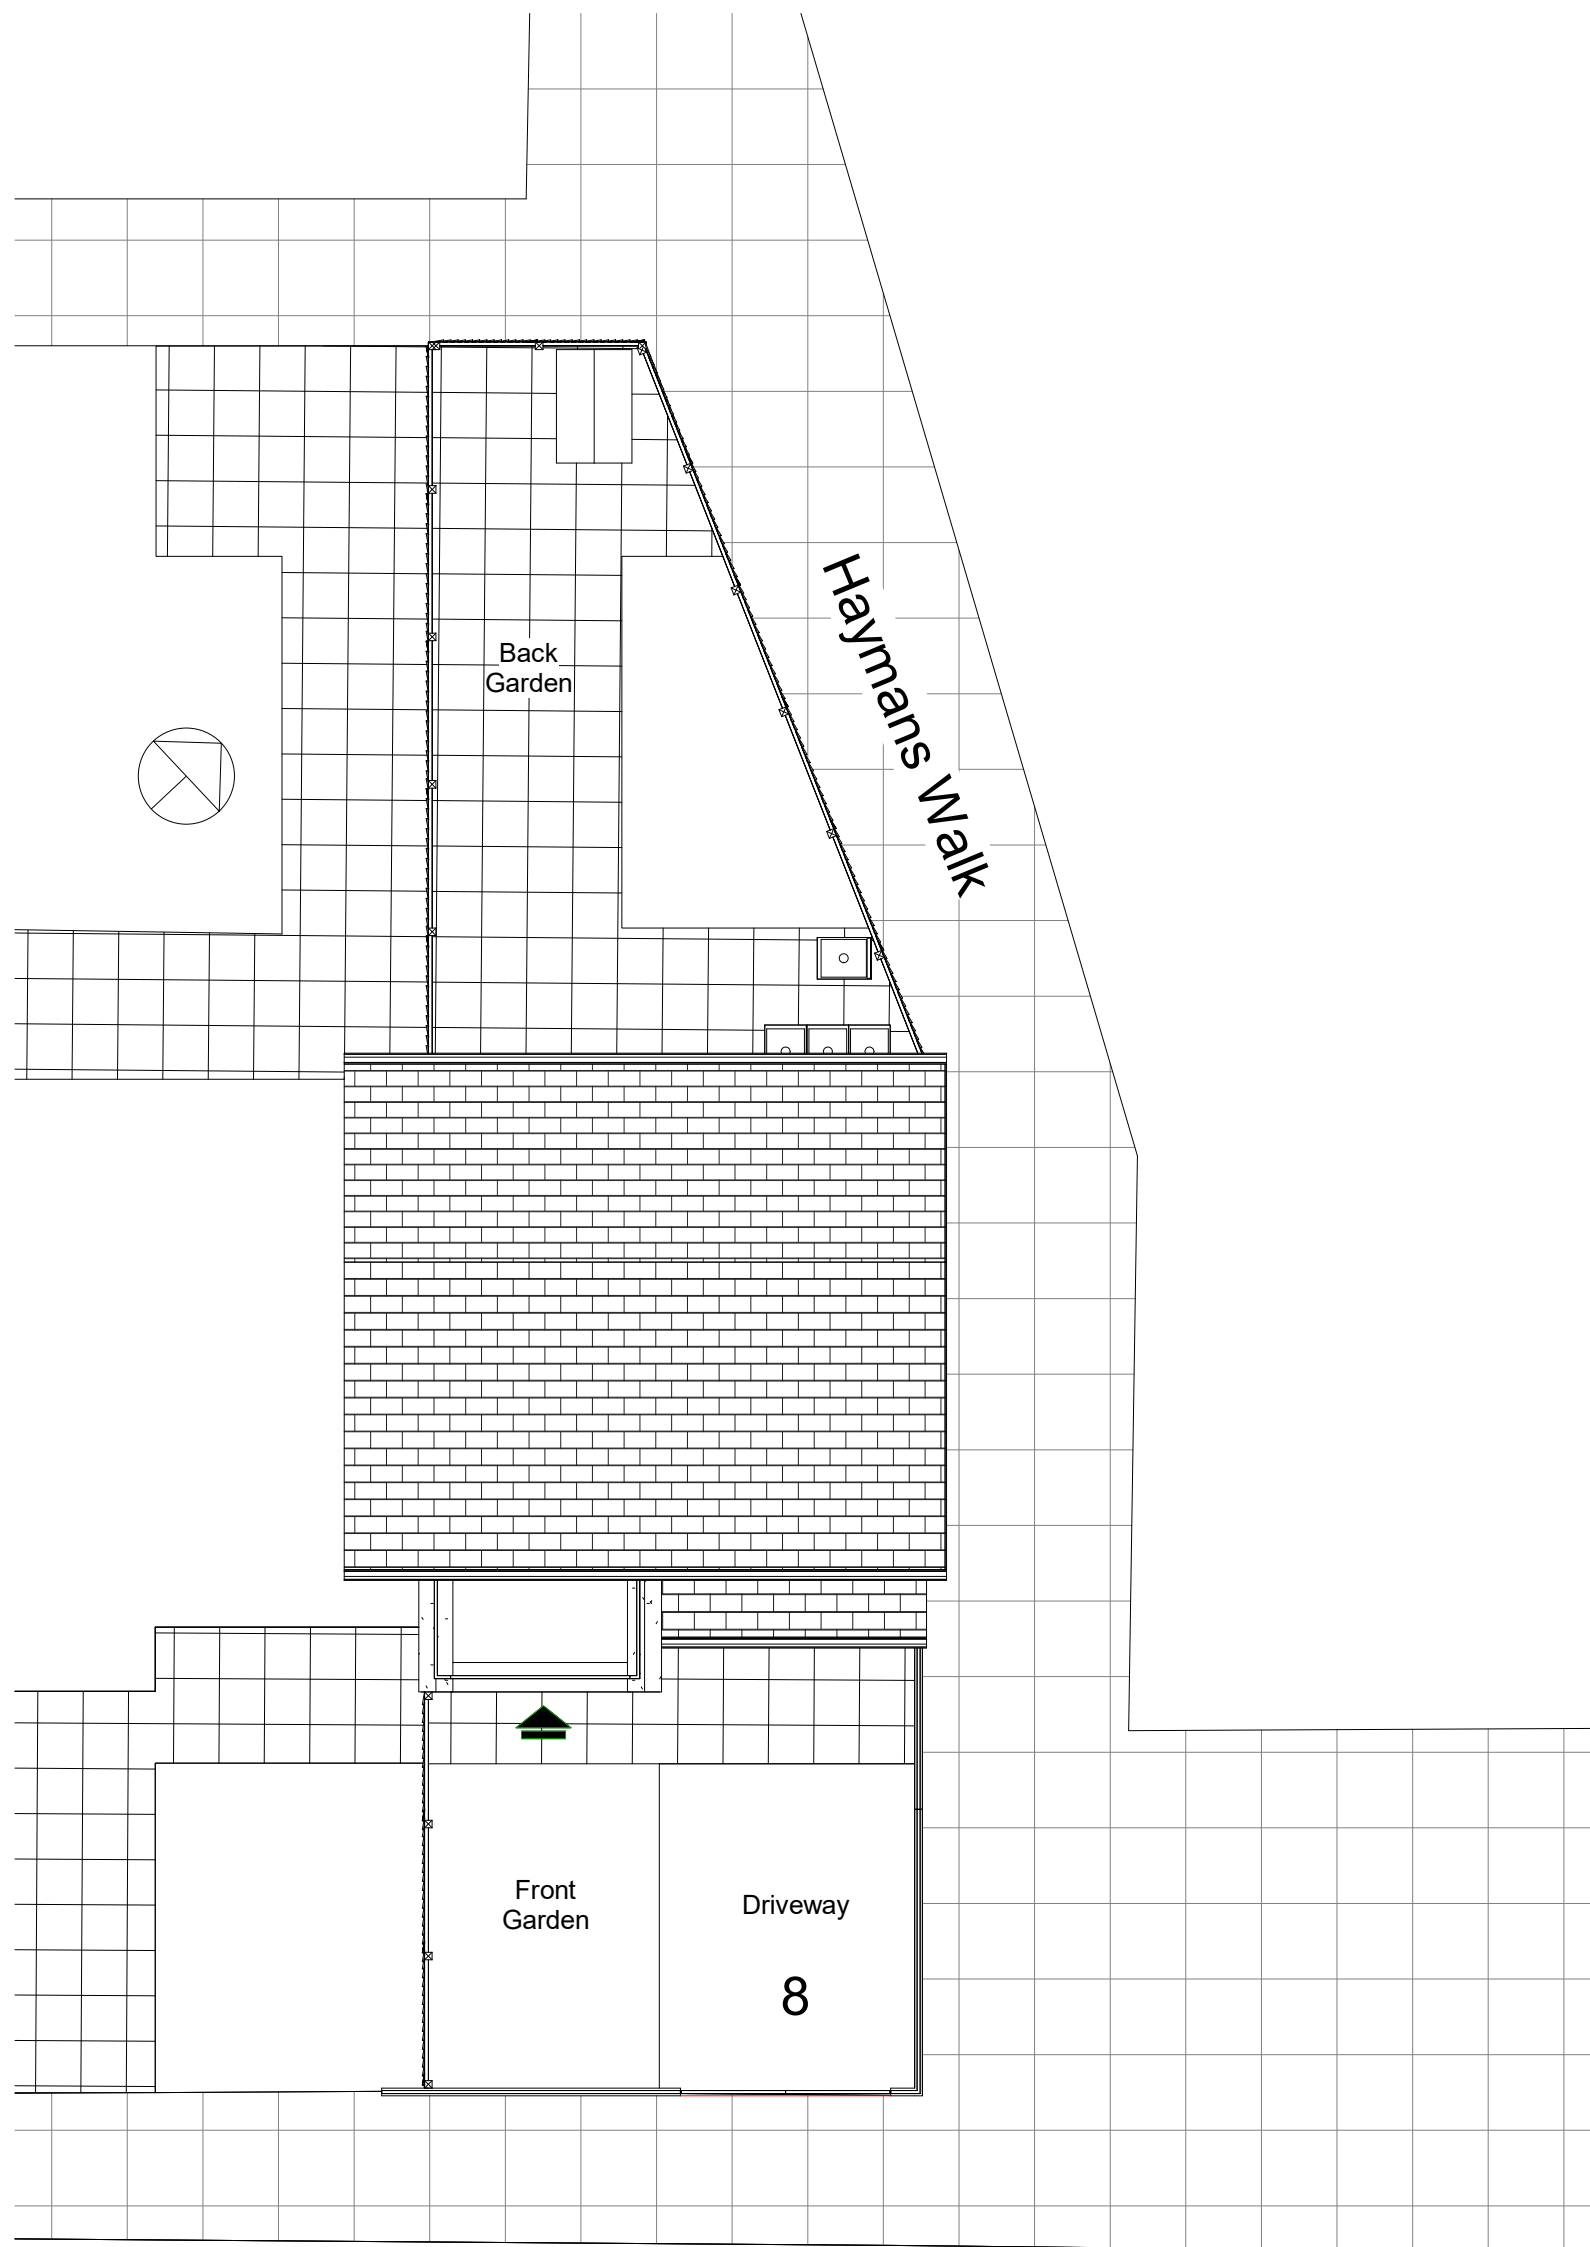


2 05 Site and Roof Plan
1 : 100

NOTES
Copyright in this drawing remains with AECDesign. Do not scale from this drawing, work to figured dimensions. Check all dimensions on-site. In the event of any discrepancy, please refer query to AECDesign.

No.	Description	Date

Revision

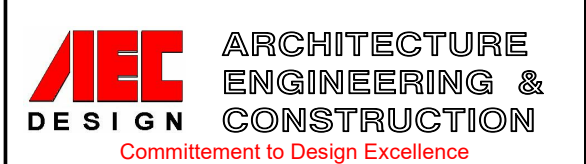

Contact:
Tel: 07085306082
Email: aecdesign.co.uk@outlook.com
www.aecdesign.co.uk

Project Name
Rear Ground and First Floor Extension

Project No.	AEC_D_M13-9UL_2020_001_X101		
Drawing No.	AEC_D_M13-9UL_2020_001_X101		
Date	February 2020	Drawn by	AECDesign
Status	Proposed	Checked by	AECDesign
Sheet Size	A1	Approved by	AECDesign

Sheet Name
Location and Sites Plans (Existing)

Scale	As Indicated		
Client Name	M Elesh		
Project Address	14 Balsam Close Manchester, M13 9UL		
Sheet No.	X101		