


TESCO SUPERSTORE

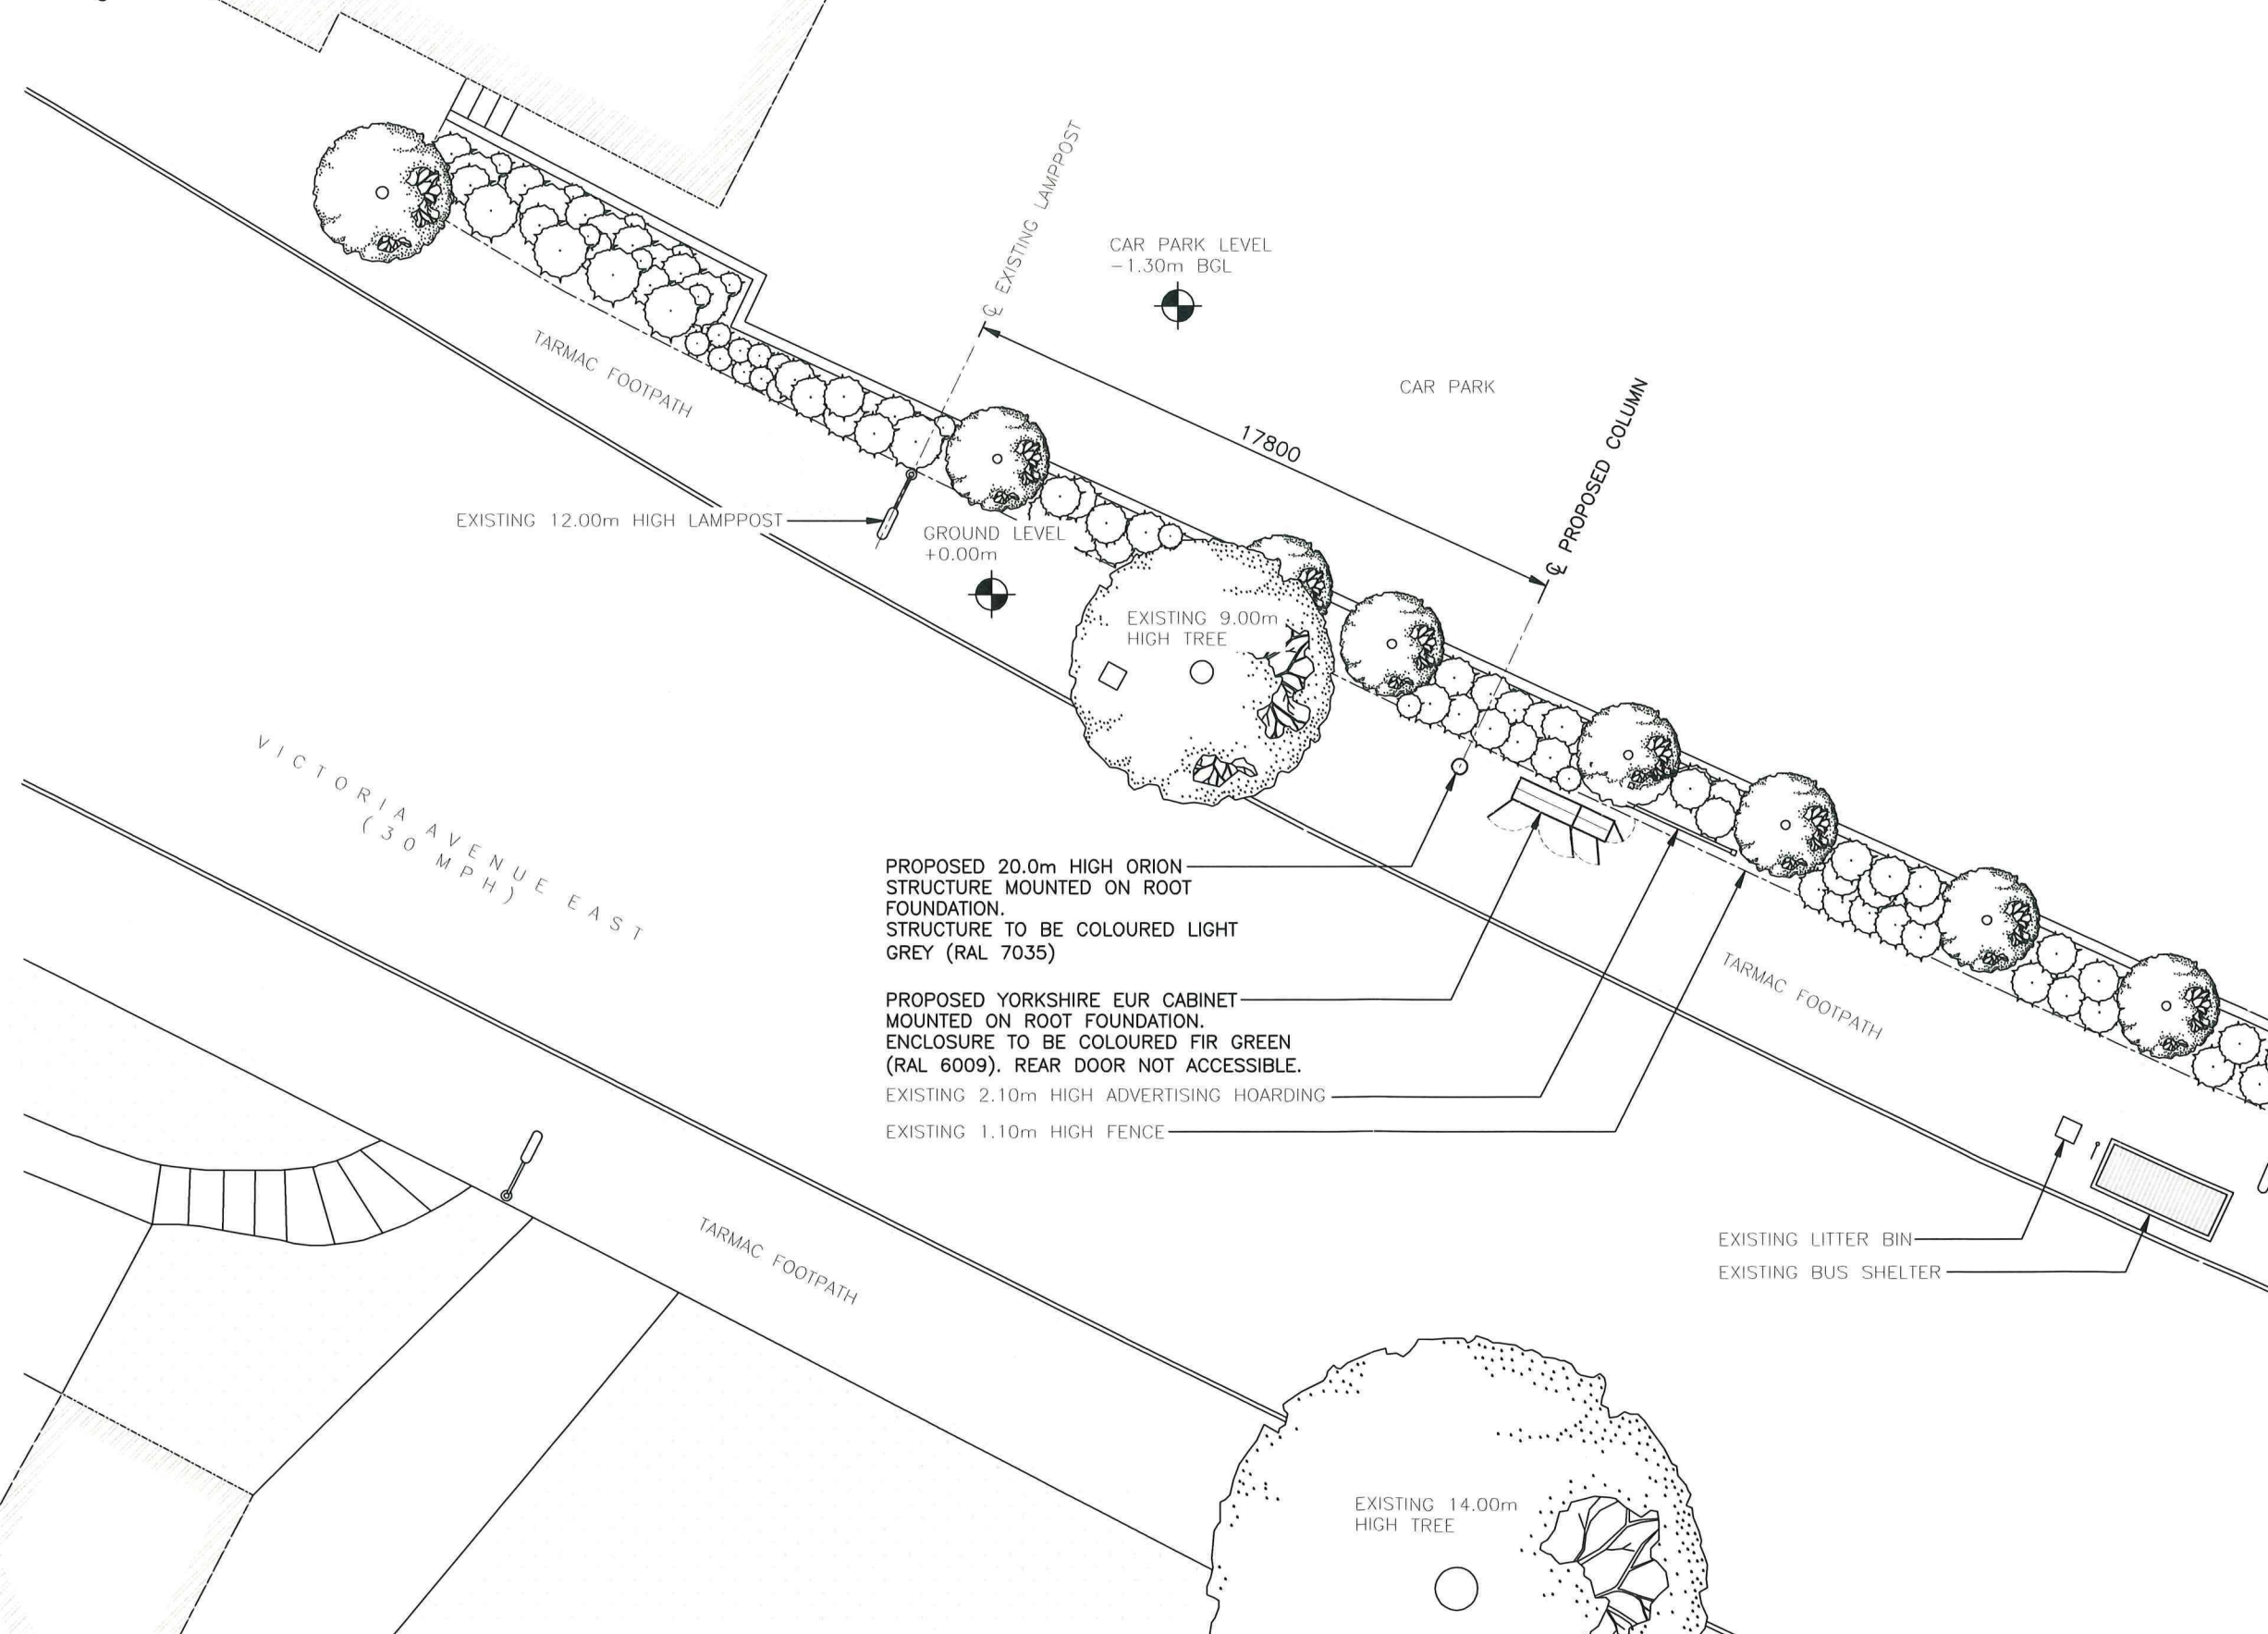

PROPOSED SITE PLAN
(1:200)

ALL DIMENSIONS ARE IN mm UNLESS NOTED OTHERWISE

N.G.R E: 386429 N: 403936

NOTES:

A	Issued for Approval	CS	SSH	29.01.20
REV	MODIFICATION	BY	CH	DATE

CLARKE
telecom
Unit E, Madison Place, Northampton Road,
Manchester, M40 5AG
Tel: 0161 785 4500
Fax: 0161 785 4501
Web: www.clarke-telecom.com

O₂
BEACON 3

Cell Name Opt.

SW OUTSIDE BLACKLEY TESCO -

Cell ID No

CORNERSTONE	TEF	VF
302984_01	088994	N/A

Site Address / Contact Details

VICTORIA AVENUE EAST
MANCHESTER
GREATER MANCHESTER
M9 6HB

Drawing Title:
PROPOSED SITE PLAN

Purpose of issue: PLANNING Dwg Rev:

Drawing Number: 201 A

Surveyed By: SSH Original Sheet Size: A3 Pack Issue:

Drawn: CS Date: 29.01.20 Checked: SSH Date: 29.01.20 A