


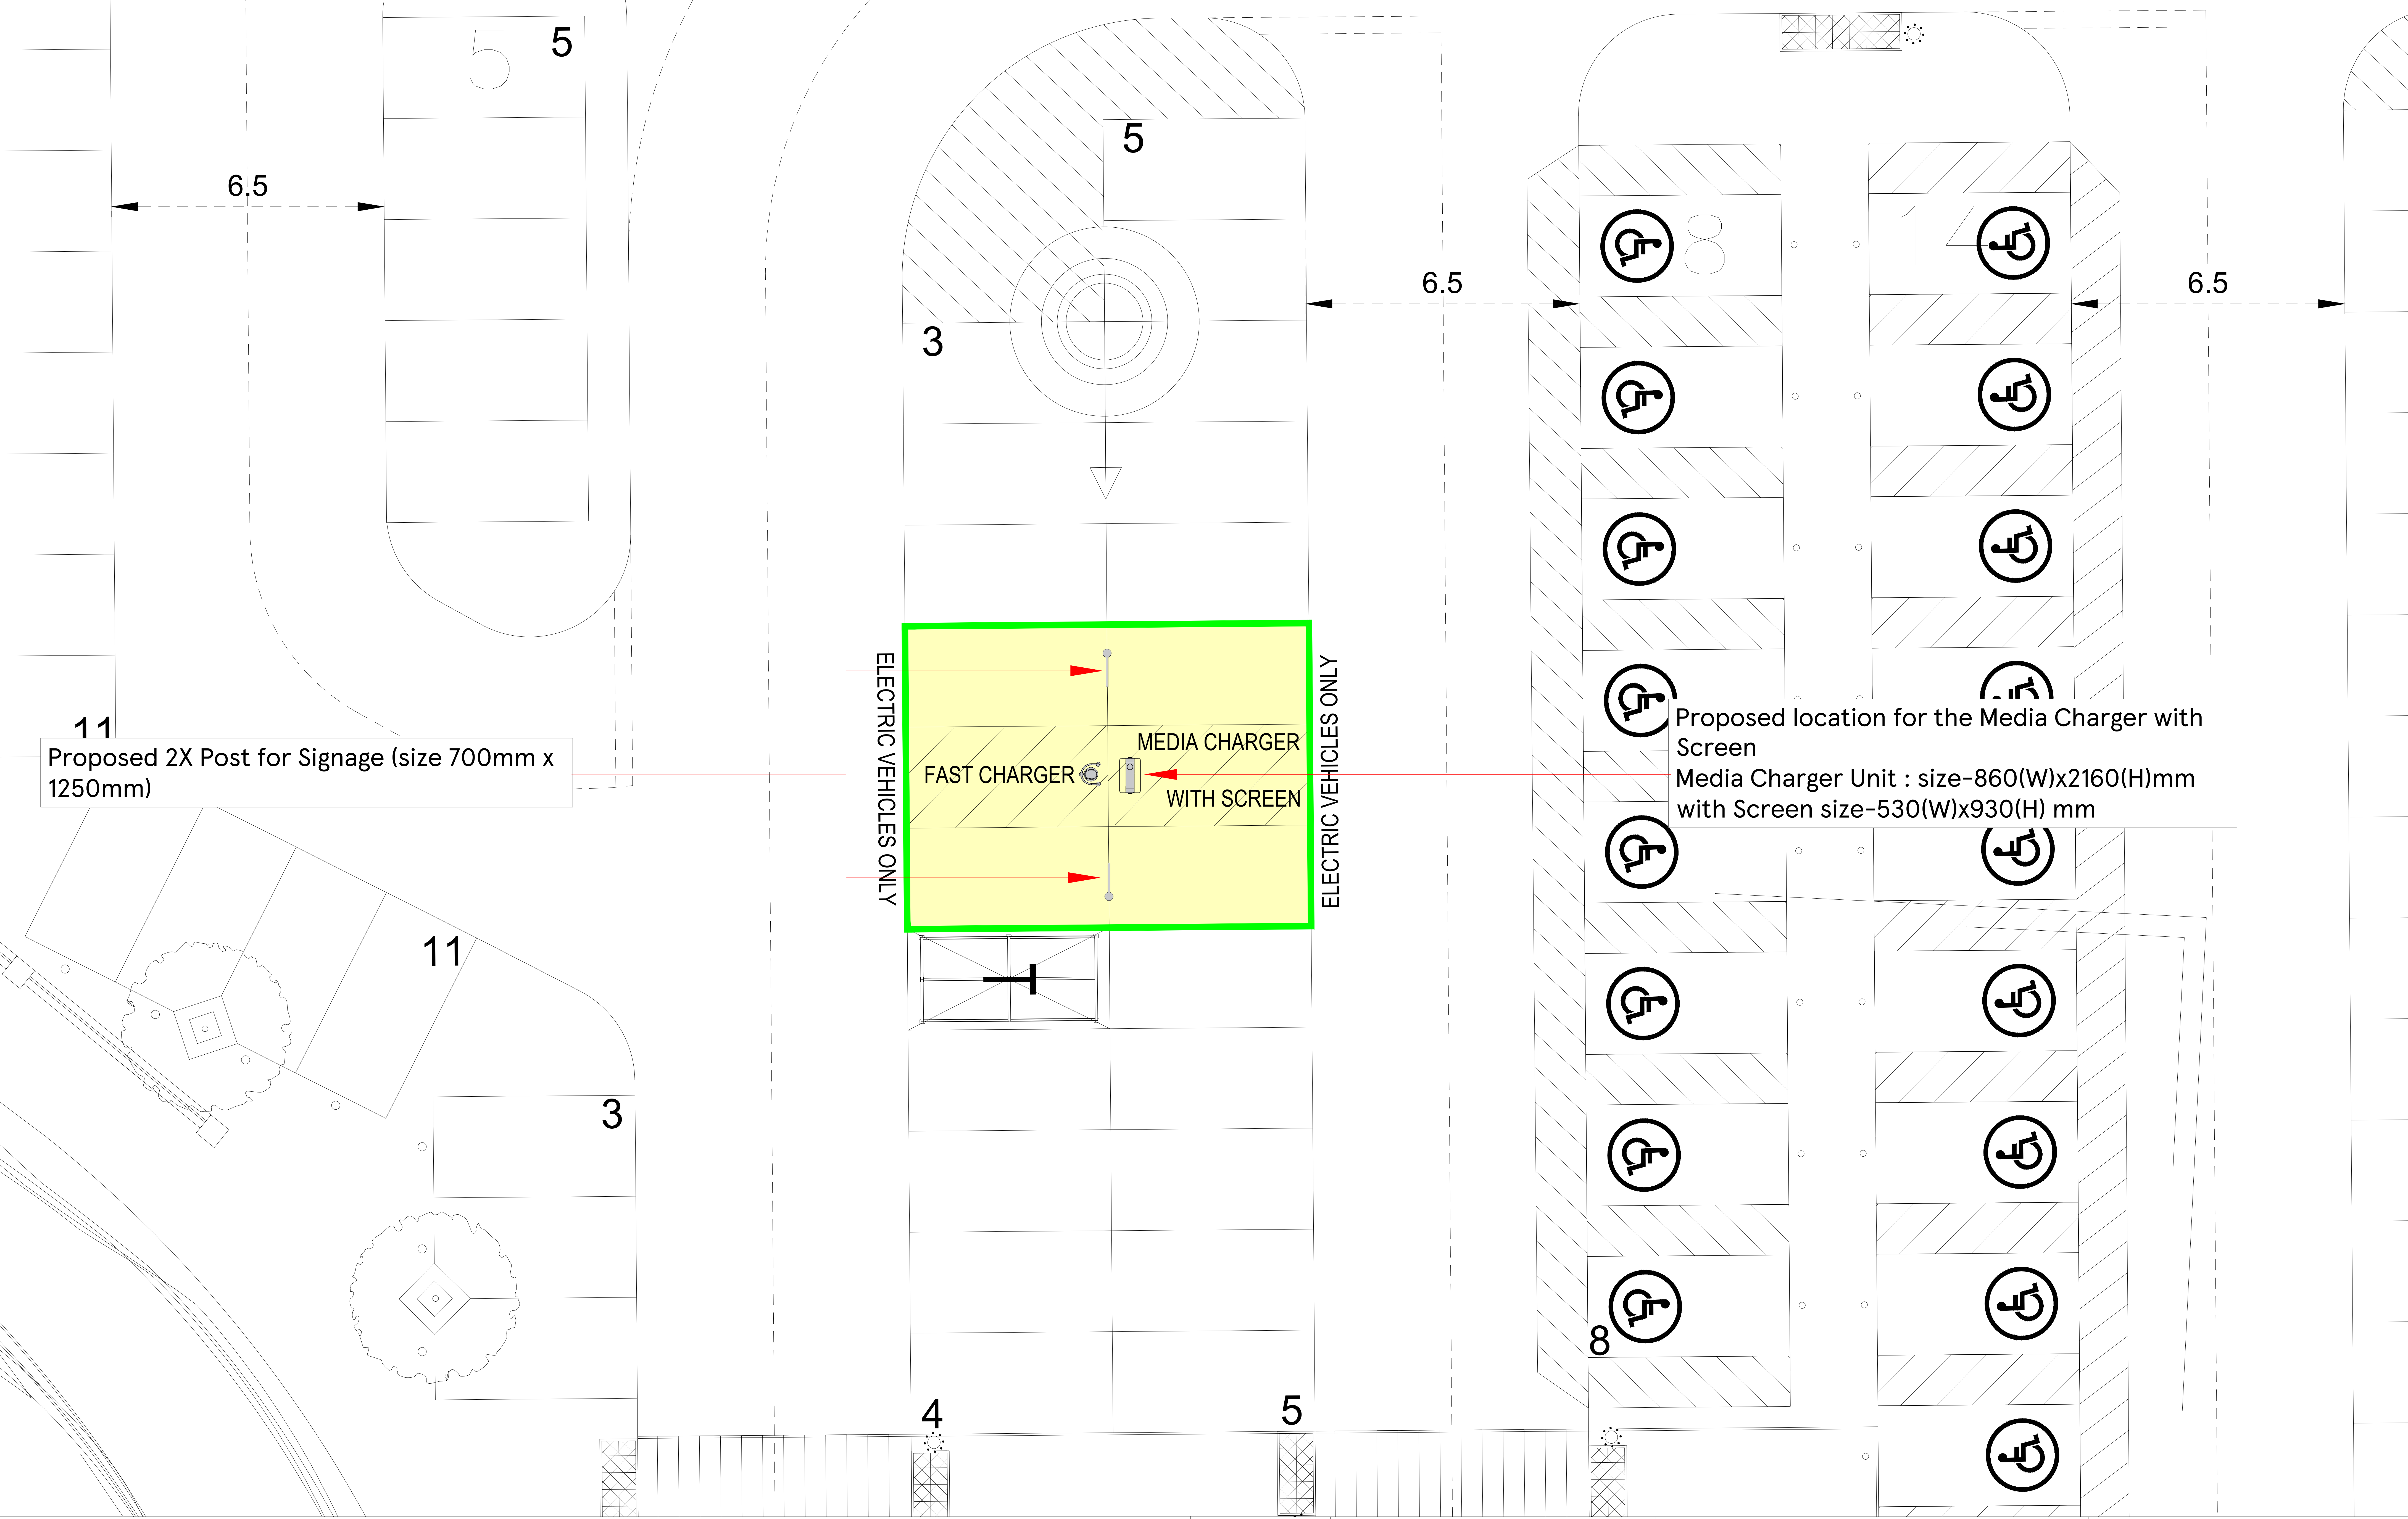

11
Proposed 2X Post for Signage (size 700mm x 1250mm)

Proposed location for the Media Charger with Screen
Media Charger Unit : size-860(W)x2160(H)mm
with Screen size-530(W)x930(H) mm

SCALE BAR

N

DRAWING NO 02_5566_02C	STORE TYPE EXTRA
SCALE 1:50@A0	DATE 27.12.2019
CHECKED BY ANDY HORWOOD	STORE NAME MANCHESTER GORTON
DRAWN BY SAISREE	CONTENT PROPOSED PART SITE PLAN_SIGNAGE

TESCO
FEASIBILITY PLANNING
STORE PLANNING DEPARTMENT PROPERTY SERVICES
HIGHWOODS BUILDING, KESTREAL WAY WELWYN
GARDEN CITY, HERTFORDSHIRE AL7 1GB UK
TELEPHONE : 01707 395150

THE COPYRIGHT AND ALL OTHER RIGHTS IN AND RELATING TO THIS PUBLICATION BELONG TO AND ARE THE SOLE PROPERTY OF TESCO STORES LIMITED ALL RIGHTS ARE RESERVED. NEITHER THE WHOLE NOR ANY PART OF THIS PUBLICATION MAY BE REPRODUCED OR TRANSMITTED IN ANY FORM OR BY ANY ELECTRONIC OR MECHANICAL MEANS INCLUDING PHOTOCOPYING AND RECORDING OR FROM ANY RETRIEVAL SYSTEM WITHOUT THE PRIOR WRITTEN LICENCE FROM THE OWNER.© 1997 TESCO STORES LIMITED