



PURPOSE OF ISSUE	scheme design
- Figured dimensions to be followed in preference to scale - All dimensions shall be verified by the Contractor(s) on site prior to work commencing and relevant orders being placed. - Any discrepancies to be brought to the attention of the Contract Administrator for instructions prior to proceeding. - this drawing is the copyright of the Architect	

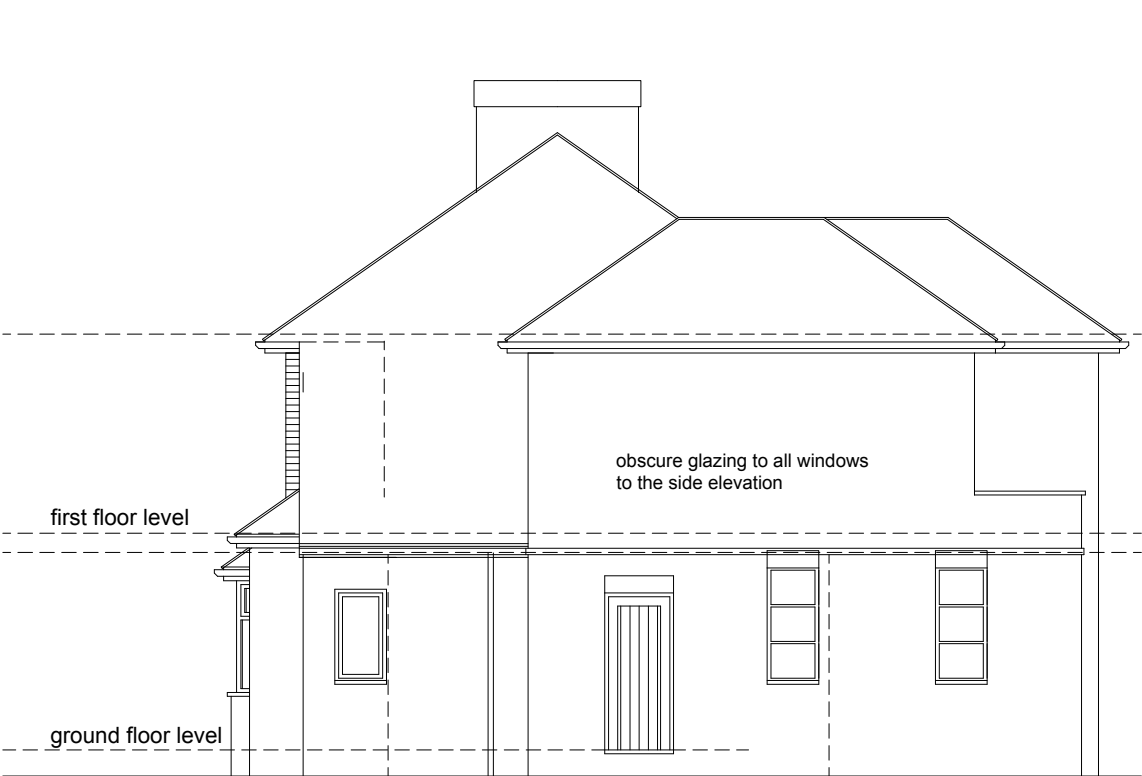

side elevation

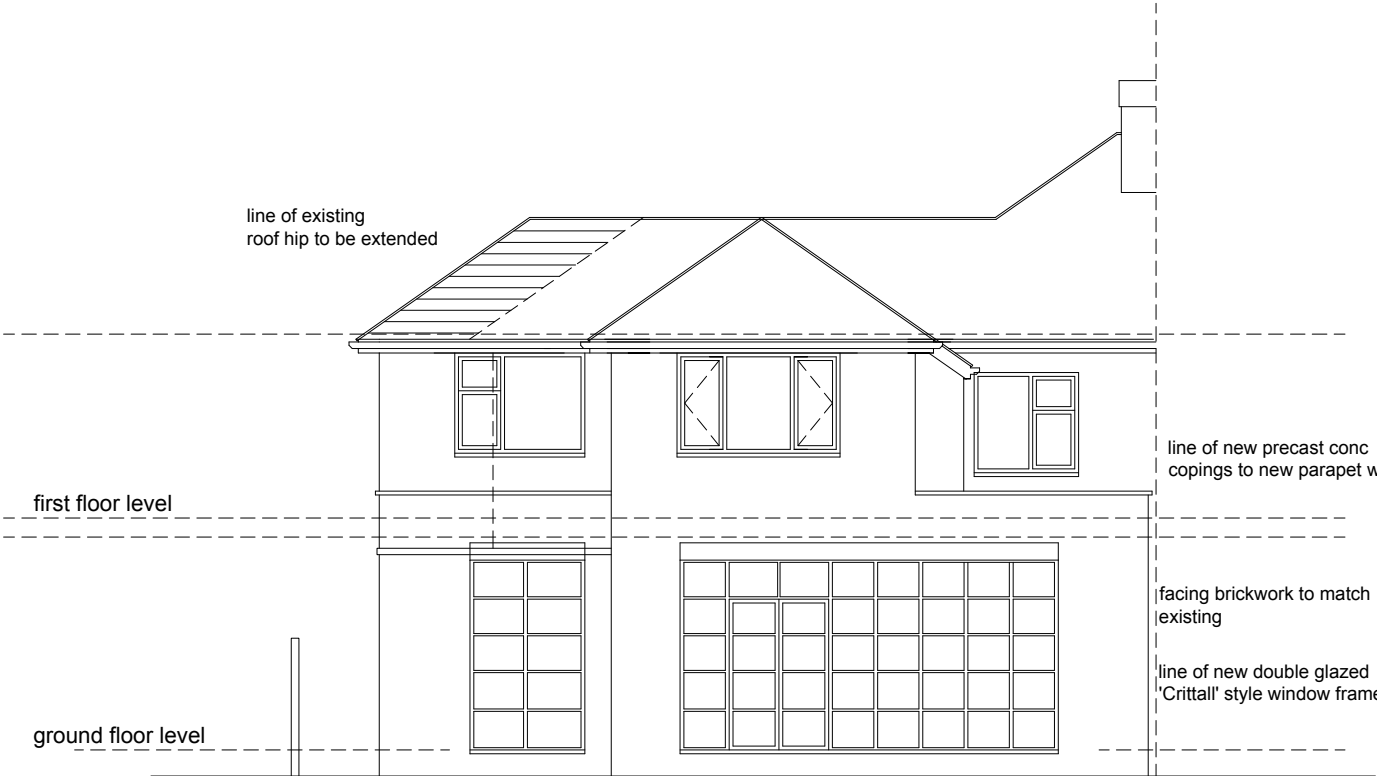

rear elevation



front elevation

elevations as proposed

REV: -	DATE: -	DRAWN BY: -	DETAILS: -
--------	---------	-------------	------------

●●●○ SW FOULKES Design

PROJECT:
Proposed alterations
24 Brayton Avenue Didsbury
DRAWING:
elevations as propsoed

DATE: Dec 19	DRAWN BY: SWF	CHECKED BY: -
SCALE: 1:100@A3	DRAWING NO: 530-01-220P	REV:

tel:- 07500042081
stevefoulkes@btinternet.com