


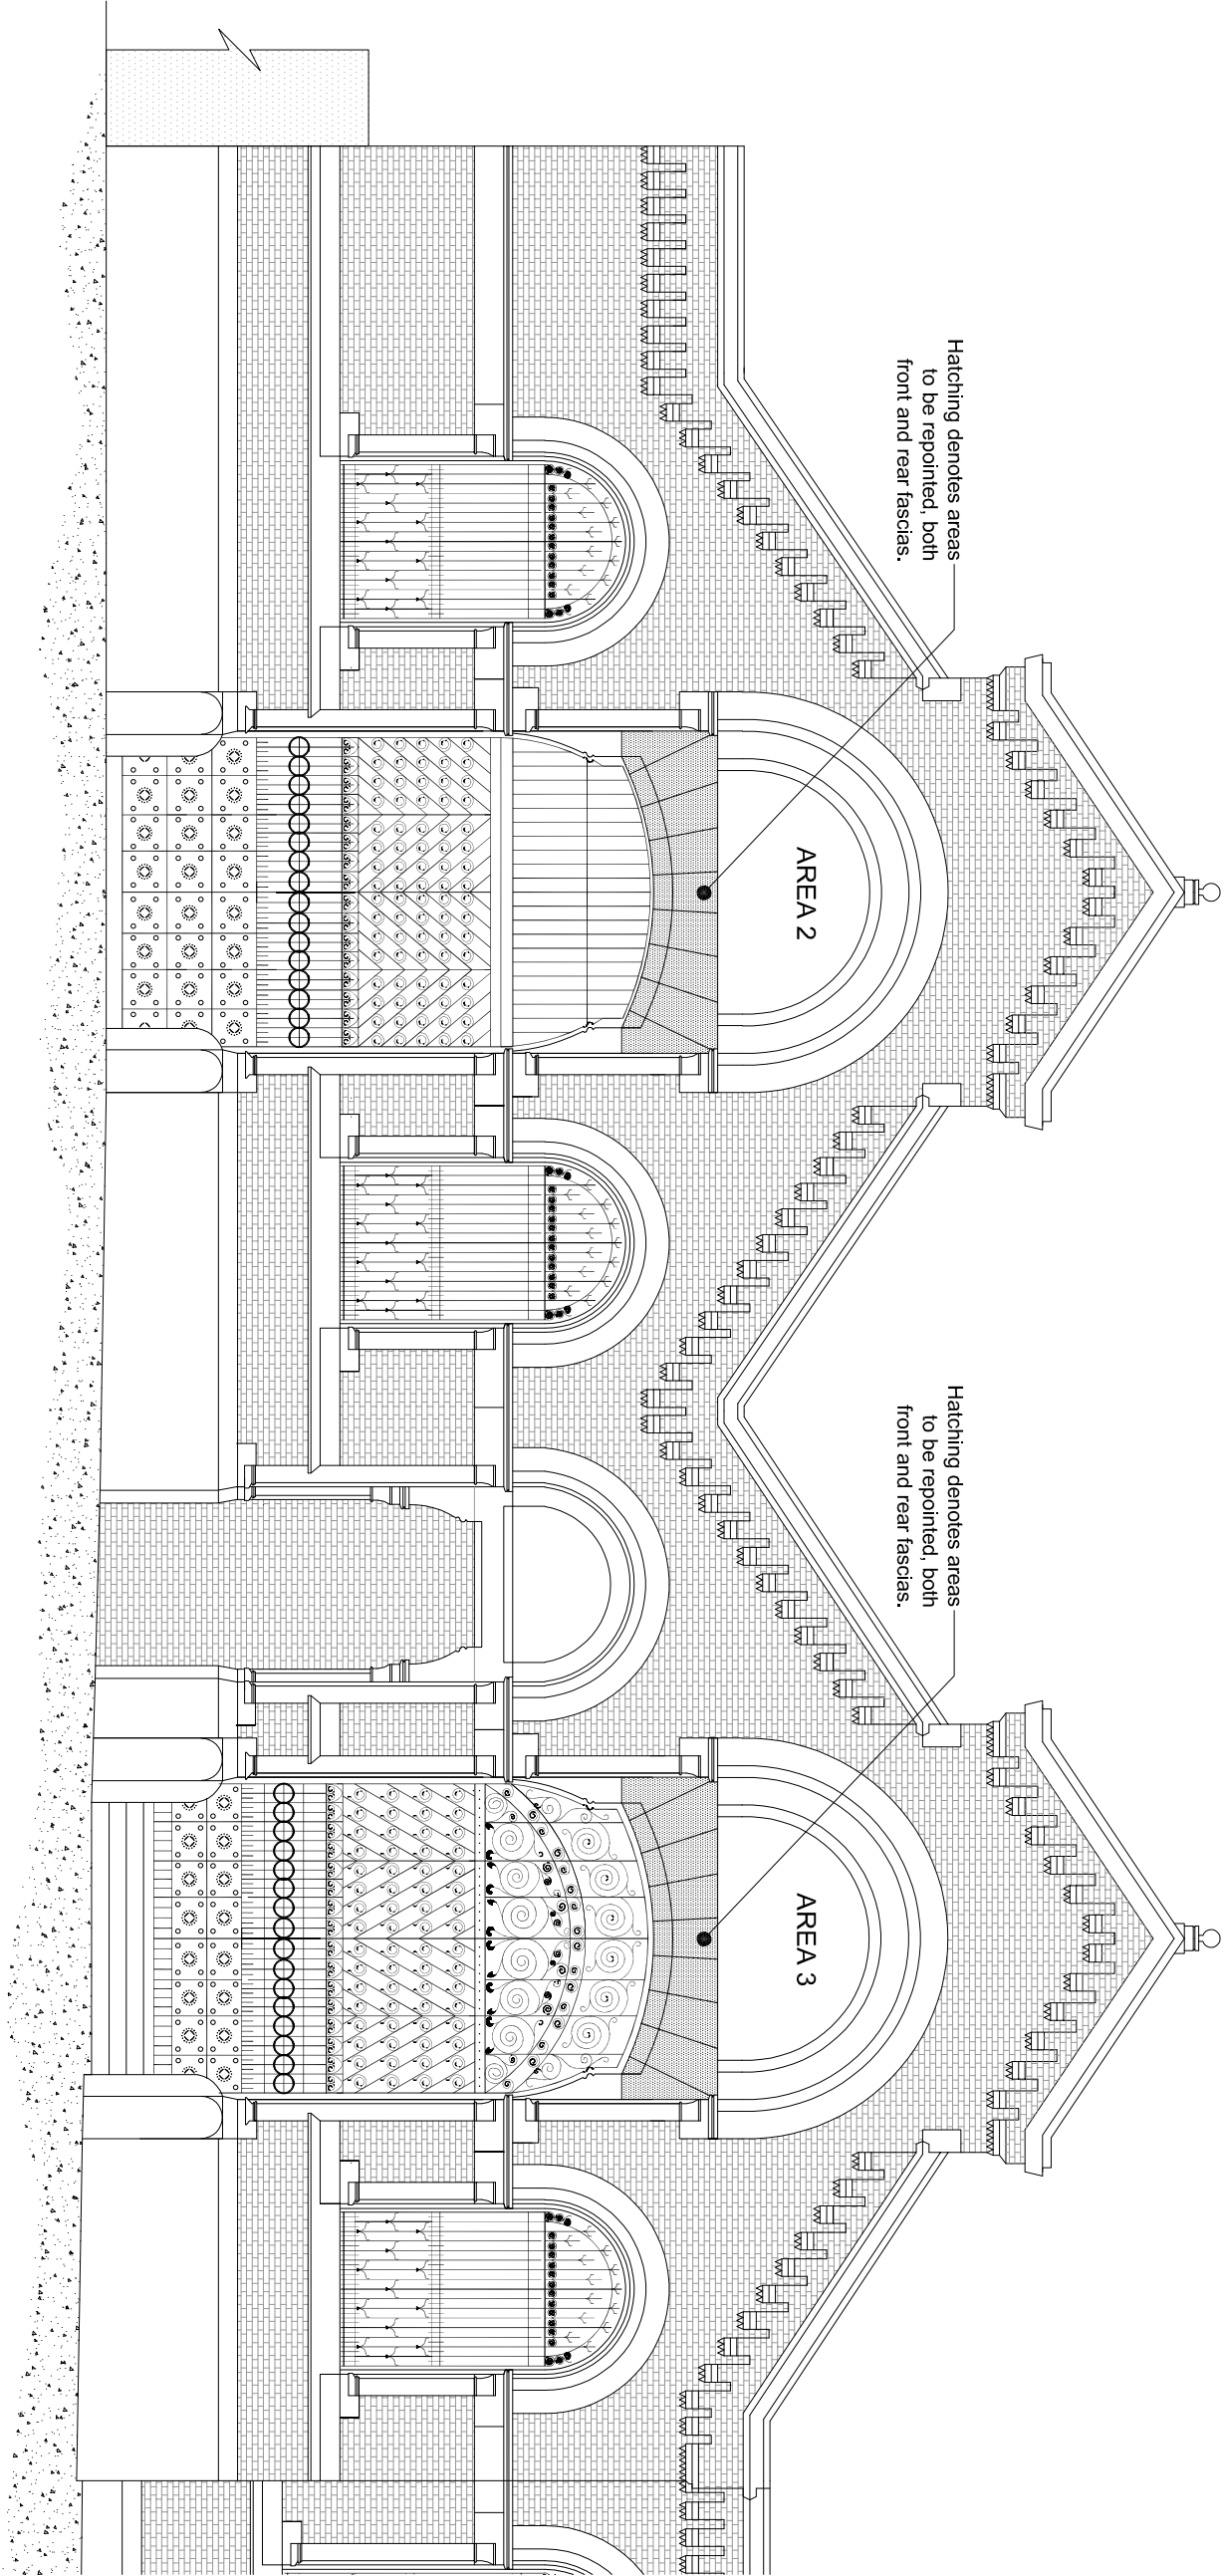

Sequence of Work

1. Carefully rake out by hand (no use of disk grinder permitted) all joints between masonry units to a minimum depth of 40mm.
2. Slate pack open joints as necessary.
3. Repoint in 1:1:6 mortar, to be agreed with Conservation Officer.

Rev	Date	Description	By	Check	App.

THIS DRAWING IS THE PROPERTY OF CLANCY CONSULTING LTD. IT SHALL NOT BE USED WITHOUT PERMISSION BY ANYONE FOR ANY PURPOSE. ANY REUSE OR REPRODUCTION OF THIS DRAWING WITHOUT PERMISSION SHALL BE AT THE USER'S RISK. ALL DIMENSIONS ARE IN MILLIMETRES UNLESS STATED OTHERWISE. DO NOT TRIM LINES THAT HAVE BEEN FROZEN.

Client
RIDER LEVETT BUCKNALL LTD

Project
SMITHFIELD MARKET
RETAINED FEATURE WALL

Office
ALTRINCHAM

Discipline
STRUCTURAL SURVEYING

Title
NORTH ELEVATION
REMEDIAL WORK
(SHEET 2 of 2)

Scale @ A3	Status	INFORMATION
NTS		



www.clancy.co.uk

Originator	Job Number	Discipline	Building/Zone
AE	12/2949		
Type	Level	Drawing No.	Revision
		SK03	