

General Notes

The Architect shall have no responsibility for any use made of this document other than for that which it was prepared and issued. All dimensions should be checked on site. Do not scale from this drawing. To be read in conjunction with all other Consultant's drawings. The Architect to be immediately notified of any discrepancies.

Copyright on this drawing retained by the Architect.

LEGEND

— Site Boundary

C	11/12/19	SA	SH	Amended Project
B	03/12/19	SA	SH	Amended Project
A	23/10/19	SA	SH	Amended Project
-	10/10/19	SA	SH	Initial Issue
No.	Date	Dwn	Chk	App
				Revision or reason for issue

Client
Mrs Iman Hatahet

create **it** studios
Architects & Designers


Create It Studios (NW) Ltd
Universal Square
Devonshire Street North
Manchester M12 6JH
0161 974 6165
www.createitstudios.co.uk
info@createitstudios.co.uk

Project Title
193 Manley Road, M21 0GY

Scale / North Point
1 : 100

Drawing Title
Proposed Floor Plans


Drawing Number	Revision
A1241(02)AP002	C
Drawing Status	
Preliminary	

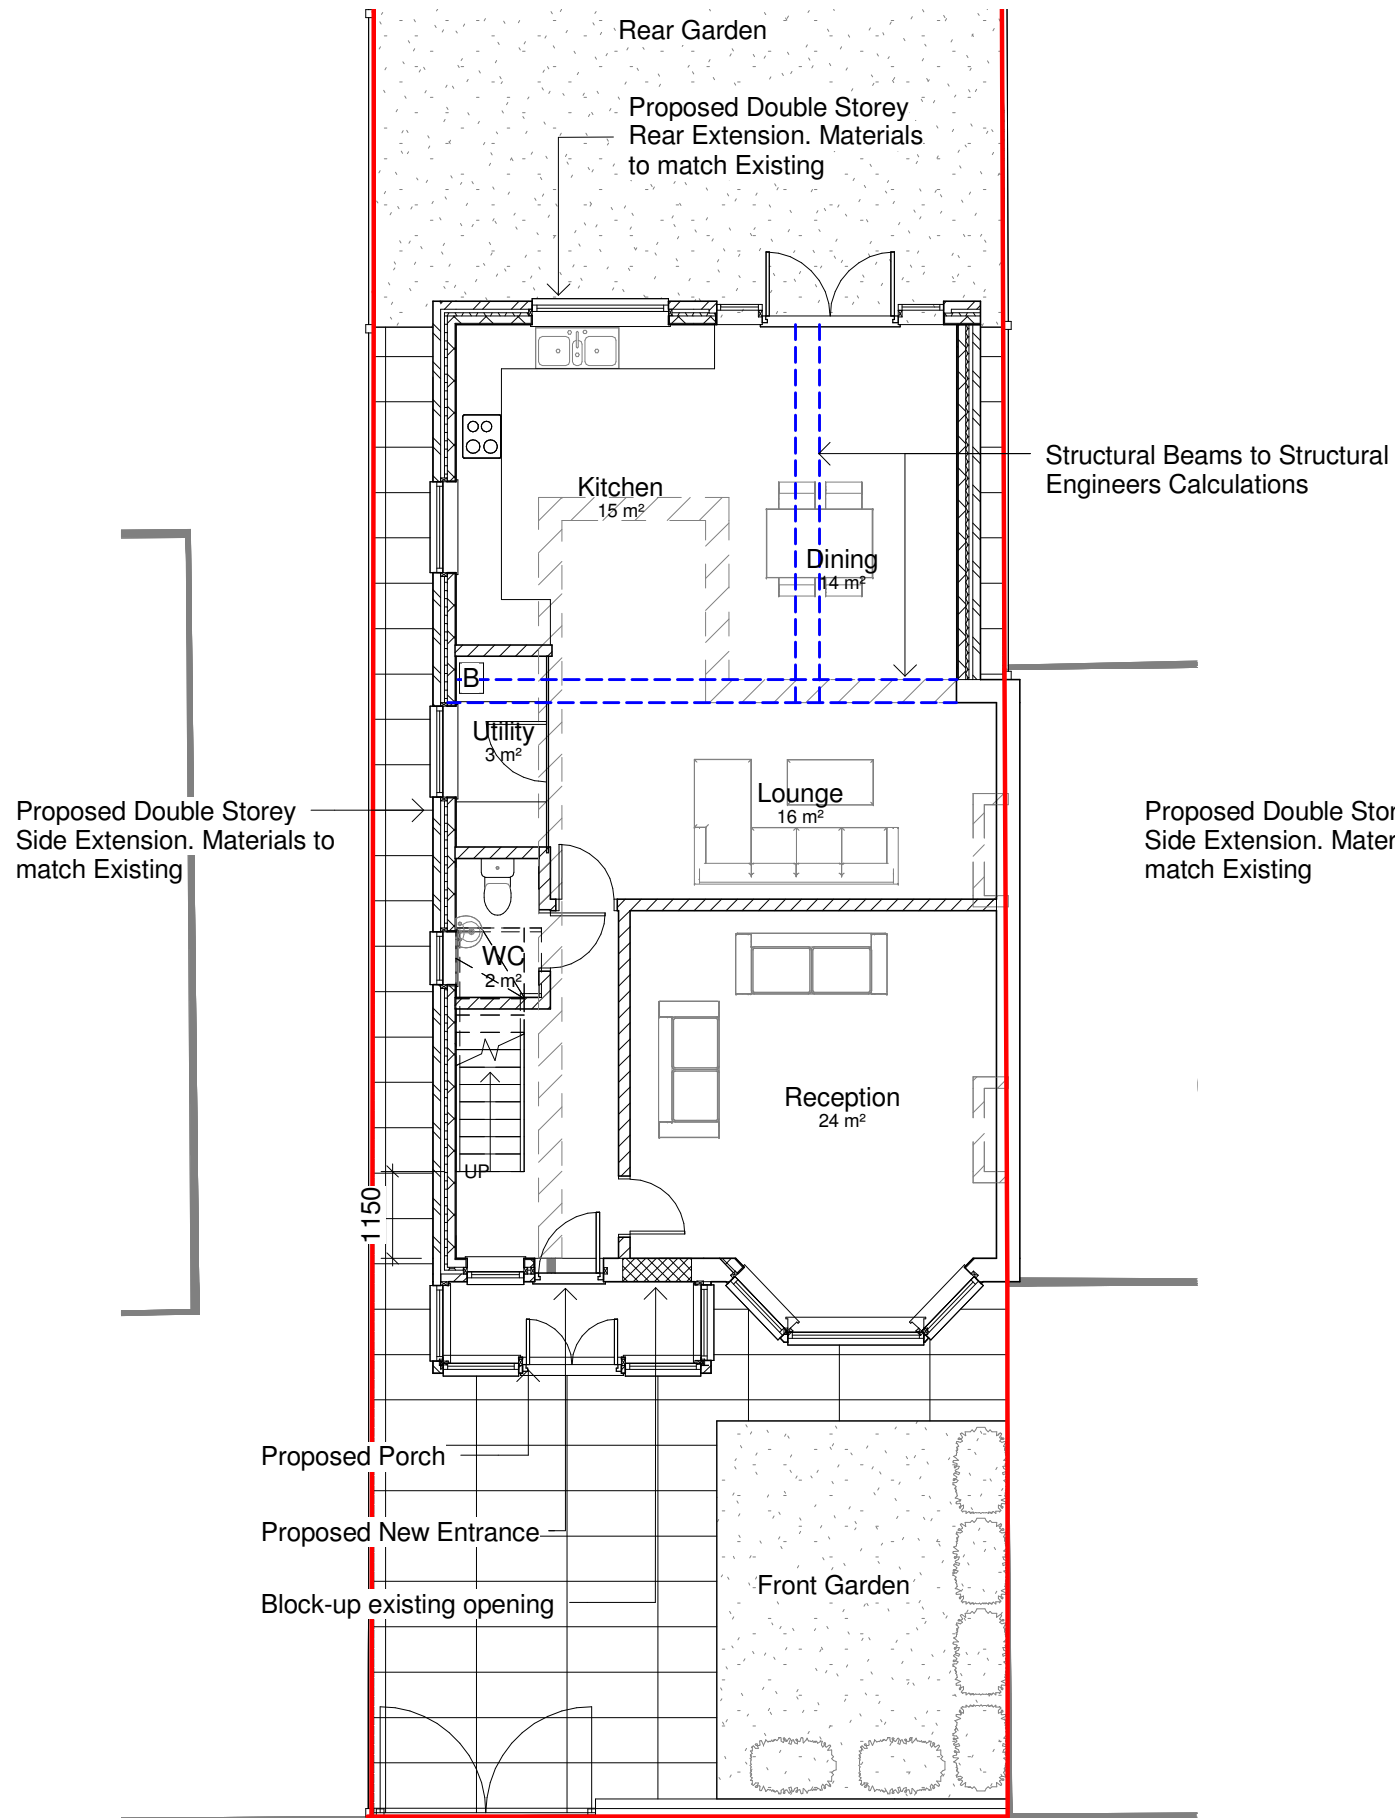

1

Proposed Ground Floor Plan

1 : 100

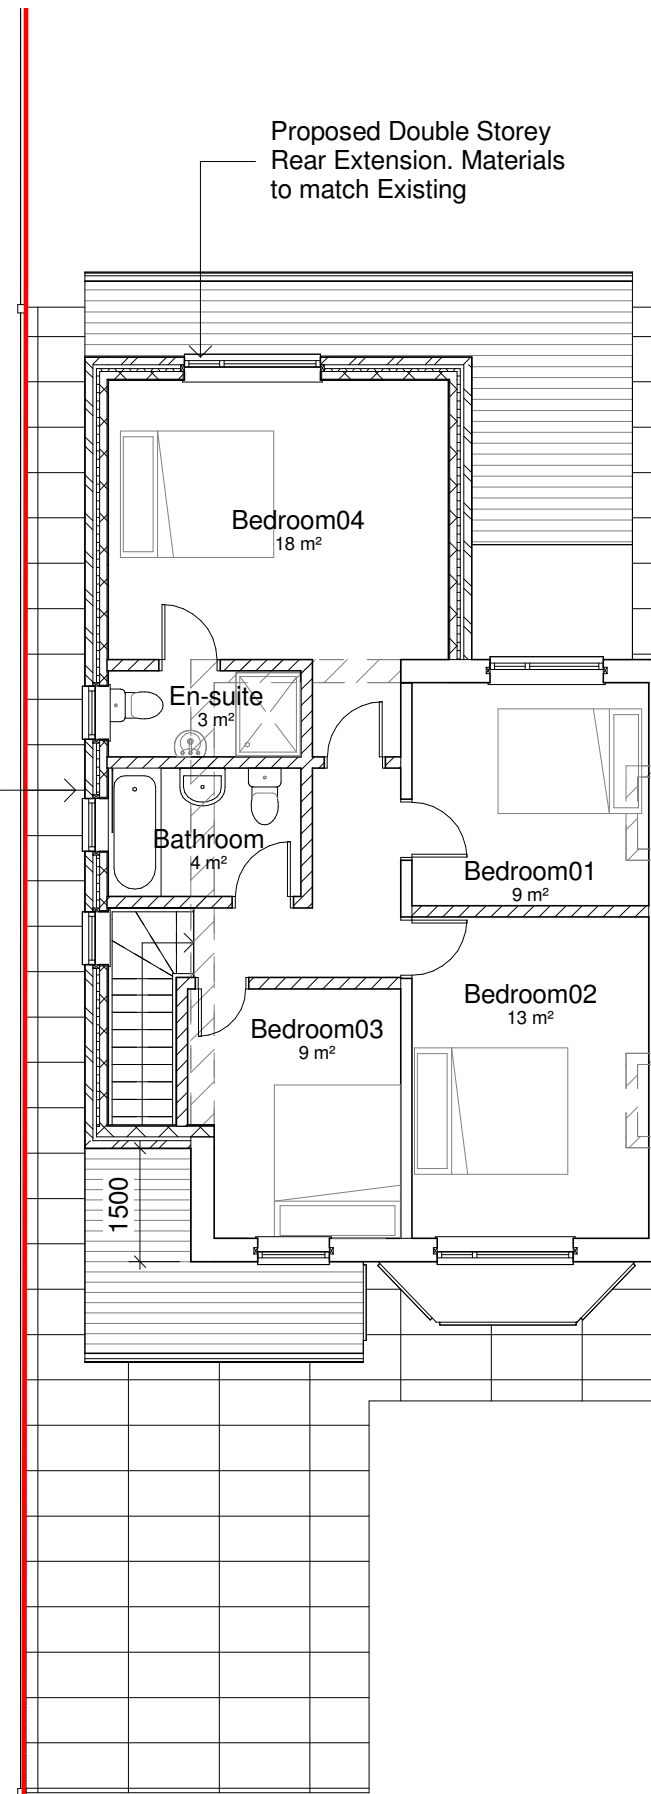

2

Proposed First Floor Plan

1 : 100

