



Revision		Date	Drawn	Checked
A	First Issue	21/06/19	KW	AH
B	Proposal updated in line with client meeting	15/07/19	KW	AH
C	Updated following planning comments - garage roof converted to flat green roof, proposal moved 1m away from the northern boundary	23/01/20	KW	AH

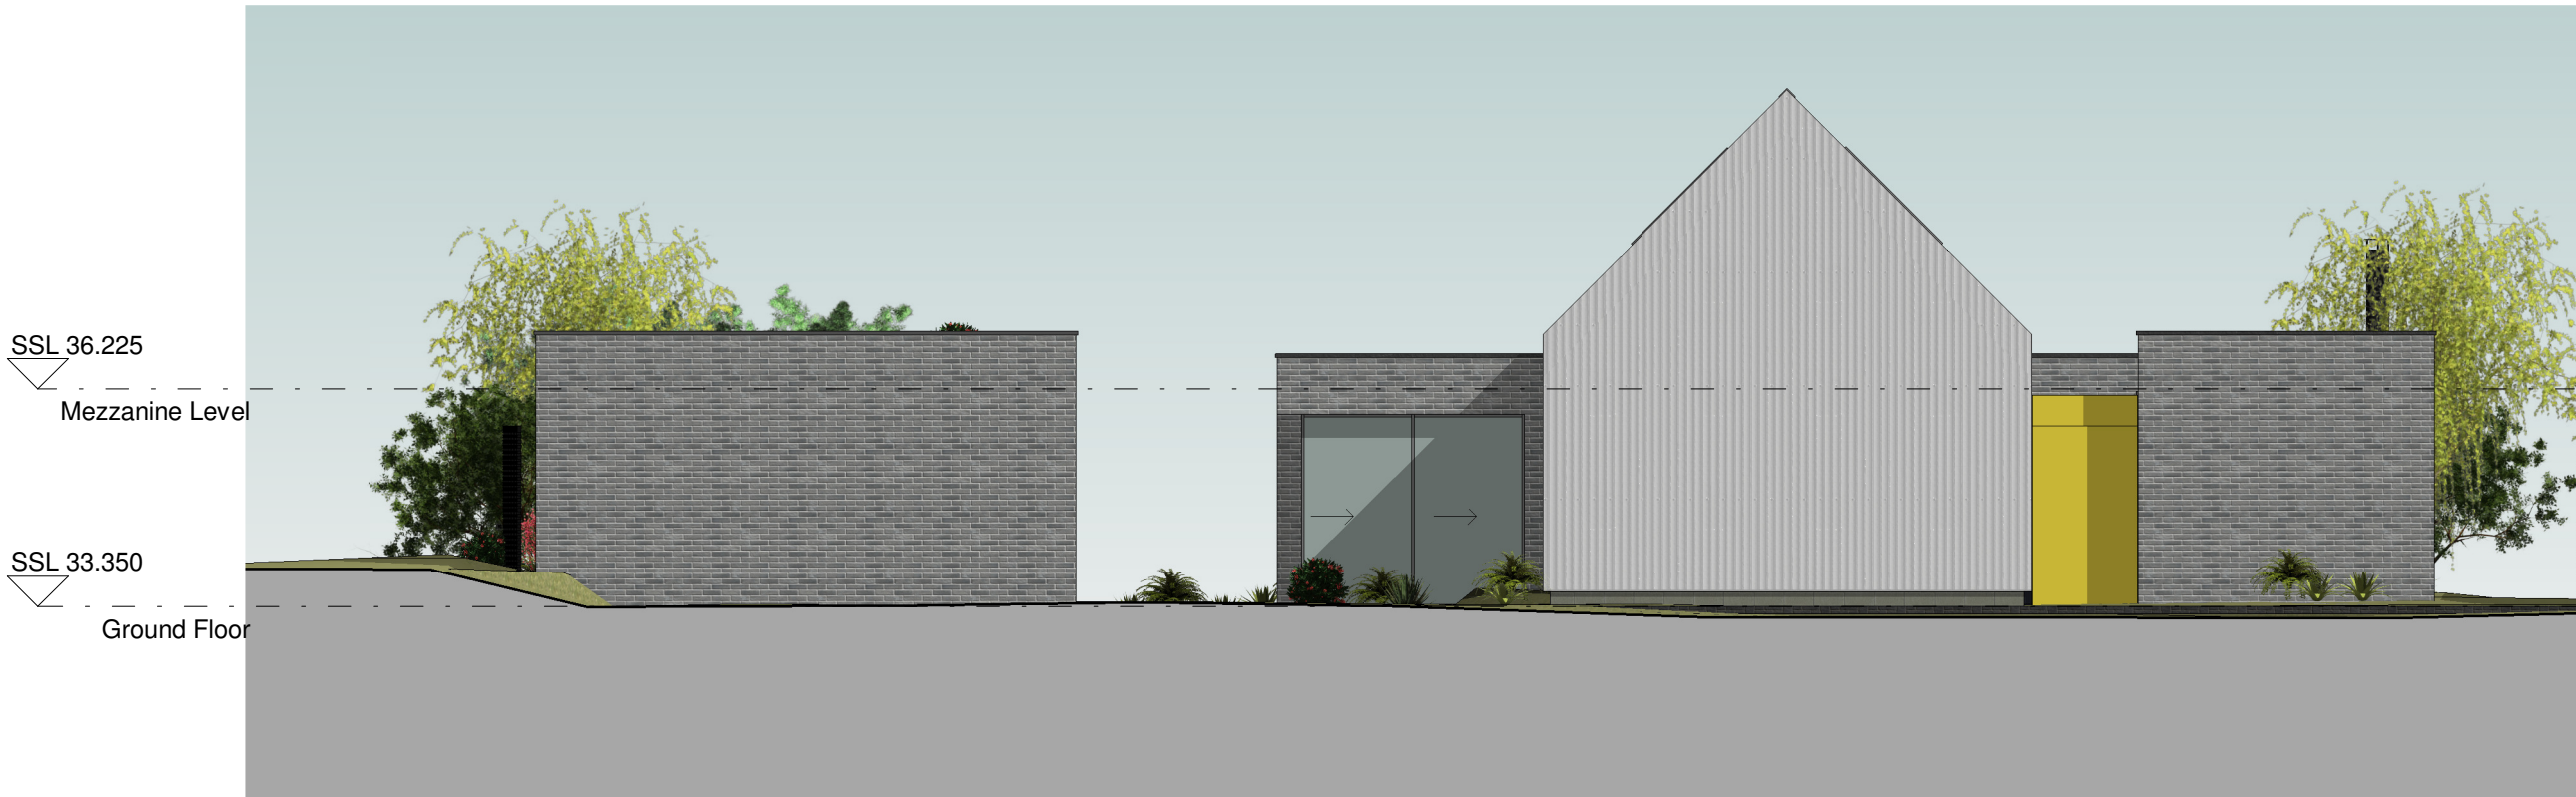

South East Elevation
1 : 100

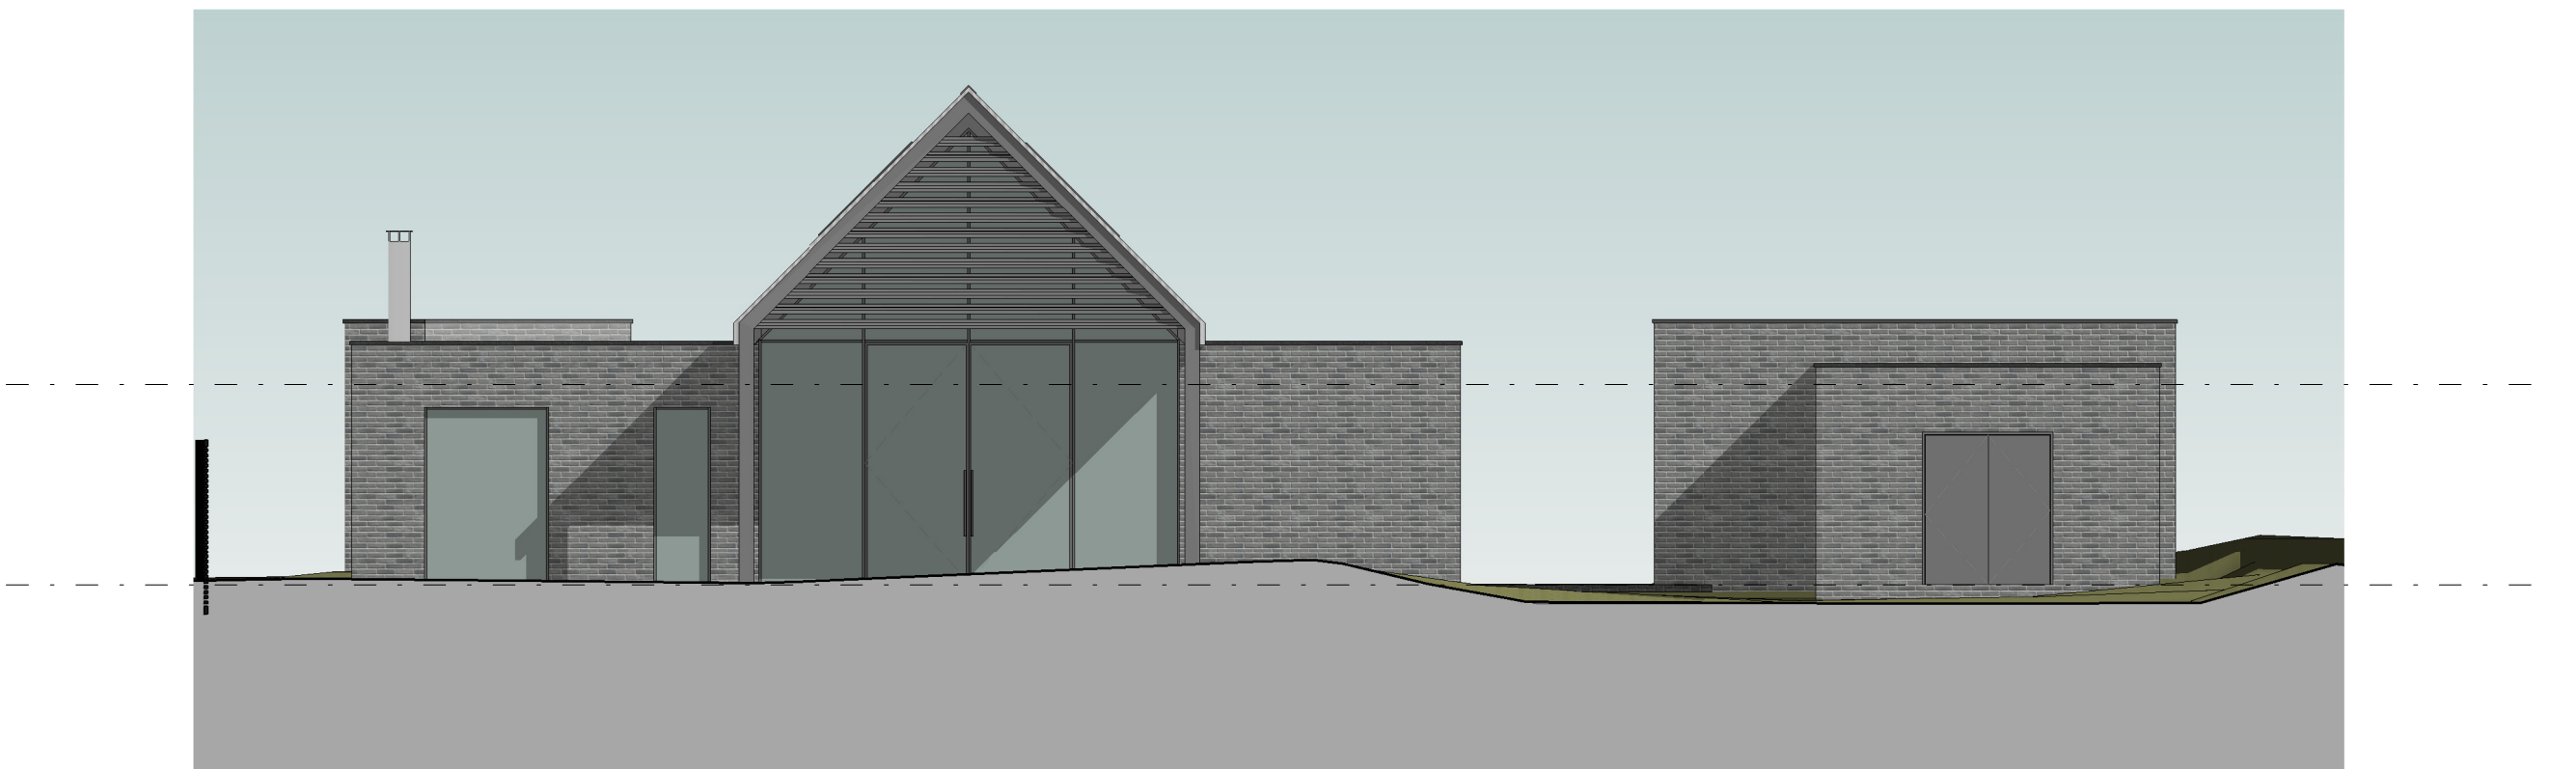

North West Elevation
1 : 100




South West Elevation
1 : 100



North East Elevation
1 : 100



Garage NE Elevation
1 : 100

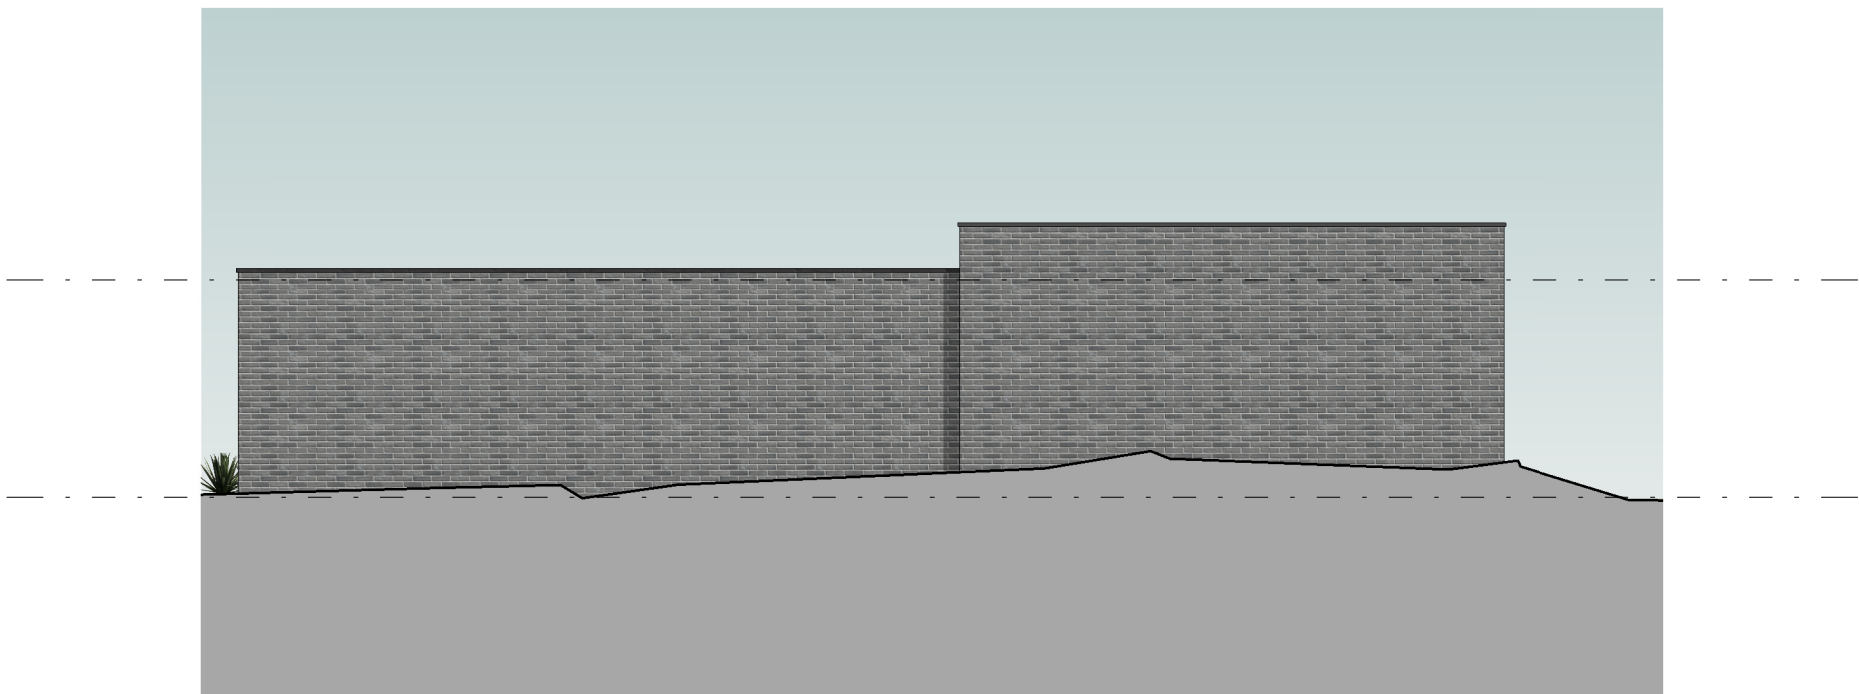

Garage SW Elevation
1 : 100

CODA
Bespoke

CODA Studios Ltd
70-71 Cornish Place, Cornish St, Sheffield, S6 3AF
T: 0114 279 6003
E: information@codastudios.co.uk

Drawn	Checked	Date	Scale	Revision
KW	AH	06/03/19	1 : 100 @ A1	C

Client	Sarah & Stuart Chilvers
Project	The Orchard
Title	Proposed Elevations 1
Dwg No.	2818 0103

© COPYRIGHT EXISTS ON THE DESIGNS AND INFORMATION SHOWN ON THIS DRAWING.

The Contractor must verify all dimensions on site before making shop drawings or commencing work of any kind. No dimensions to be scaled from this drawing. Architect to be notified of any discrepancies in dimensions immediately.