

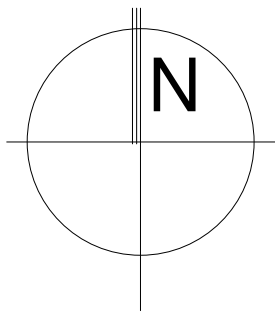


 

○ BOWKER SADLER PARTNERSHIP LIMITED
■ THIS DRAWING IS THE SUBJECT OF COPYRIGHT WHICH VESTS IN BOWKER SADLER PARTNERSHIP LIMITED. IT IS AN INFRINGEMENT OF COPYRIGHT TO REPRODUCE THIS DRAWING, BY WHATEVER MEANS, INCLUDING ELECTRONIC, WITHOUT THE EXPRESS WRITTEN CONSENT OF BOWKER SADLER PARTNERSHIP LIMITED WHICH RESERVES ALL ITS RIGHTS.
BOWKER SADLER PARTNERSHIP LIMITED ASSERTS ITS RIGHTS TO BE IDENTIFIED AS THE AUTHOR OF THIS DESIGN
■ DRAWING NOT TO BE SCALED.
■ REPORT ERRORS & OMISSIONS TO ARCHITECT.
■ CHECK ALL DIMENSIONS ON SITE
■ DRAWING TO BE READ IN CONJUNCTION WITH THE HEALTH AND SAFETY PLAN AND ALL RELEVANT RISK ASSESSMENTS

Schedule of Accommodation				
	7 N°	2B4P	House	~83m ²
	1 N°	3B5P	House	97m ²
8N° Houses Total				
	8 N°	2B3P	GF Apartments	61.3m ²
	8 N°	2B4P	Duplex FF Apartments	85.5m ²
16N° Apartments Total				

Site Plan Proposed layout
1 : 200

 

REV.	DATE	DRN.	CHKD.
PROJECT Dob Brook Close			
CLIENT Guinness Developments Limited			
DRAWING Site Plan Proposed Layout			
SCALE 1 : 200	SHEET SIZE @ A1	DRAWN PC	CHECKED MD
DATE 13/02/20			
BOWKER SADLER ARCHITECTURE A: Hatherlow House, Hatherlow, Romiley, Stockport SK6 3DY T: 0161 406 7333 E: office@bowker-sadler.co.uk W: www.bowker-sadler.co.uk			
JOB No 18-079	DRAWING No 1002	REVISION	
STATUS		Planning	