



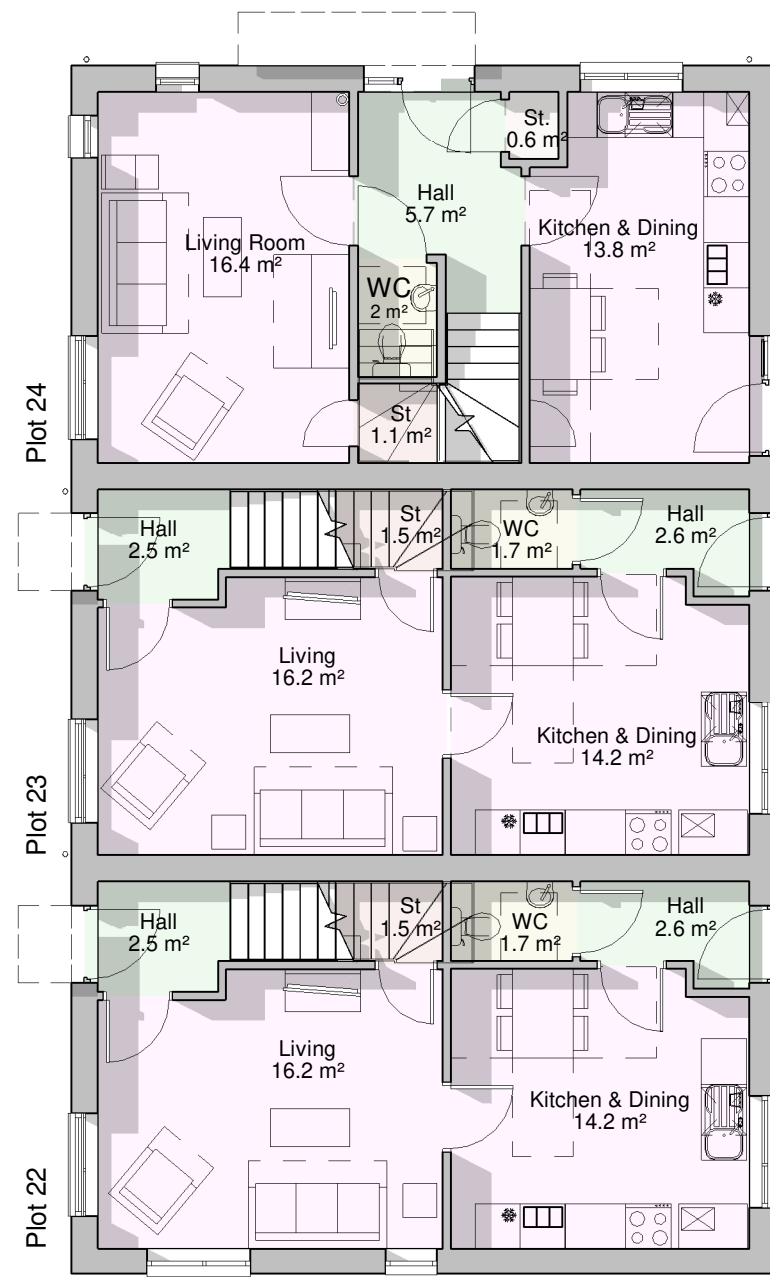

Ground Floor Plan
1 : 100

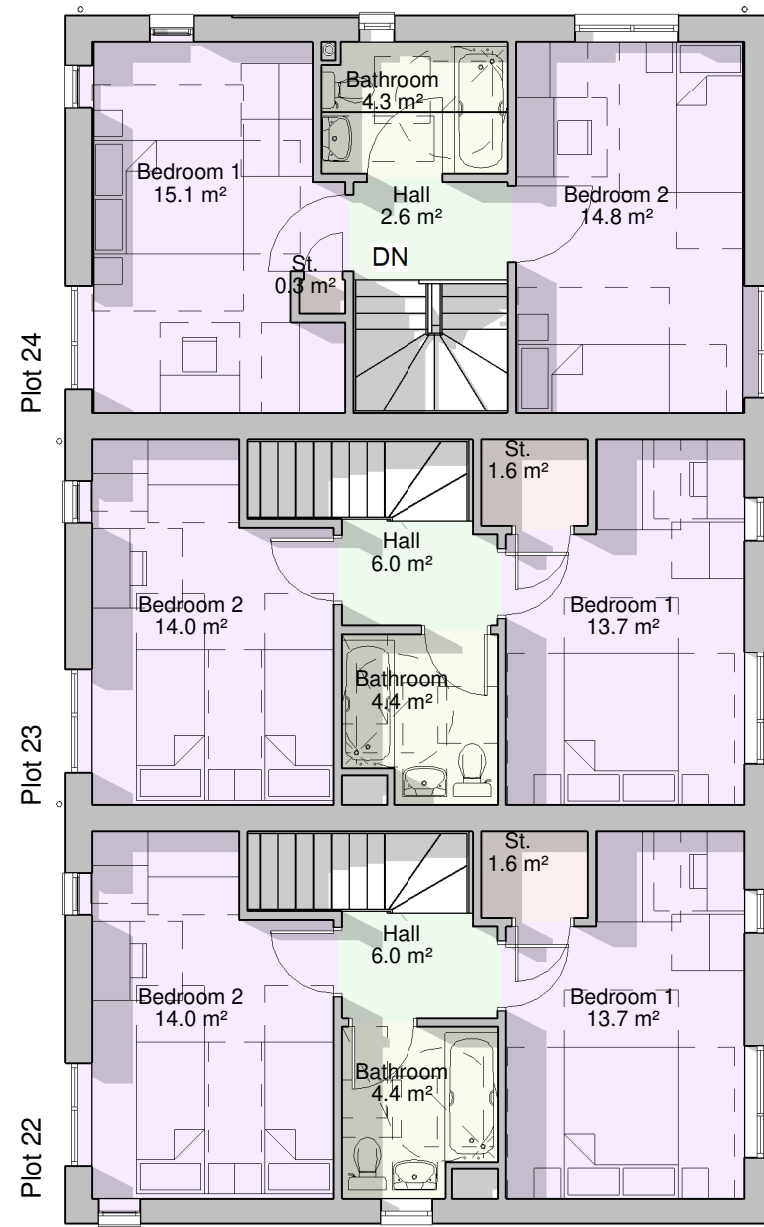

First Floor Plan
1 : 100

BOWKER SADLER PARTNERSHIP LIMITED
THIS DRAWING IS THE SUBJECT OF COPYRIGHT WHICH VESTS IN BOWKER SADLER PARTNERSHIP LIMITED. IT IS AN INFRINGEMENT OF COPYRIGHT TO REPRODUCE THIS DRAWING, BY WHATEVER MEANS, INCLUDING ELECTRONIC, WITHOUT THE EXPRESS WRITTEN CONSENT OF BOWKER SADLER PARTNERSHIP LIMITED WHICH RESERVES ALL ITS RIGHTS
BOWKER SADLER PARTNERSHIP LIMITED ASSERTS ITS RIGHTS TO BE IDENTIFIED AS THE AUTHOR OF THIS DESIGN
DRAWING NOT TO BE SCALED.
REPORT ERRORS & OMISSIONS TO ARCHITECT.
CHECK ALL DIMENSIONS ON SITE
DRAWING TO BE READ IN CONJUNCTION WITH THE HEALTH AND SAFETY PLAN AND ALL RELEVANT RISK ASSESSMENTS

Area Schedule (GIA)			
Name	House Type	Level	Area
Plot 22	2B4P	00 GF Level	41.8 m²
Plot 22	2B4P	01 FF Level	41.8 m²
			83.5 m²
Plot 23	2B4P	00 GF Level	41.8 m²
Plot 23	2B4P	01 FF Level	41.8 m²
			83.5 m²
Plot 24	2B4P	00 GF Level	42.4 m²
Plot 24	2B4P	01 FF Level	42.4 m²
			84.8 m²
Grand total			251.8 m²

REV.	DATE	DRN.	CHKD.
PROJECT Dob Brook Close			
CLIENT Guinness Developments Limited			
DRAWING Block 4 Floor Plans			
SCALE 1 : 100	SHEET SIZE @ A3	DRAWN PC	CHECKED MD
DATE 07/02/20			

BOWKER SADLER ARCHITECTURE
A: Hatherlow House, Hatherlow, Romiley, Stockport SK6 3DY
T: 0161 406 7333
E: office@bowker-sadler.co.uk
W: www.bowker-sadler.co.uk

JOB No 18-079	DRAWING No 1016	REVISION
STATUS Planning		

