
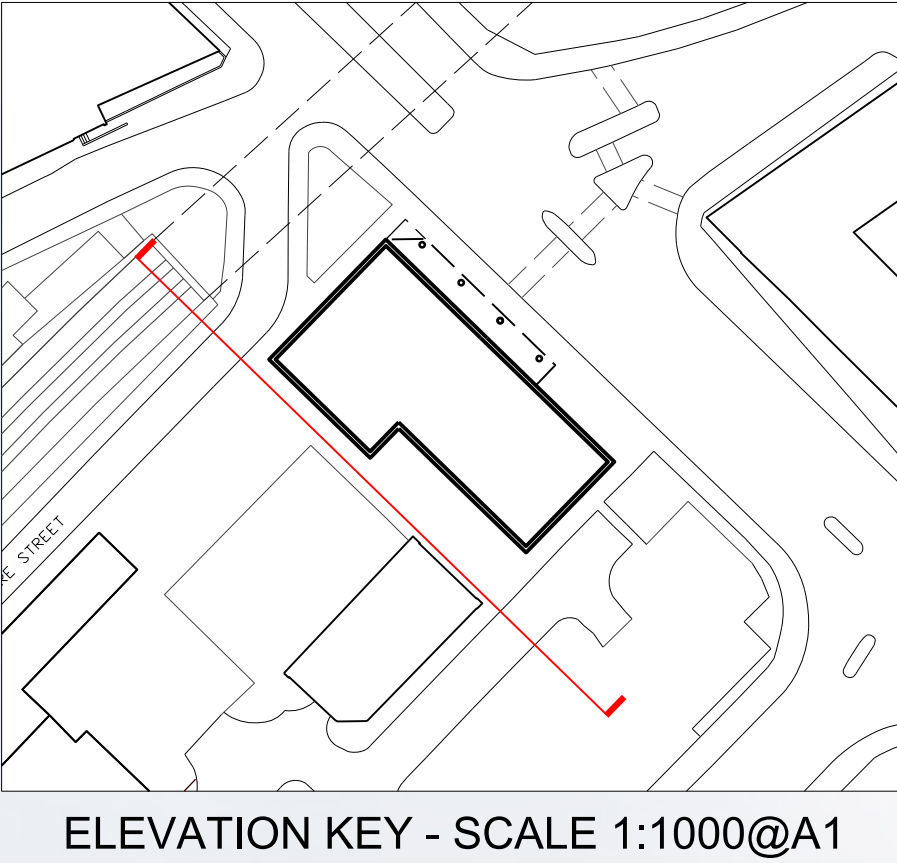


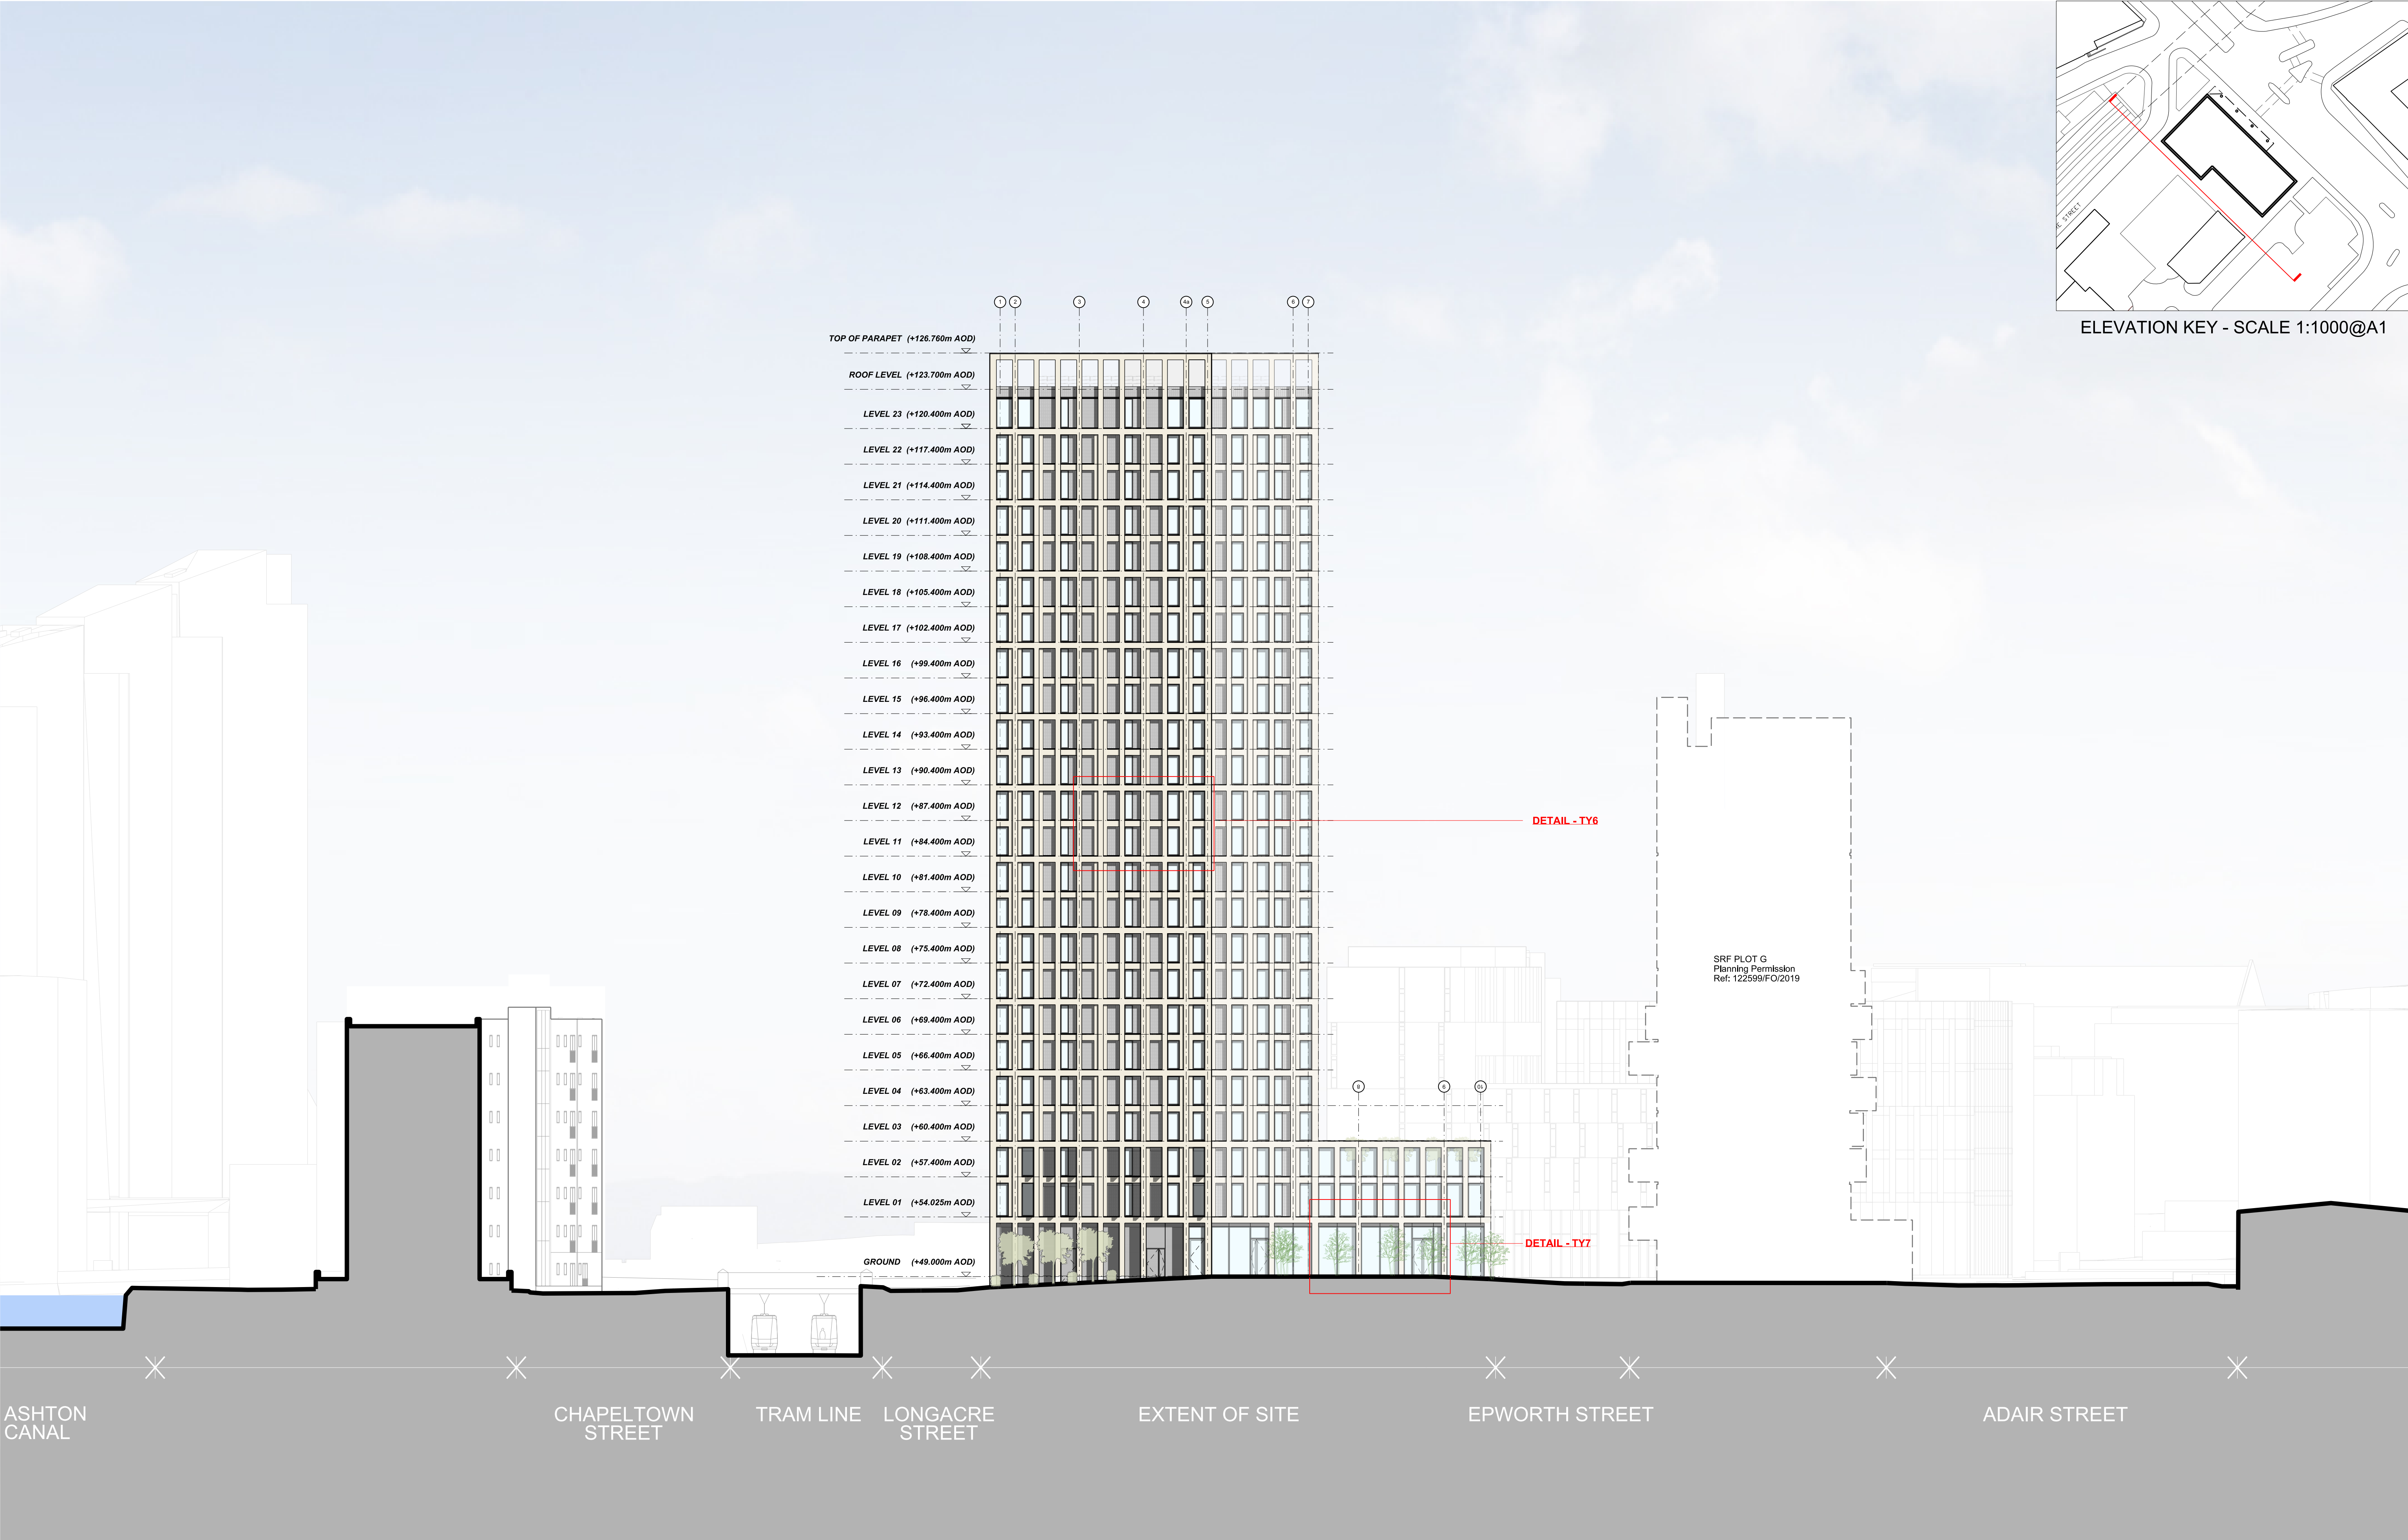

This drawing is copyright
Do not scale off dimensions.
All dimensions to be checked on site by contractor.
Contractor to report any dimensional discrepancies,
errors or omissions prior to commencing on site.

NOTE:

0 2.5 5 10 15 20m

NORTH

Rev	Date	Description
00	18-02-2020	Planning Issue

Project Title
VICTORIA HOUSE

Status
FOR PLANNING

Job No	Scale	Date
10122	1:250 @ A1	FEB 2020

Drawing No	Revision
10122-A-B5D9-G200-E-SW-003	00

Drawing Title
South West Elevation

simpsonhaugh

MANCHESTER
Riverside, 4 Commercial St
Manchester M15 4RQ
+44 (0)161 835 2345
www.simpsonhaugh.com

LONDON
5-8 Roberts Place
London EC1R 9BB
+44 (0)20 7549 4000
mail@simpsonhaugh.com