


D E N C O M B E S T R E E T

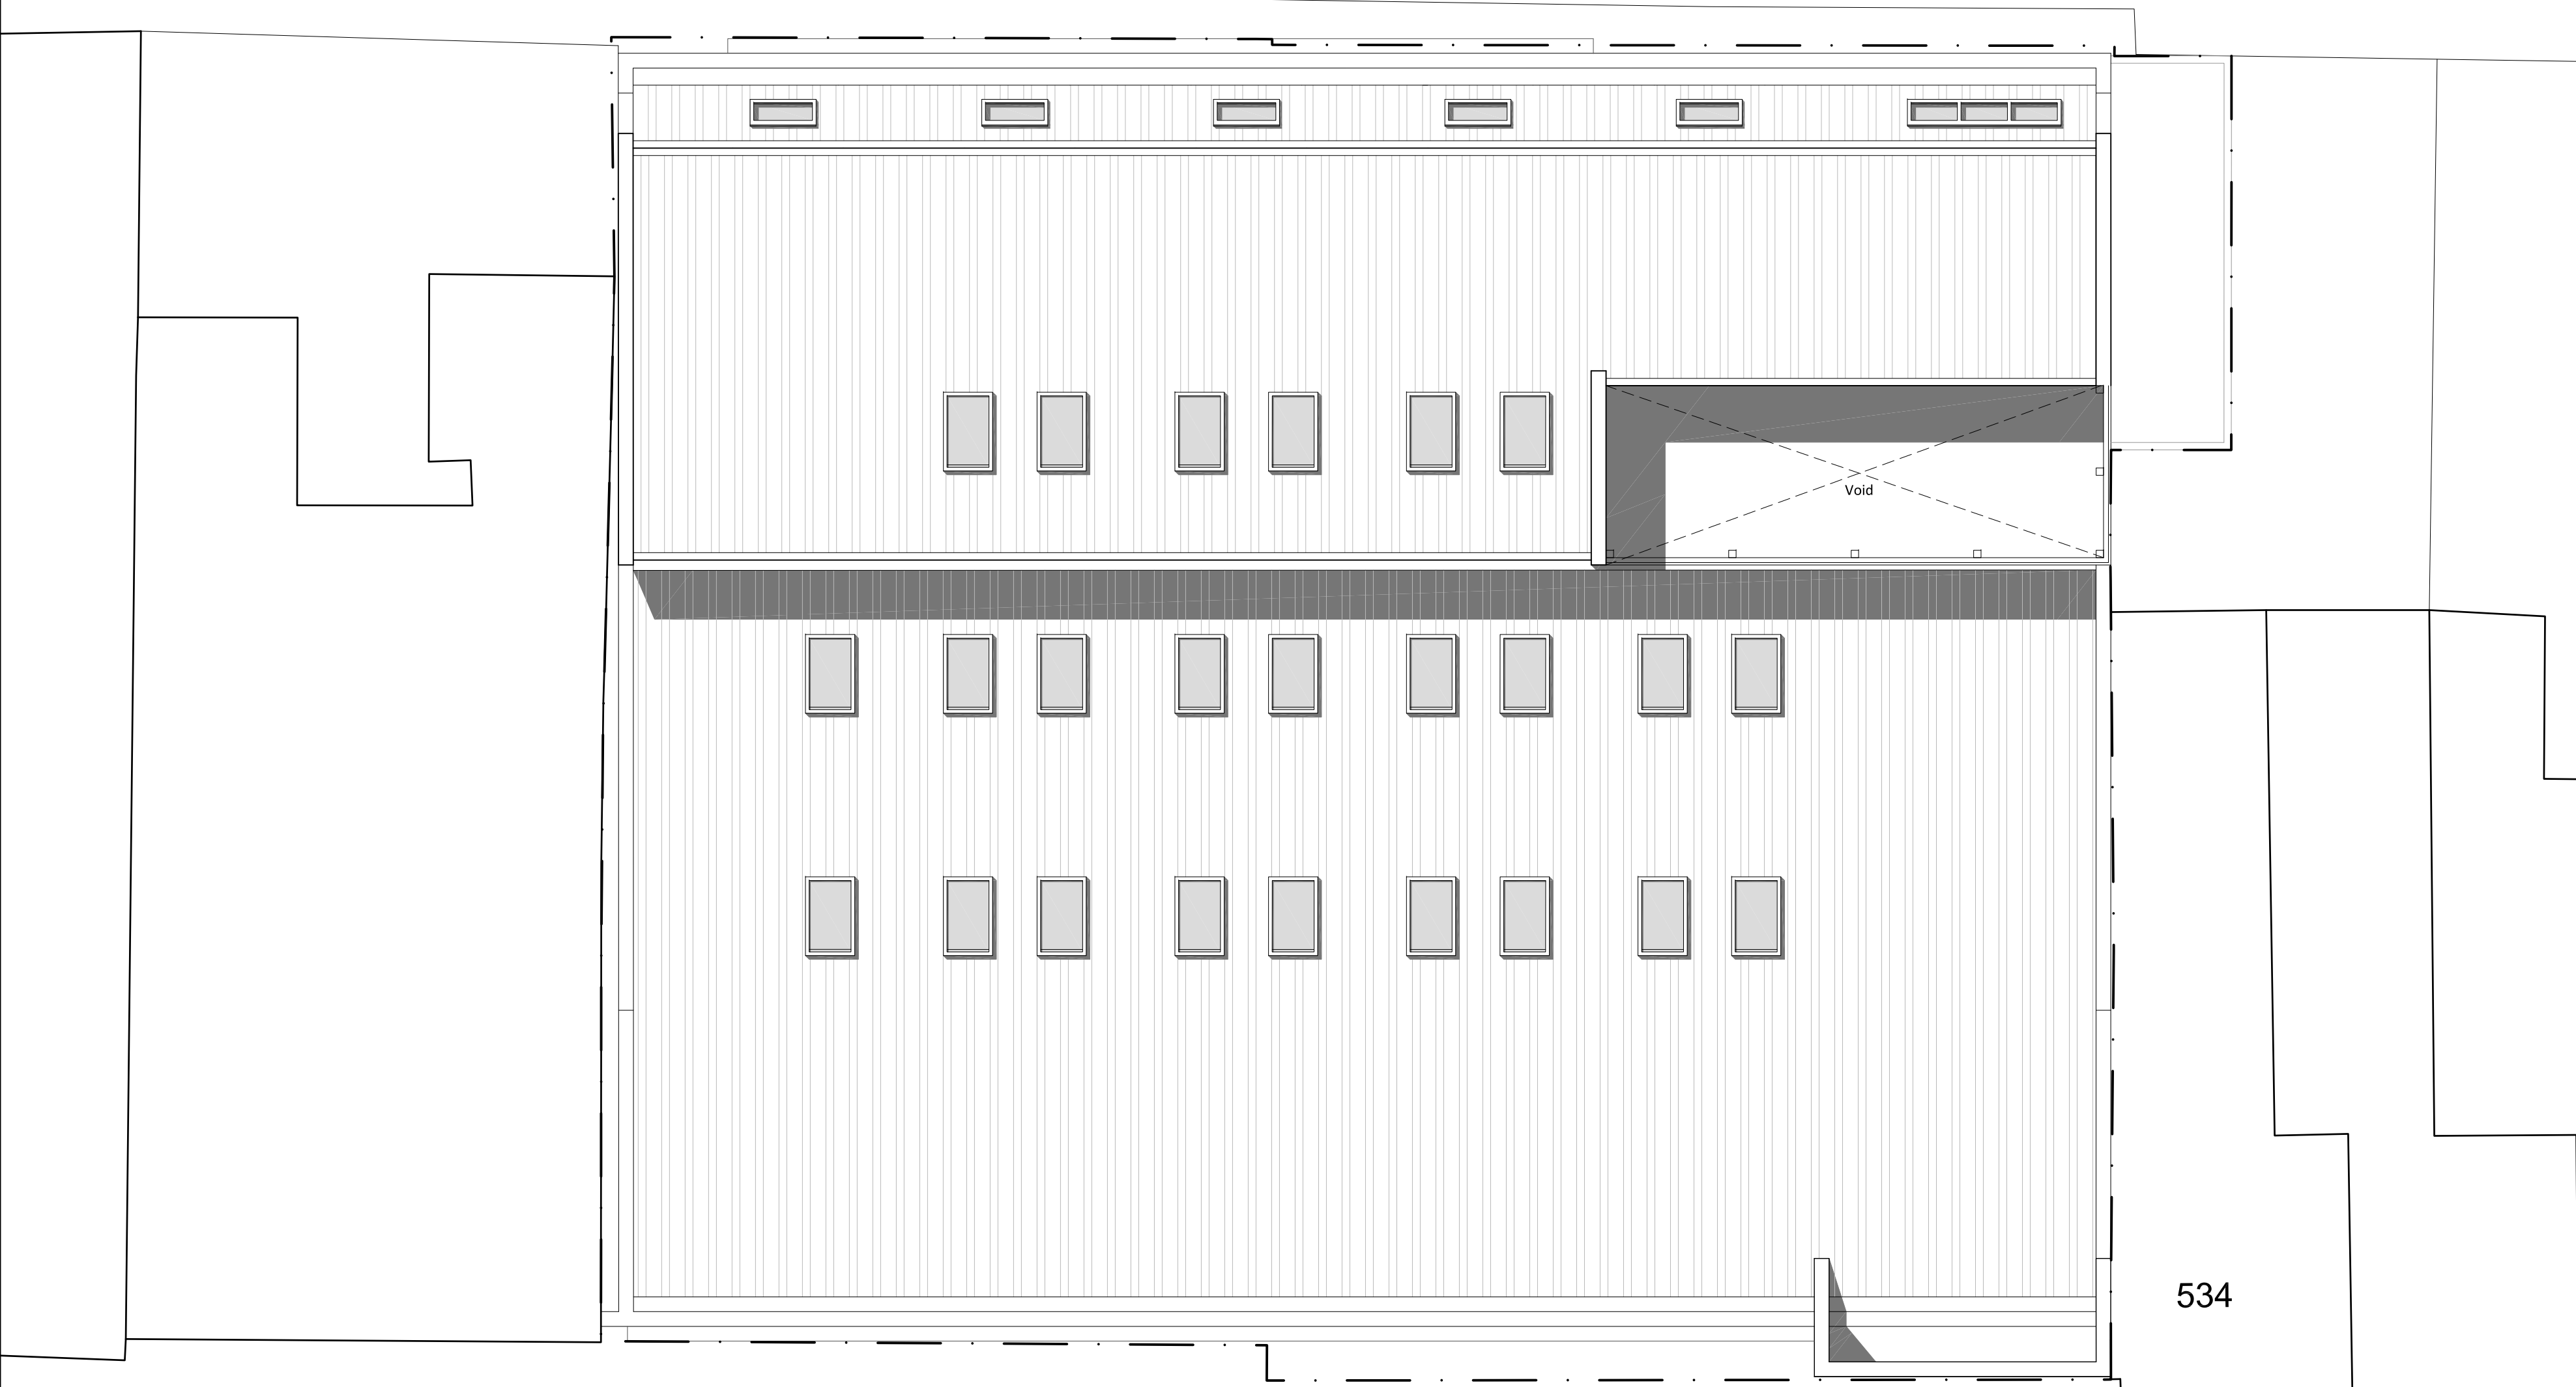


534

S T O C K P O R T R O A D

Note:
This drawing should not be scaled unless for planning application purposes. Work to figured dimensions only.
All dimensions and levels to be checked on site.
Land registry title and ownership boundaries are produced by Studio KMA using all reasonable endeavours. We cannot be held responsible for scale discrepancy of plans supplied to us.
Any discrepancies should be reported to Studio KMA at the address below.
This drawing should not be reproduced without written permission from Studio KMA.

Drawing Amendment:			
rev	date	drawn	checked
-	24/01/2020	CTW	AT
Initial Issue			

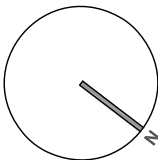

0 1 2 3 4 5m

Scale 1:100 @ A2

Project Title
Longsight
Stockport Road

Drawing Title
Proposed
Roof Plan

Project No. T551	Drawing No. P212
Date 24.01.2020	Scale 1:100 @ A2

Stage Stage 3	Revision -
Drawn By CTW	Auth By AT

Studio KMA Limited
The Design Studio
Valley Mills Millgate
Delph Oldham OL3 5DG
www.studiokma.co.uk

