




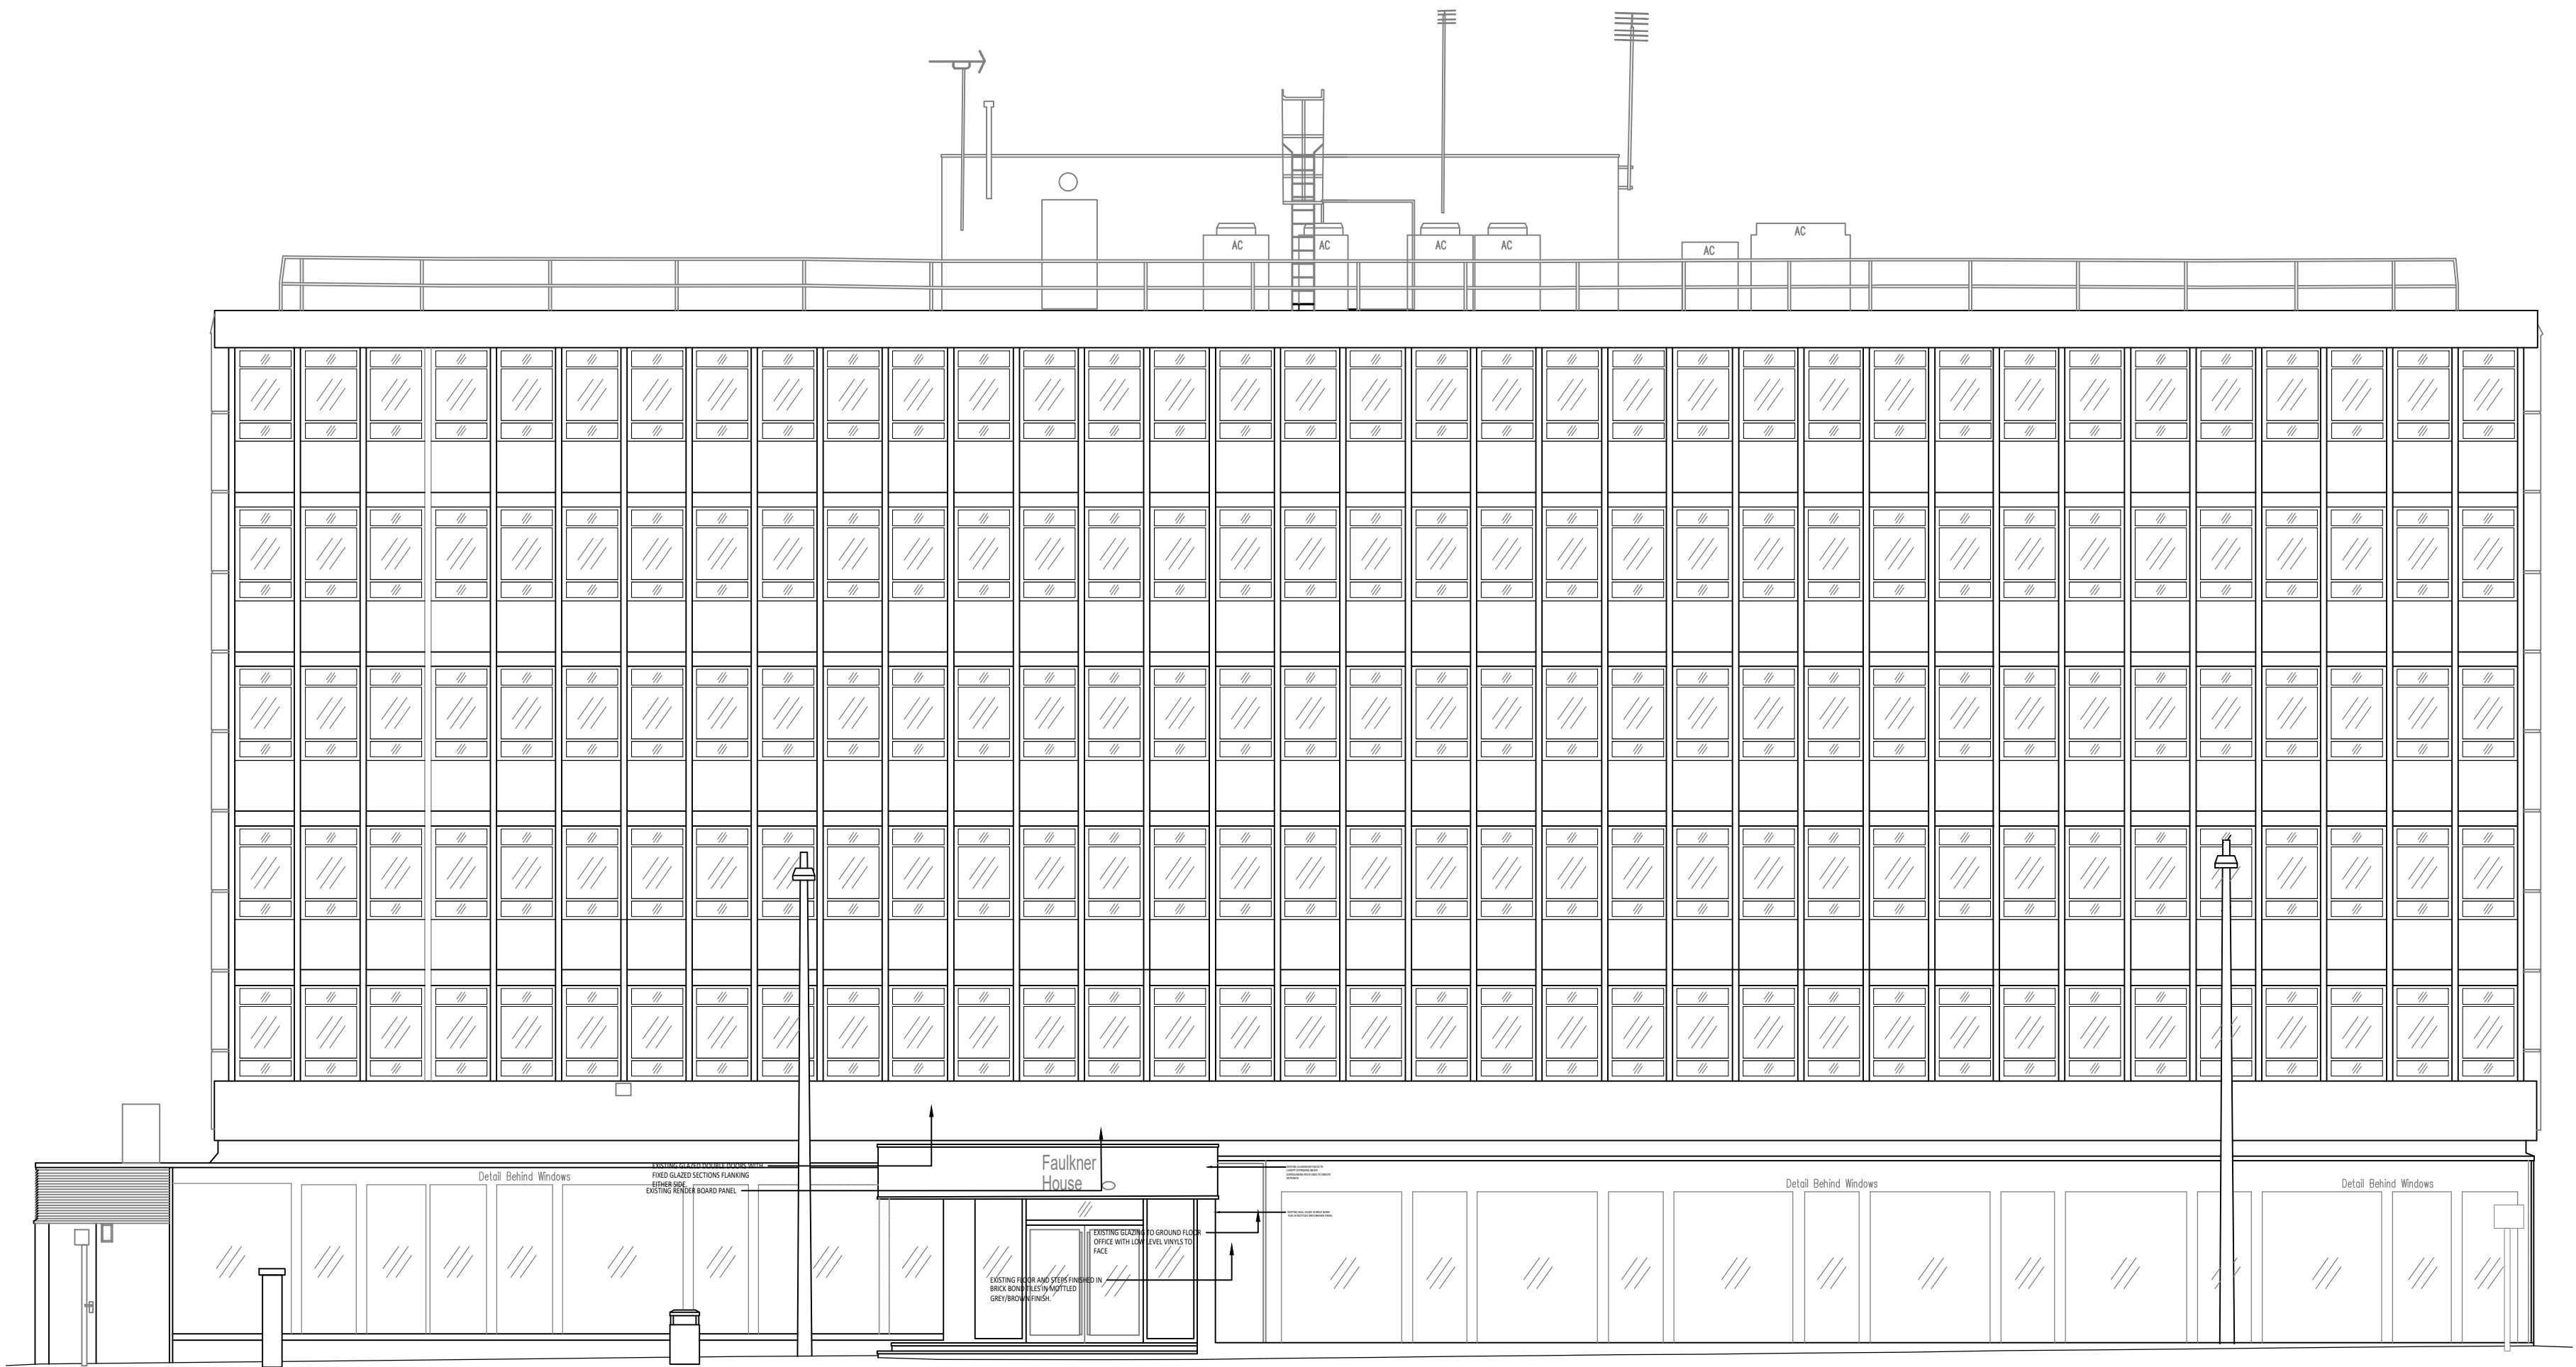


02 EXISTING FRONT ELEVATION
061 SCALE - 1:100@A1 FAULKNER ST

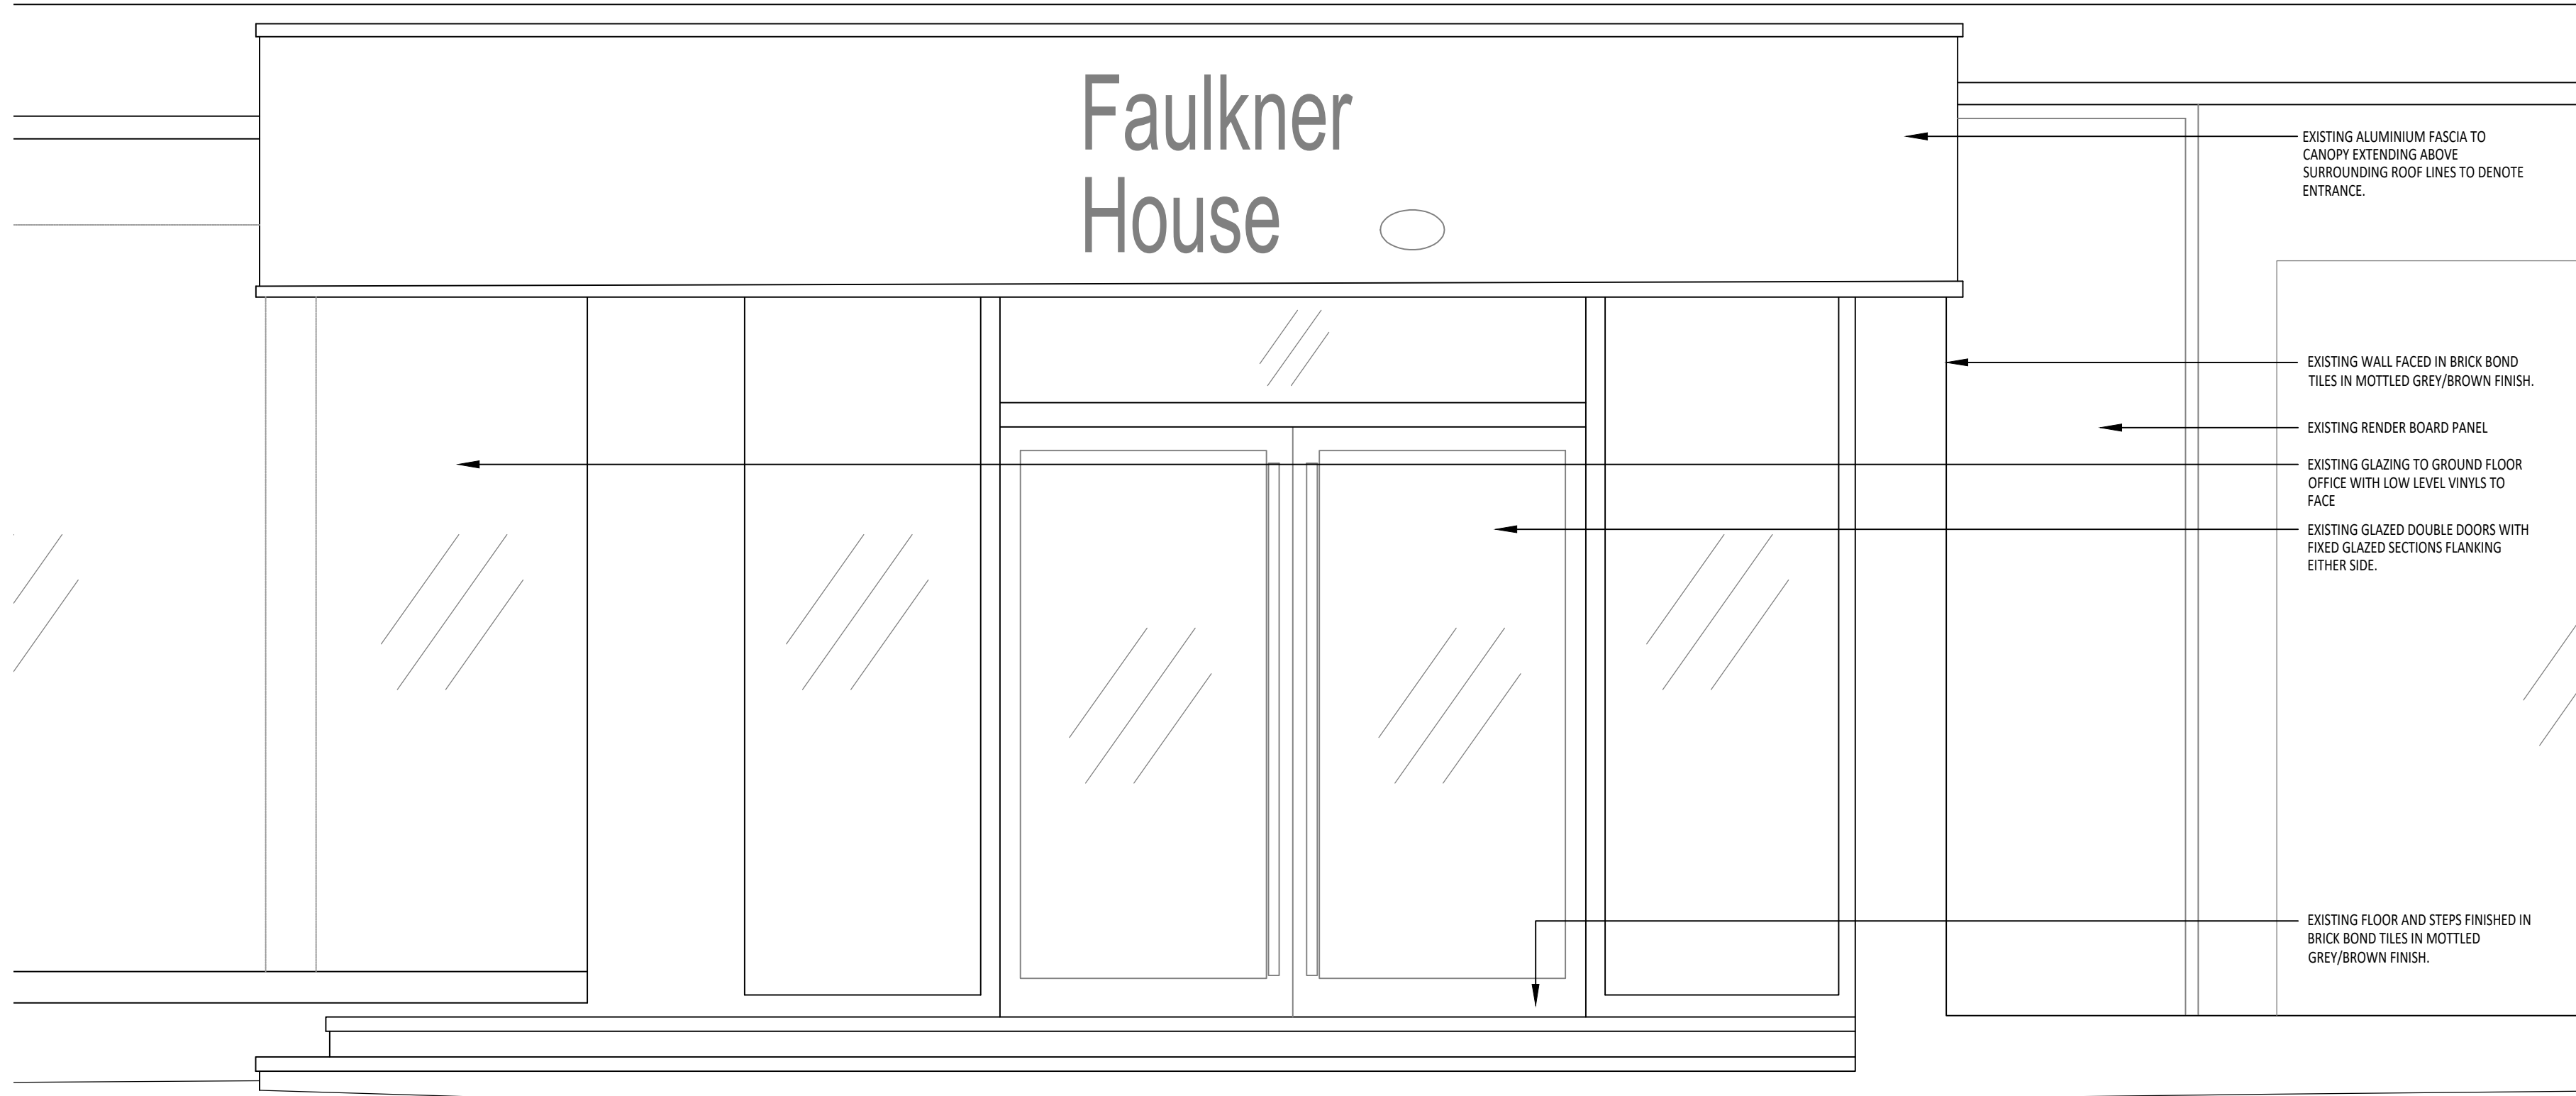


04 EXISTING FRONT ENTRANCE ELEVATION
061 SCALE - 1:20@A1 FAULKNER STREET

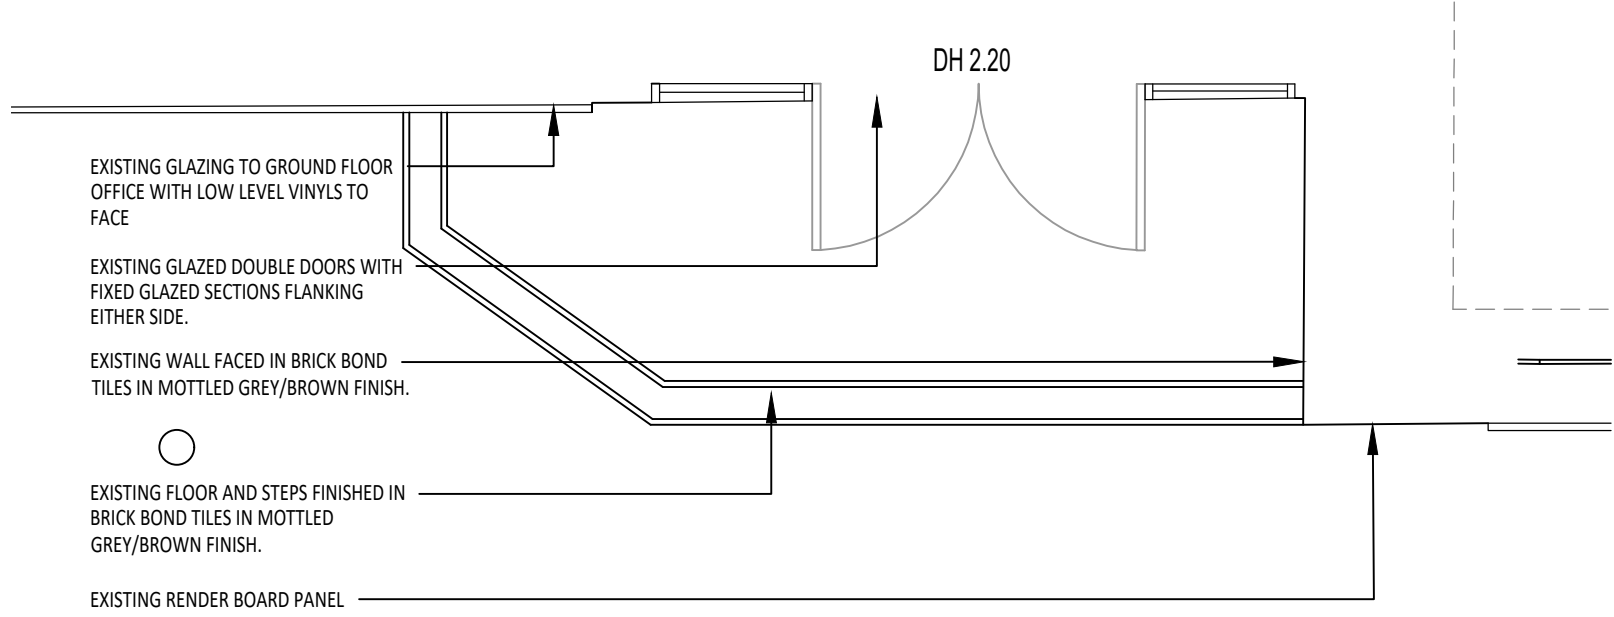

02 EXISTING ENTRANCE PLAN
061 SCALE - 1:50@A1 FAULKNER ST

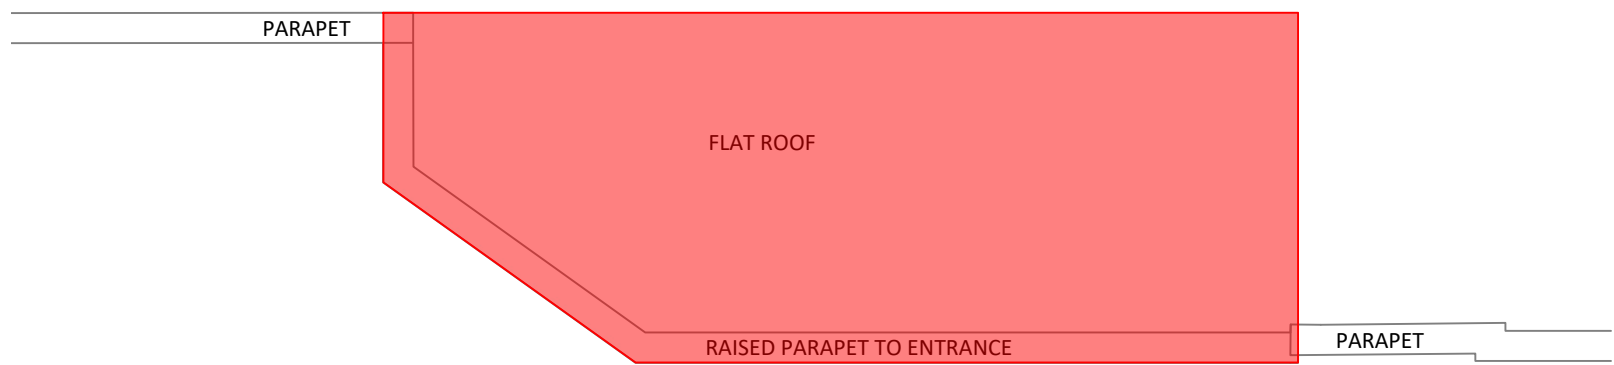

03 EXISTING ENTRANCE ROOF PLAN
061 SCALE - 1:50@A1 FAULKNER ST

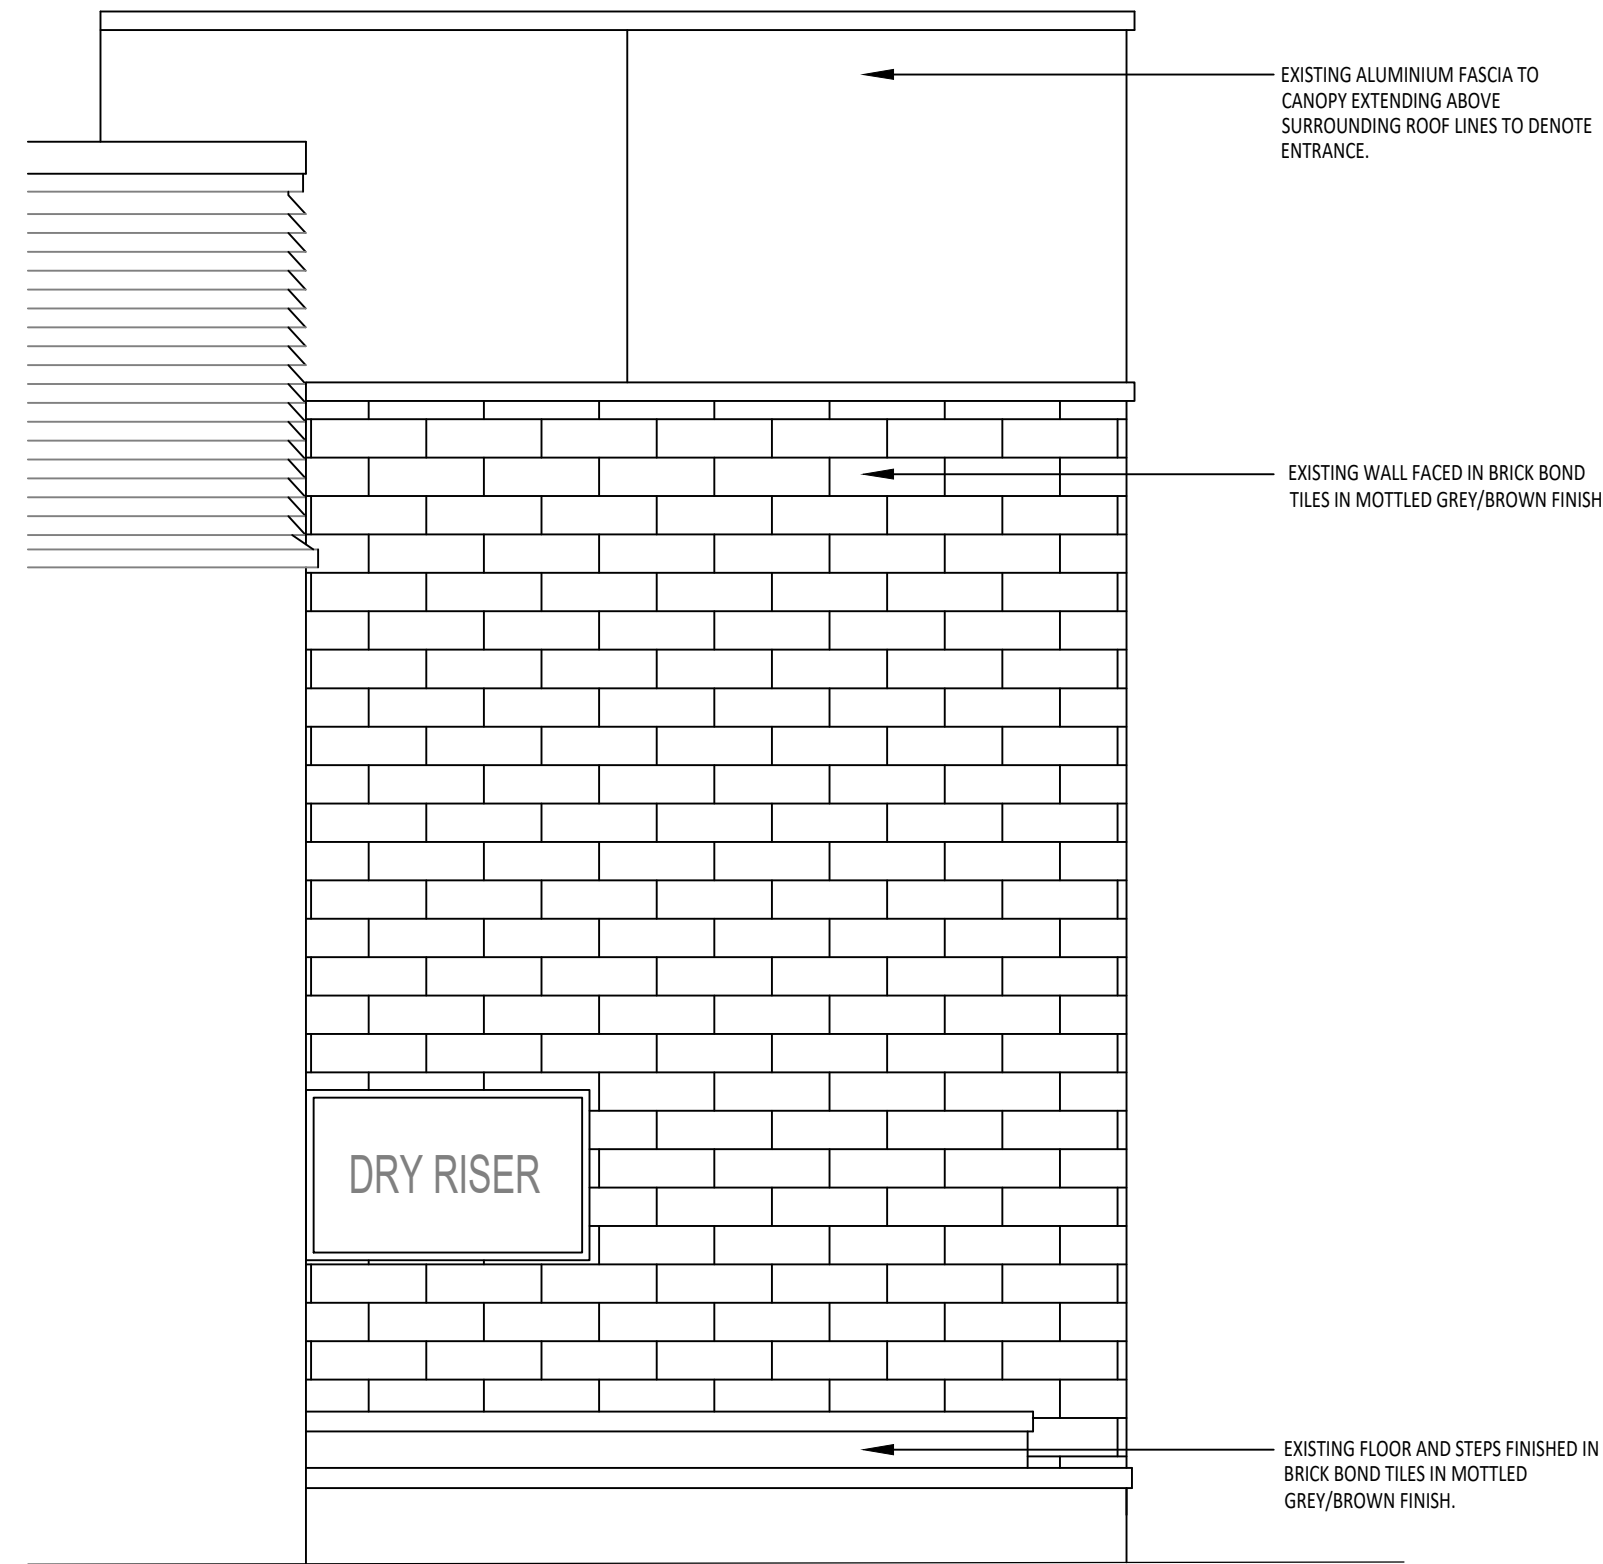

05 EXISTING ENTRANCE SIDE ELEVATION
061 SCALE - 1:20@A1 FAULKNER STREET

NOTES

DO NOT SCALE FROM THIS DRAWING.
ALL DIMENSIONS TO BE CHECKED ON SITE.
(DRAWINGS MAYBE SCALED FOR LOCAL AUTHORITY & PLANNING PURPOSE ONLY)
COPYRIGHT PROTECTED.

0 1.0 2.0 3.0 4.0 5.0m

Scale
1:100

FOR PLANNING
DO NOT USE FOR CONSTRUCTION

0 0.5 1.0 2.0 2.5m

Scale 1:50

REV	DATE	DESCRIPTION	DRAWN	CHECKED
AXI ADDRESS : 41 SOUTH KING STREET, MANCHESTER, M2 6DE TELEPHONE : +44 (0)161 879 7357 EMAIL : www.axi.studio COMPANY No : 11847325				
CLIENT bruntwood				
PROJECT FAULKNER HOUSE FAULKNER STREET. MANCHESTER M1 4DY				
DRAWING REFERENCE EXTERNAL ELEVATIONS ENTRANCE CANOPY AS EXISTING				
JOB REFERENCE	DRAWING SCALE	DATE	DRAWN	CHECKED
19 - 016	VAR @ A1	08/07/2019	ARB	FE
PROJECT No	STAGE	REV		
AXI - 061	3	00		