



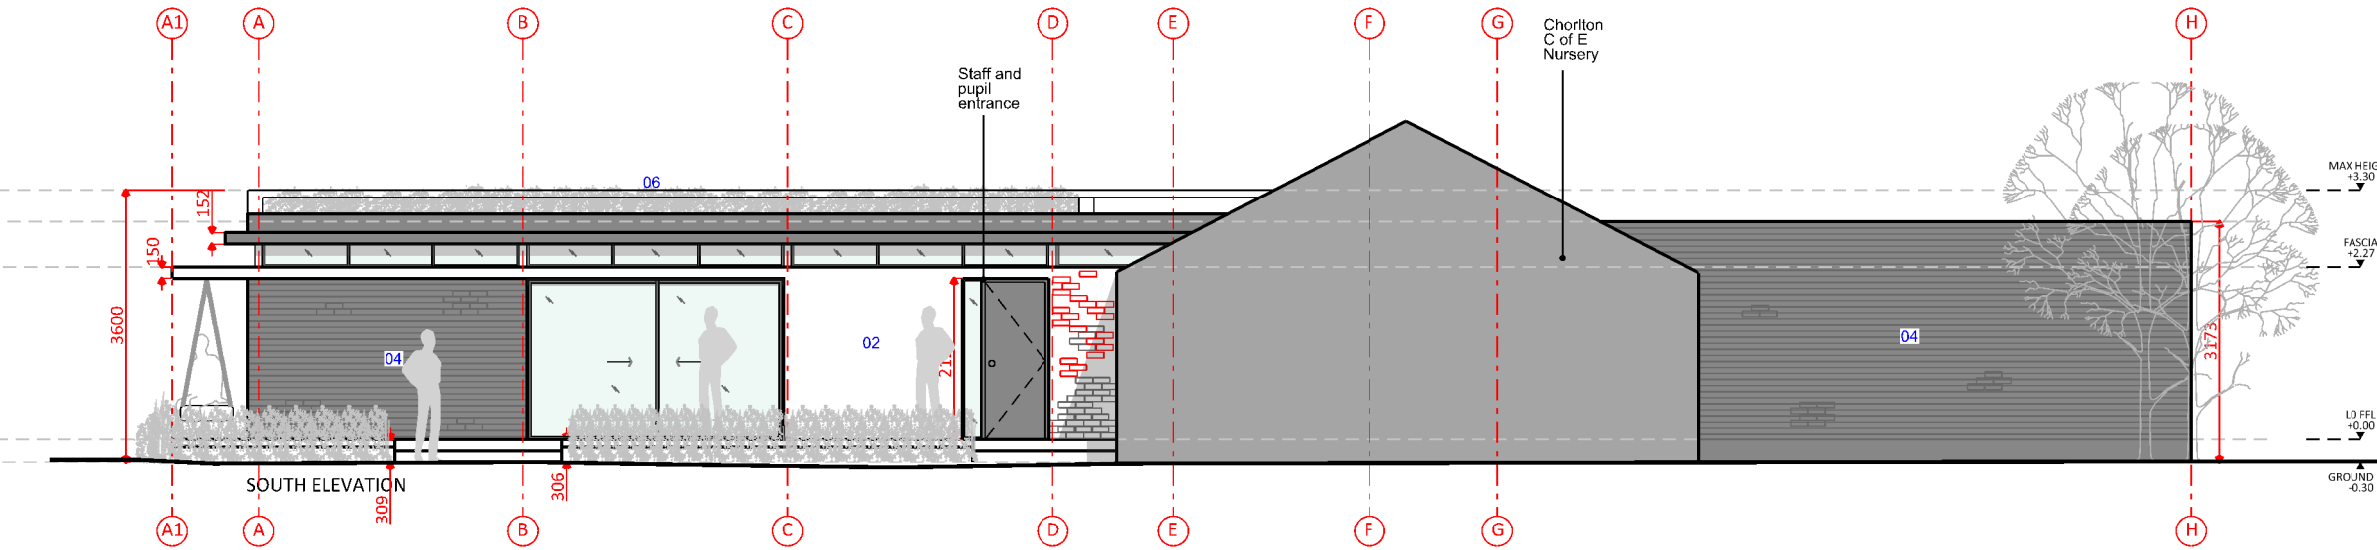


01 GREEN SCHOOL CHORLTON EYP SOUTH ELEVATION

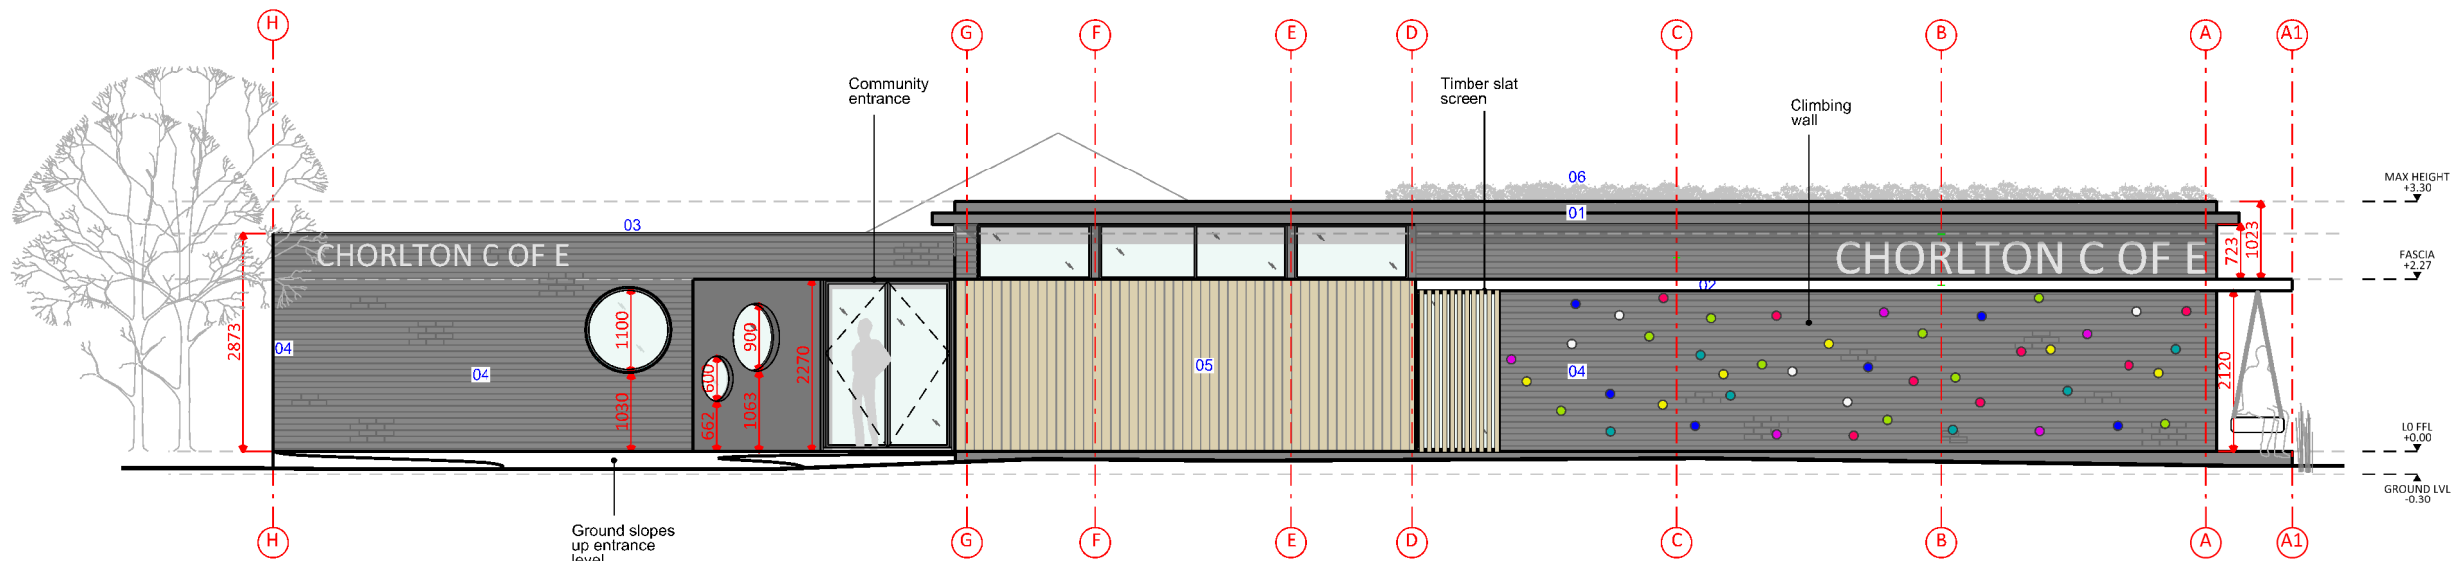

02 GREEN SCHOOL CHORLTON EYP NORTH ELEVATION



PHOTOS OF EXISTING

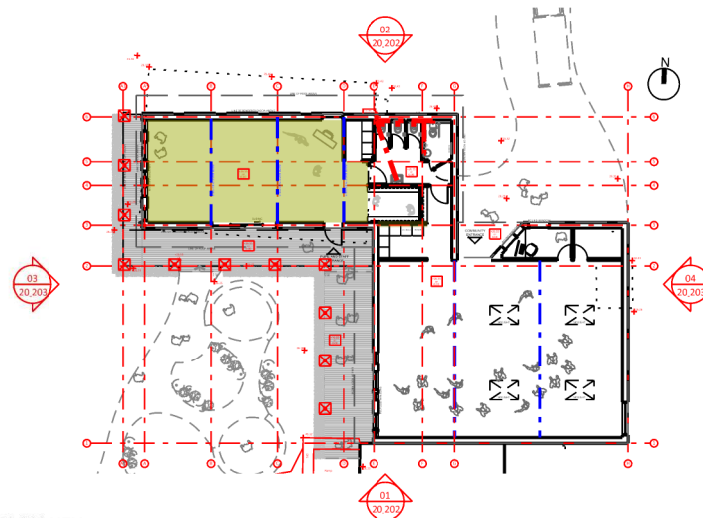

PLAN KEY

© COPYRIGHT
The copyright in this drawing is vested in Space AP and no licence or assignment of any kind has been, or is, granted to any third party whether by provision of copies or originals of the drawings or otherwise unless otherwise agreed in writing.
DO NOT SCALE FROM THIS DRAWING
The contractor shall check and verify all dimensions on site and report any discrepancies in writing to Space AP before proceeding with work.
FOR ELECTRONIC DATA ISSUE
Electronic data (drawings) are issued as "read only" and should not be interrogated for measurement. All dimensions and levels should be read, only from those values stated in text, on the drawing.
AREA MEASUREMENT
The areas are approximate and can only be verified by a detailed dimensional survey of the completed building. Any decisions to be made on the basis of these predictions, whether as to project viability, pre-letting, lease agreements or the like, should include due allowance for the increases and decreases inherent in the design development and building processes. Figures relate to the likely areas of the building at the current stage of the design and using the Gross External Area (GEA) / Gross Internal Area (GIA) / Net Internal Area (NIA) method of measurement from the Code of Measuring Practice, 5th Edition (RICS Code of Practice). All areas are subject to Town Planning and Conservation Area Consent, and detailed Rights to Light analysis.

Key:

.....	Proposed demolitions
XXXXXX	Proposed new walls
—	Proposed structure


Key:

01	Grey render
02	White render
03	Flat single ply roof
04	Blue engineering brick
05	Vertical oak cladding
06	Sedum roof

A	090120	GROUND LINE UPDATED. ISSUED FOR PLANNING
REV	DATE	AMENDMENT



TITLE
GREEN SCHOOL CHORLTON EYP
LOGO

 

SPACE | ARCHITECTURE + PLANNING
. 4 MANCHESTER ROAD . CHORLTON . MANCHESTER .

LOCATION: M21 9UG
PHONE: +44 0 161 713 2718
WEBSITE: www.spaceap.com E-MAIL: sonia@spaceap.com

DRAWING
PROPOSED ELEVATIONS 1
GENERAL ARRANGEMENT

SCALE @ A3 DATE ORIGINATOR CHECKED AUTHORISED
1:100 080319 DI SPT SPT

STATUS
PLANNING

DRAWING NO. REV
0200.20.202 A