



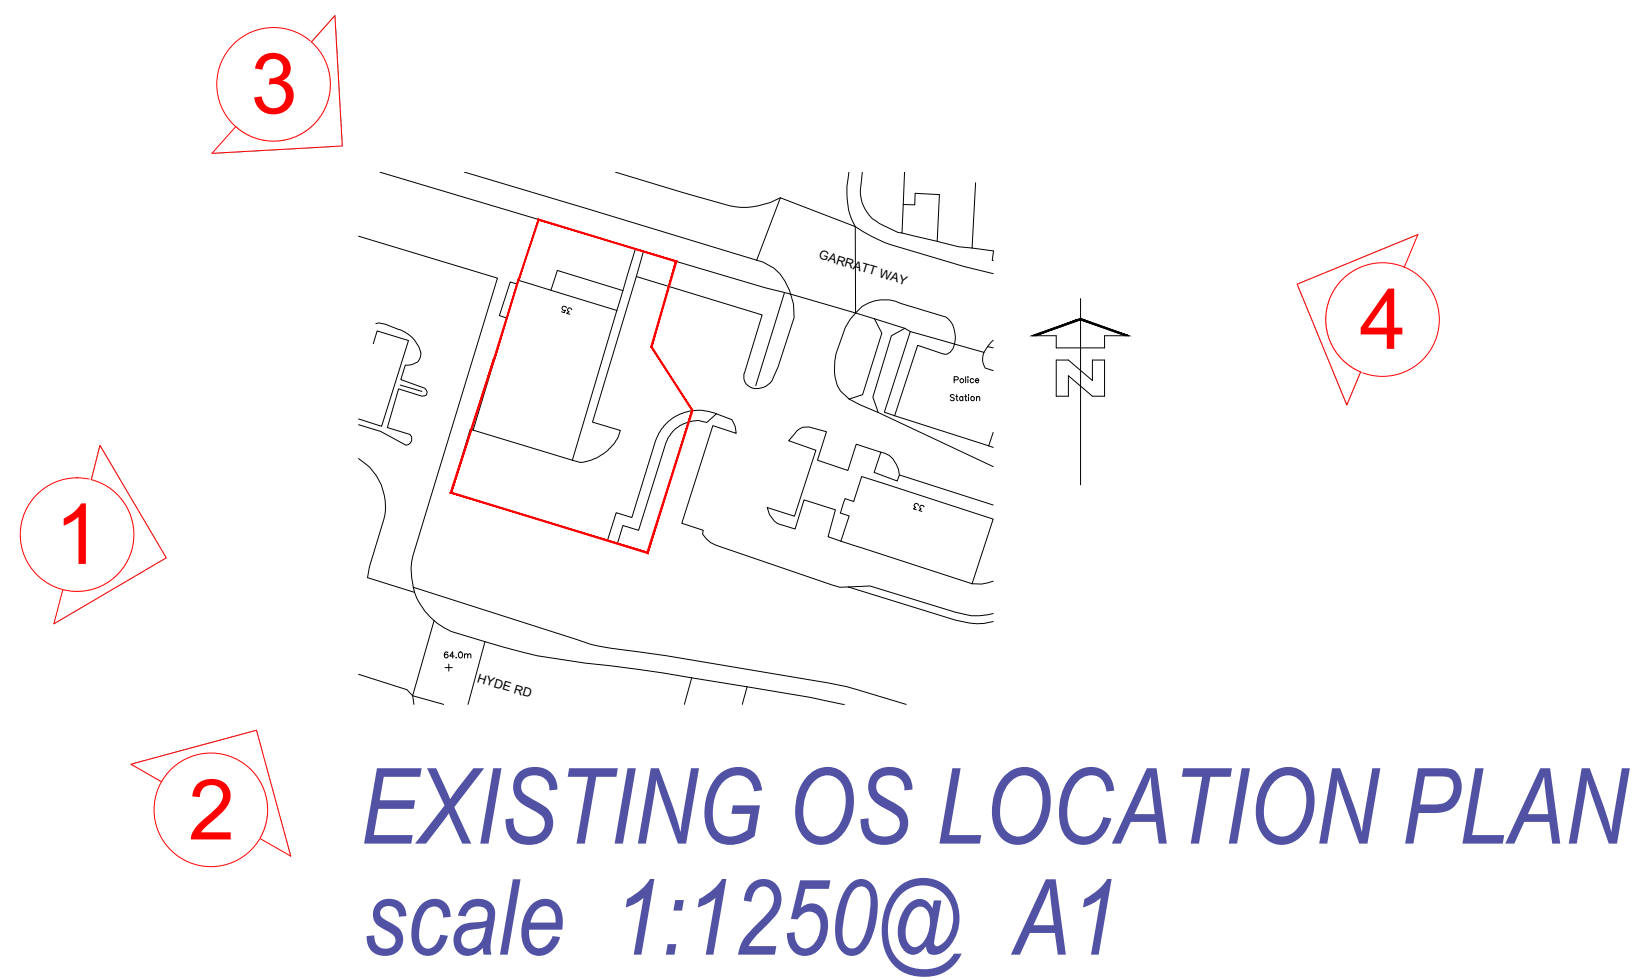

SITE AREA = 1422.93sqm - 15316.29sqft  
 PARKING SPACES = 14no. incl 2no. accessible spaces  
 CYCLE HOOPS = 2no spaces  
 (7no. spaces outside of the red line boundary)  
 PROPOSED GIA = 327.8sqm - 3528.40sqft

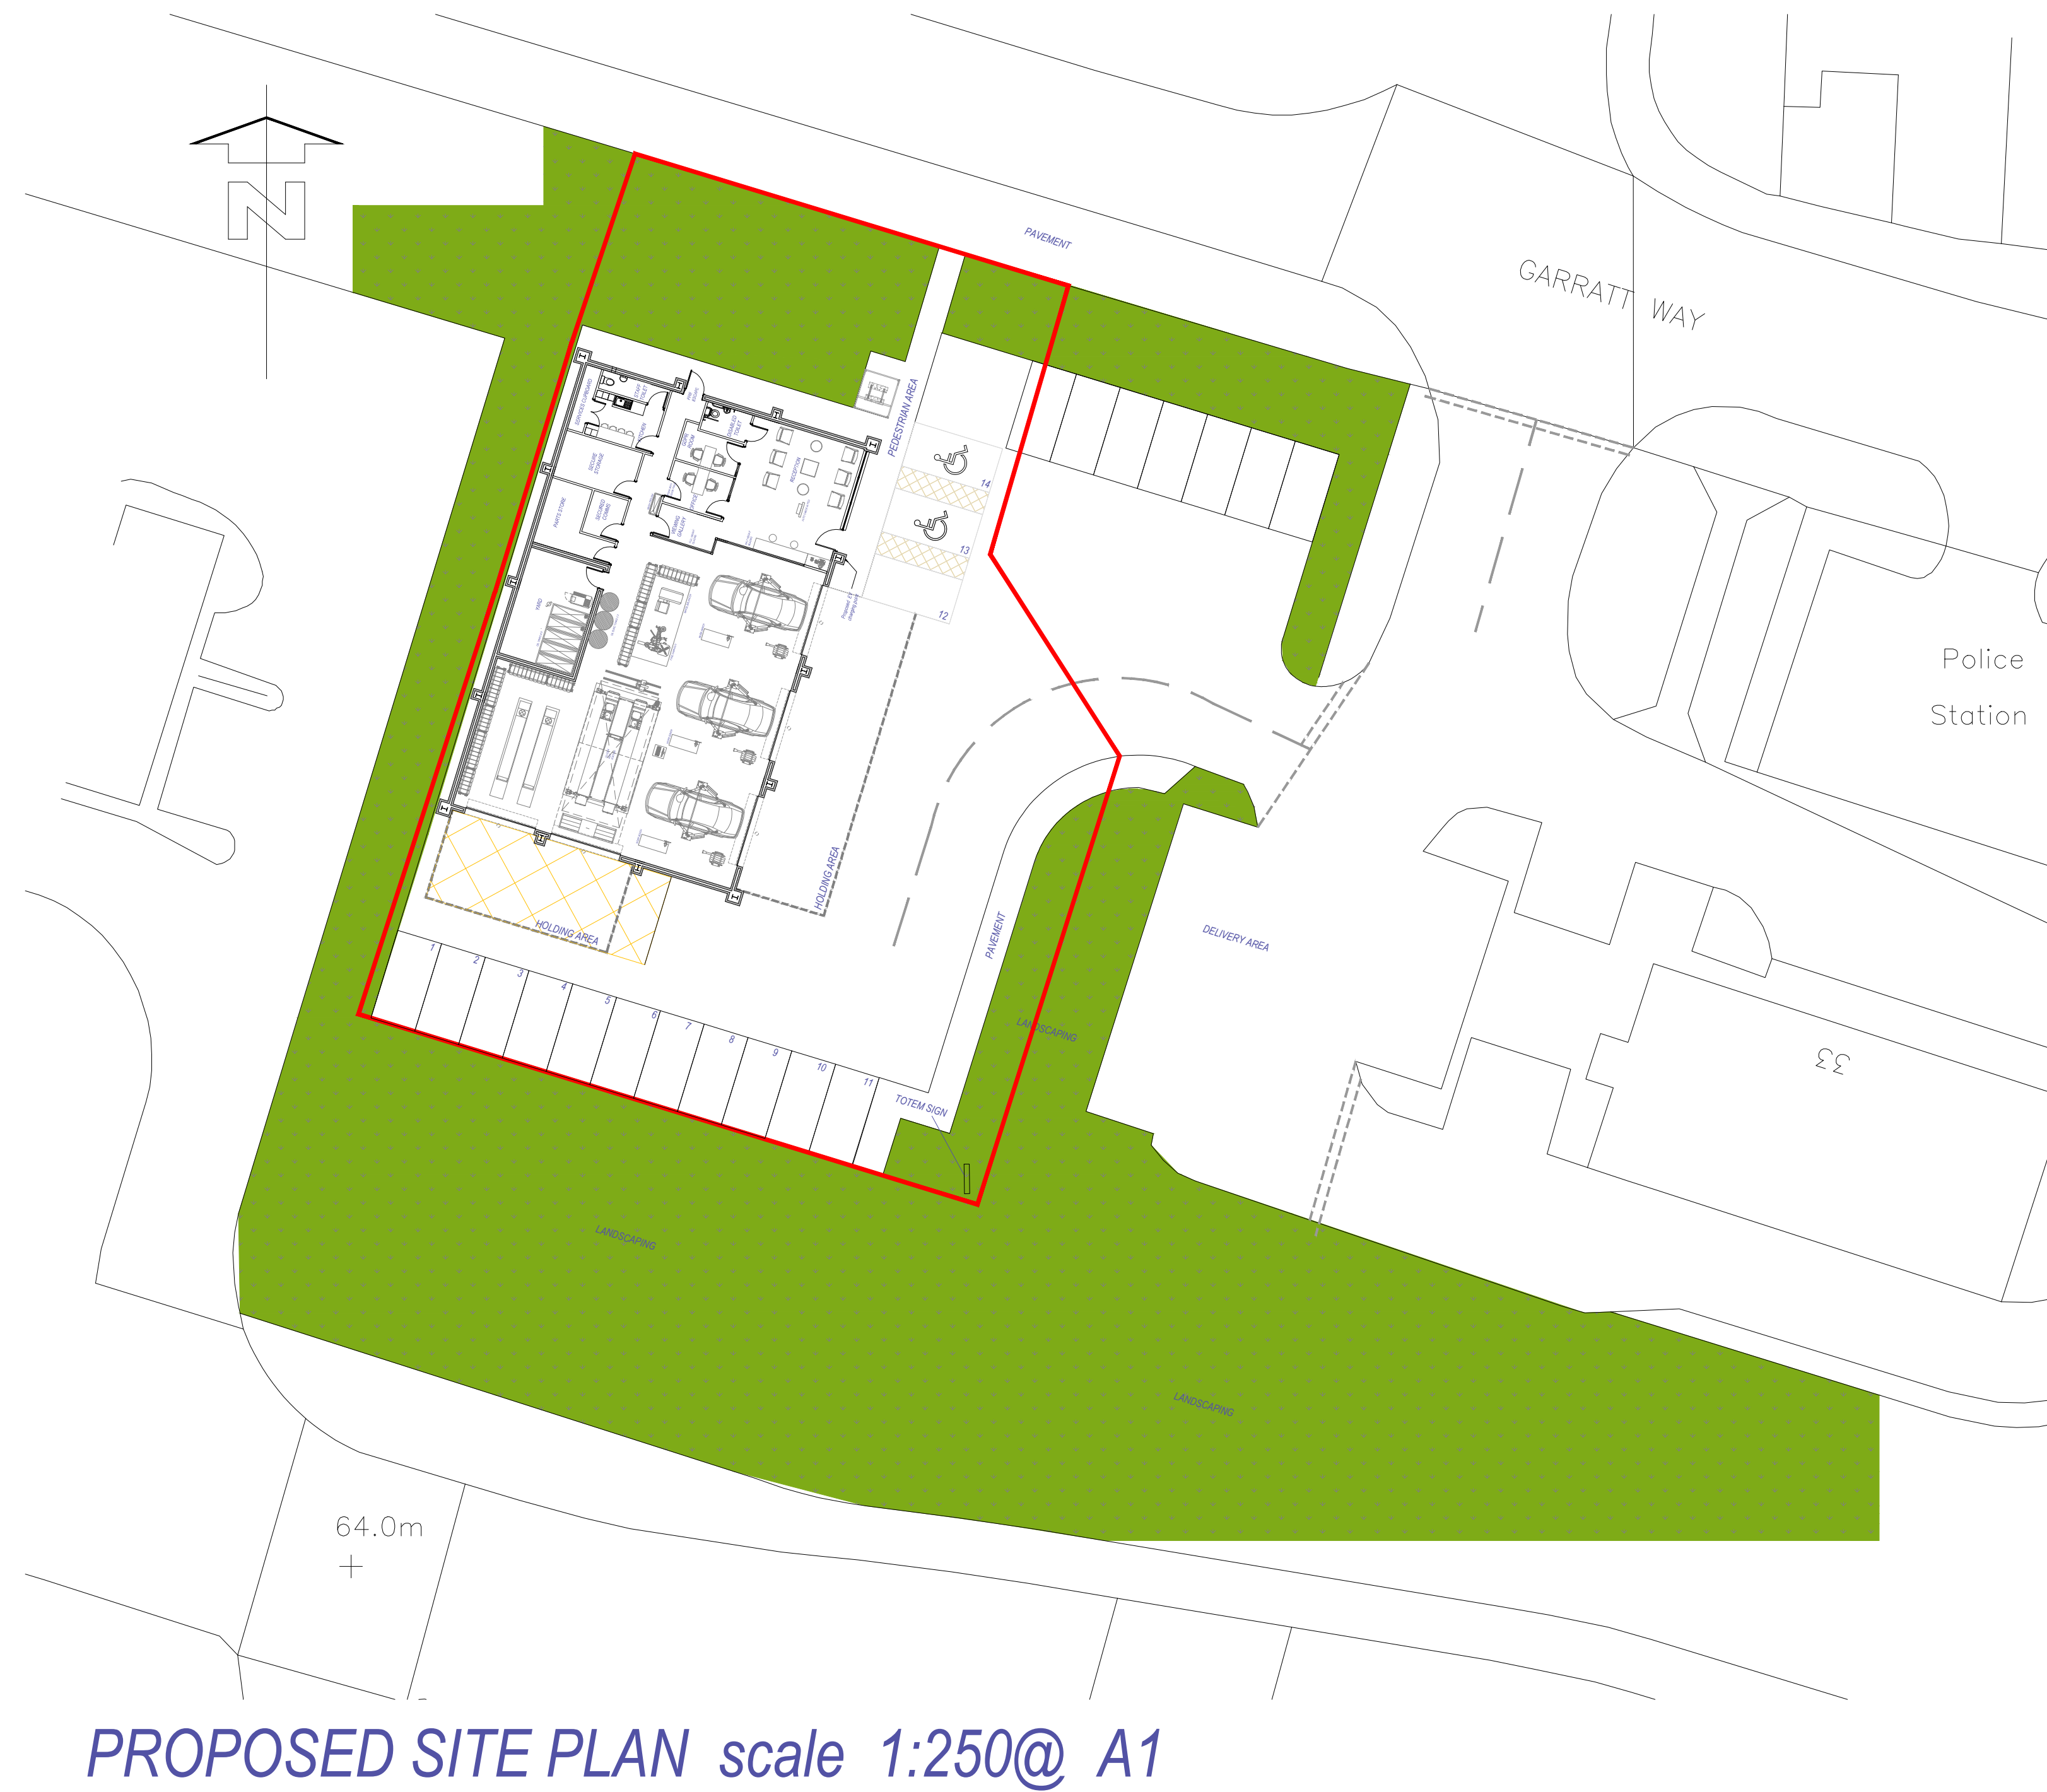

SITE PHOTO VIEW 1



SITE PHOTO VIEW 2



SITE PHOTO VIEW 3



SITE PHOTO VIEW 4

**NOTES**  
 This drawing and all the information shown is the property of @ architect ltd, and shall not be copied, whole, or in part, or used for any other purpose without written permission of the company.  
 ALL DIMENSIONS TO BE CHECKED ON SITE.  
 DO NOT SCALE FROM THIS DRAWING EXCEPT FOR THE PURPOSES OF LOCAL AUTHORITY PLANNING

|   |          |                                    |
|---|----------|------------------------------------|
| B | 12.12.19 | Site Plan revised inline with SK02 |
| A | 08.11.19 | Site photos annotation updated     |

| REV No. | DATE | REMARKS |
|---------|------|---------|
|---------|------|---------|



Job Title  
 35 Garrett way  
 Manchester  
 M18 8HD

Drawing Title  
 Proposed  
 Quick Lane 4+1  
 Site Plan

|       |                |            |    |
|-------|----------------|------------|----|
| Scale | 1:250 / 1:1250 | Sheet size | A1 |
| Date  | 04/19          | Drn. by    | MM |

|          |              |      |   |
|----------|--------------|------|---|
| Org. No. | 19-0062/SK03 | Rev. | B |
|----------|--------------|------|---|