



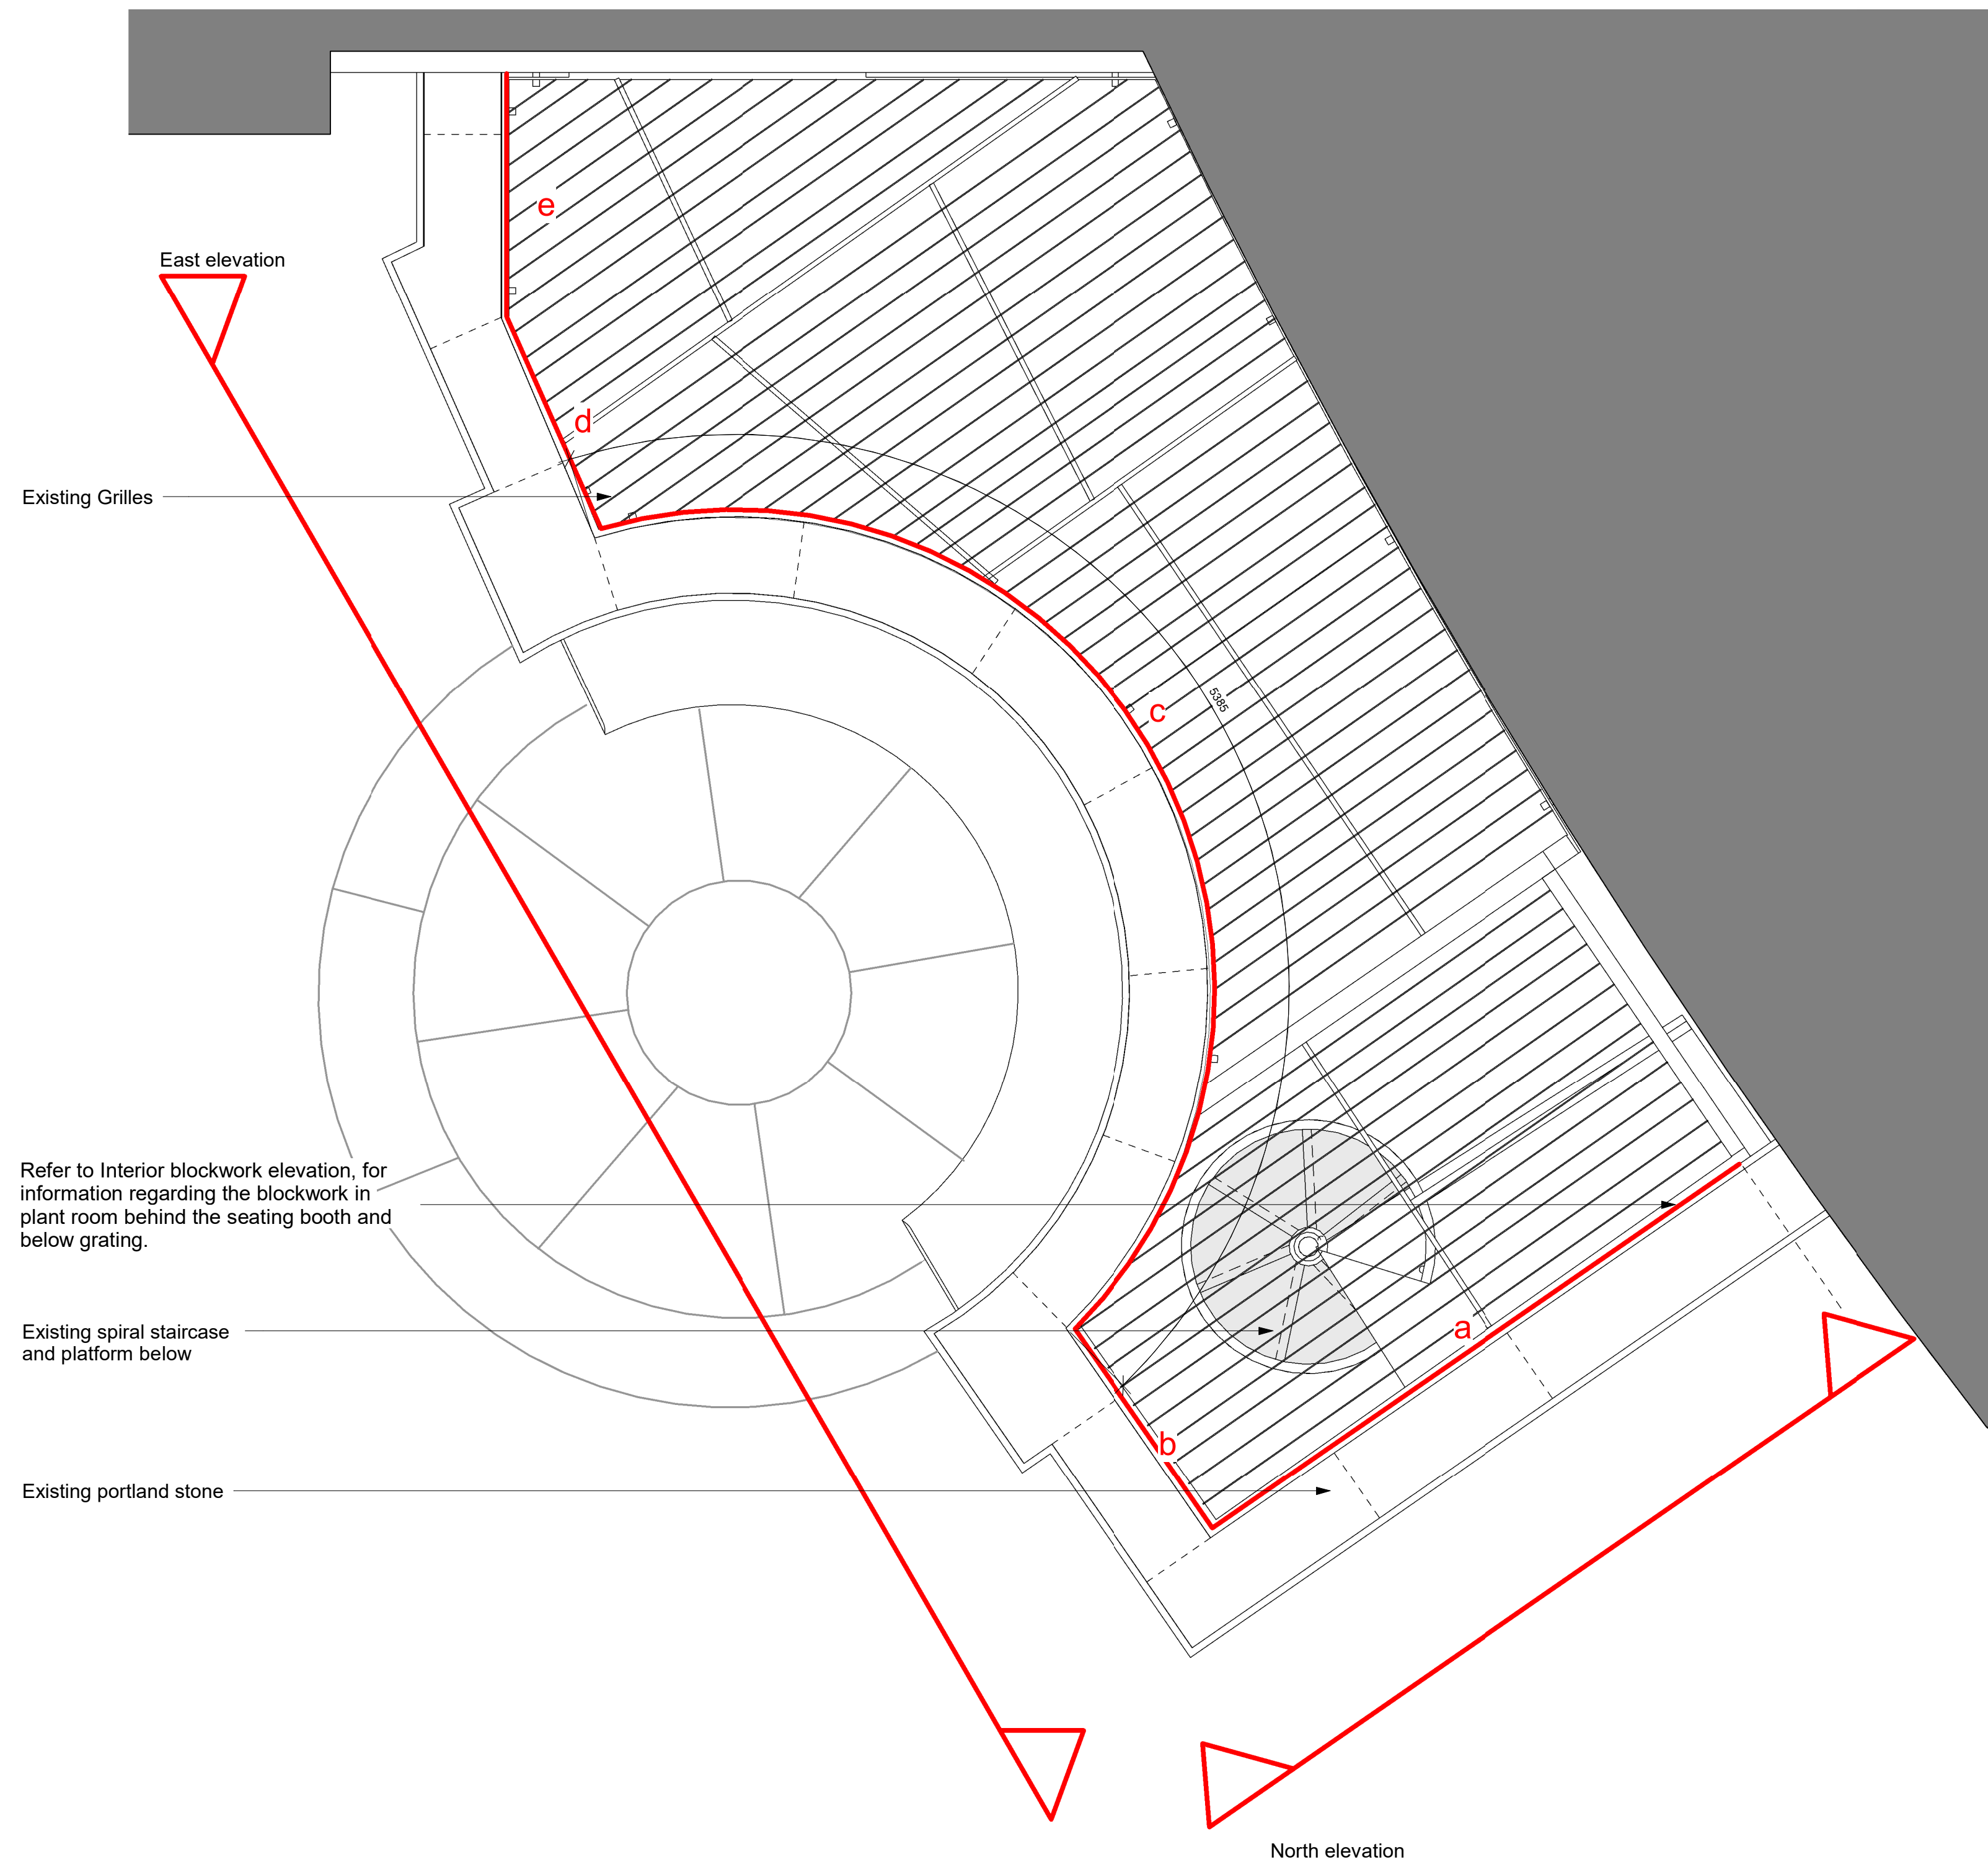


Seating plan

1:20

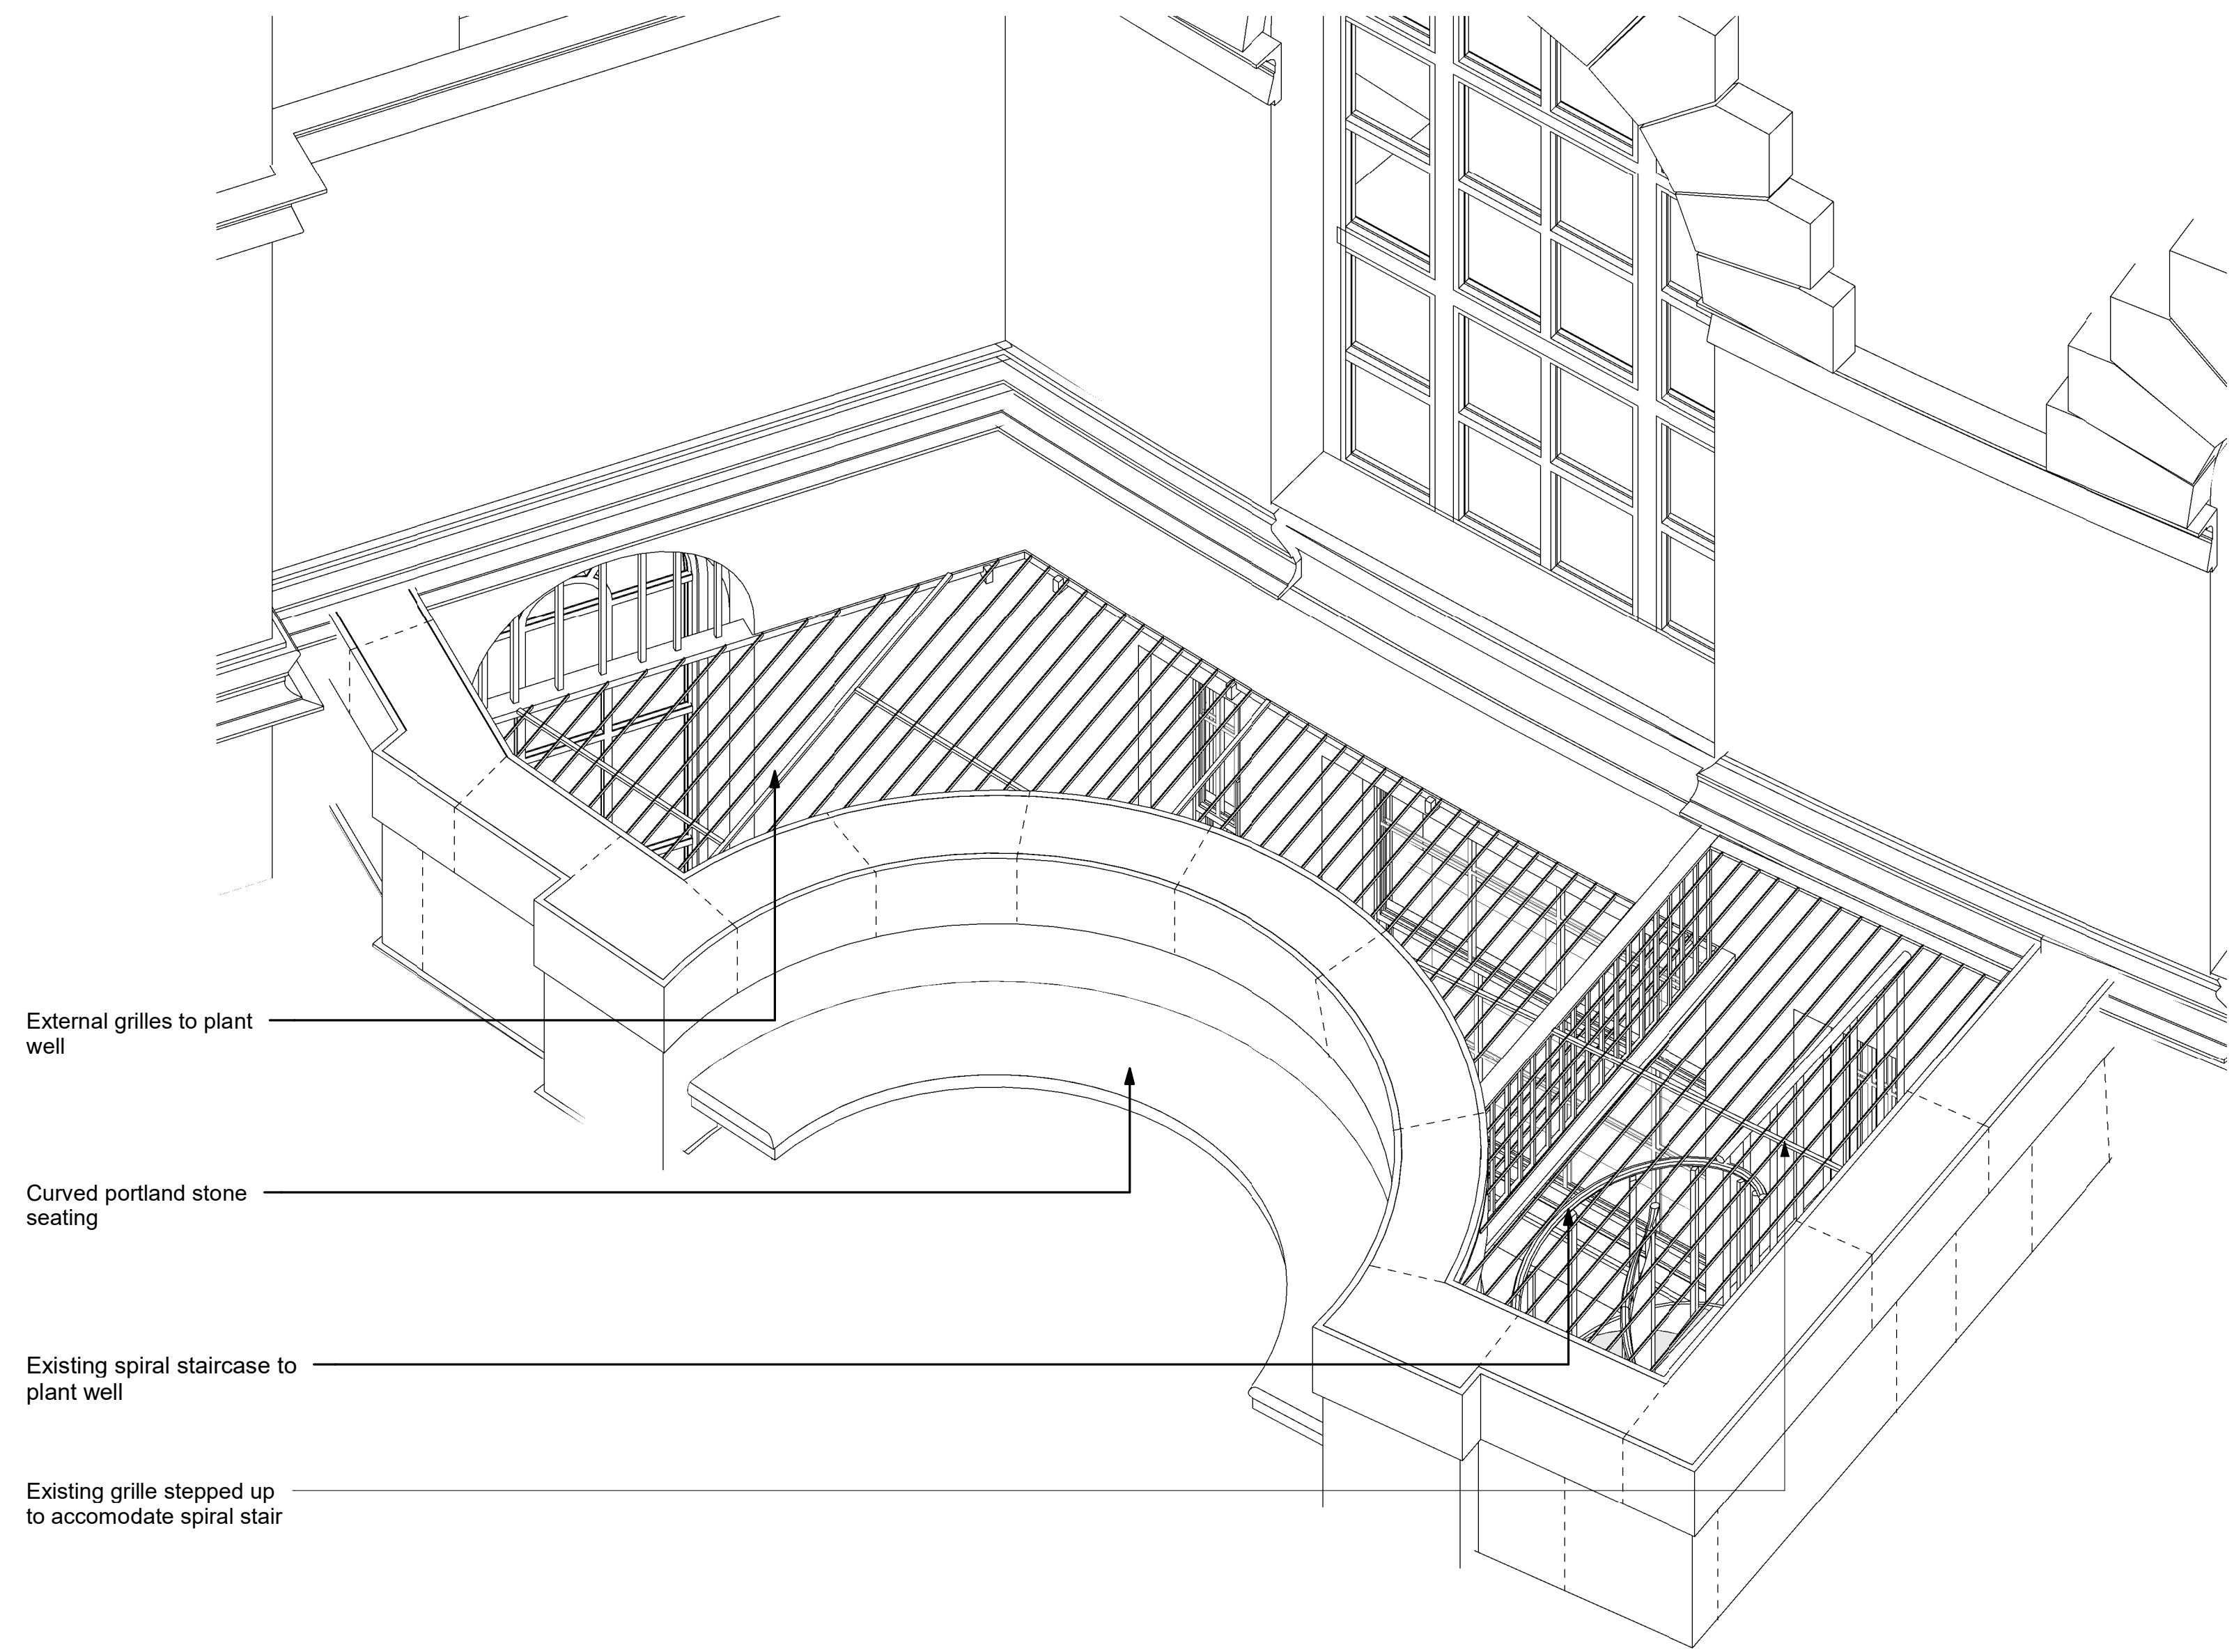


External seating area B

1:20

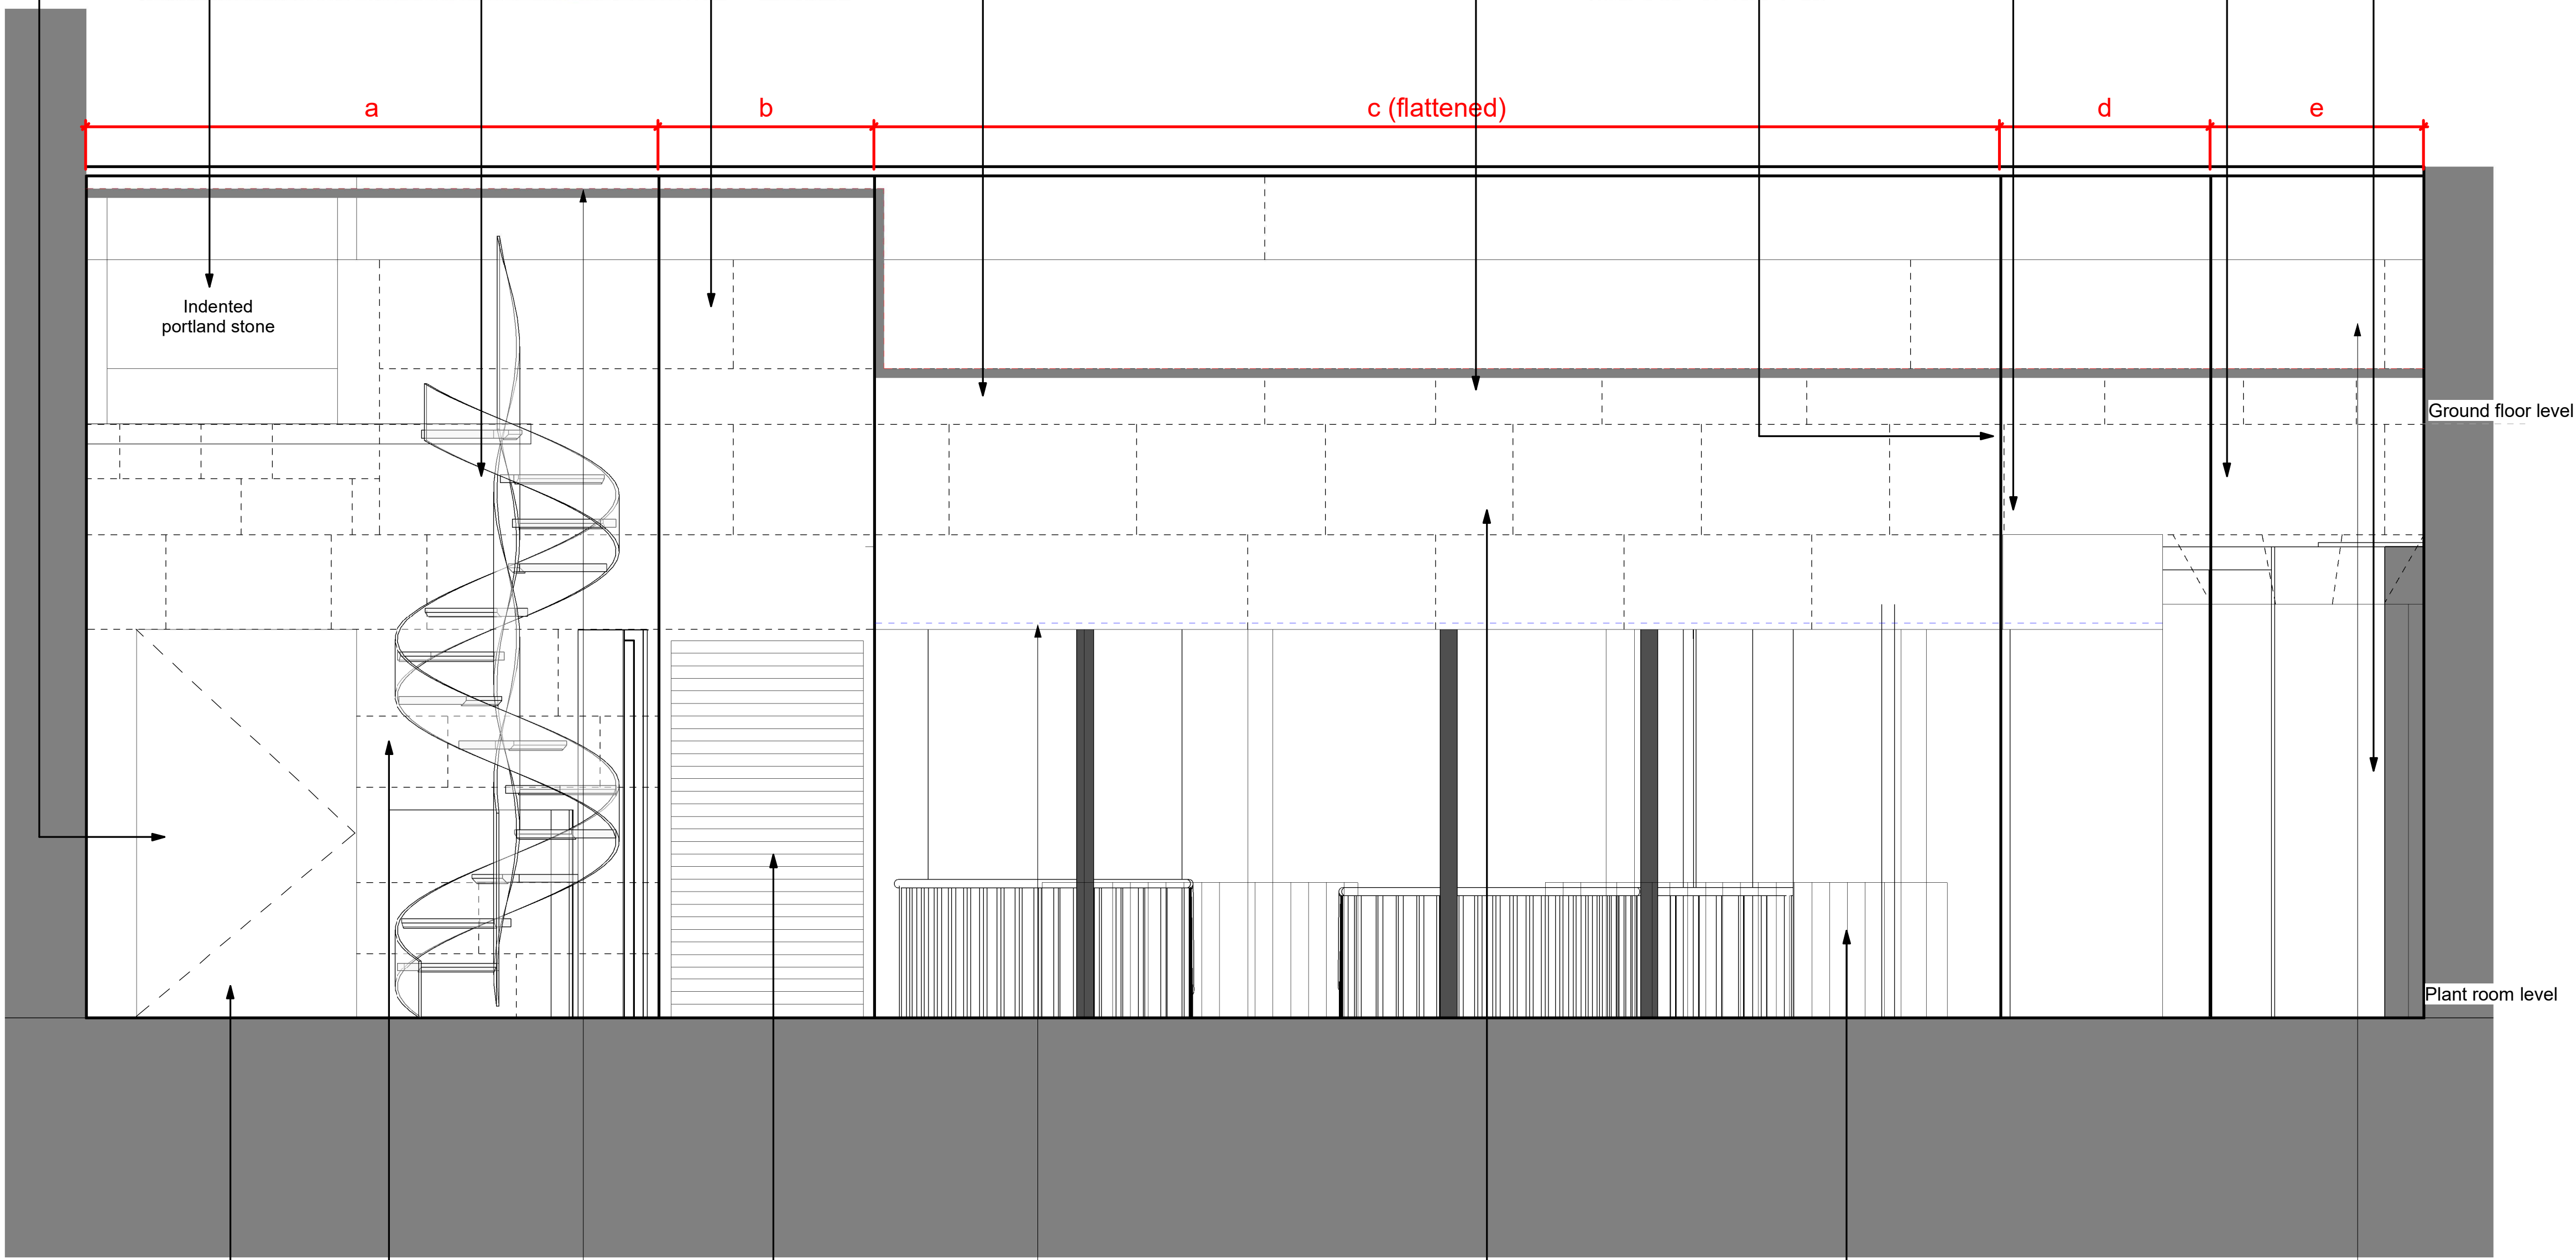


Interior blockwork elevation

1:20

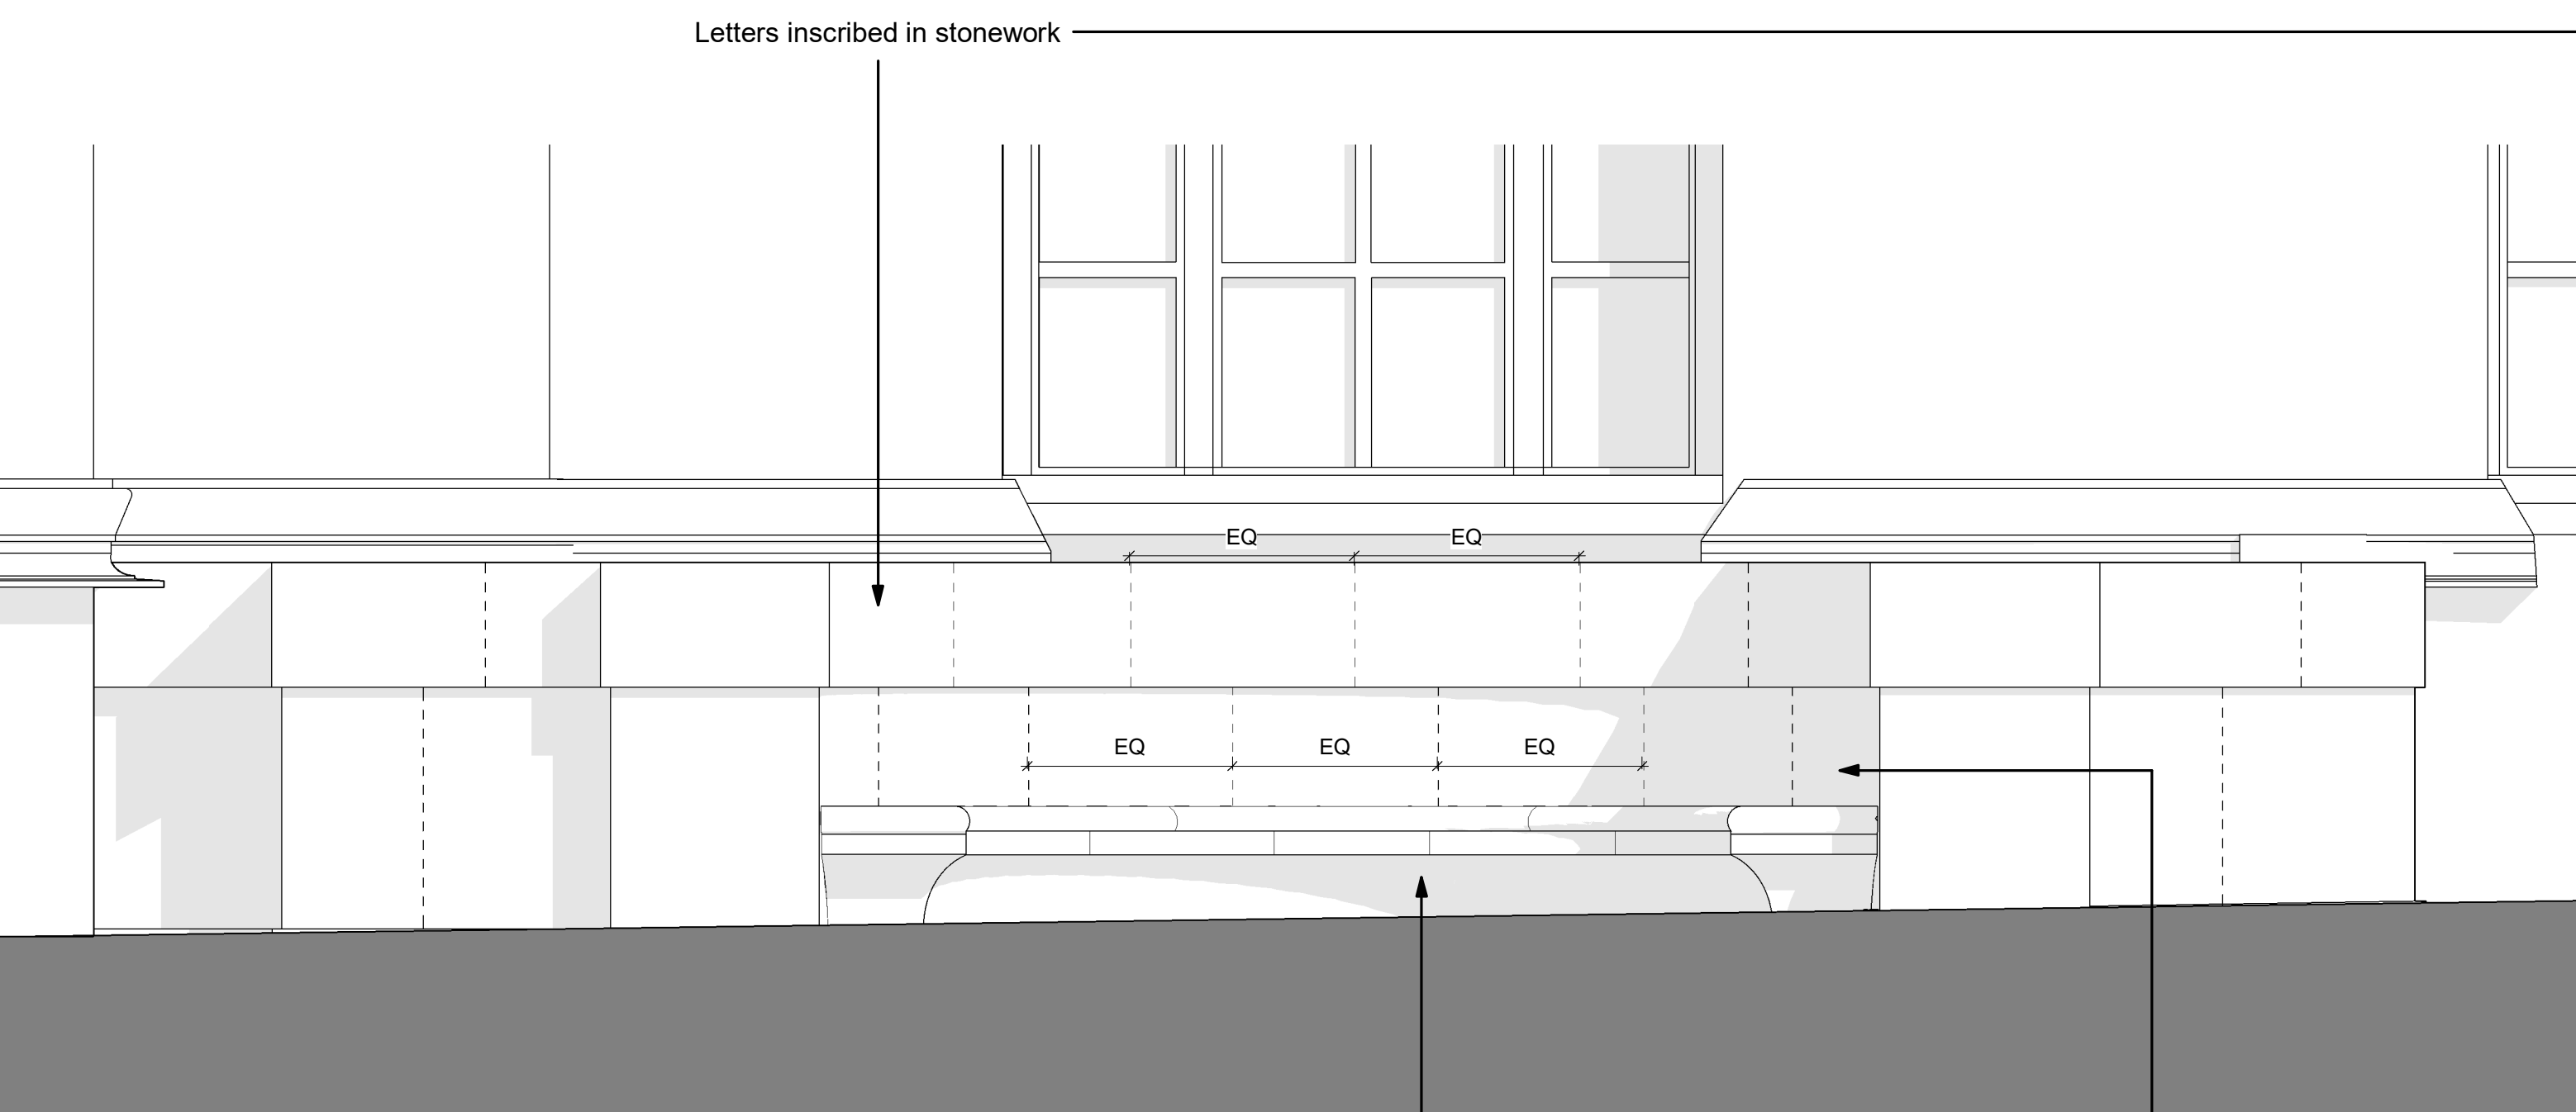



East elevation

1:20

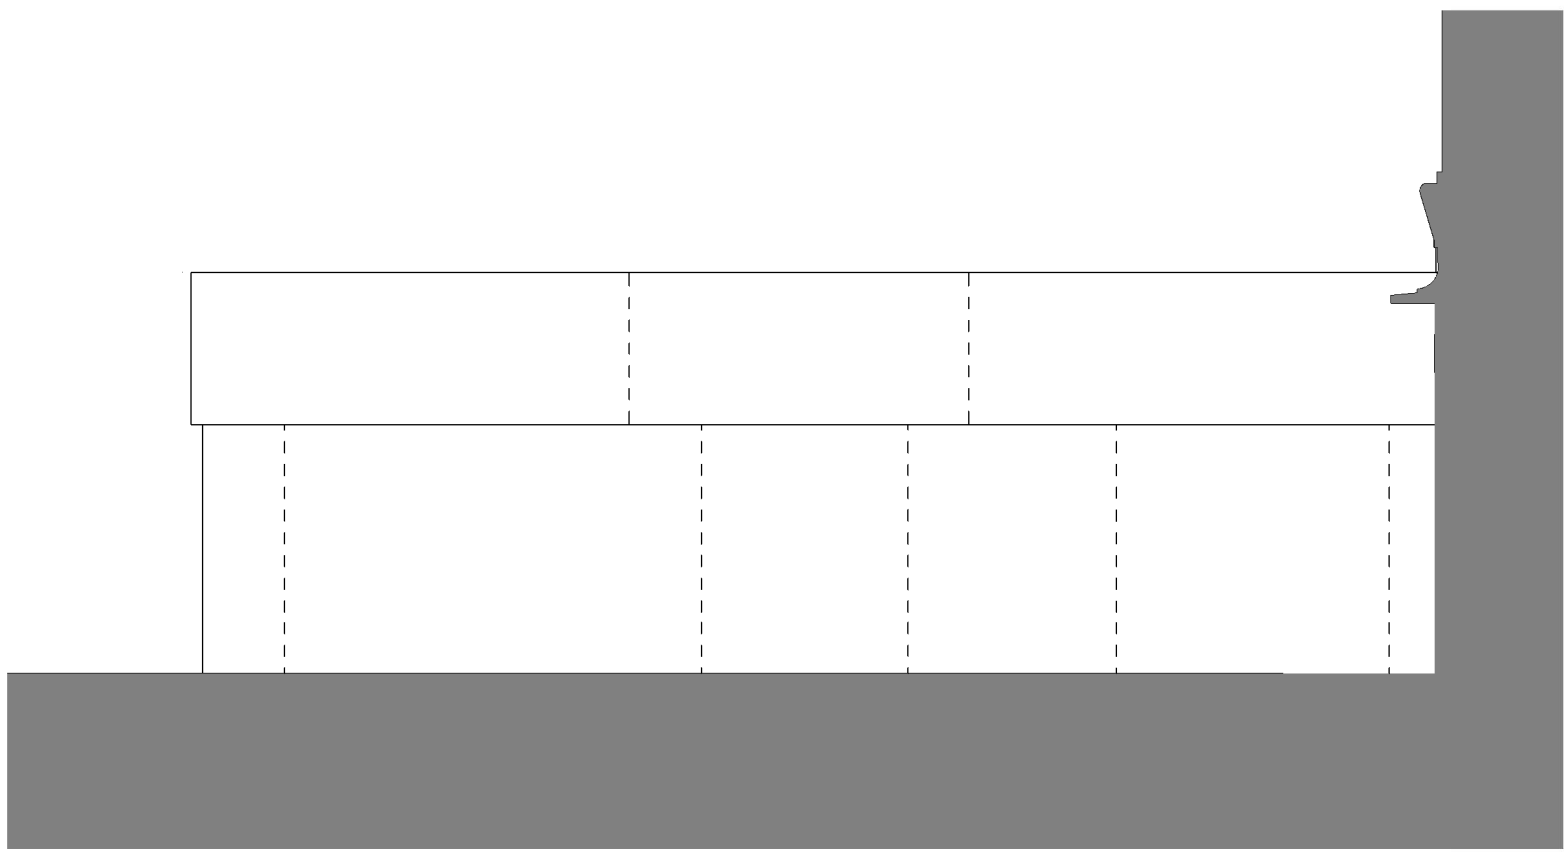

North Elevation

1:20

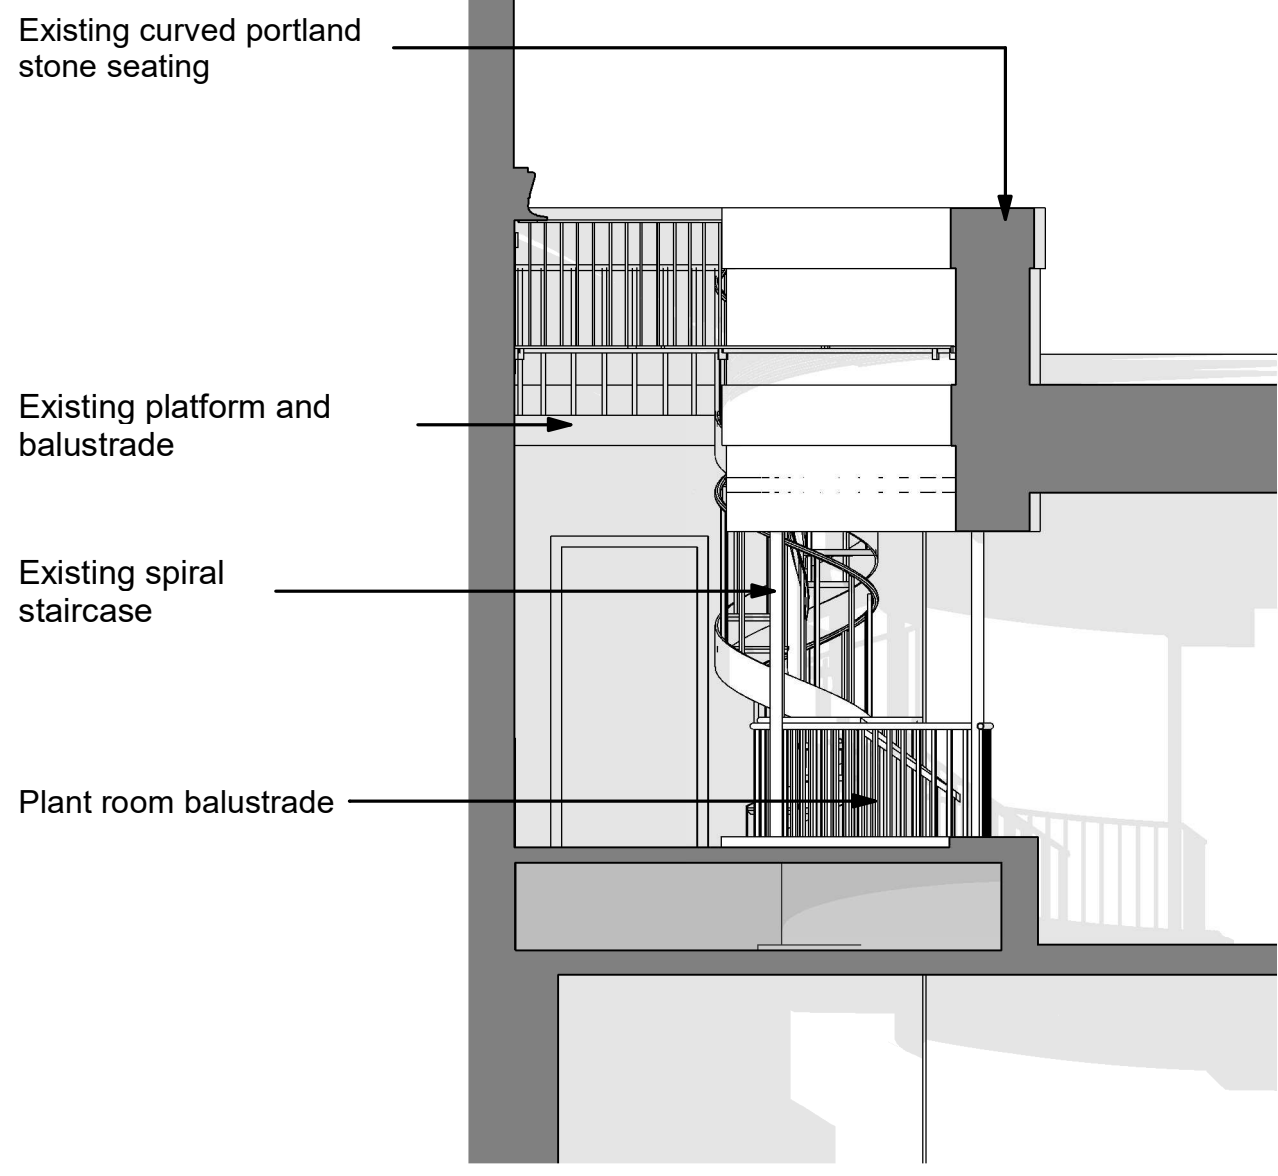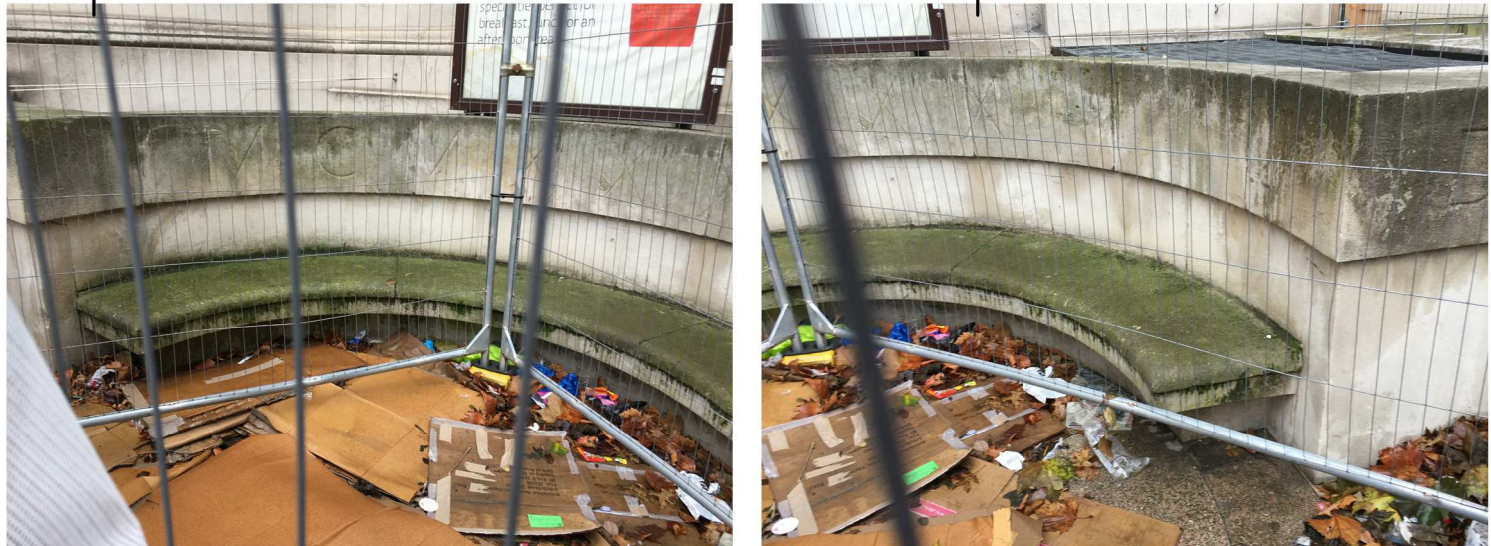

Existing stair section

1:50

The use of this data by the recipient acts as an agreement of the following statements. Do not use this data if you do not agree with any of the following statements:-

All drawings are based upon site information supplied by third parties and as such their accuracy cannot be guaranteed. All features are approximate and subject to clarification by a detailed topographical survey, statutory service enquiries and confirmation of the legal boundaries.


The controlled version of this drawing should be viewed in DWG or PDF format not DWG or other formats. All parts of this drawing must be made in full colour.

Where this drawing has been based upon Ordnance Survey data, it has been reproduced under the terms of Ryder Licence No. 100000344. Reproduction of this drawing in whole or in part is prohibited without the prior permission of Ordnance Survey.

Do not scale the drawing. Use figured dimensions in all cases. Check all dimensions on site. Report any discrepancies in writing to Ryder before proceeding.

B in relation to Building

1:30

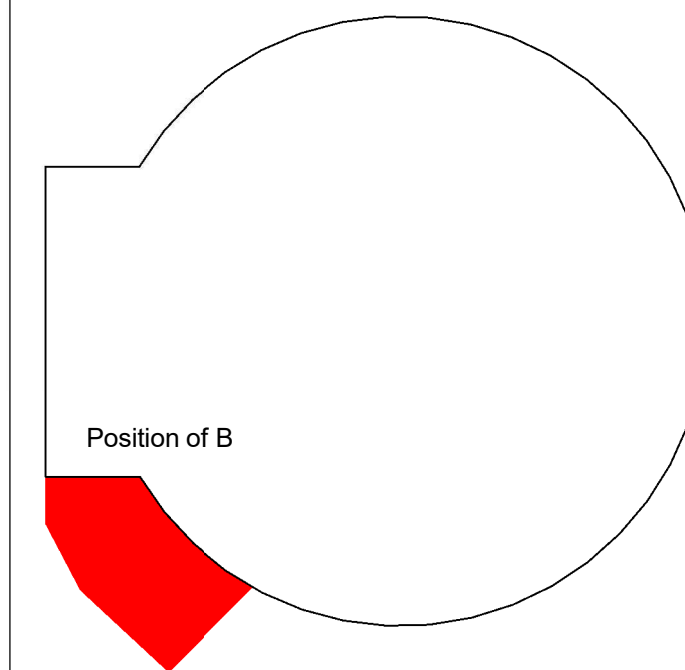

All dimensions are approximations and exact dimensions are to be measured on site.

Revision	Date	Drawn By	Checked By
P3	07/11/2019	SAF	MCA
General Updates to not listed grille design			
P2	14/12/2018	MHA	CRU
General updates			
P1	23/12/2018	MHA	CRU
First Issue			
Amendment			
Purpose of Issue			
Issued for information			
Project			
Manchester City Council			
Central Library			
St Peters Square, Manchester			
Drawing			
Existing seating B			

Drawing No.	Originator	Zone	Level	Type	Role	Number
MCL	RYD	-00	00-DR-	A	-0402	
Ryder Project No. Scale at A0 Drawn By Status Revision						
2164-02	As	MHA	S2	P3		
indicated						

info@ryderarchitecture.com
www.ryderarchitecture.com

Ryder