



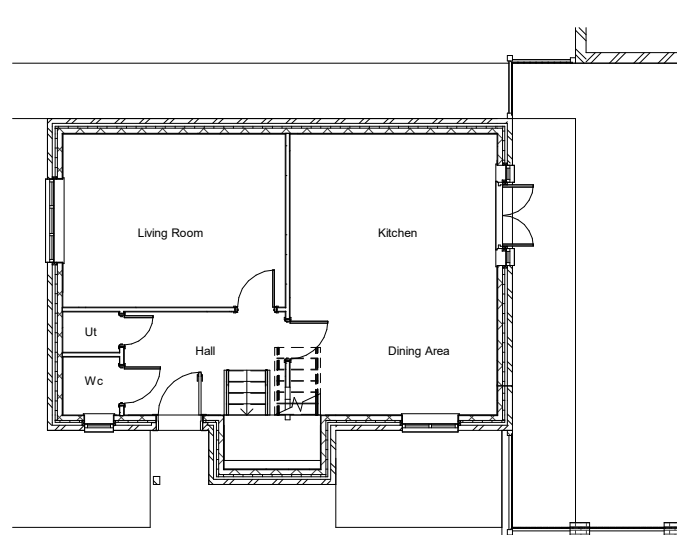


1 01 Existing Ground Floor
1 : 100

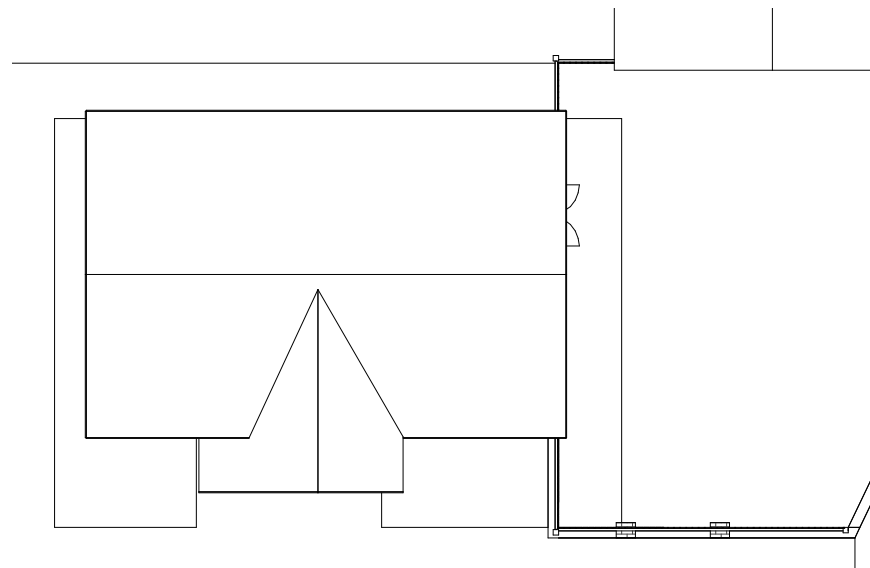

2 04 Existing Roof Plan
1 : 100




3 Existing Front Elevation
1 : 100

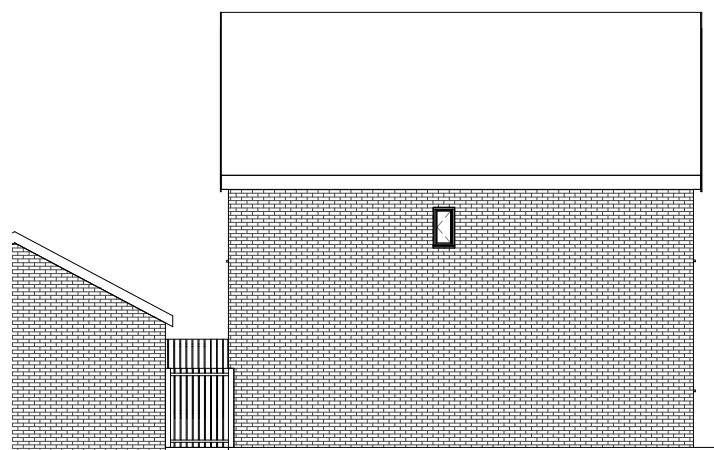

4 Existing Rear Elevation
1 : 100



5 Existing Side Elevation
1 : 100

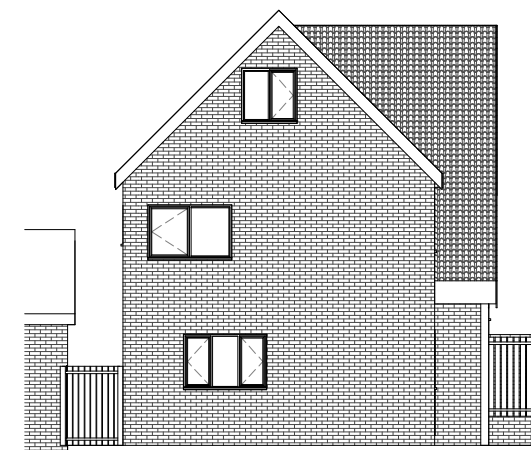

6 Existing Side Elevation 1
1 : 100

Project Address:

Simon Farrell-
Roberts
36 Toddbrook Close
West Didsbury
M20 1NB

Drawing:

Existing Plans and
Elevations

Date Issued:

Issue Date

Client Name:

Owner

Project Description:

Single Storey
Rear Extension

Drawing Number:

PL001


Additional Notes:

Drawing not to be
scaled.

Proposed works not
to be started before
Planning Permission
is granted.

Dimensions shown
are in millimeters.

All measurements
to be verified on
site.

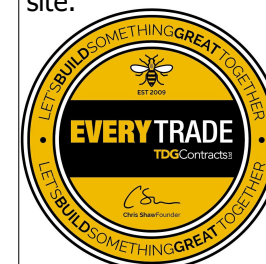

SCALE 1 : 100
A2 DRAWING