

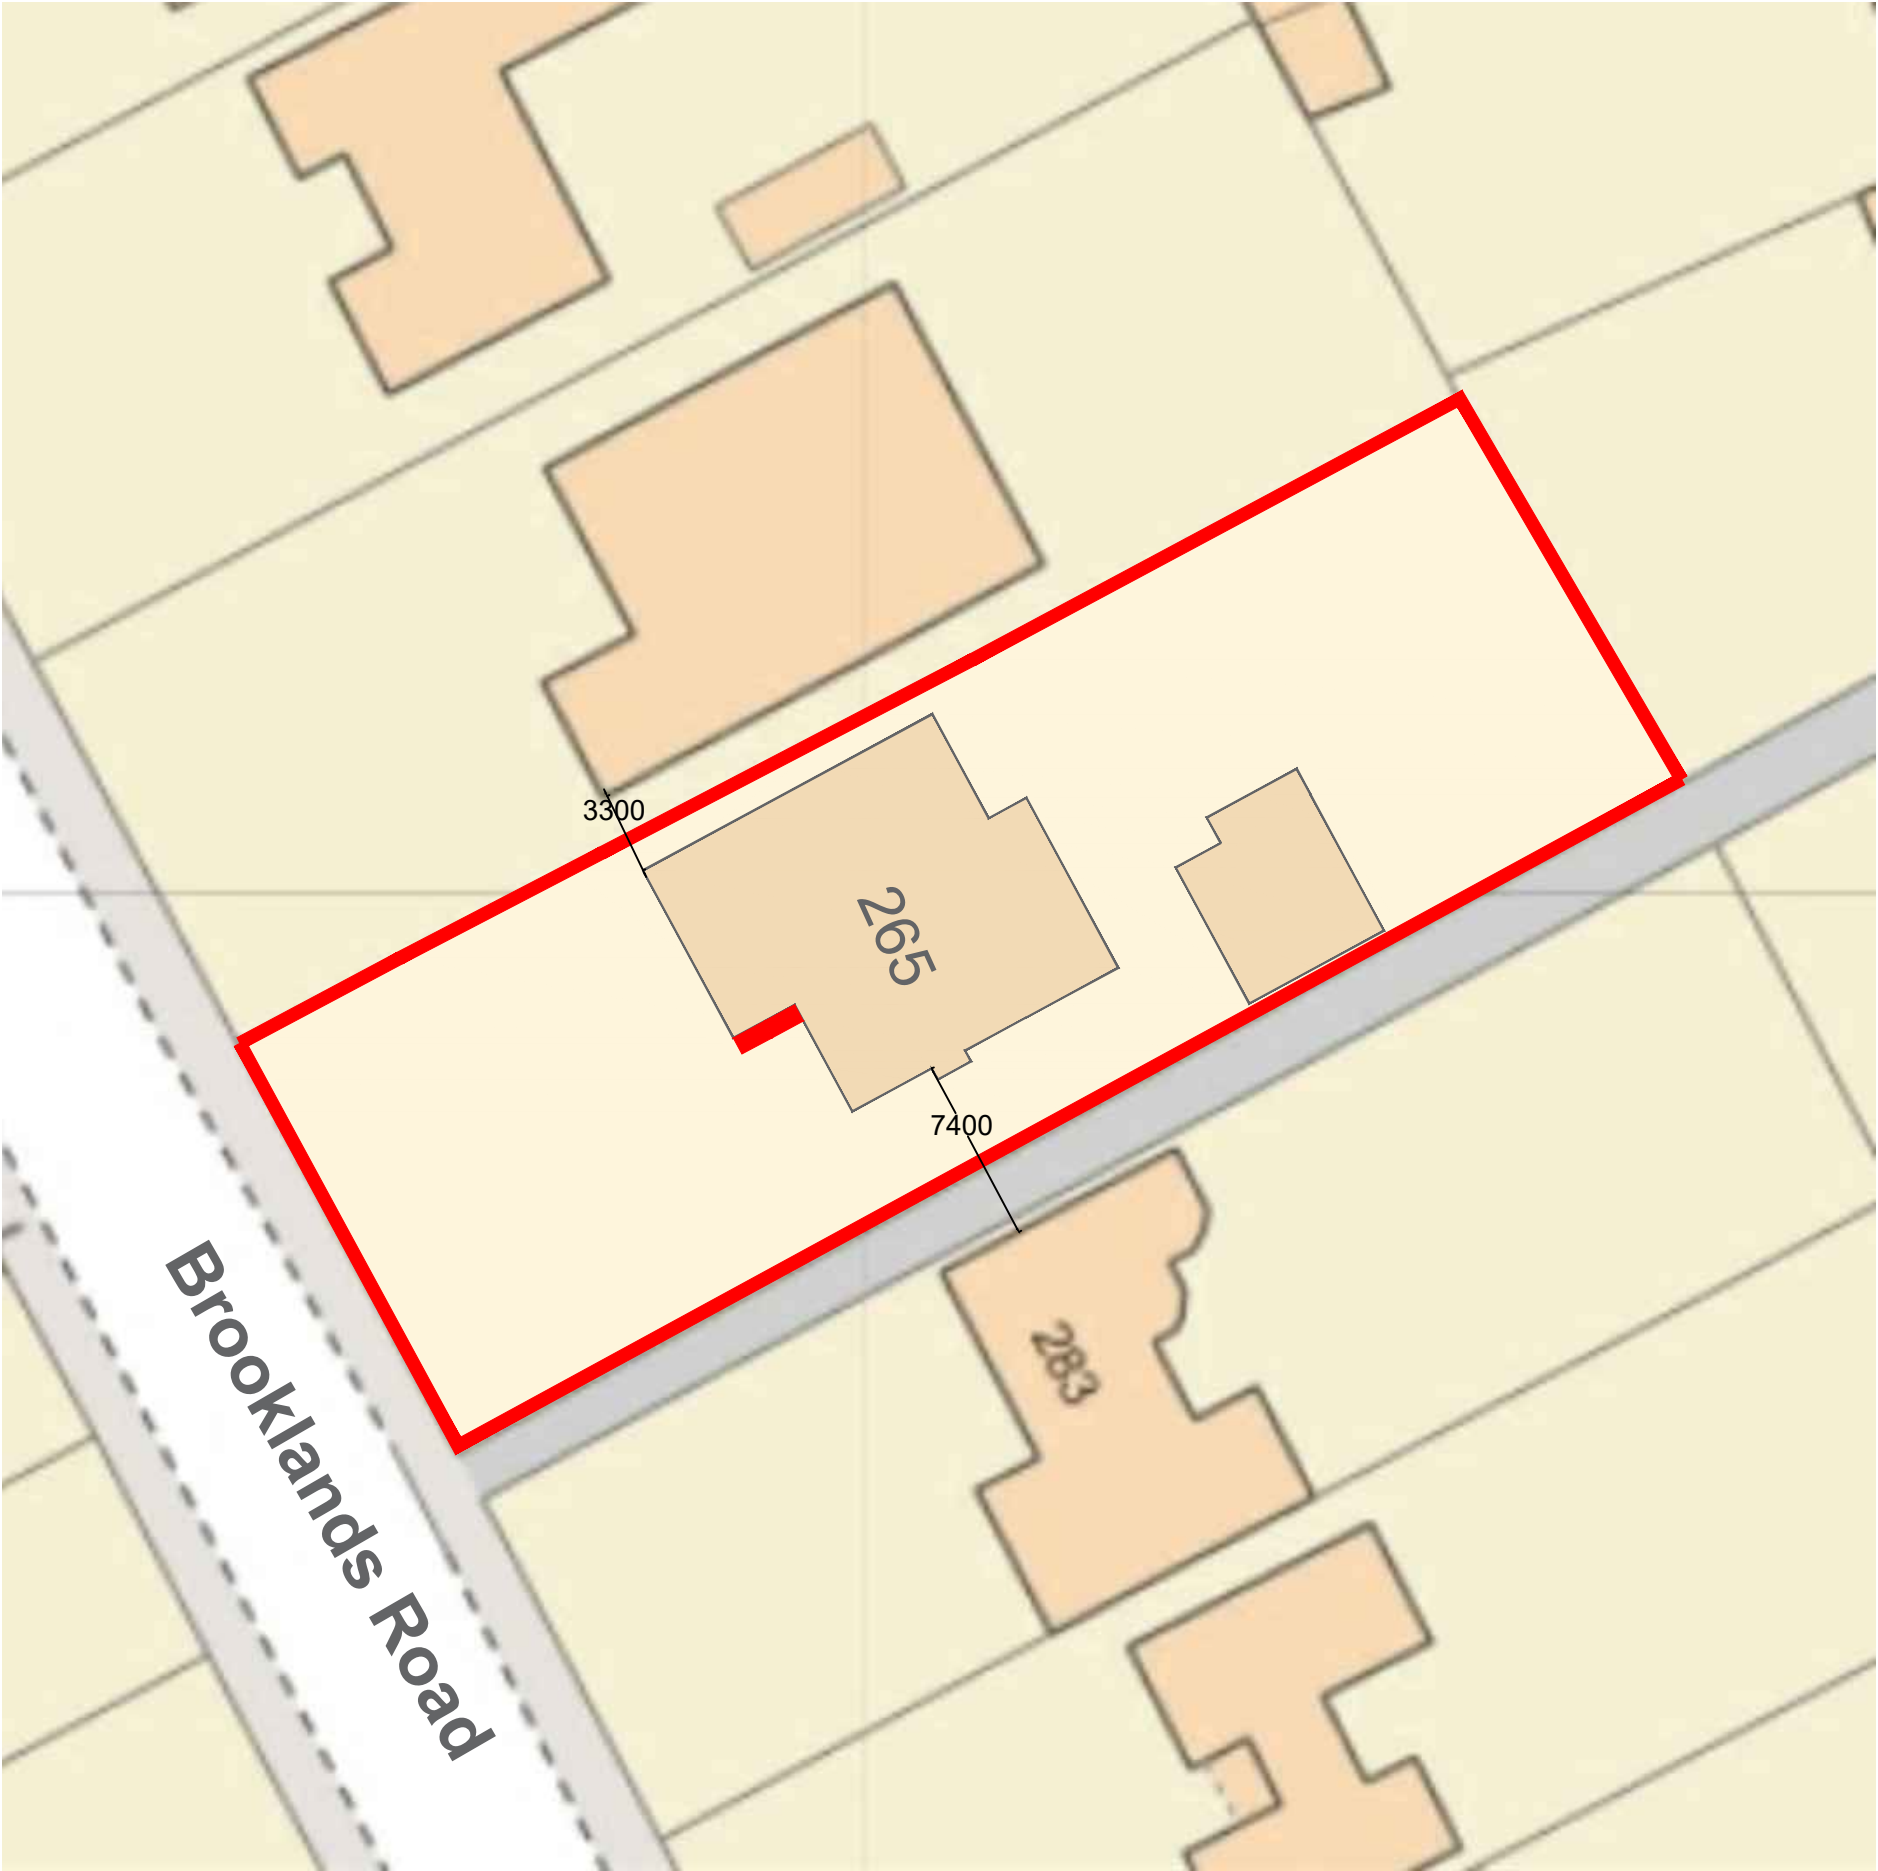


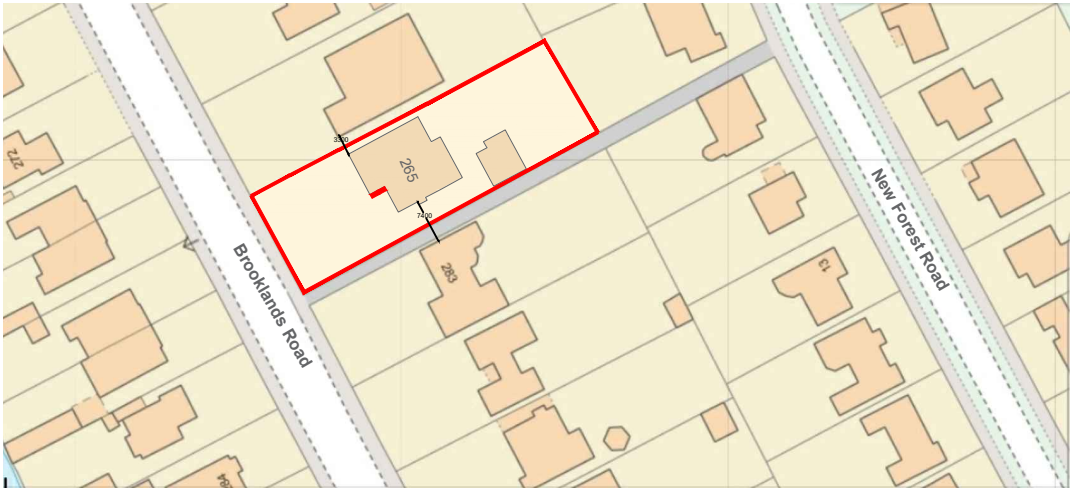


SITE PLAN SCALE: 1:300

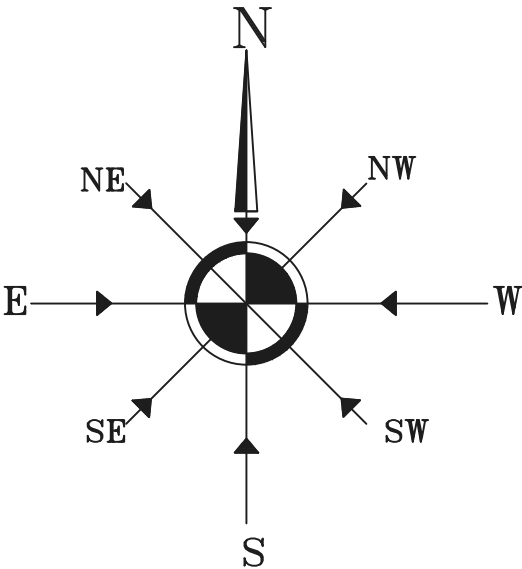


LOCATION PLAN SCALE: 1:1250

REVISION	DETAILS OF REVISION	DATE	INITIALS
CLIENT MR & MRS AHMED			
PROJECT NAME 265 BROOKLANDS ROAD SALE M23 9HF			
DRAWING NAME SITE & LOCATION PLANS			
PROJECT No 1912	DATE SEPT 19	STATUS	SIZE A3
☒ H AINSWORTH DESIGN ☐ hainsworthdesign@aol.com ☐ 07927697788 ☐ 13 DOE HEY ROAD BOLTON BL3 2LW			SCALE a/s
			DRAWING No 01

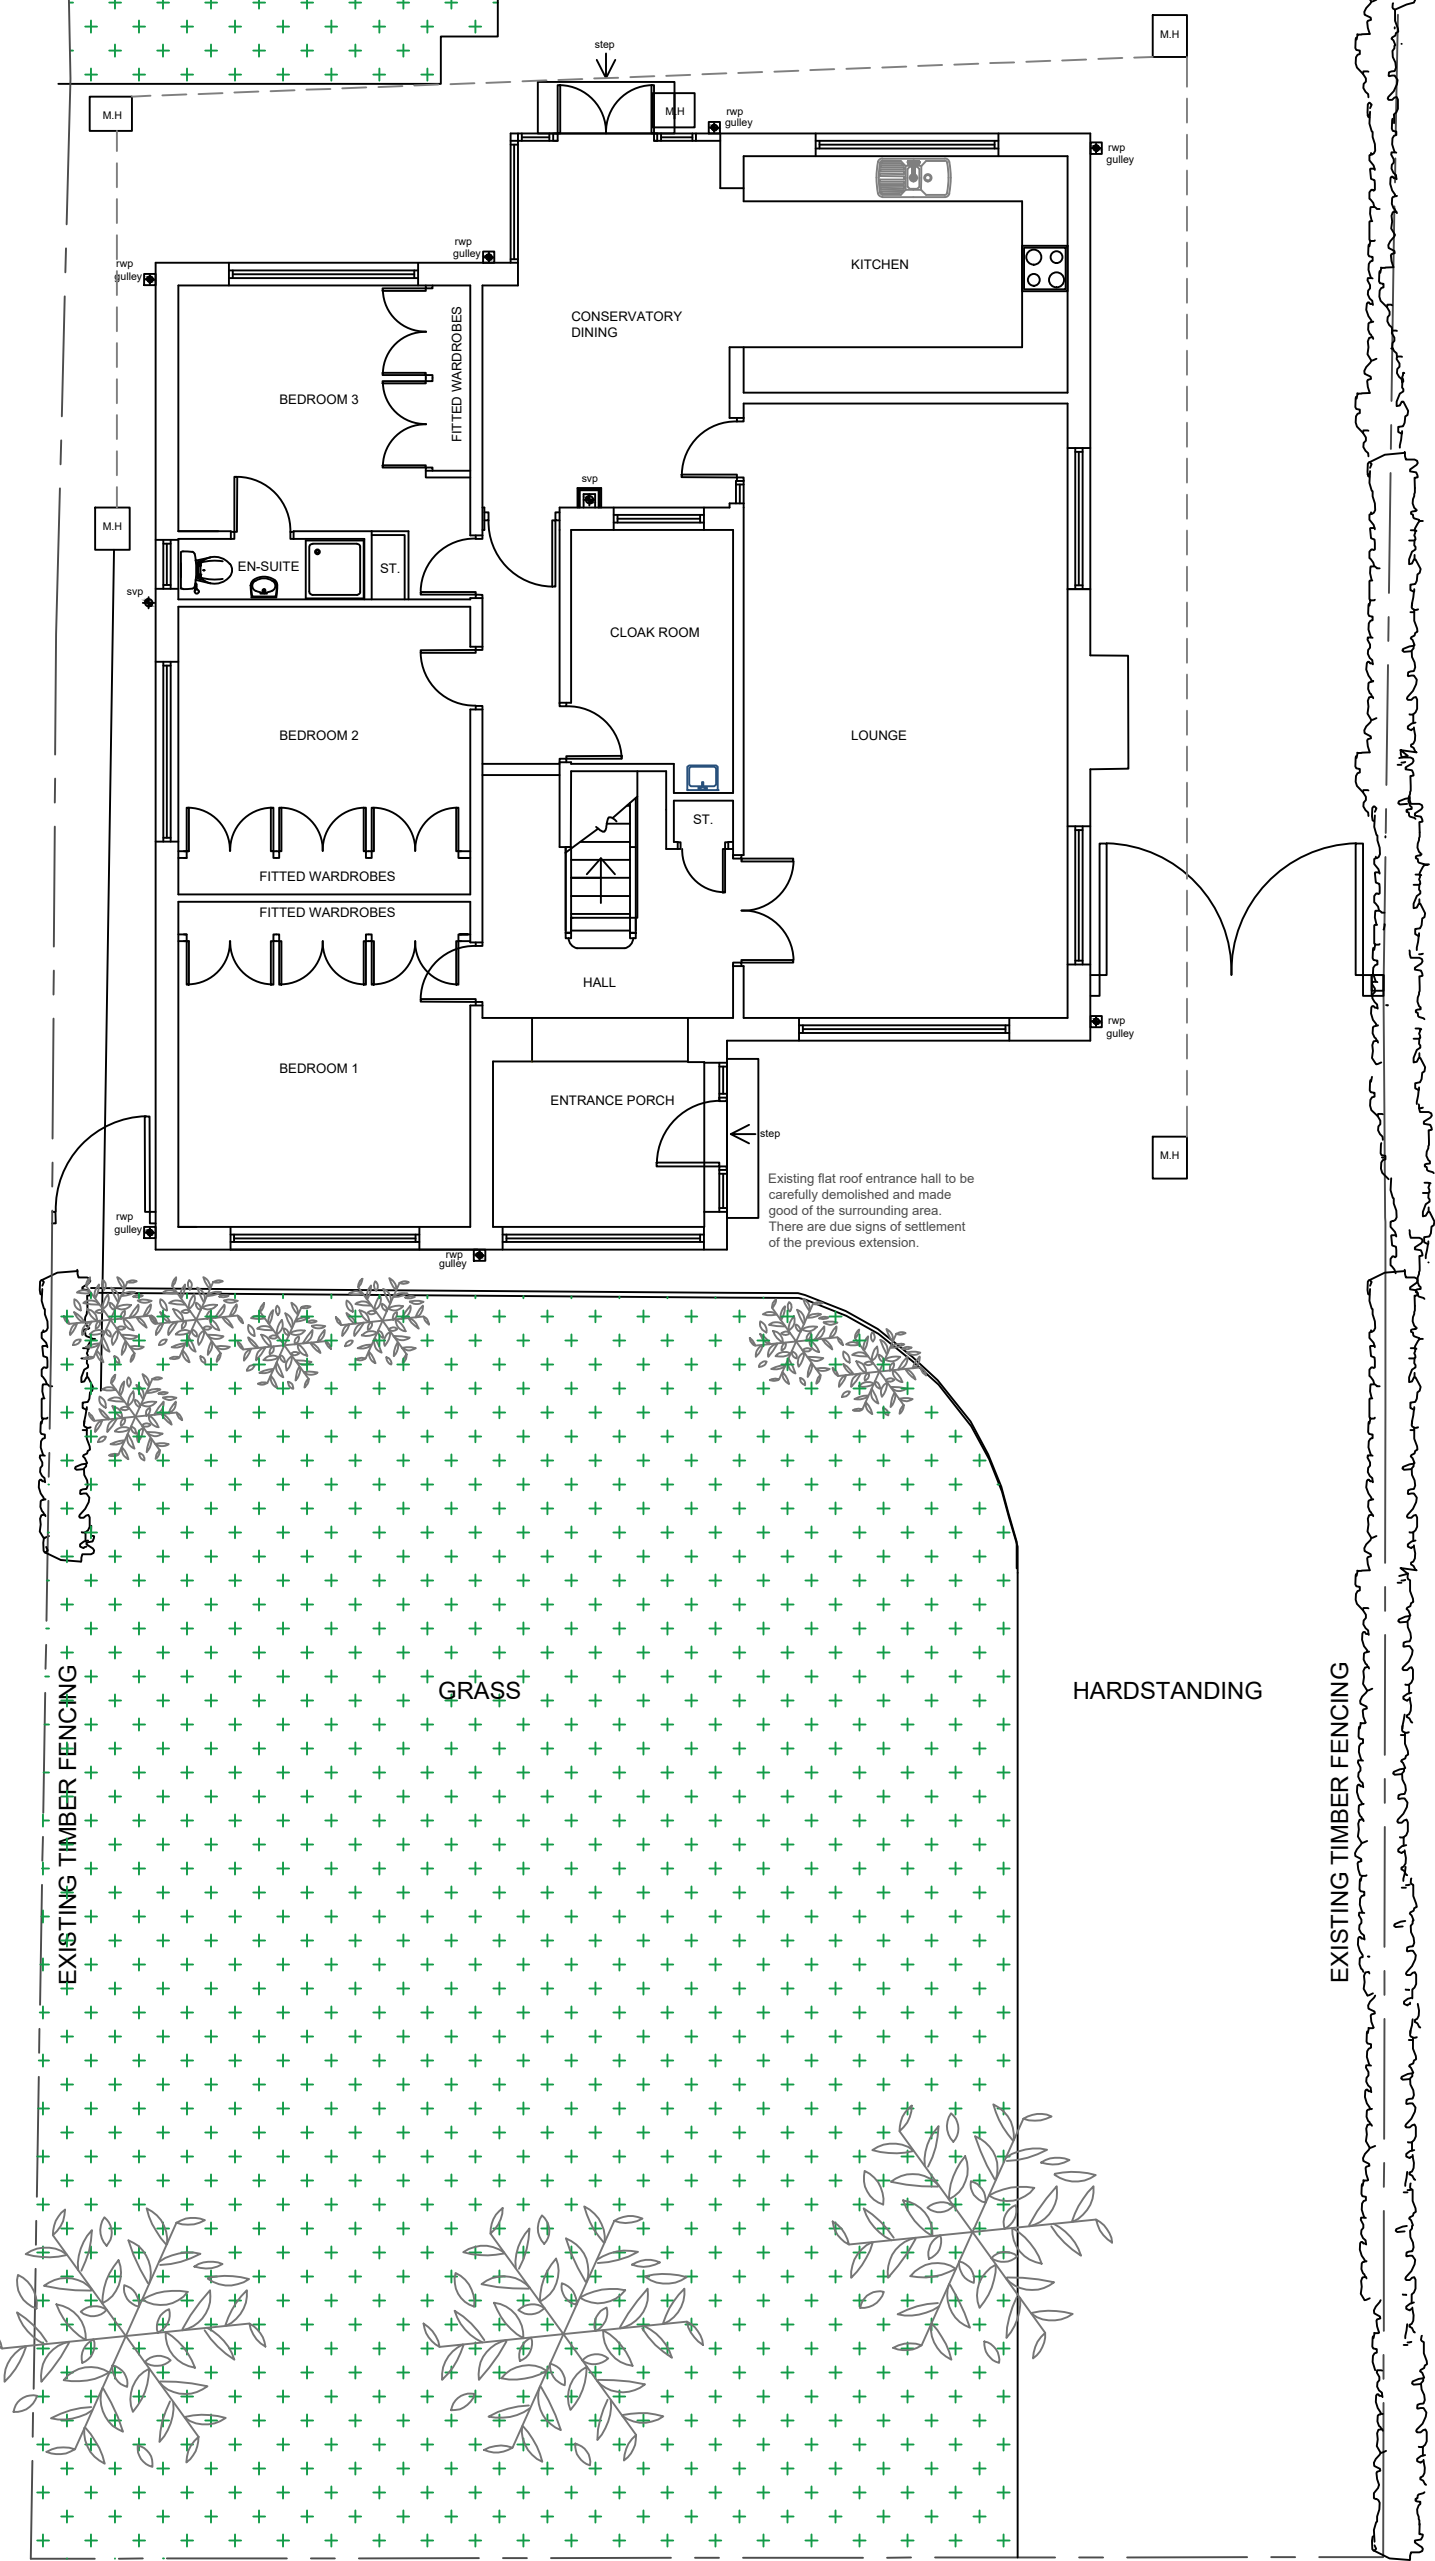


EXISTING GROUND FLOOR PLAN SCALE: 1:100

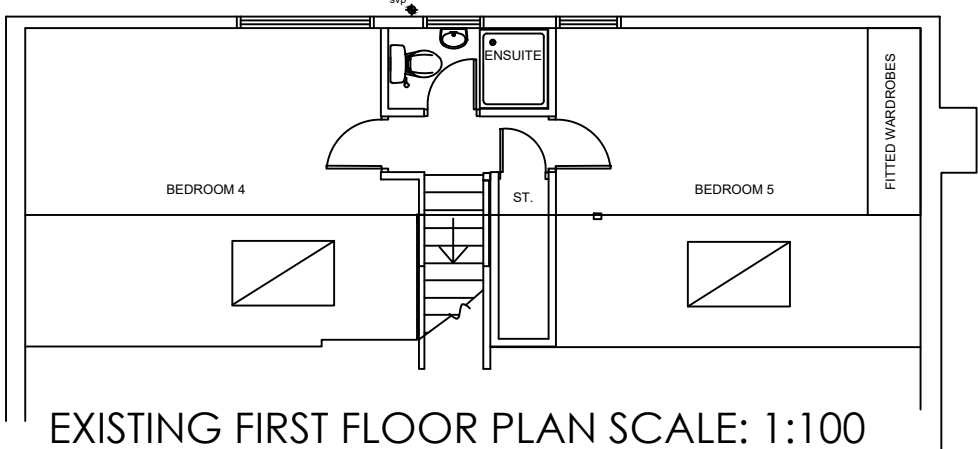


EXISTING FIRST FLOOR PLAN SCALE: 1:100

REVISION	DETAILS OF REVISION	DATE	INITIALS
CLIENT MR & MRS AHMED			
PROJECT NAME 265 BROOKLANDS ROAD SALE M23 9HF			
DRAWING NAME (INCLUDING FRONT GARDEN)& FIRST FLOOR PLAN			
PROJECT No 1912	DATE SEPT 19	STATUS	SIZE A3
H AINSWORTH DESIGN			SCALE 1/100
hainsworthdesign@aol.com			DRAWING No 02
07927697788			
13 DOE HEY ROAD BOLTON BL3 2LW			

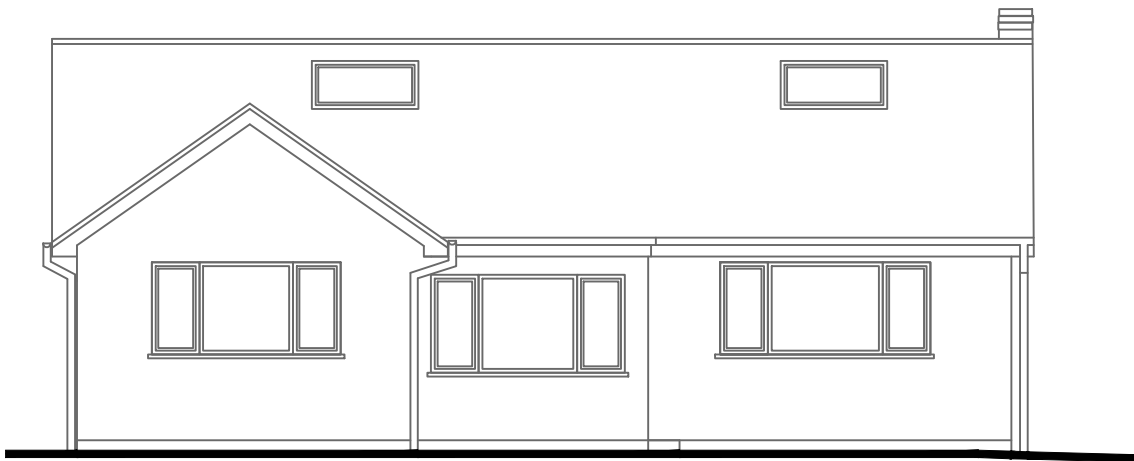


EXISTING FRONT ELEVATION SCALE: 1:100

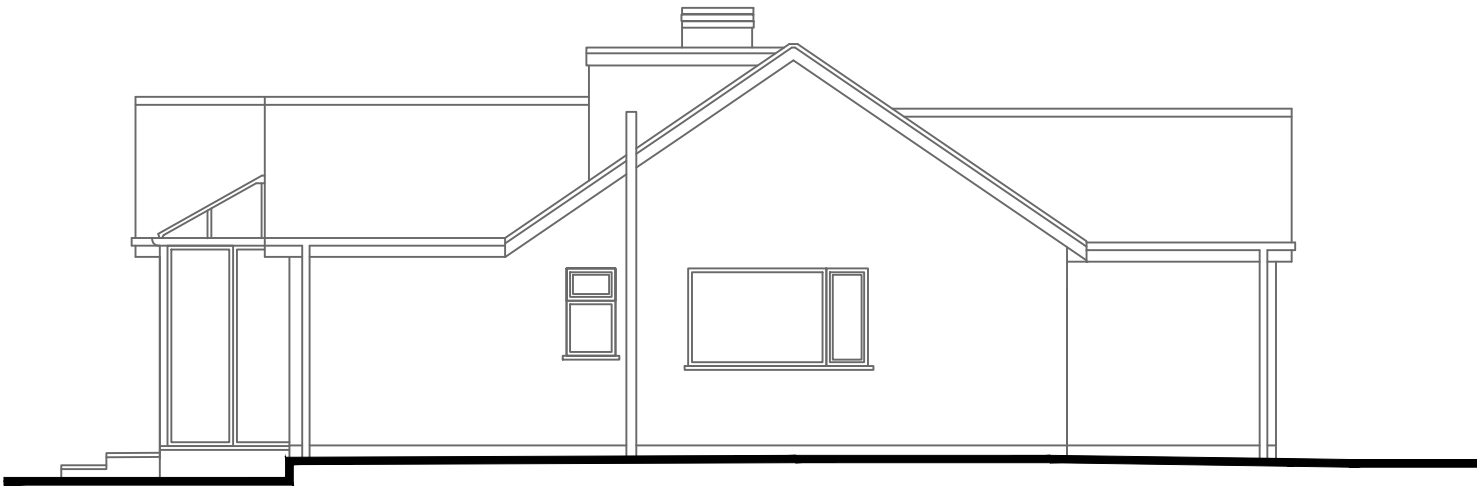

EXISTING SIDE ELEVATION SCALE: 1:100




EXISTING REAR ELEVATION SCALE: 1:100

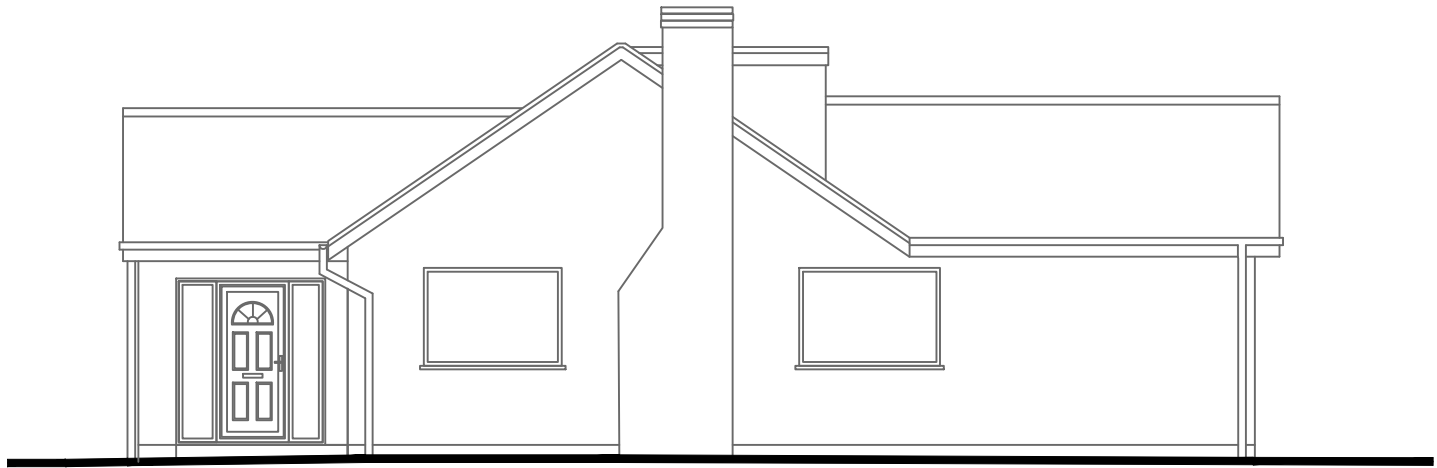

EXISTING SIDE ELEVATION SCALE: 1:100

REVISION	DETAILS OF REVISION	DATE	INITIALS
CLIENT MR & MRS AHMED			
PROJECT NAME 265 BROOKLANDS ROAD SALE M23 9HF			
DRAWING NAME EXISTING ELEVATIONS			
PROJECT No 1912	DATE SEPT 19	STATUS	SIZE A3
H AINSWORTH DESIGN hainsworthdesign@aol.com 07927697788 13 DOE HEY ROAD BOLTON BL3 2LW			SCALE 1/100
			DRAWING No 03

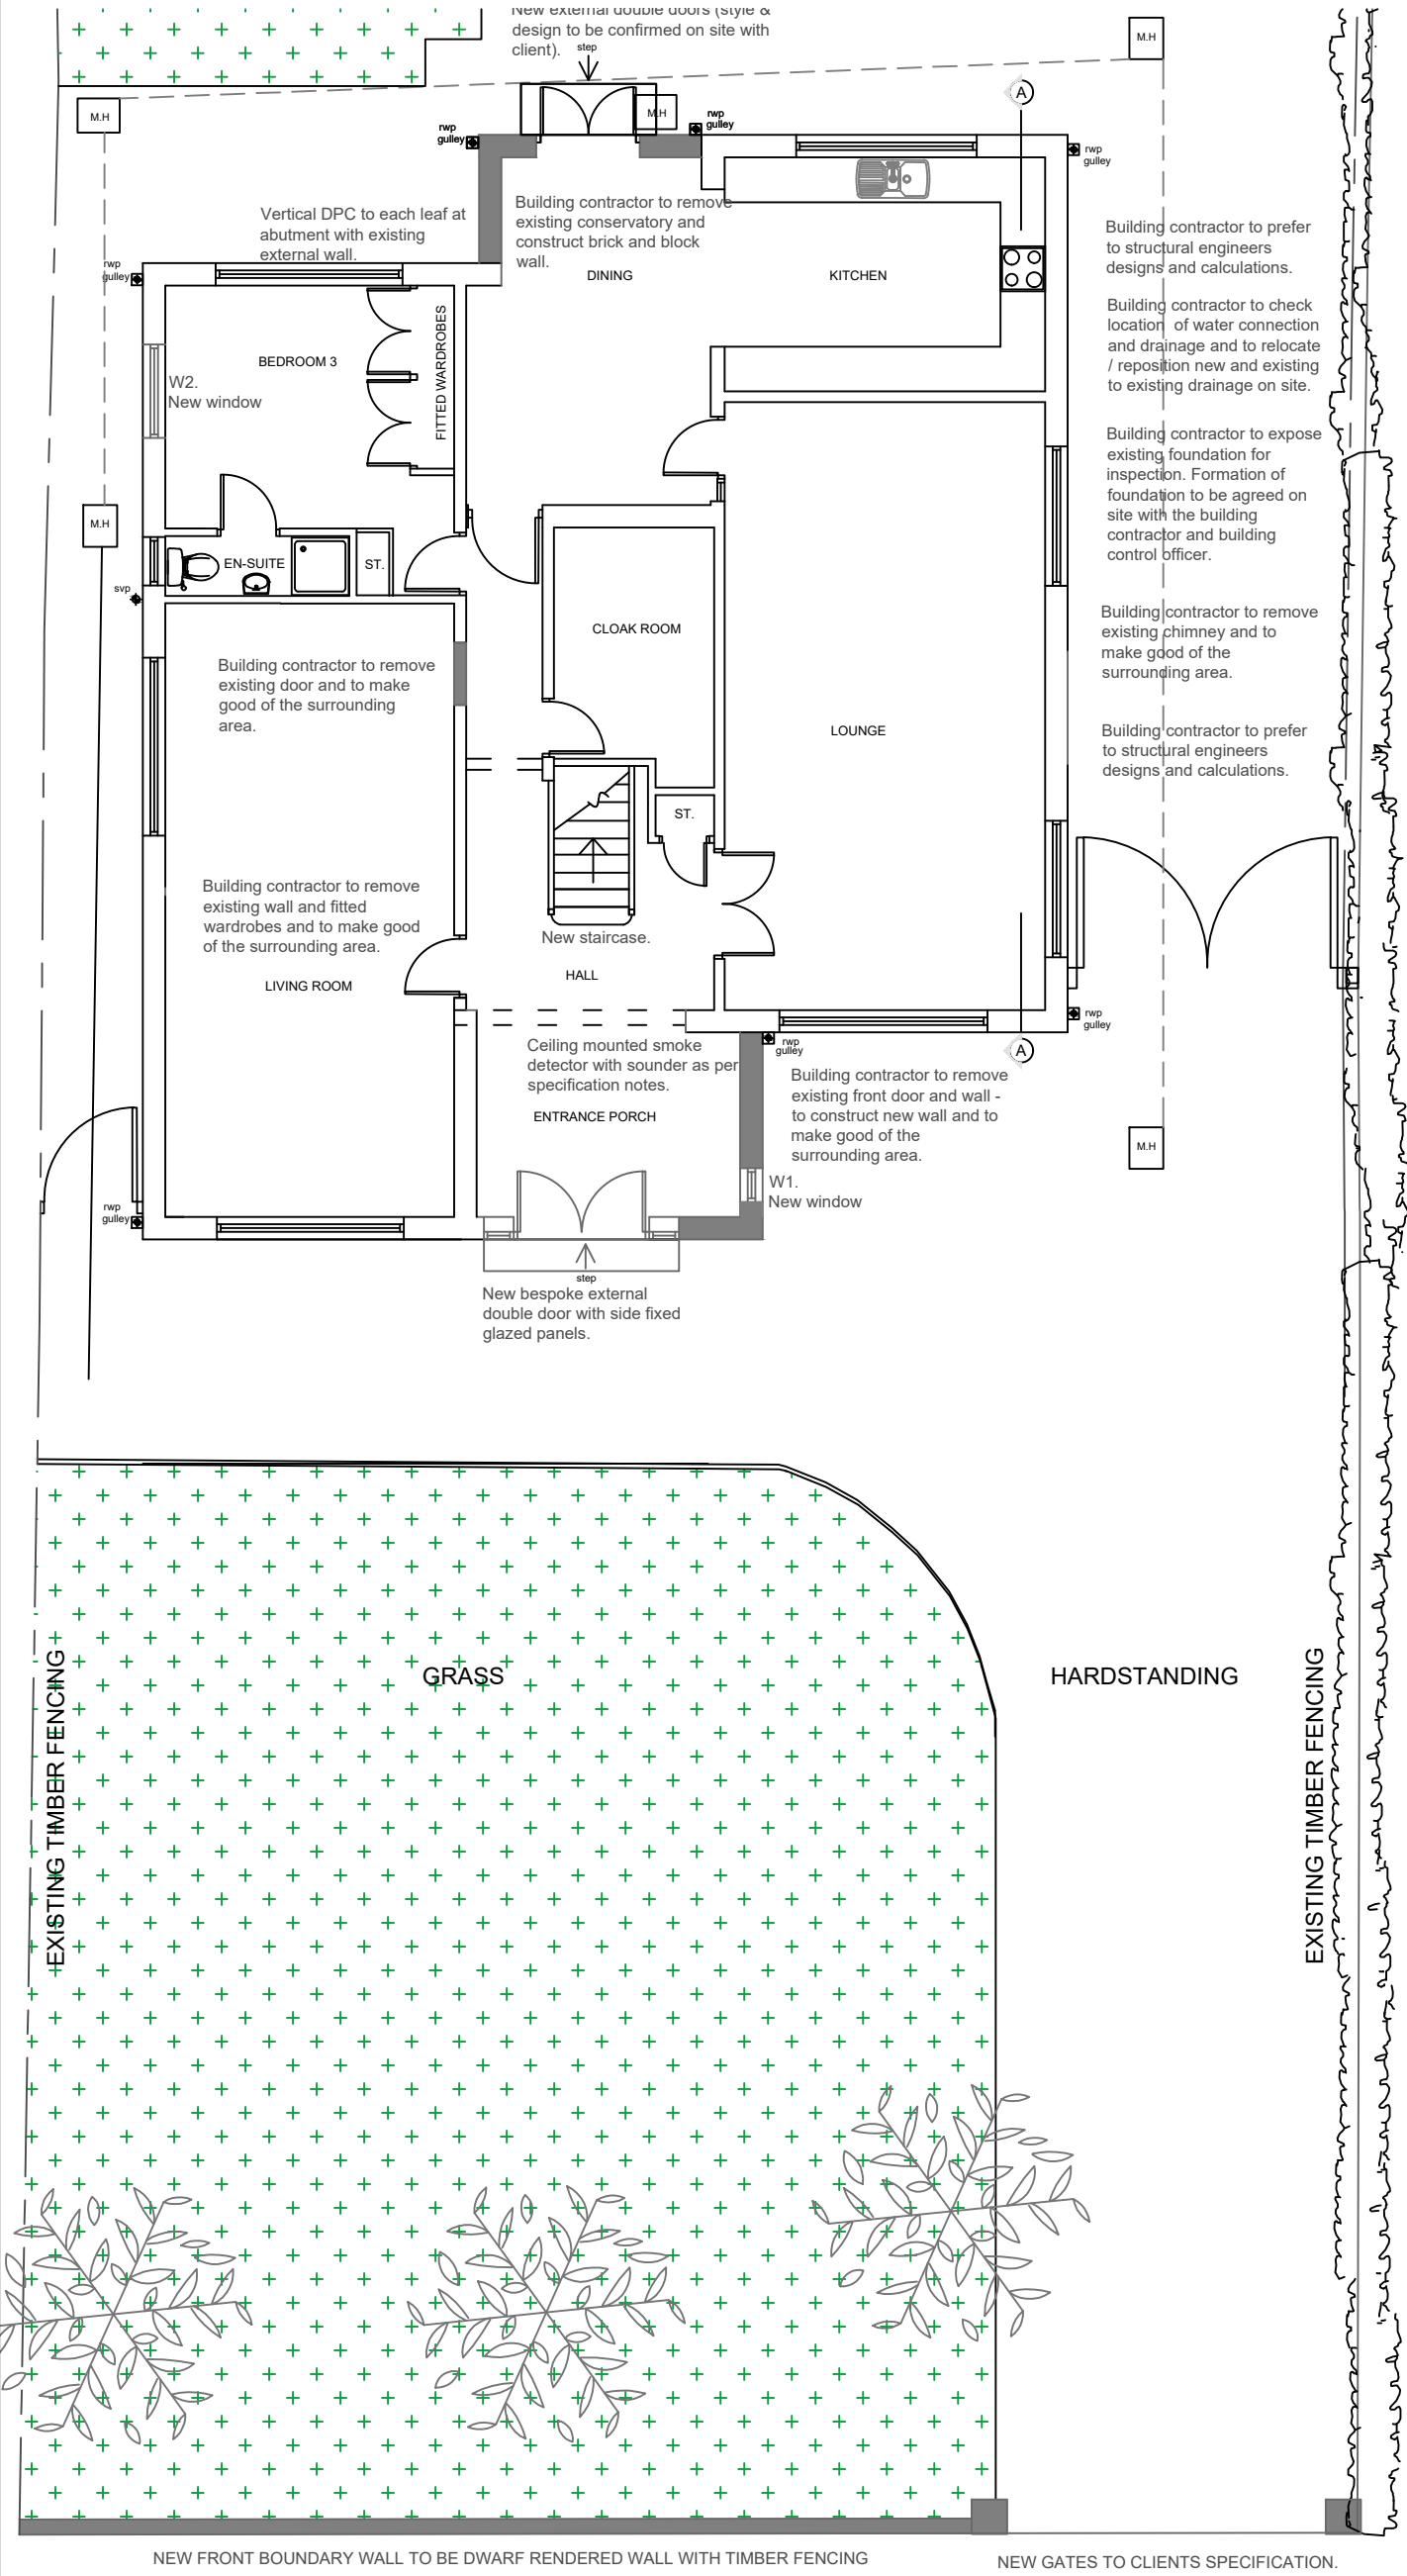

PROPOSED GROUND FLOOR PLAN SCALE: 1:100


REVISION	DETAILS OF REVISION	DATE	INITIALS
CLIENT MR & MRS AHMED			
PROJECT NAME 265 BROOKLANDS ROAD SALE M23 9HF			
DRAWING NAME PROPOSED GROUND FLOOR PLAN (INCLUDING FRONT GARDEN)			
PROJECT No 1912	DATE SEPT 19	STATUS	SIZE A3
H AINSWORTH DESIGN hainsworthdesign@aol.com 07927697788 13 DOE HEY ROAD BOLTON BL3 2LW			SCALE 1/100 DRAWING No 04




PROPOSED FRONT ELEVATION SCALE: 1:100



PROPOSED SIDE ELEVATION SCALE: 1:100

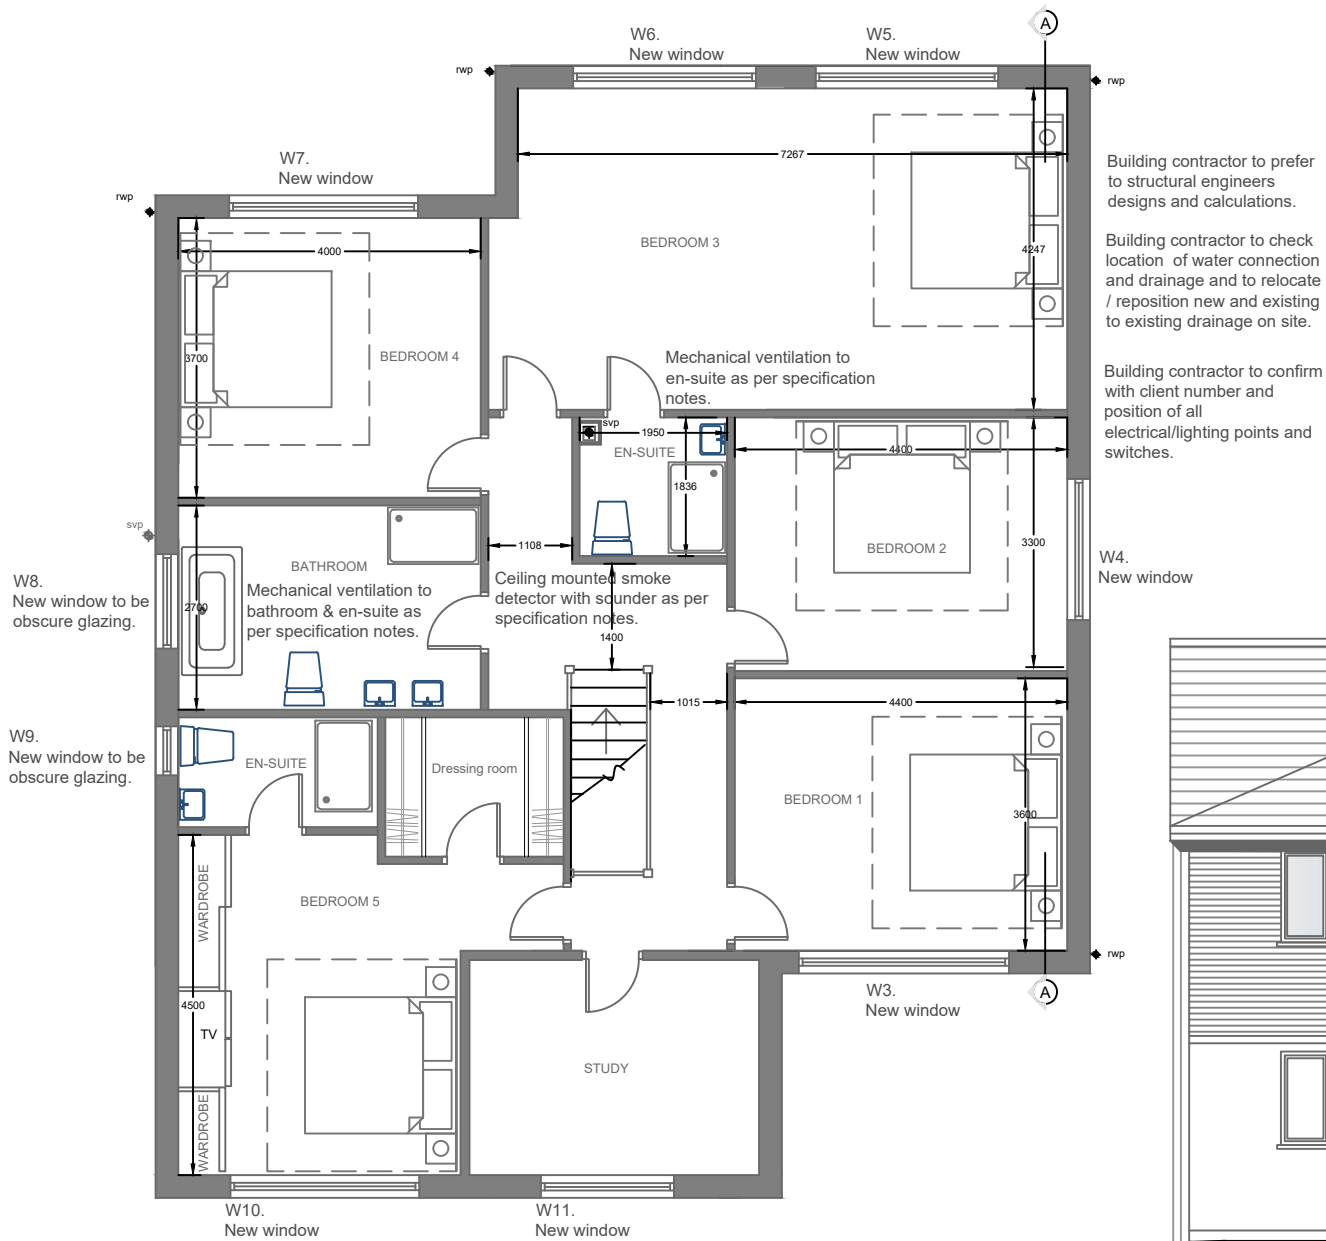

PROPOSED FIRST FLOOR PLAN SCALE: 1:100

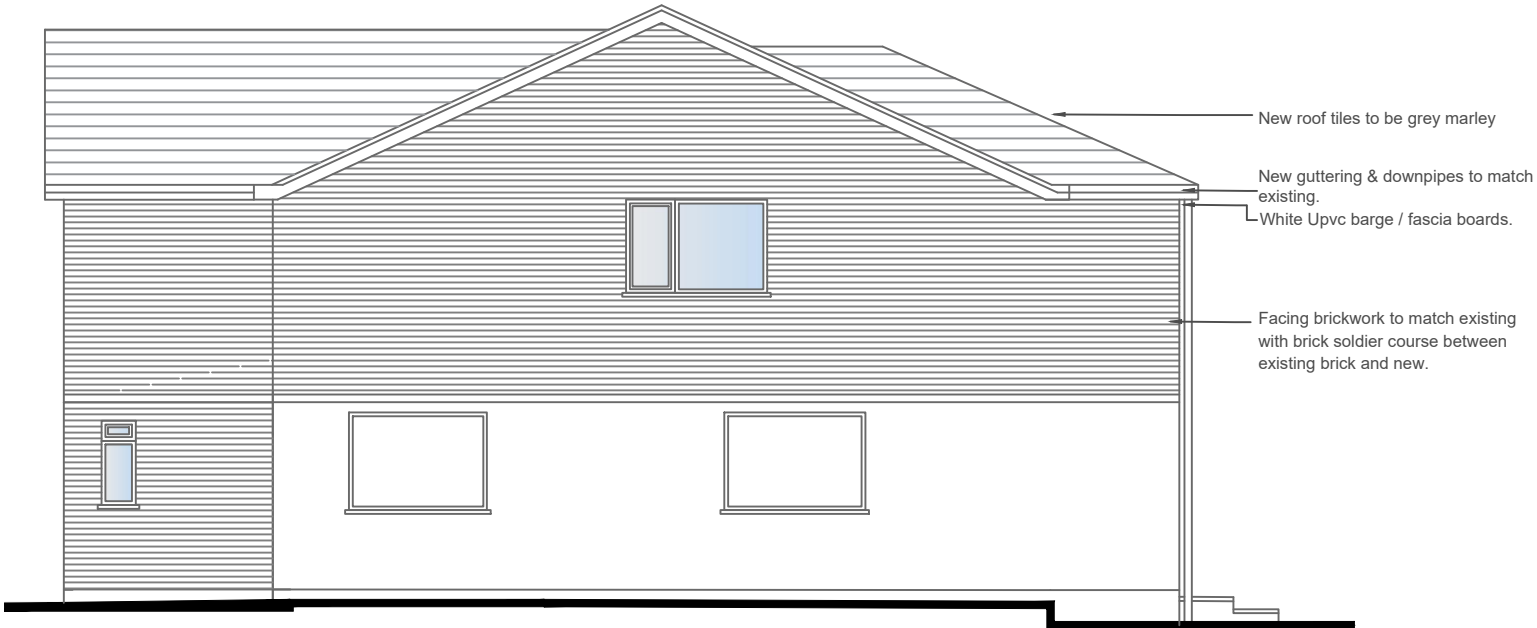

PROPOSED SIDE ELEVATION SCALE: 1:100




PROPOSED REAR ELEVATION SCALE: 1:100

REVISION	DETAILS OF REVISION	DATE	INITIALS
CLIENT	MR & MRS AHMED		
PROJECT NAME	265 BROOKLANDS ROAD SALE M23 9HF		
DRAWING NAME	PROPOSED FIRST FLOOR PLAN & ELEVATIONS		
PROJECT No	1912	DATE	SEPT 19
STATUS		SIZE	A3
H AINSWORTH DESIGN		SCALE	1/100
hainsworthdesign@aol.com		DRAWING No	05
07927697788			
13 DOE HEY ROAD	BOLTON BL3 2LW		




PROPOSED FRONT ELEVATION SCALE: 1:100
(EXISTING FRONT ELEVATION OUTLINE)

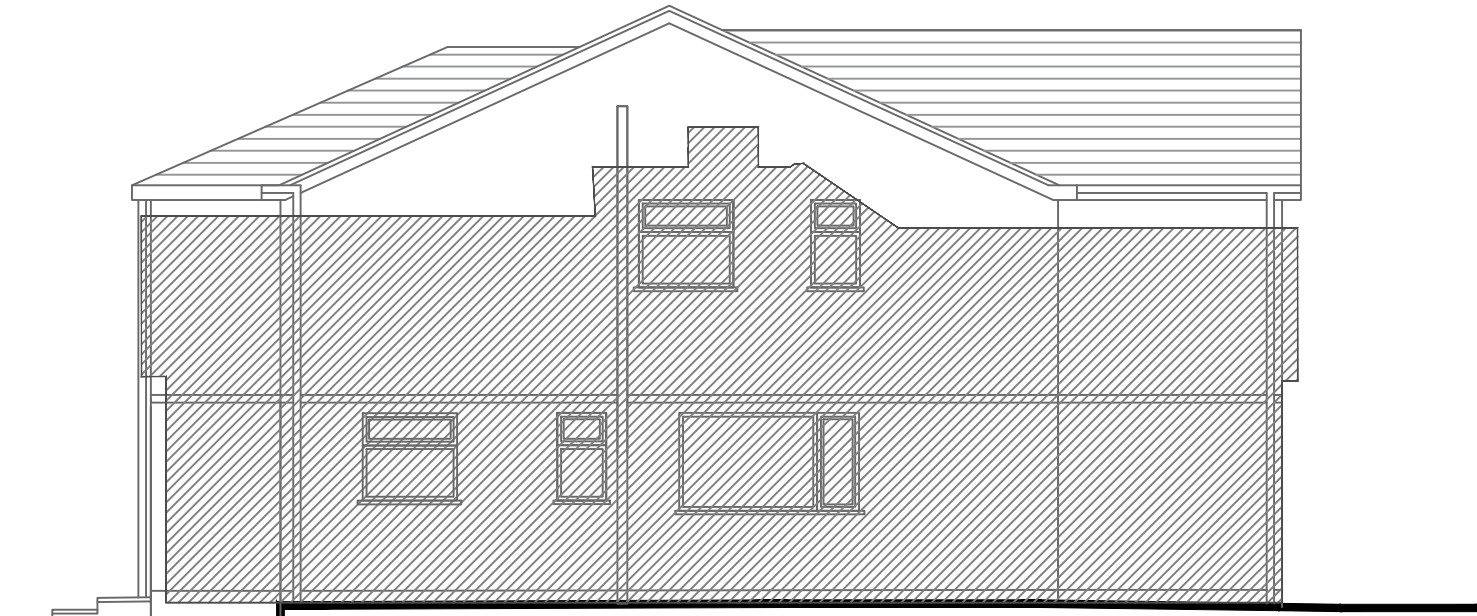

PROPOSED SIDE ELEVATION SCALE: 1:100
(EXISTING SIDE ELEVATION OUTLINE)



PROPOSED REAR ELEVATION SCALE: 1:100
(EXISTING REAR ELEVATION OUTLINE)

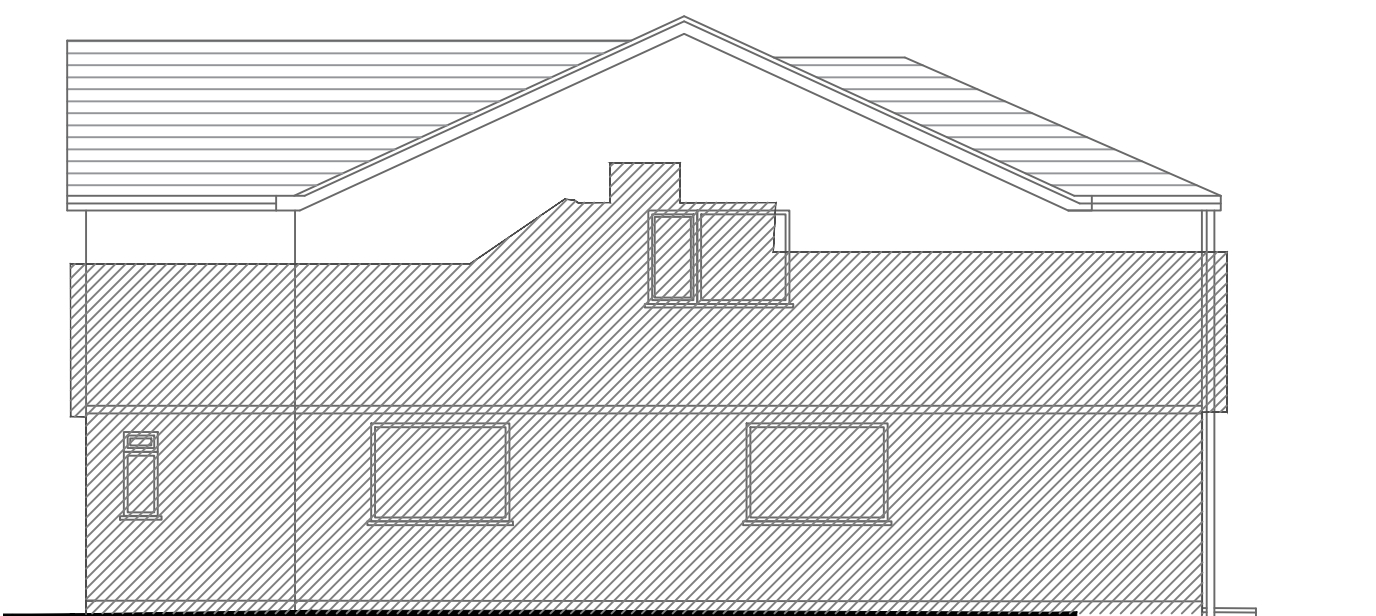


PROPOSED SIDE ELEVATION SCALE: 1:100
(EXISTING SIDE ELEVATION OUTLINE)




EXISTING STREET SCENE


REVISION	DETAILS OF REVISION	DATE	INITIALS
CLIENT MR & MRS AHMED			
PROJECT NAME 265 BROOKLANDS ROAD SALE M23 9HF			
DRAWING NAME PROPOSED ELEVATIONS WITH OUTLINE OF EXISTING BUNGALOW WITH STREET SCENE			
PROJECT No 1912	DATE SEPT 19	STATUS	SIZE A3
H AINSWORTH DESIGN hainsworthdesign@aol.com 07927697788 13 DOE HEY ROAD BOLTON BL3 2LW			SCALE 1/100 DRAWING No 06

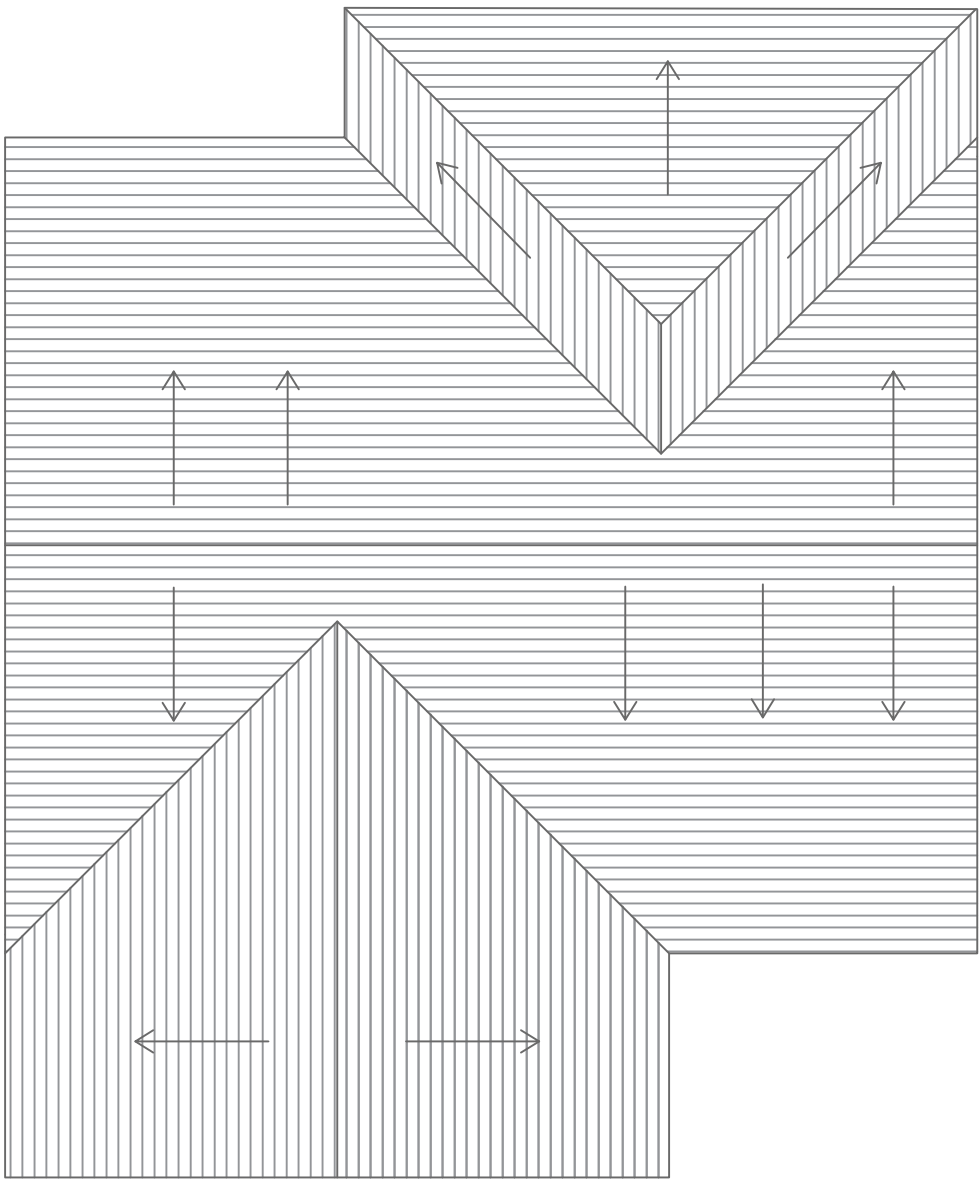


PROPOSED ROOF PLAN SCALE 1:100

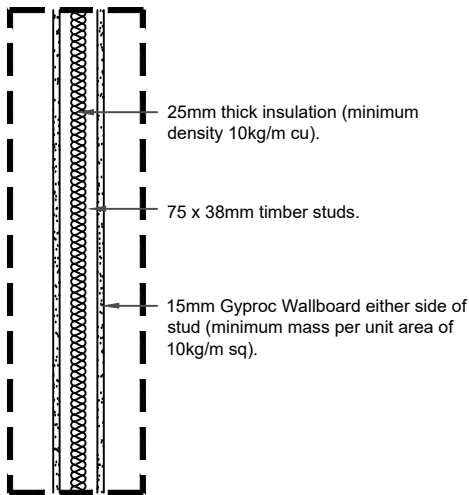


Proposed Timber Stud Partition
(Achieves 30min Fire Resistance)

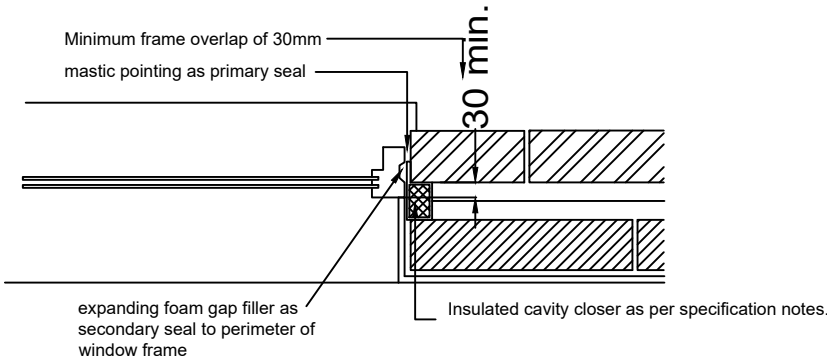

Proposed Window Jamb Detail (Scale - NTS)
(Detail to be constructed in accordance with 'Acredited Construction Details' published by BRE)

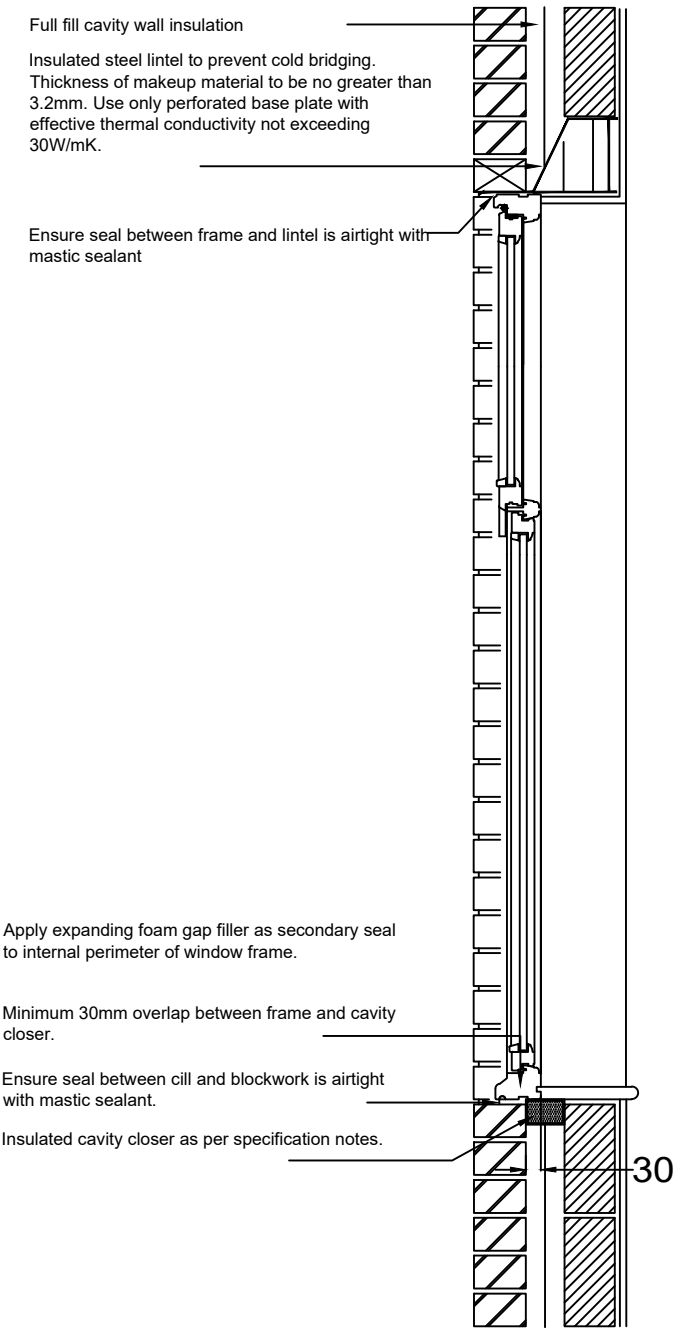

Proposed Window Head and Sill - (Scale - NTS)
(Detail to be constructed in accordance with 'Acredited Construc Details' published by BRE)

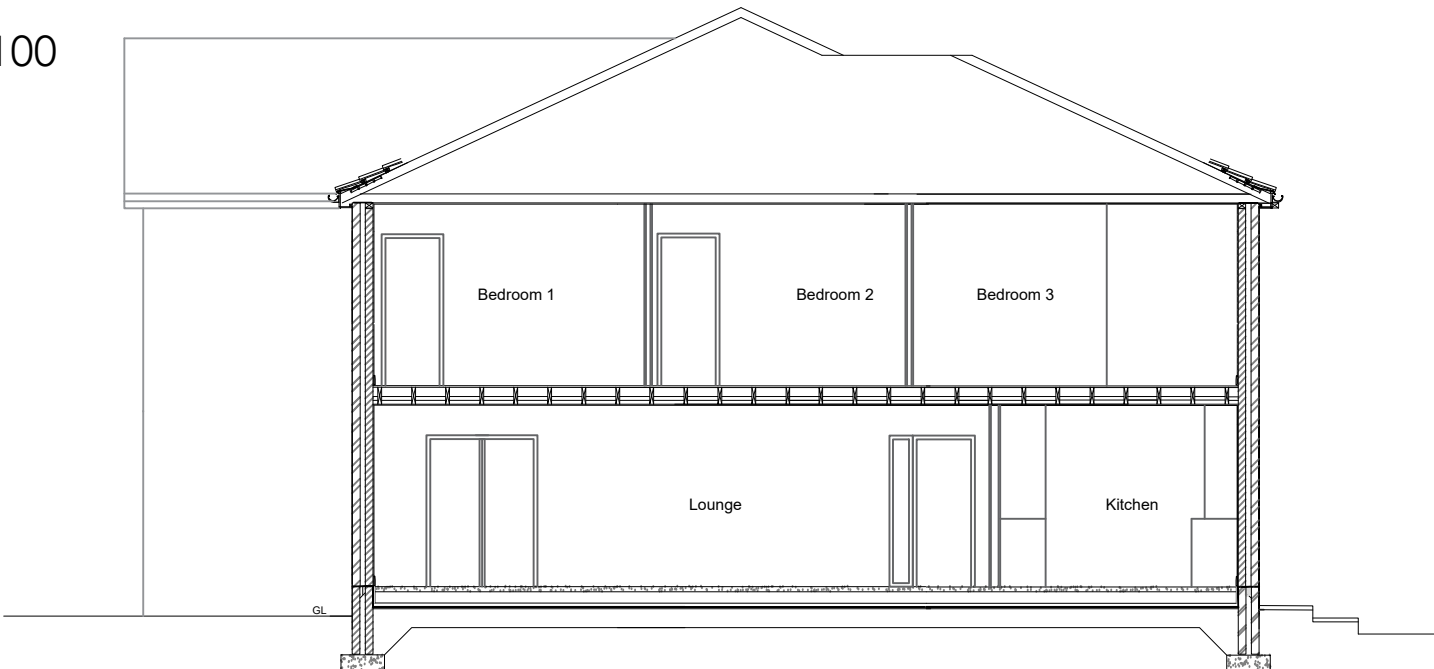

SECTION A-A SCALE: 1:100

REVISION	DETAILS OF REVISION	DATE	INITIALS
CLIENT MR & MRS AHMED			
PROJECT NAME 265 BROOKLANDS ROAD SALE M23 9HF			
DRAWING NAME SECTION A-A DETAILS & ROOF PLAN			
PROJECT No 1912	DATE SEPT 19	STATUS	SIZE A3
H AINSWORTH DESIGN hainsworthdesign@aol.com 07927697788 13 DOE HEY ROAD BOLTON BL3 2LW			SCALE A/S DRAWING No 07