






1 North Elevation (Old Mill Street)
1 : 200

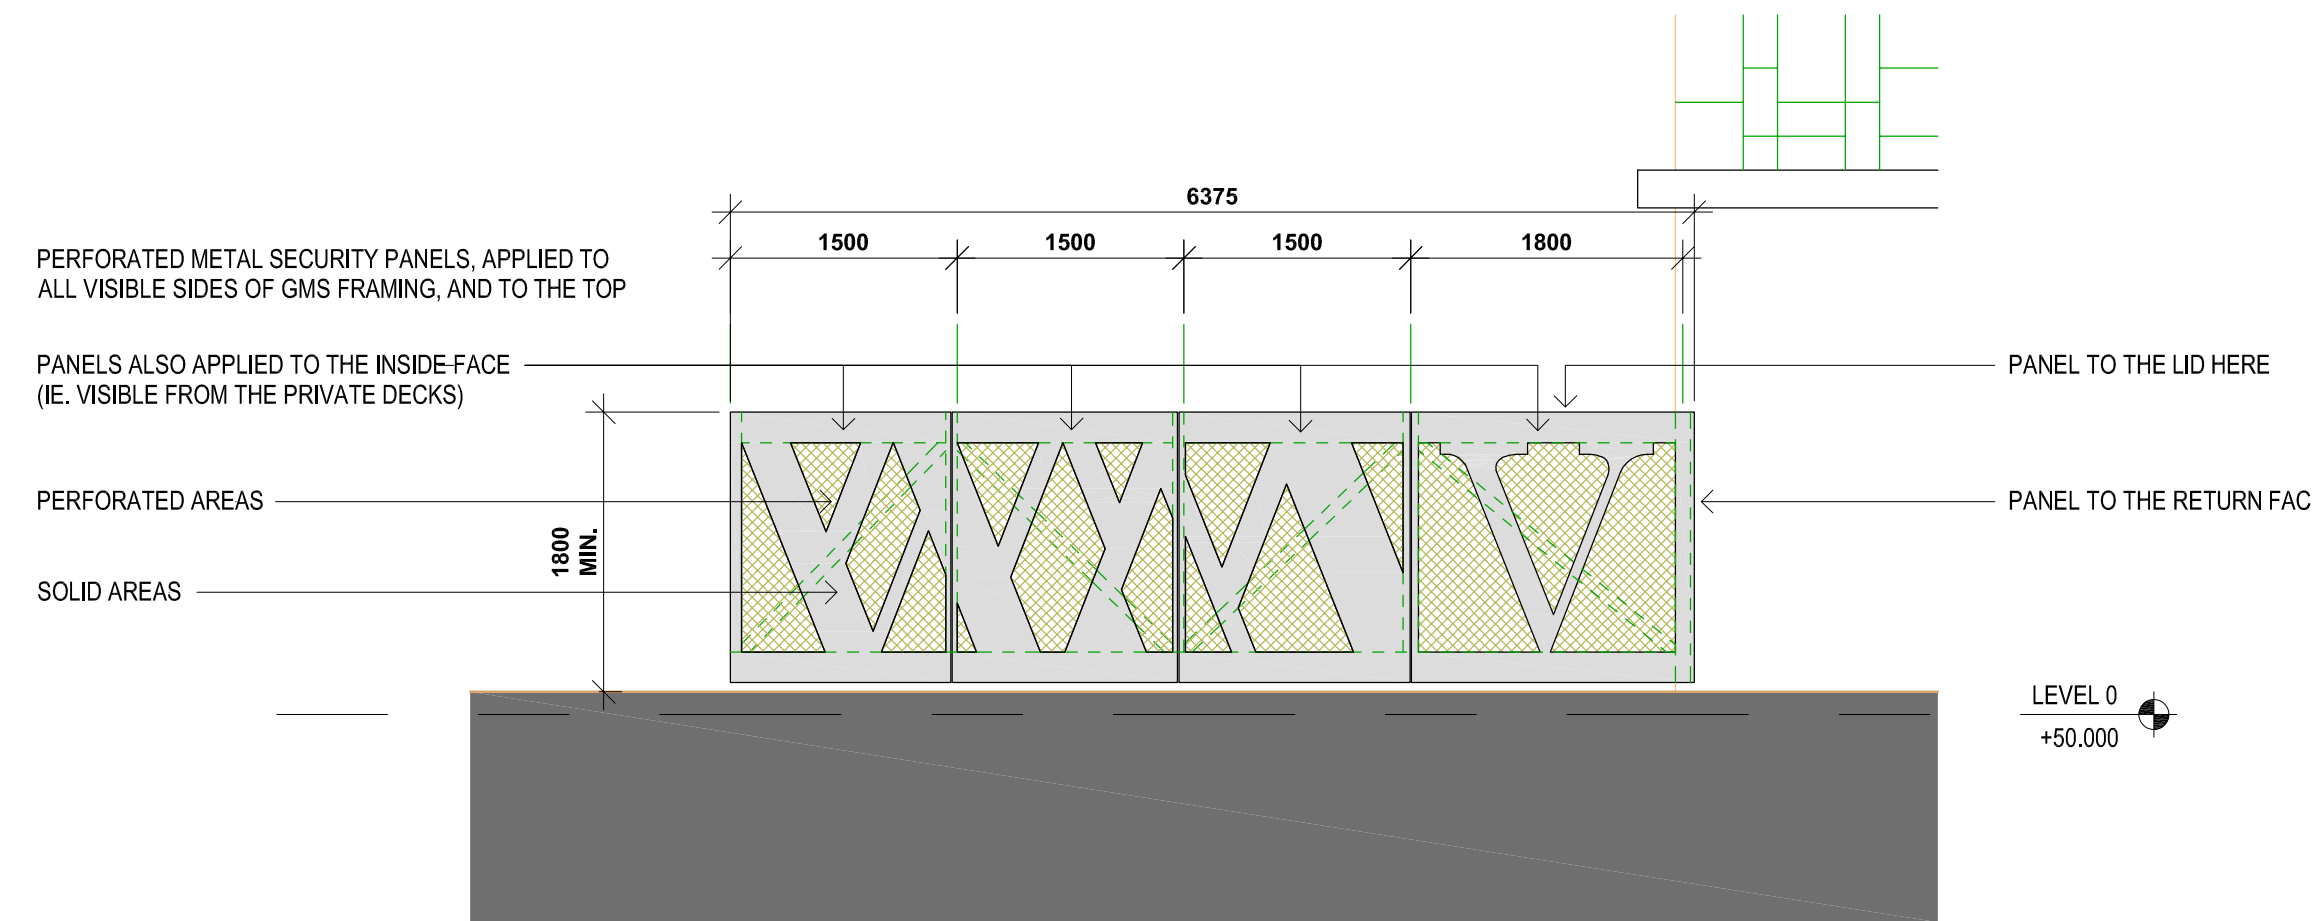

2 South Elevation (Ashton Canal)
1 : 200

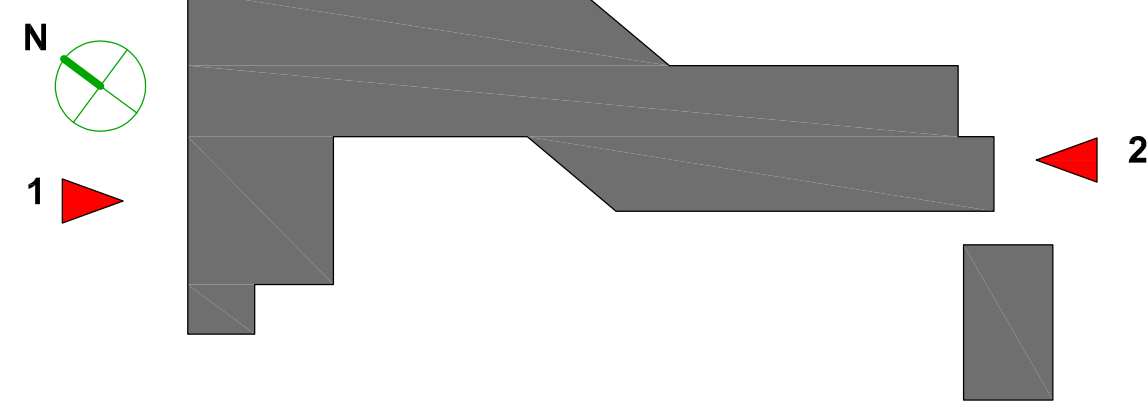


3 Enlarged Security Screen Elevation- North
1 : 200

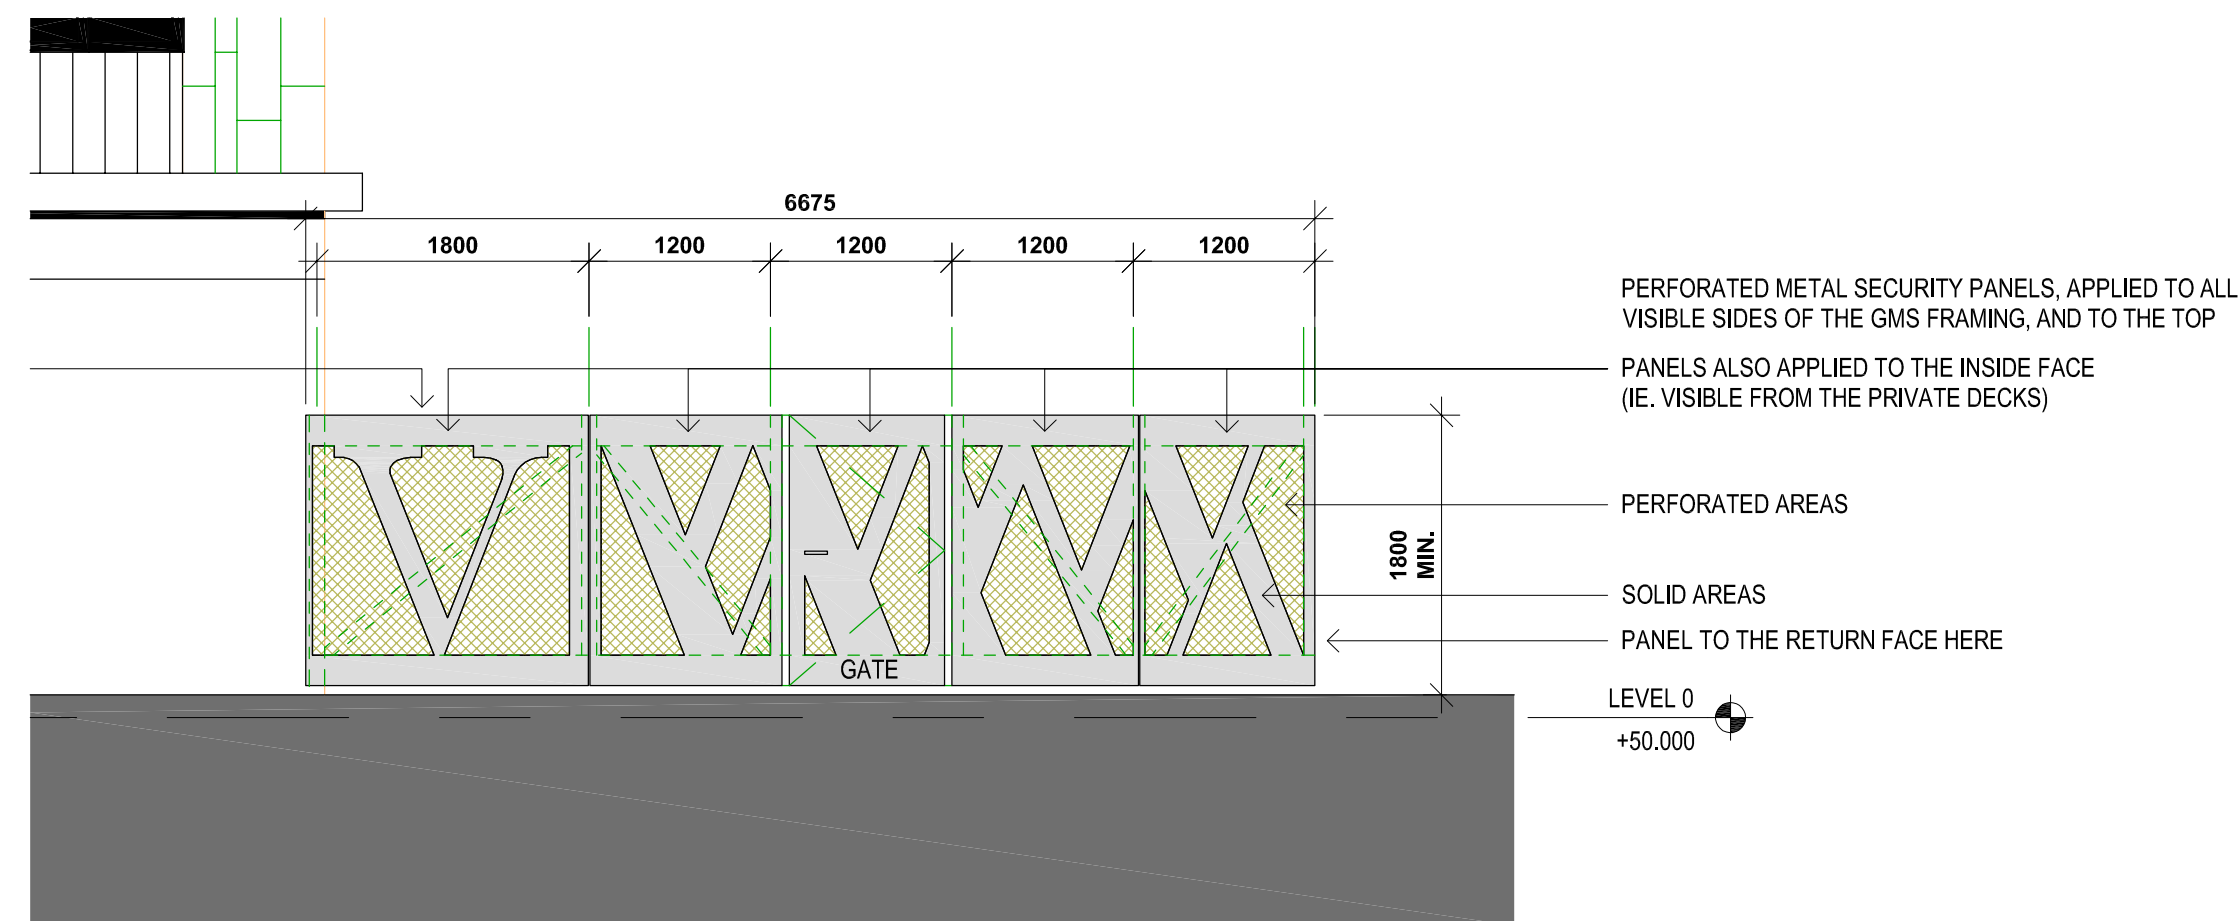

4 Enlarged Security Screen Elevation- South
1 : 200

Precedent Image

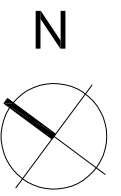

KEY PLAN

NOTES

THIS DRAWING MUST NOT BE SCALED.

ALL DIMENSIONS ARE TO BE VERIFIED AND CHECKED ON SITE. ANY DISCREPANCIES THAT ARE, OR BECOME APPARENT SHOULD BE REPORTED TO CHAPMAN TAYLOR.


AREAS INDICATED ARE APPROXIMATE GROSS INTERNAL AREA. THEY RELATE TO THE LIKELY AREAS OF THE BUILDING AT THE CURRENT STAGE OF DESIGN. ANY DECISIONS TO BE MADE ON THE BASIS OF THESE PREDICTIONS, WHETHER AS TO PROJECT VIABILITY, PRE-LETTING, LEASE AGREEMENTS, OR THE LIKE, SHOULD INCLUDE DUE ALLOWANCE FOR THE INCREASES AND DECREASES INHERENT IN THE DESIGN DEVELOPMENT AND BUILDING PROCESS.

© COPYRIGHT CHAPMAN TAYLOR 2020

REV	DATE	BY	DESCRIPTION	CHKD
P02	30.01.2020	AK	PANEL HEIGHT INDICATED	AK
P01	28.01.2020	AK	PLANNING	AK

CLIENT
Eric Wright Construction Ltd

PROJECT
Vesta Street
Manchester
M4

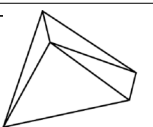ARCHITECT

CHAPMAN TAYLOR
GLOBAL ARCHITECTS & MASTERPLANNERS
MANCHESTER STUDIO
Basil Winstanley
4 Castle Street, Castlefield
Manchester M4 4LZ
United Kingdom
T +44 (0)161 628 6500
E manchester@chapmantaylor.com
www.chapmantaylor.com

STRUCTURAL ENGINEER
Scott Hughes design

SERVICES ENGINEER

PURPOSE OF ISSUE
PLANNING

DRAWING TITLE
GA Elevations
North and South

1 : 200
2 10 20M

INTERNAL JOB NO	ISSUE DATE	DRAWN BY	CHECKED BY
B891-VSM	28.01.20	AK	AK
ORIGINATOR	ZONE	LEVEL	CATEGORY
CTL	XX	XX	21 600 PO2