

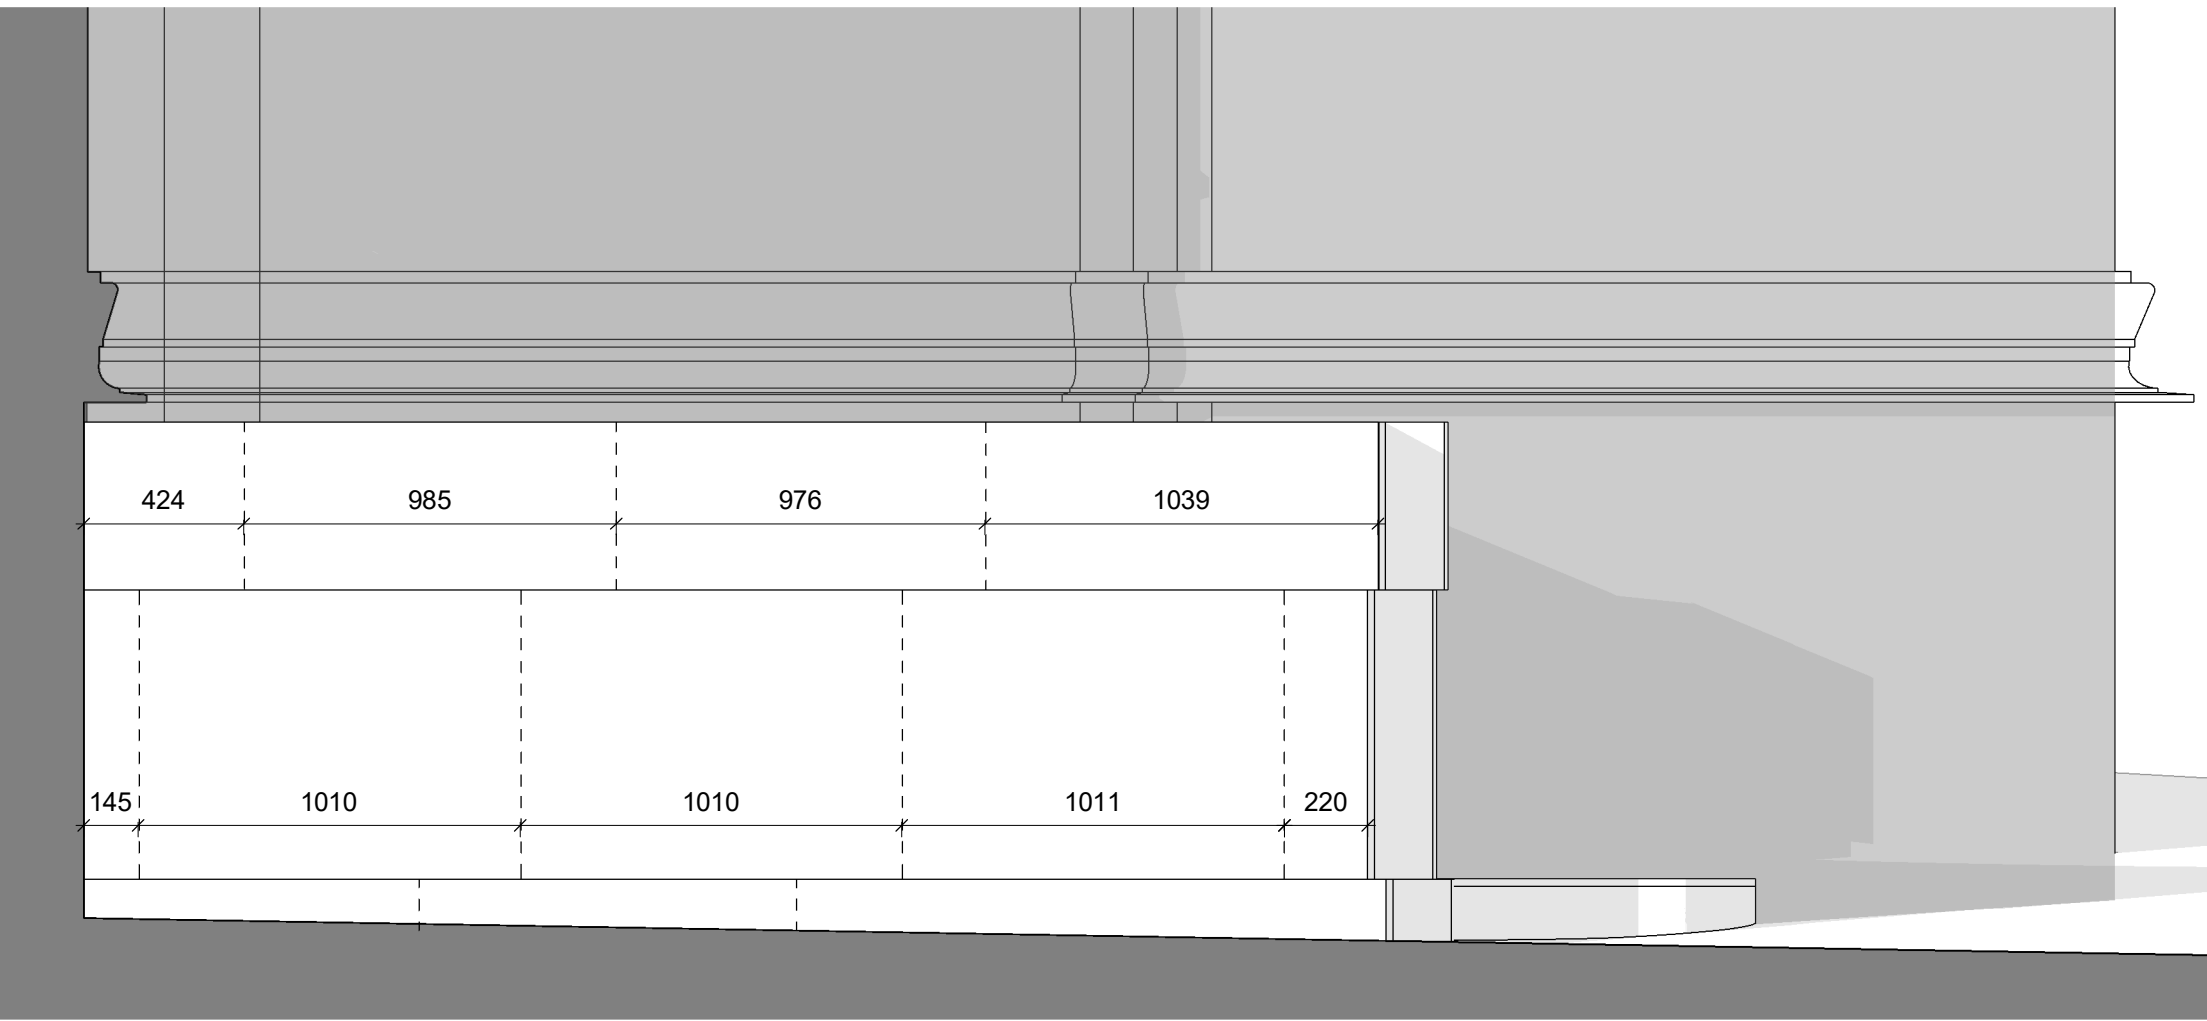


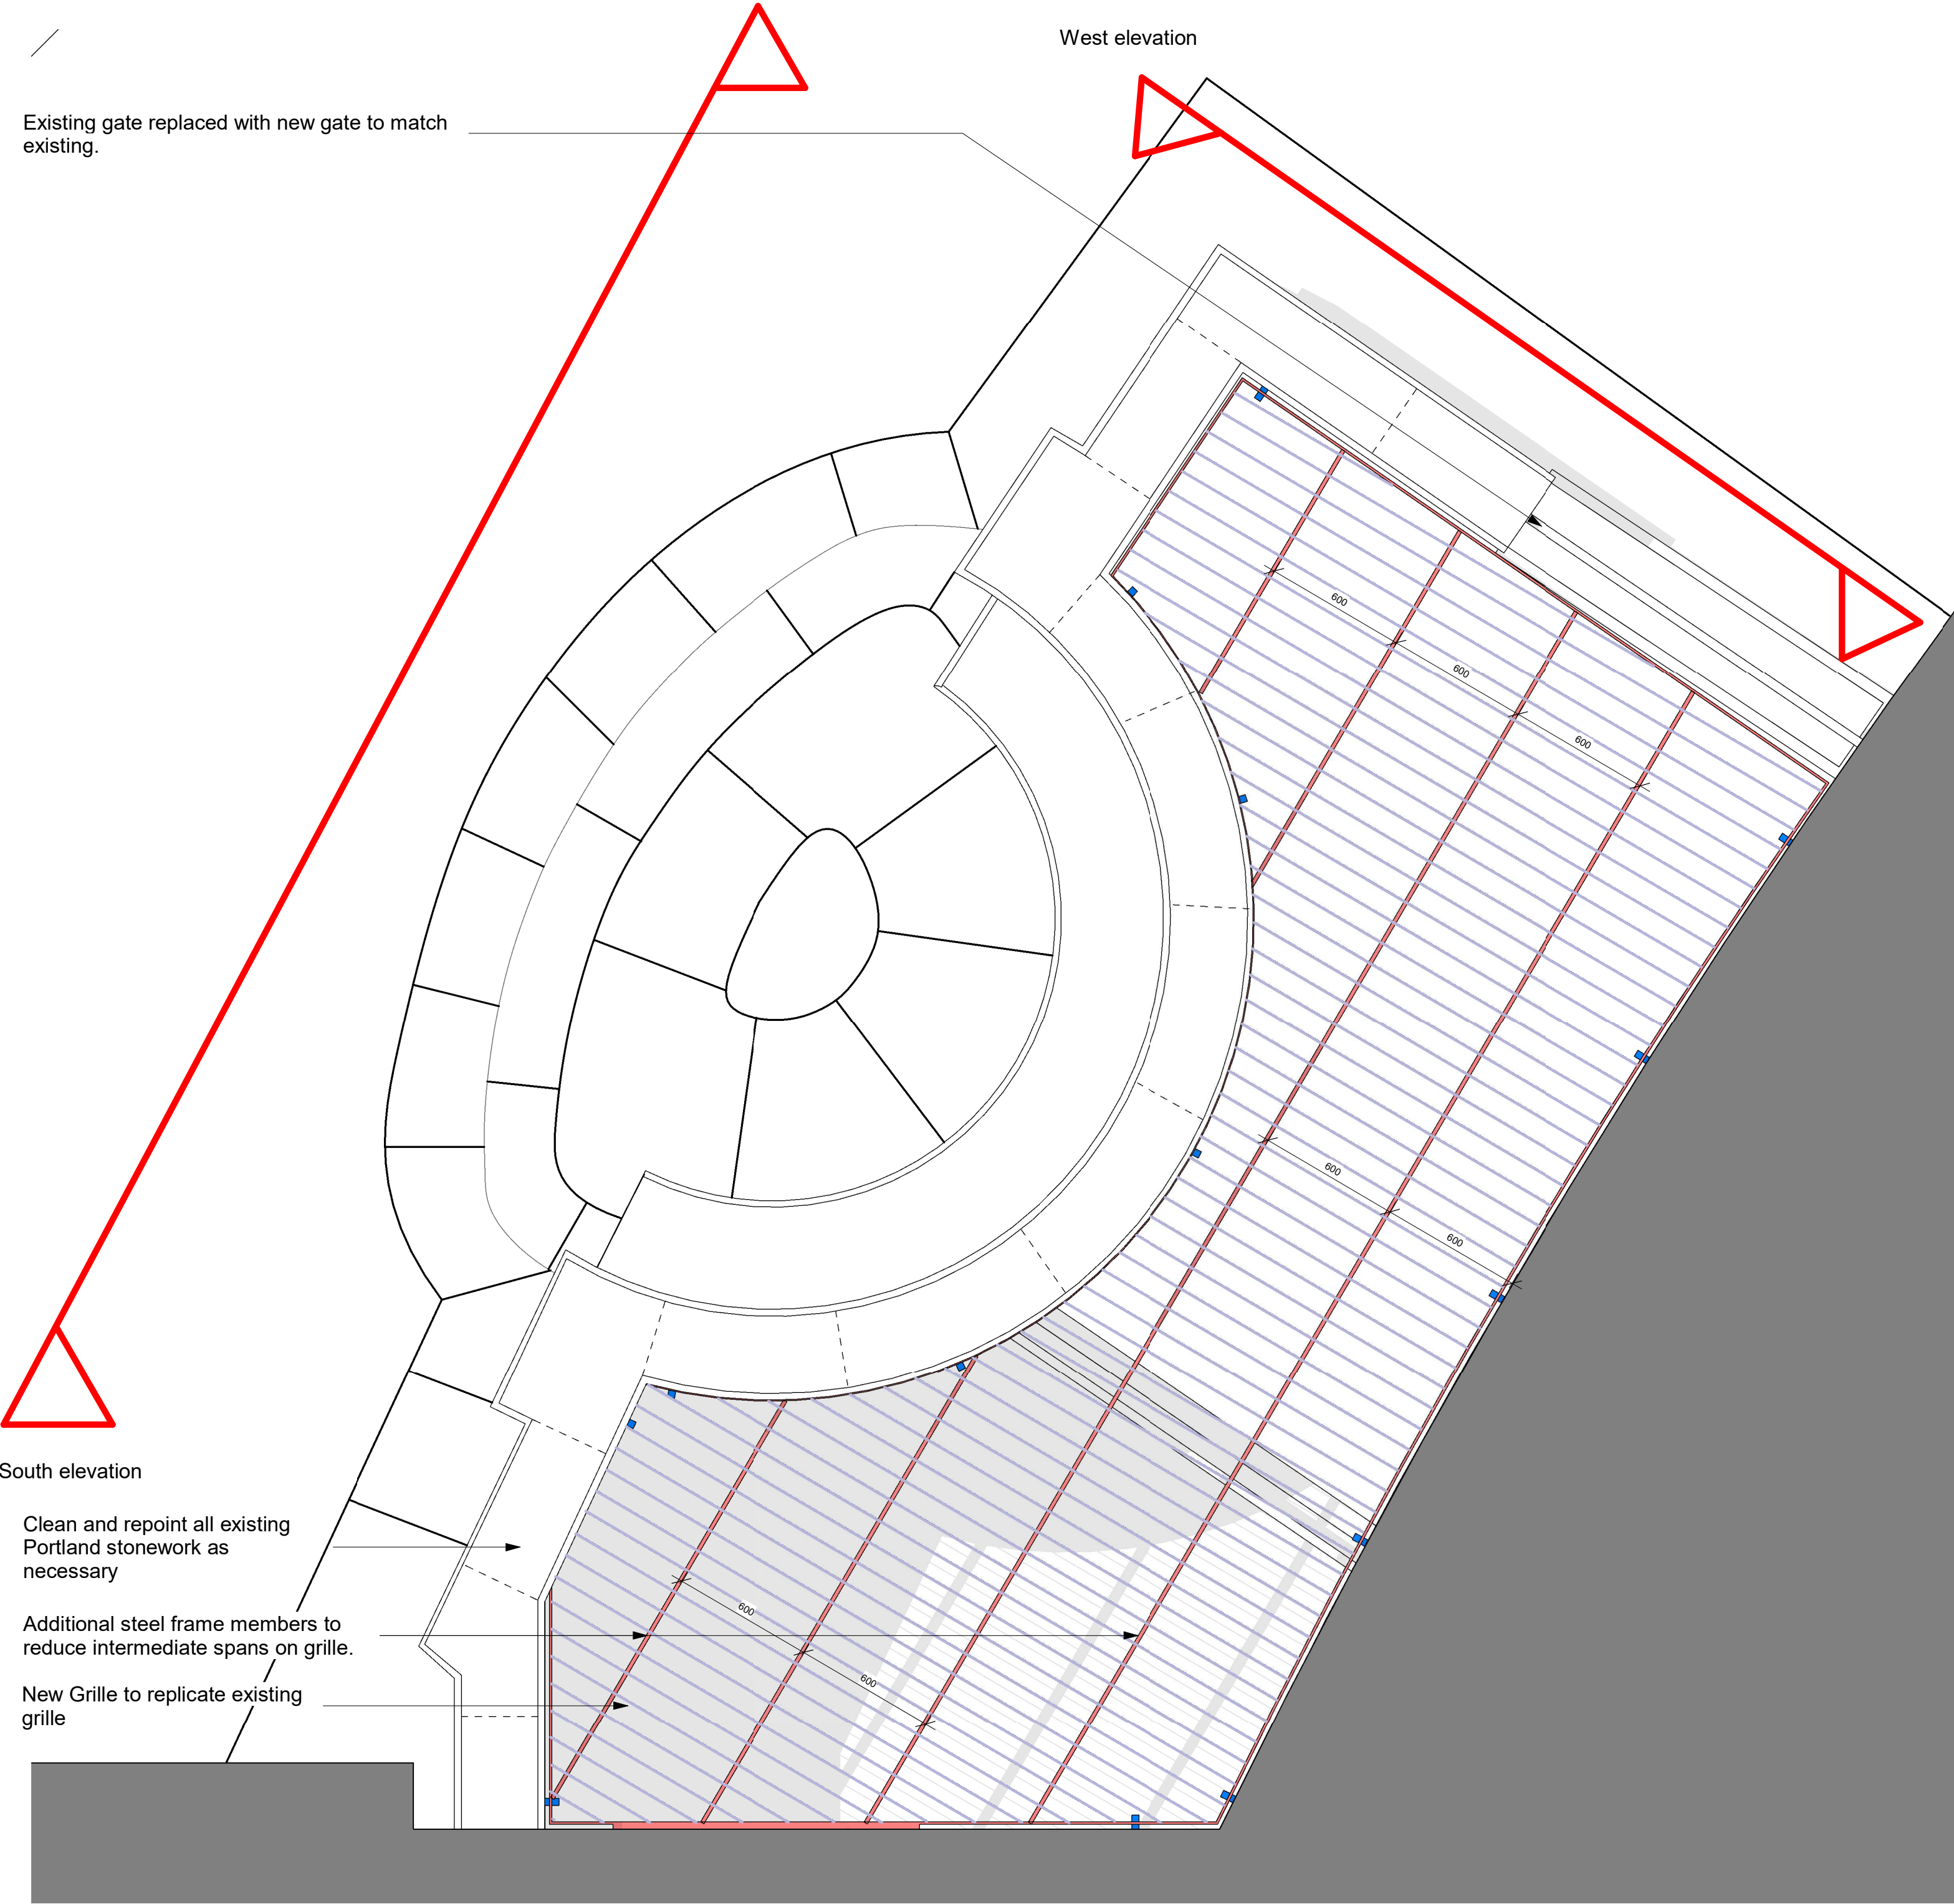


West elevation

1 : 20

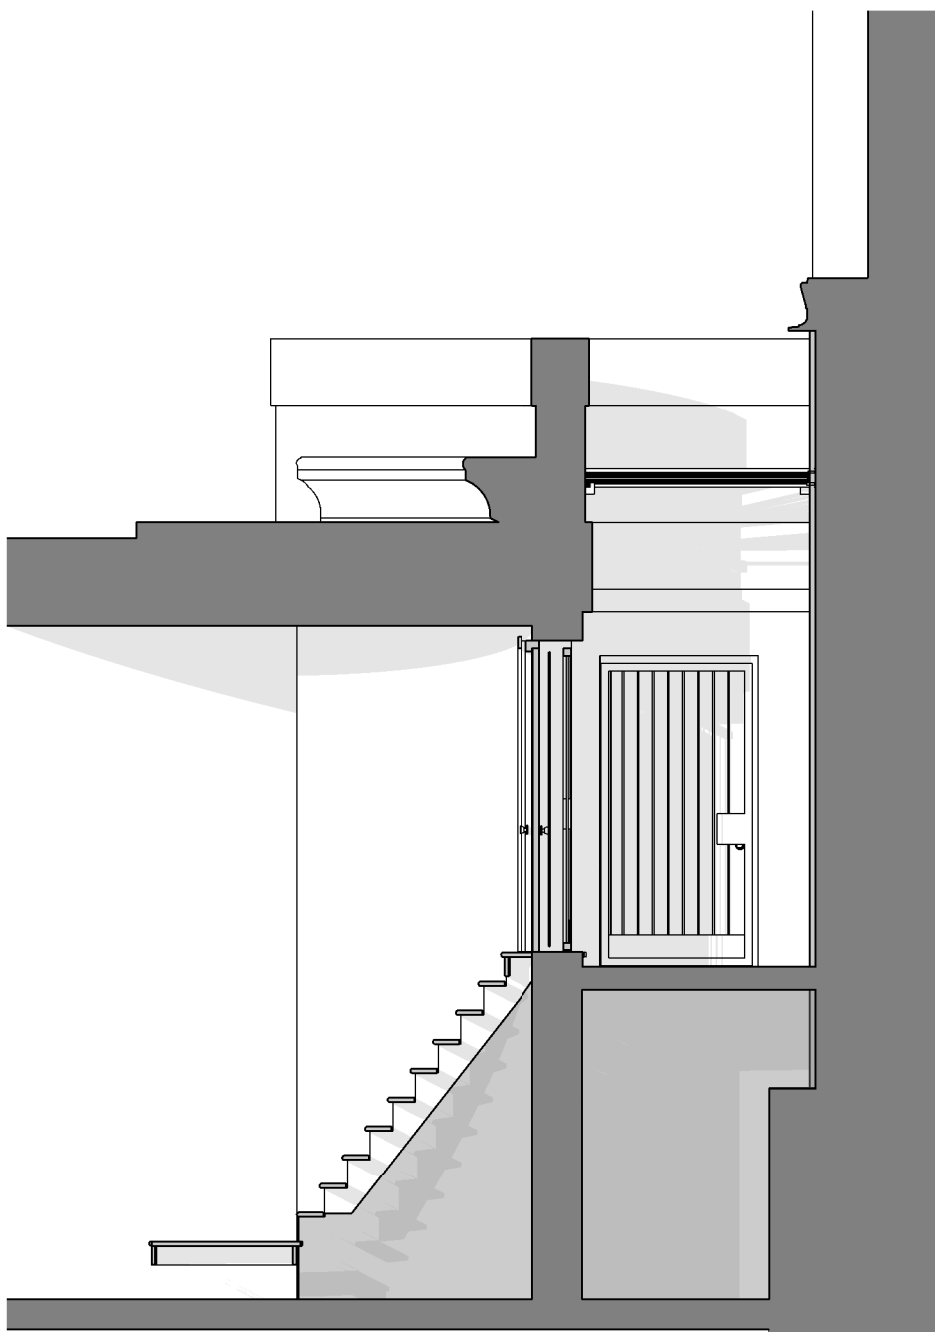

Seat section

1 : 50

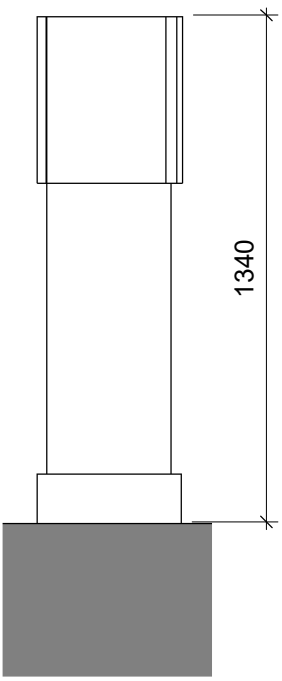

Wall section

1 : 20

The use of this data by the recipient acts as an agreement of the following statements. Do not use this data if you do not agree with any of the following statements:-

All drawings are based upon site information supplied by third parties and as such their accuracy cannot be guaranteed. All features are approximate and subject to clarification by a detailed topographical survey, statutory service enquiries and confirmation of the legal boundaries.


The controlled version of this drawing should be viewed in DWF or PDF format not DWG or other formats. All prints of this drawing must be made in full colour.

Where this drawing has been based upon Ordnance Survey data, it has been reproduced under the terms of Ryder Licence No. 100000144. Reproduction of this drawing in whole or in part is prohibited without the prior permission of Ordnance Survey.

Do not scale the drawing. Use figured dimensions in all cases. Check all dimensions on site. Report any discrepancies in writing to Ryder before proceeding.

A in relation to building

1 : 20

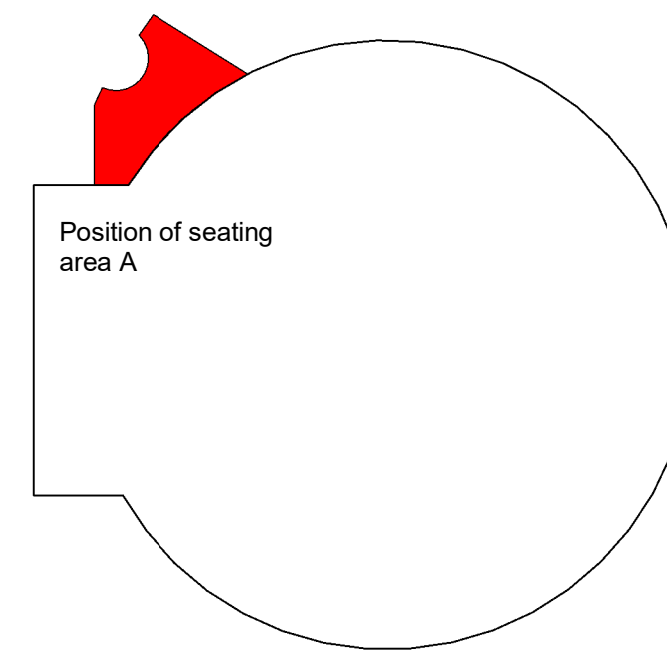

All dimensions are approximations and exact dimensions are to be measured on site.


Proposed works

1 : 20

- Denotes existing angle steel brackets fixed back into stonework / structure to support grille above. all fixings and brackets to be reviewed on site by structural engineer to ensure suitability of fixing and that adequate support will be maintained to new grille.
- Denotes primary frame forming new grille to be fabricated to suit the sizes of the existing frame. Frame to be fitted over existing brackets as per current details. Additional frame to be detailed to reduce spans of secondary rods.
- Denotes secondary steel rods welded between primary frame to form grille as per current layout.

External seating area

1 : 20

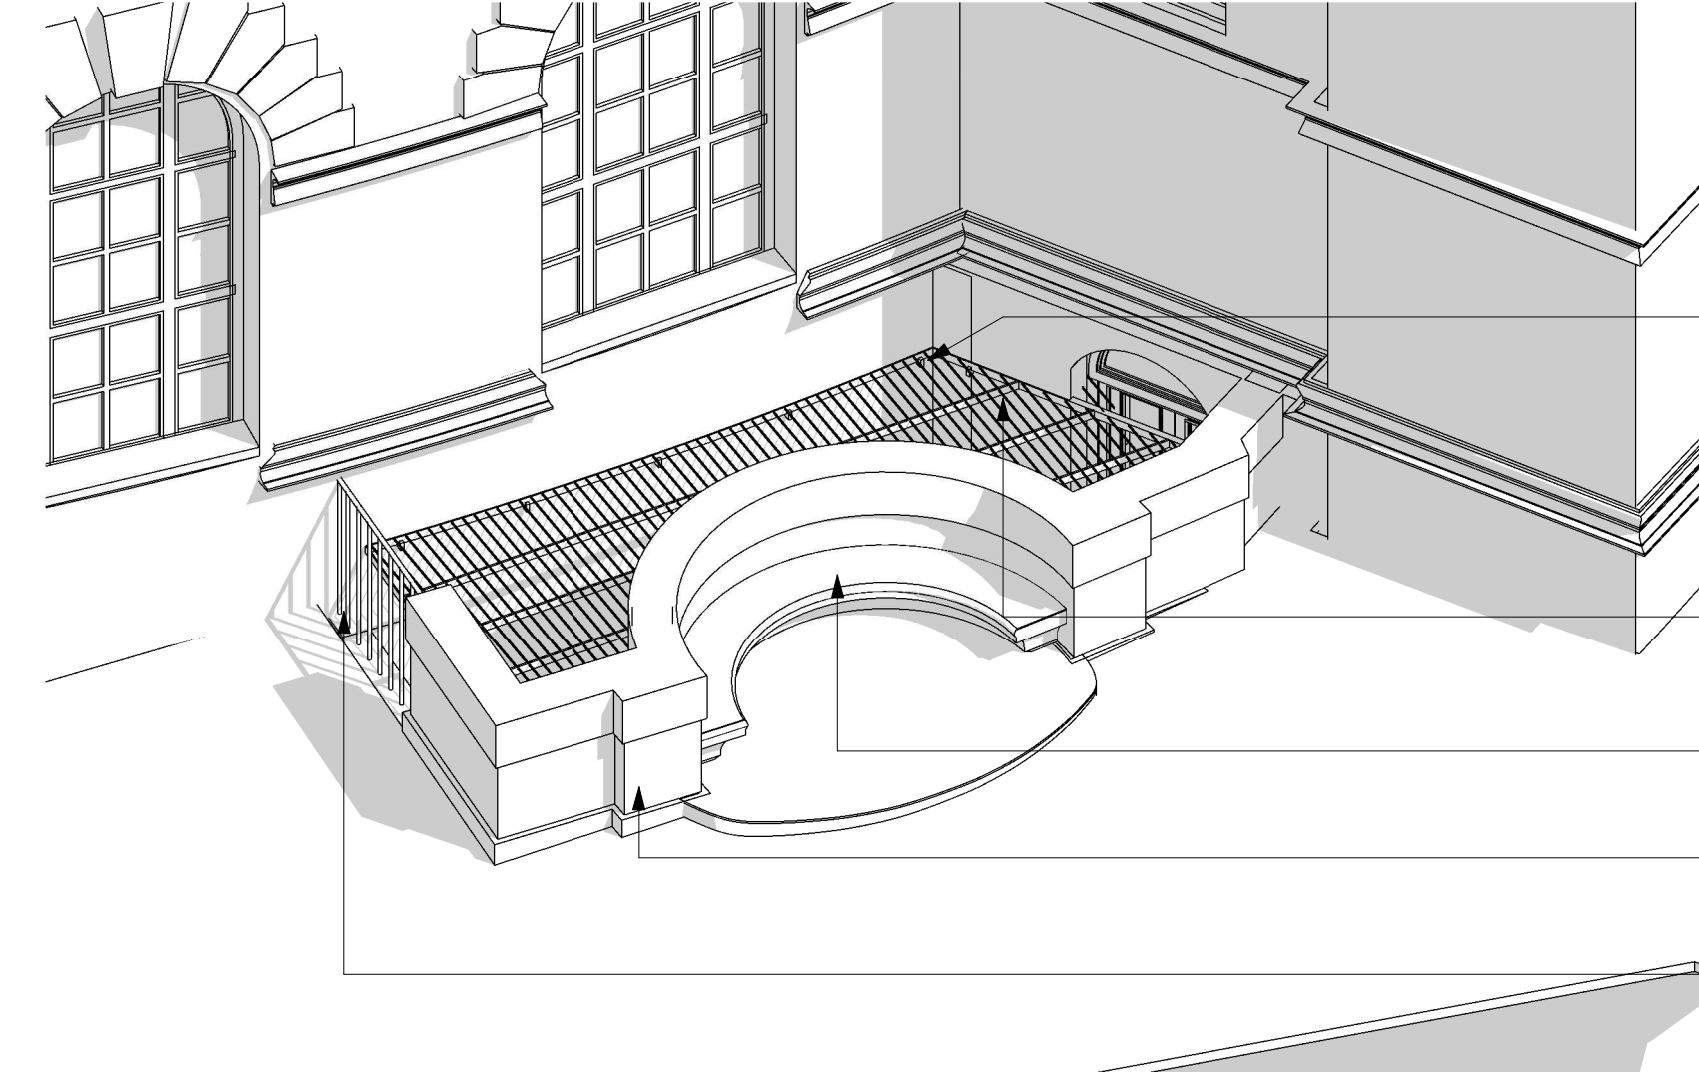

External seating area

Signage to be added on back of stonework, behind seating, to inform homeless of alternative options



South elevation

1 : 20

Clean and repoint all existing stonework as necessary

Revision Date Drawn by Checked by

P1 07/11/2019 SAY MCA

General updates to suit latest grille design

Amendment

Purpose of Issue

Issued for information

Project

Manchester City Council

Central Library

St Peters Square, Manchester

Drawing

Proposed seating A

Drawing No.

Project ID

MCL - RYD -00 -00 -DR - A -0418

Ryder Project No. Scale at A1 Drawn By Status Revision

2164-02 As indicated MHA S2 P1

info@ryderarchitecture.com

www.ryderarchitecture.com

Ryder