

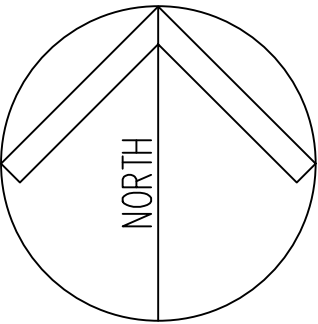


DO NOT SCALE FROM THIS DRAWING.
ALL DIMENSIONS TO BE CHECKED ON SITE.
(DRAWINGS MAYBE SCALED FOR LOCAL AUTHORITY & PLANNING PURPOSE ONLY)
COPYRIGHT PROTECTED.

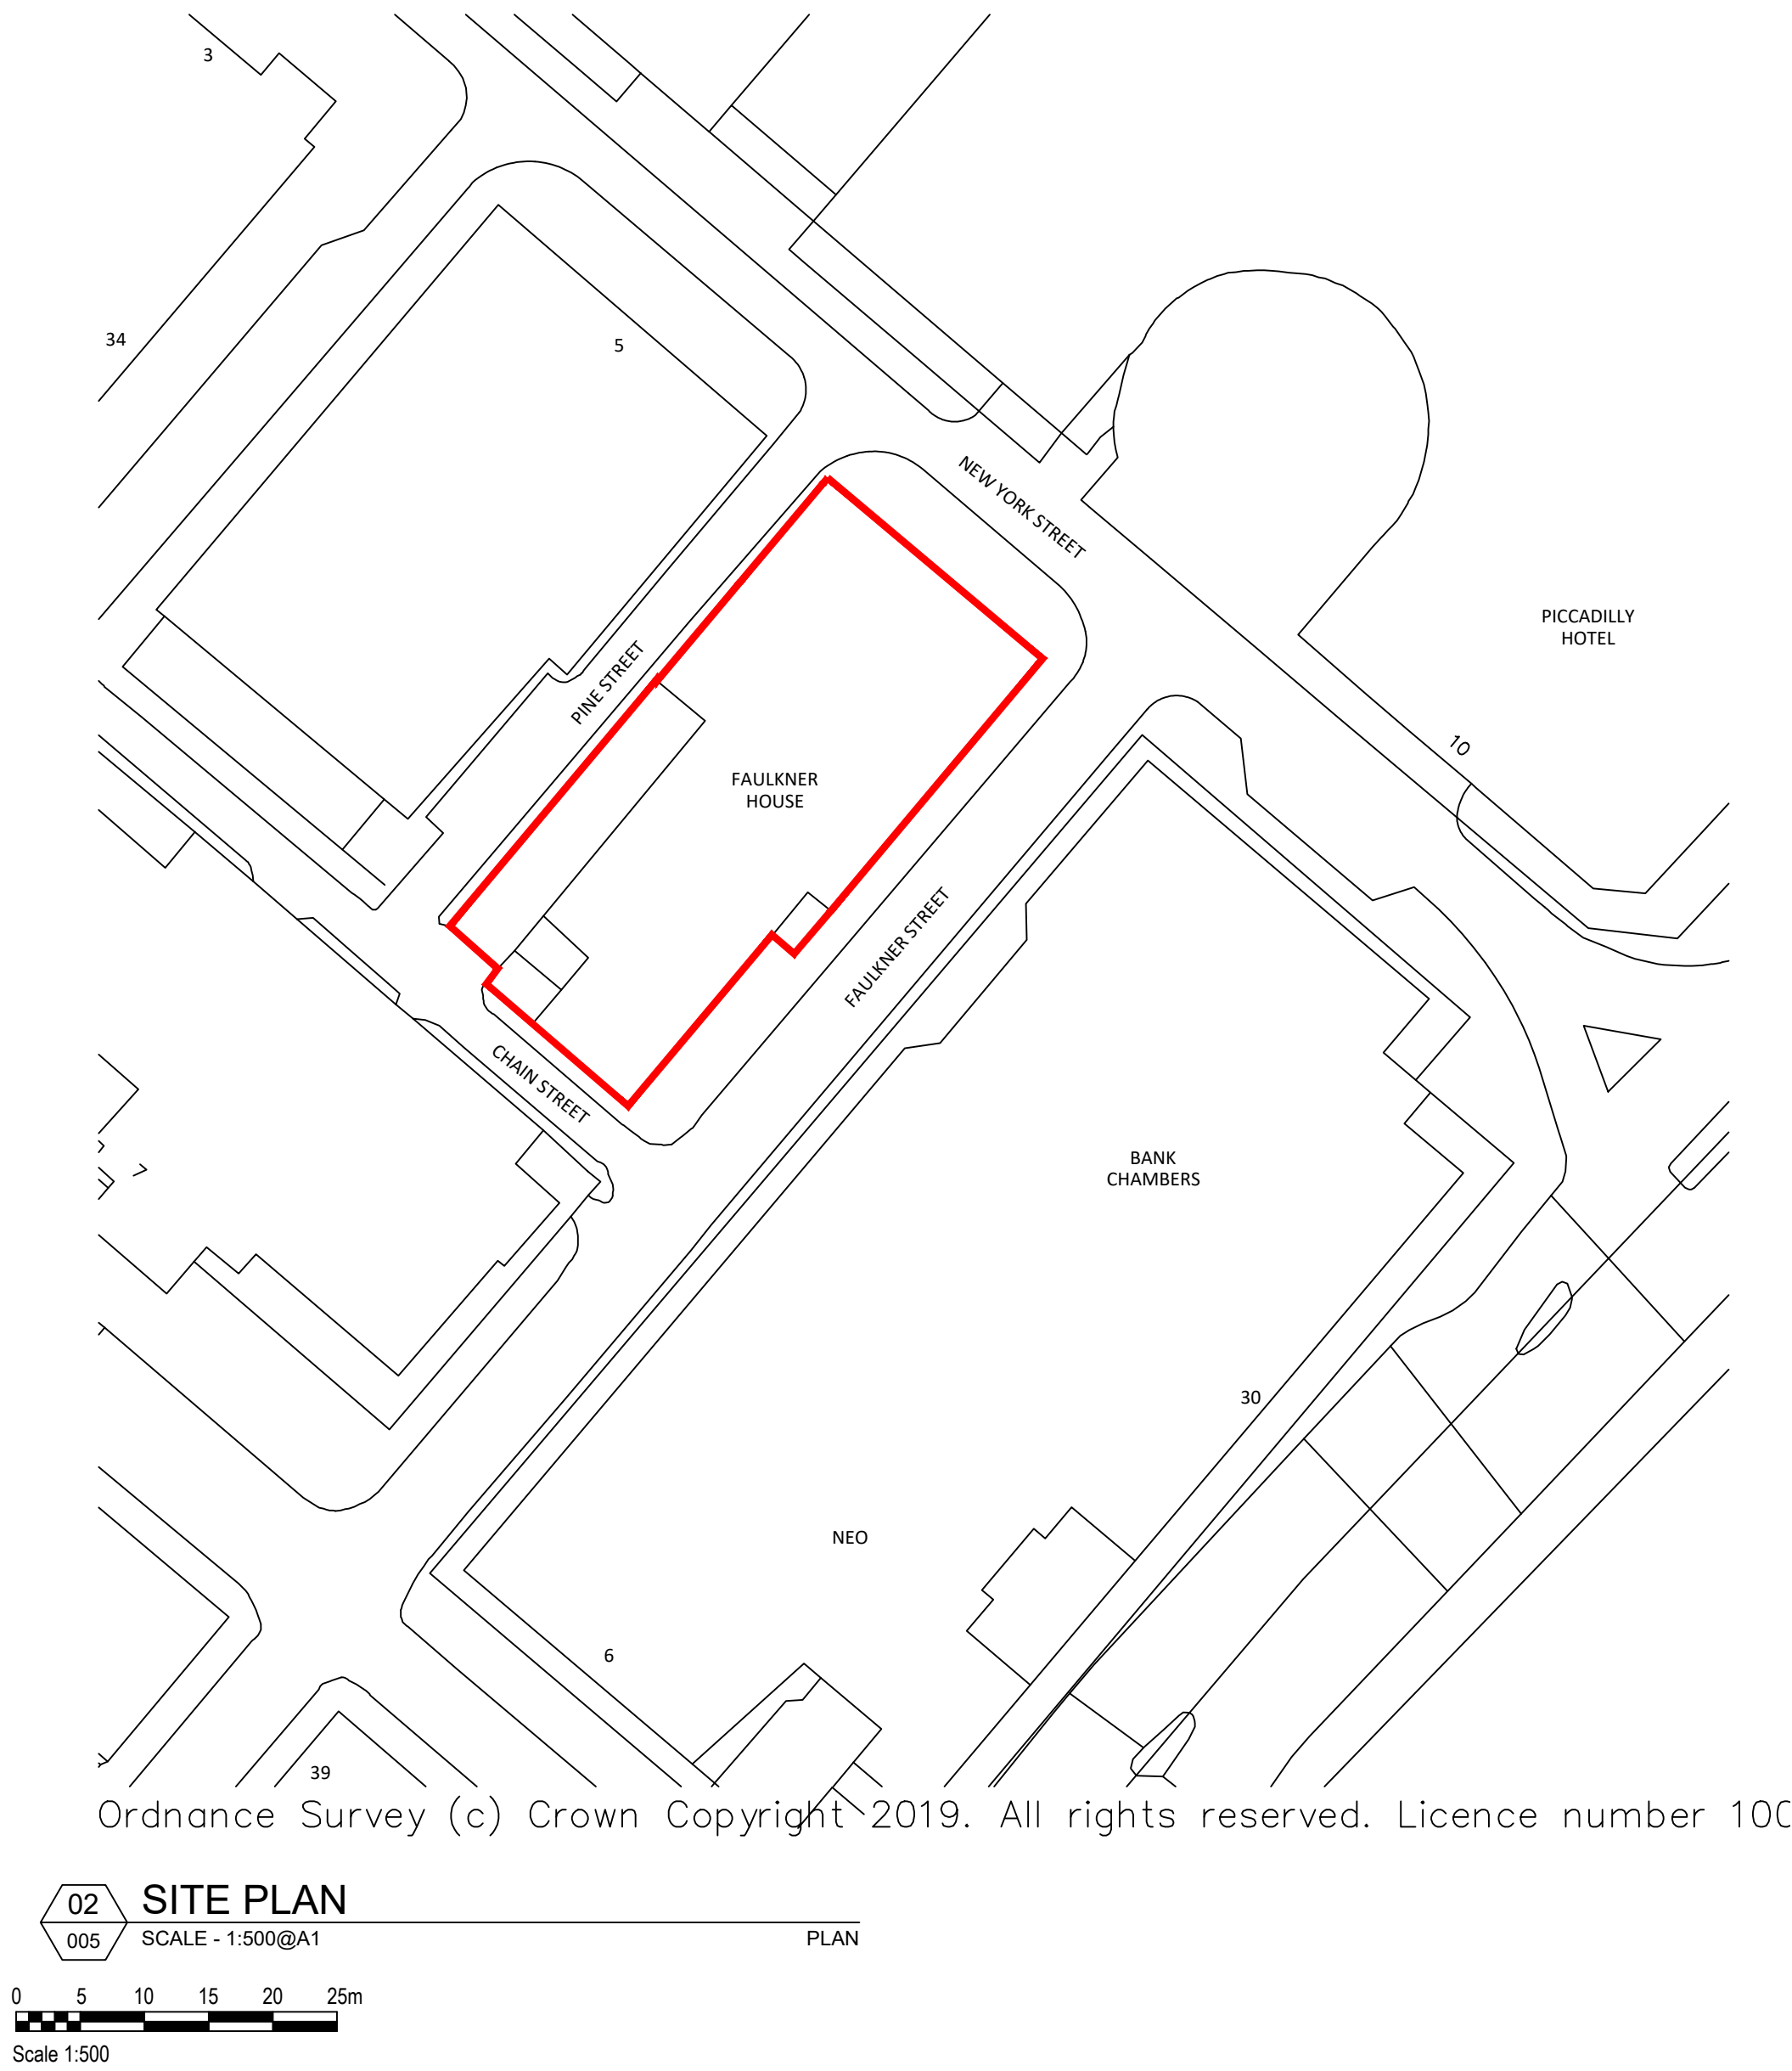

Scale
1:100

FOR PLANNING
DO NOT USE FOR CONSTRUCTION

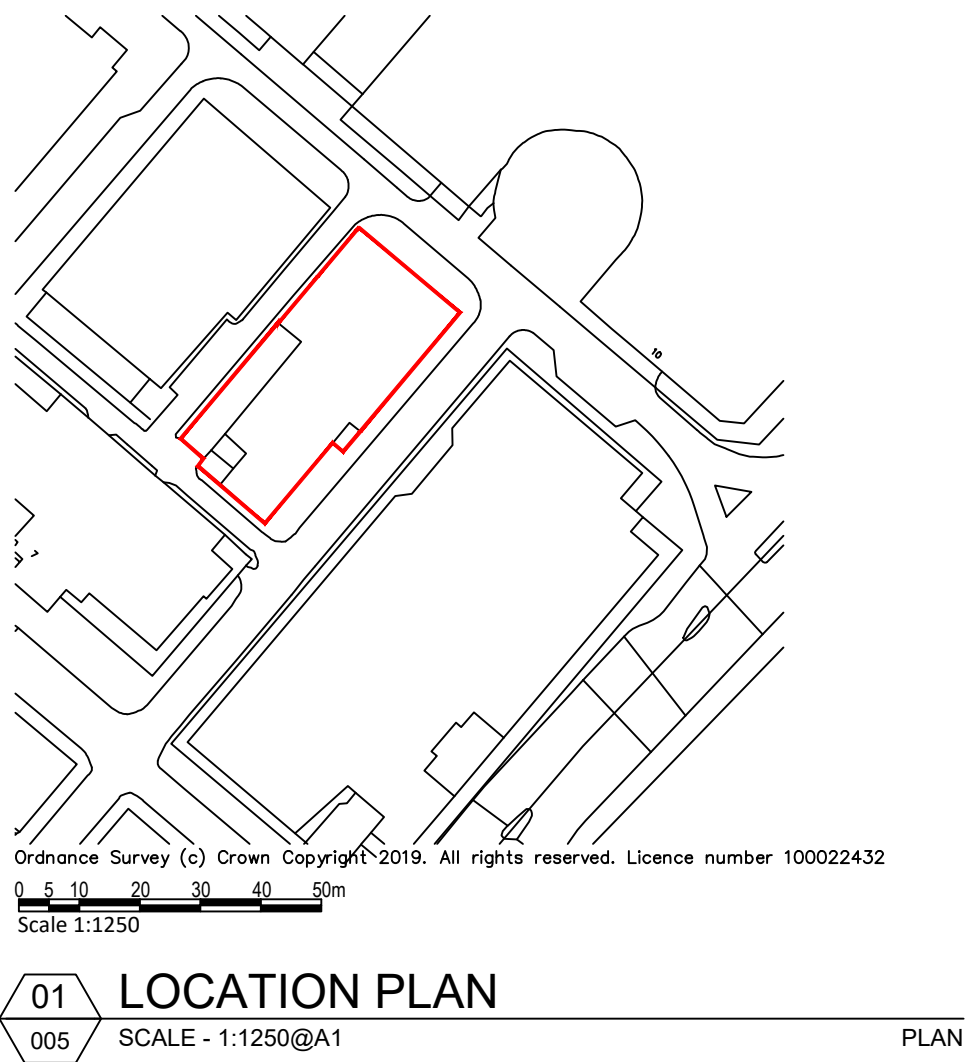

REV	DATE	DESCRIPTION	DRAWN	CHECKED
A X I				
ADDRESS :		41 SOUTH KING STREET, MANCHESTER, M2 6DE		
TELEPHONE :		+44 (0)161 879 7357		
EMAIL :		www.axi.studio		
COMPANY No :		11847325		
CLIENT				
bruntwood				
PROJECT				
FAULKNER HOUSE				
FAULKNER STREET. MANCHESTER				
M1 4DY				
DRAWING REFERENCE				
LOCATION AND SITE PLAN				
JOB REFERENCE	DRAWING SCALE	DATE	DRAWN	CHECKED
19 - 016	VAR @ A1	08/07/2019	ARB	FWF
PROJECT No			STAGE	REV
AXI - 005			3	00