





© Darwent Architecture Ltd. This drawing must not be copied or reproduced without consent. Unless marked as such, this drawing should not be used for Tender or Construction purposes. Figured dimensions only are to be taken from this drawing.
Contractor to check all dimensions and levels on site prior to commencement and inform architect in writing of any inaccuracies to drawings. All contractors are to be responsible for taking and checking all dimensions relative to their work. All noted dimensions are in millimetres unless stated otherwise. To be read in conjunction with all other consultants' drawings, specifications and schedules. In the event of uncertainty, please consult the Architect.




Rear Elevation

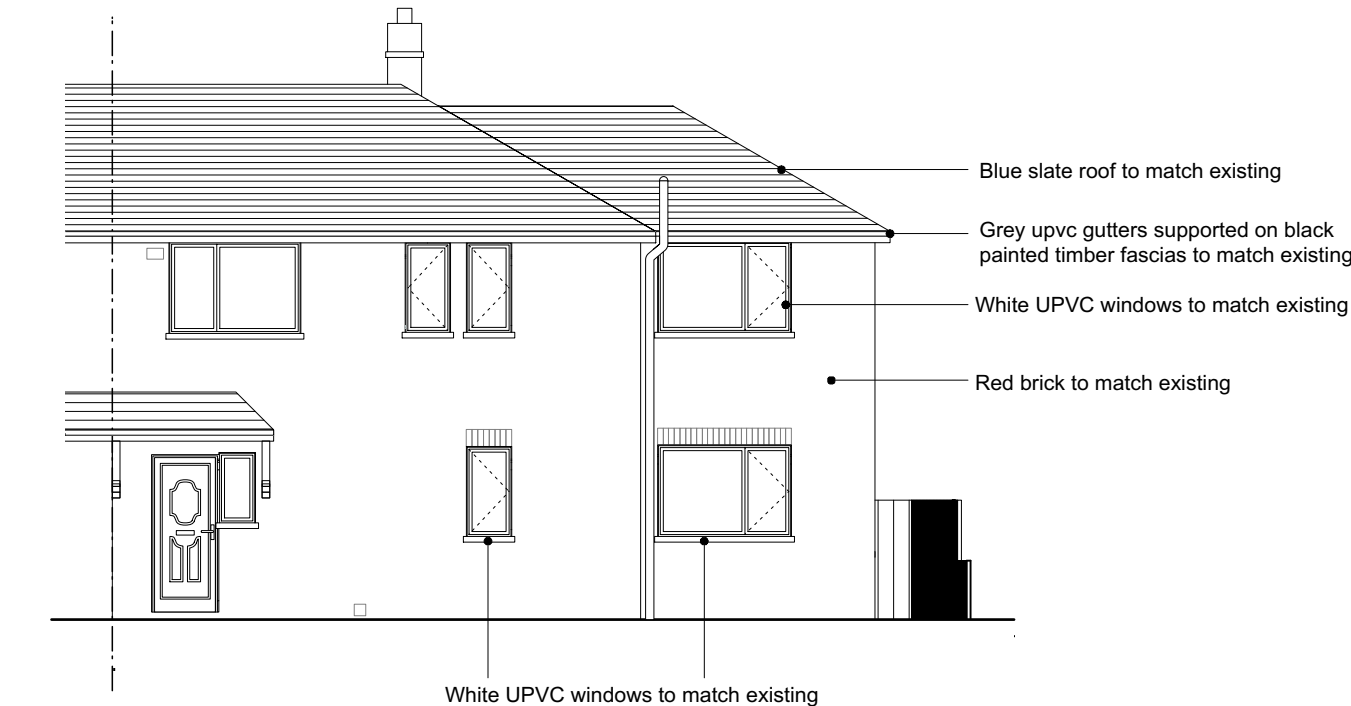

Front Elevation

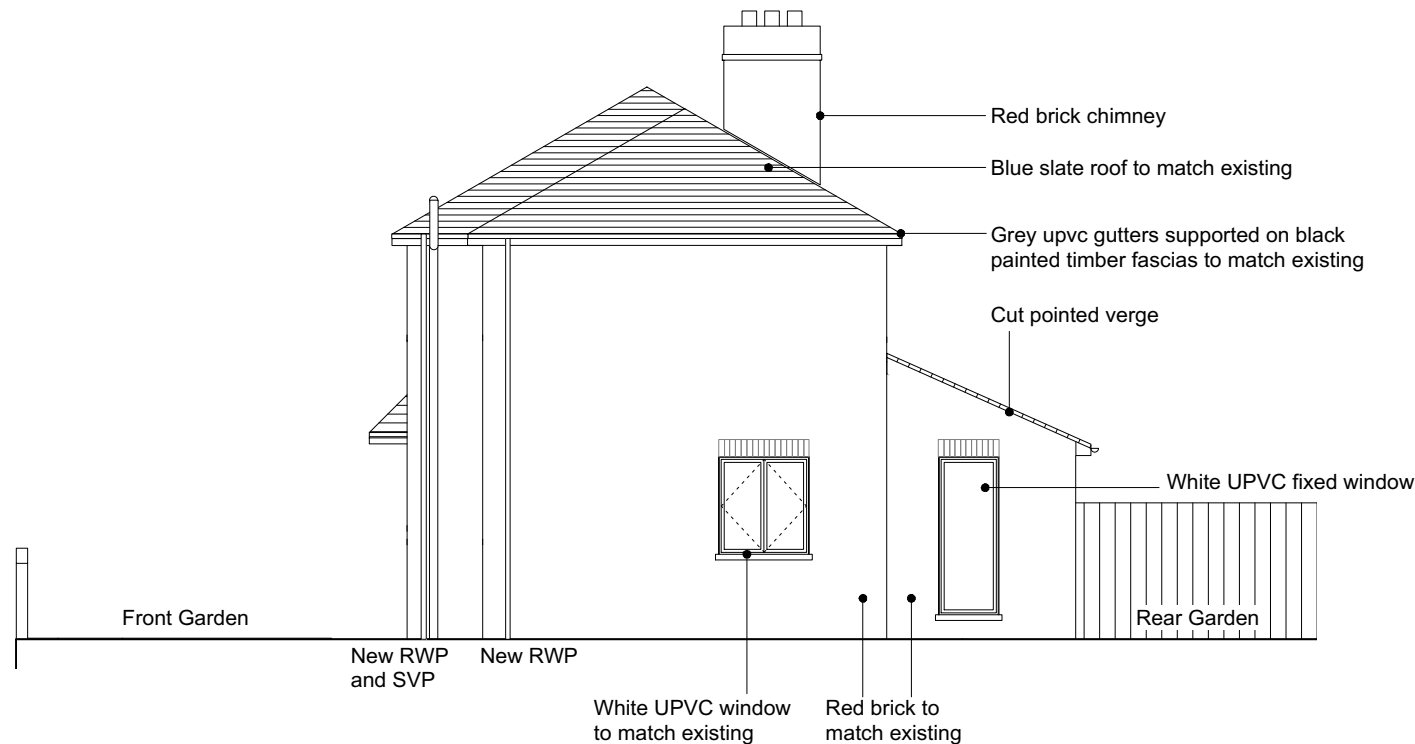

Side Elevation (viewed from 21 Burrows Avenue)

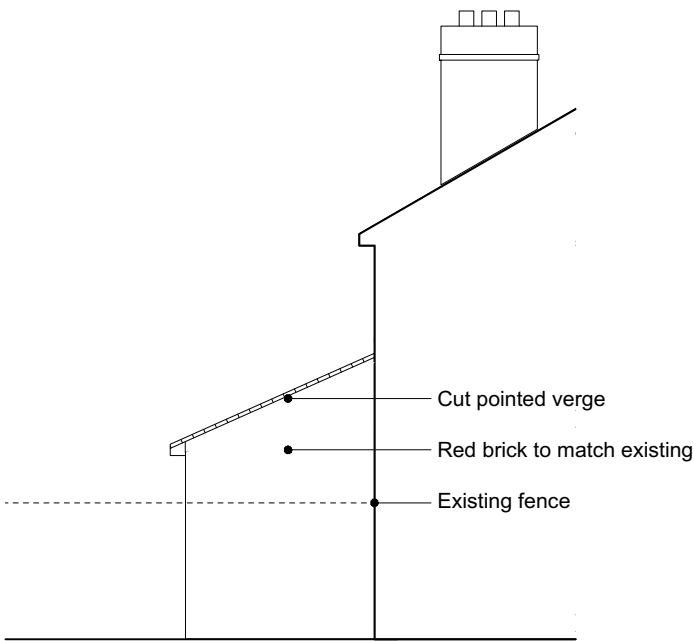

Side Elevation (viewed from 17 Burrows Avenue)

darwent architecture ltd ©
Trafalgar House, 5-7 High Lane, Chorlton-Cum-Hardy, Manchester, M21 9DJ
The Island, Castleton, Hope Valley, Derbyshire, S33 8WN
info@darwentarchitecture.co.uk www.darwentarchitecture.co.uk
Company number: 8246259 t(0161) 8813031 t(01433) 695560

PROJECT 19 Burrows Avenue, Chorlton, M21 7LT			
CLIENT Rachael Maskill and Richard Frost			
DWG. NO. 273_ PL007	Proposed Elevations	REVISION -	DRAWN BY JH
DATE November 2019		ISSUE Planning Issue	SCALE 1:100@A3