


Copyright of this drawing is vested in BPM Architectural and it must not be copied or reproduced without written consent. Righted dimensions only are to be taken from this drawing. DO NOT SCALE OFF THIS DRAWING. If IN doubt? Ask. We want 100% job and 100% responsibility for the job and the design. All dimensions relative to steel work. BPM Architectural are to be aware of any variation between drawings and site conditions. Electronic data drawings issued as read only and should not be interpreted for measurements. All dimensions and levels should be read only from those values stated in text, on the drawings.

KEY TO DRAINAGE


- IC = INSPECTION CHAMBER
RE= RODDING EYE
BIG= BACK INLET GULLEY
SBIG= SEALED BACK INLET GULLEY

All soil pipes to BS4514 uPVC nominal size 100mm
Waste pipes and traps to BS5255 and 3493 in ABS or PP
nominal sizes 50mm, 40mm and 32mm.
RE's to be provided at changes of direction of waste pipes.

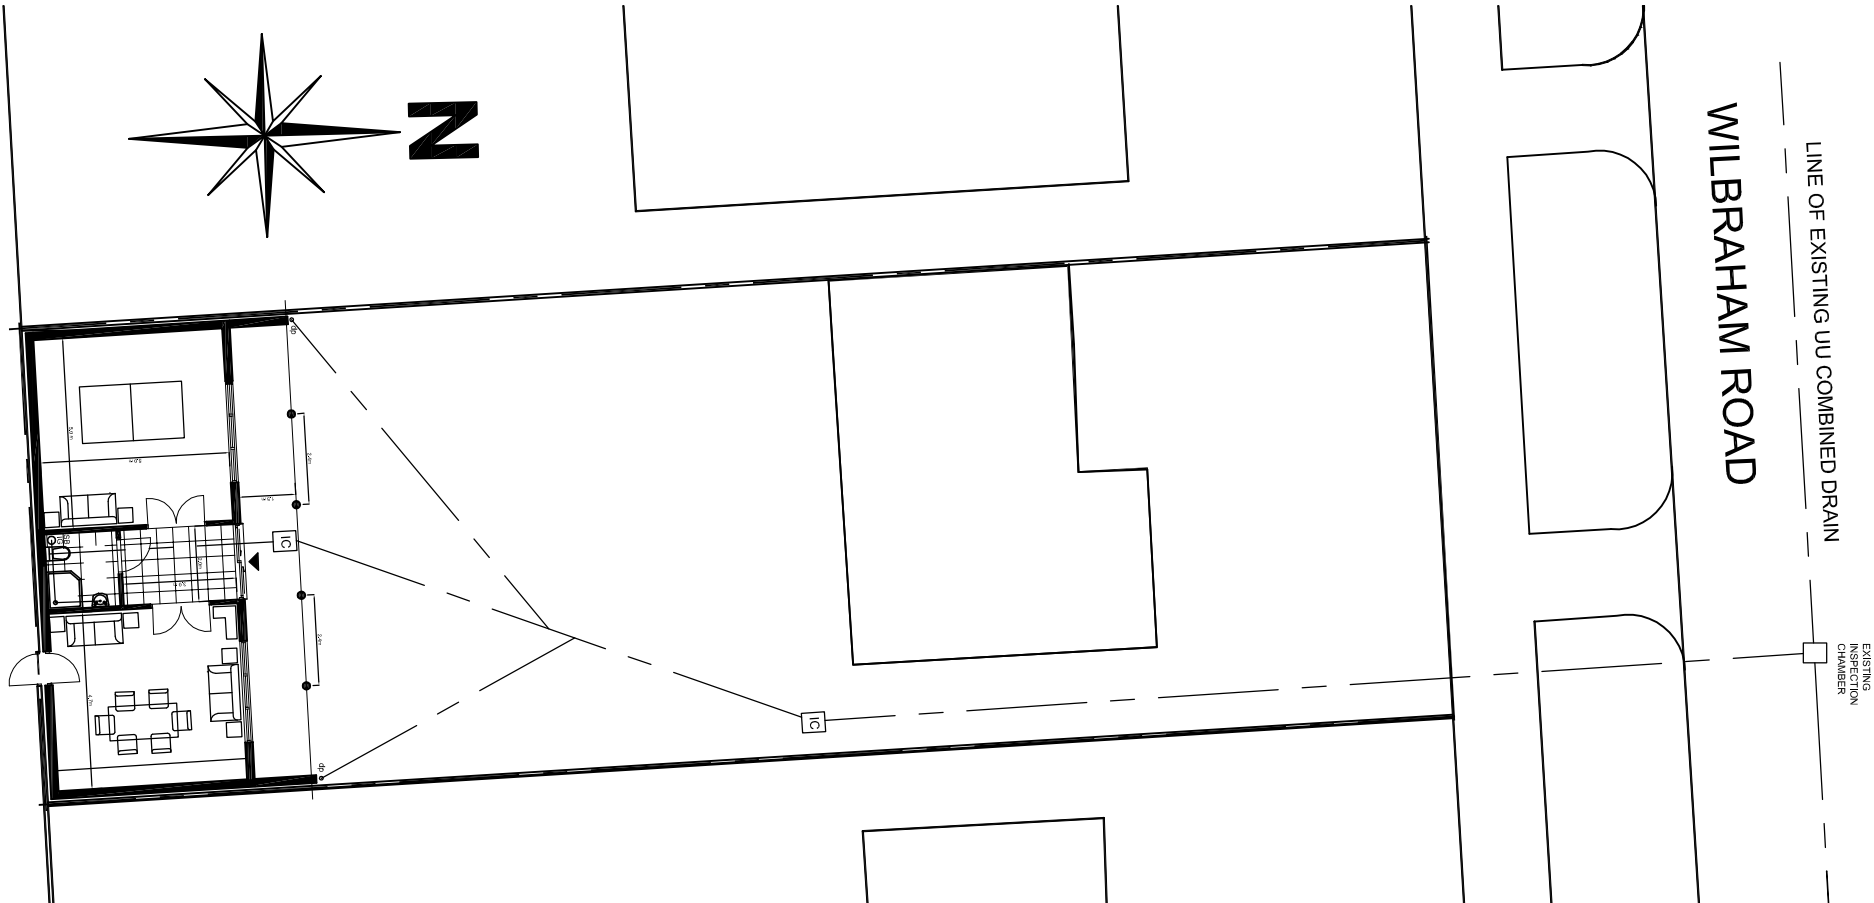

SITE PLAN
SCALE 1:200 @ A2

PROPOSED PLAN OF GARDEN LODGE
SCALE 1:50 @ A2

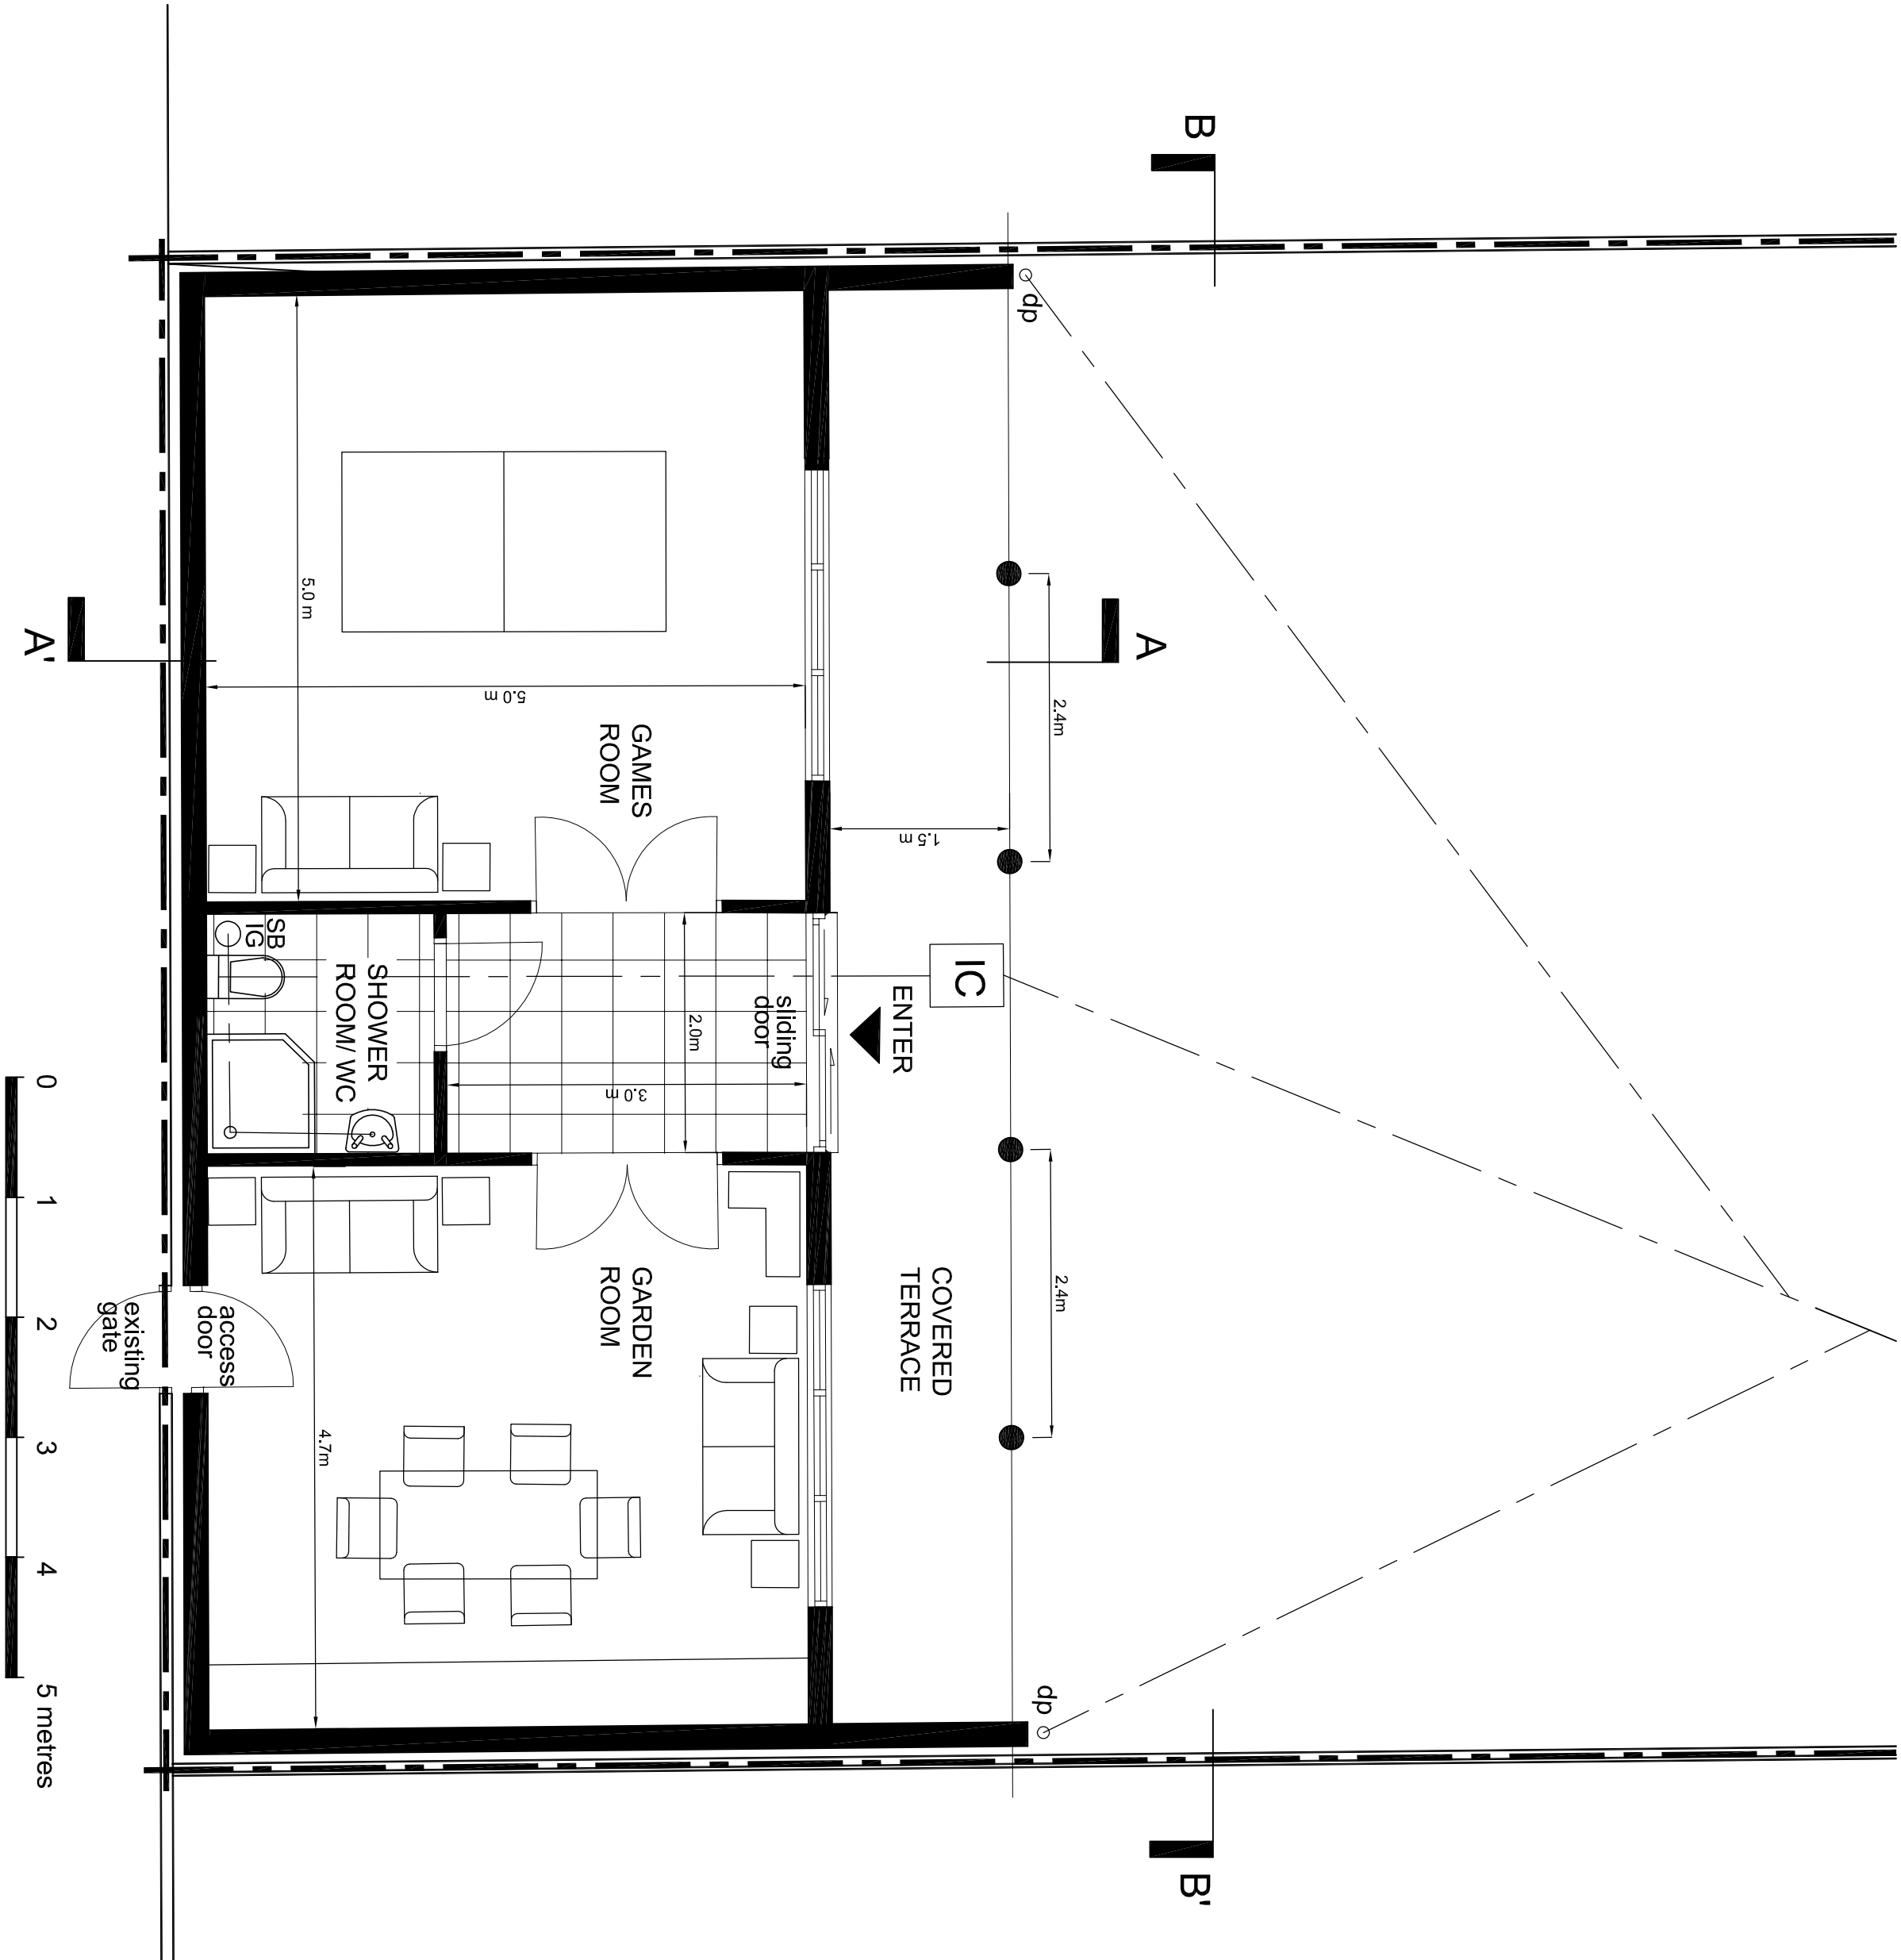

A	06.07.15	PLANS AMENDED IN LINE WITH PRE-PLANNING COMMENT FROM MANCHESTER	BPM
REV.	DATE:	DETAILS:	

BPM ARCHITECTURAL SERVICES
224 GREAT CLOWES STREET
MANCHESTER M7 2ZS
TEL: 07415 493002

PROJECT: GARDEN LODGE AND COVERED LINK
AT 471 WILBRAHAM ROAD, CHORLTON
FOR MR. AMJAD AND MRS. KIRIN CHAUDHRY
TITLE: PLAN AND LOCATION PLAN

SCALE 1:50, 1:200 DATE: JUNE 2015 DRAWN: BPM CHECKED:

STATUS: PLANNING

DRAWING NO: BPM/MIL/PL2

REV: A

Architecture | Masterplanning | Interiors | Graphics | Branding