


Project
Mr and Mrs Upton
62 Homestead Crescent

Title
Proposed Site Plan

Job No.	Drawing No.
1090	L101
	Scale @A3
	1:200

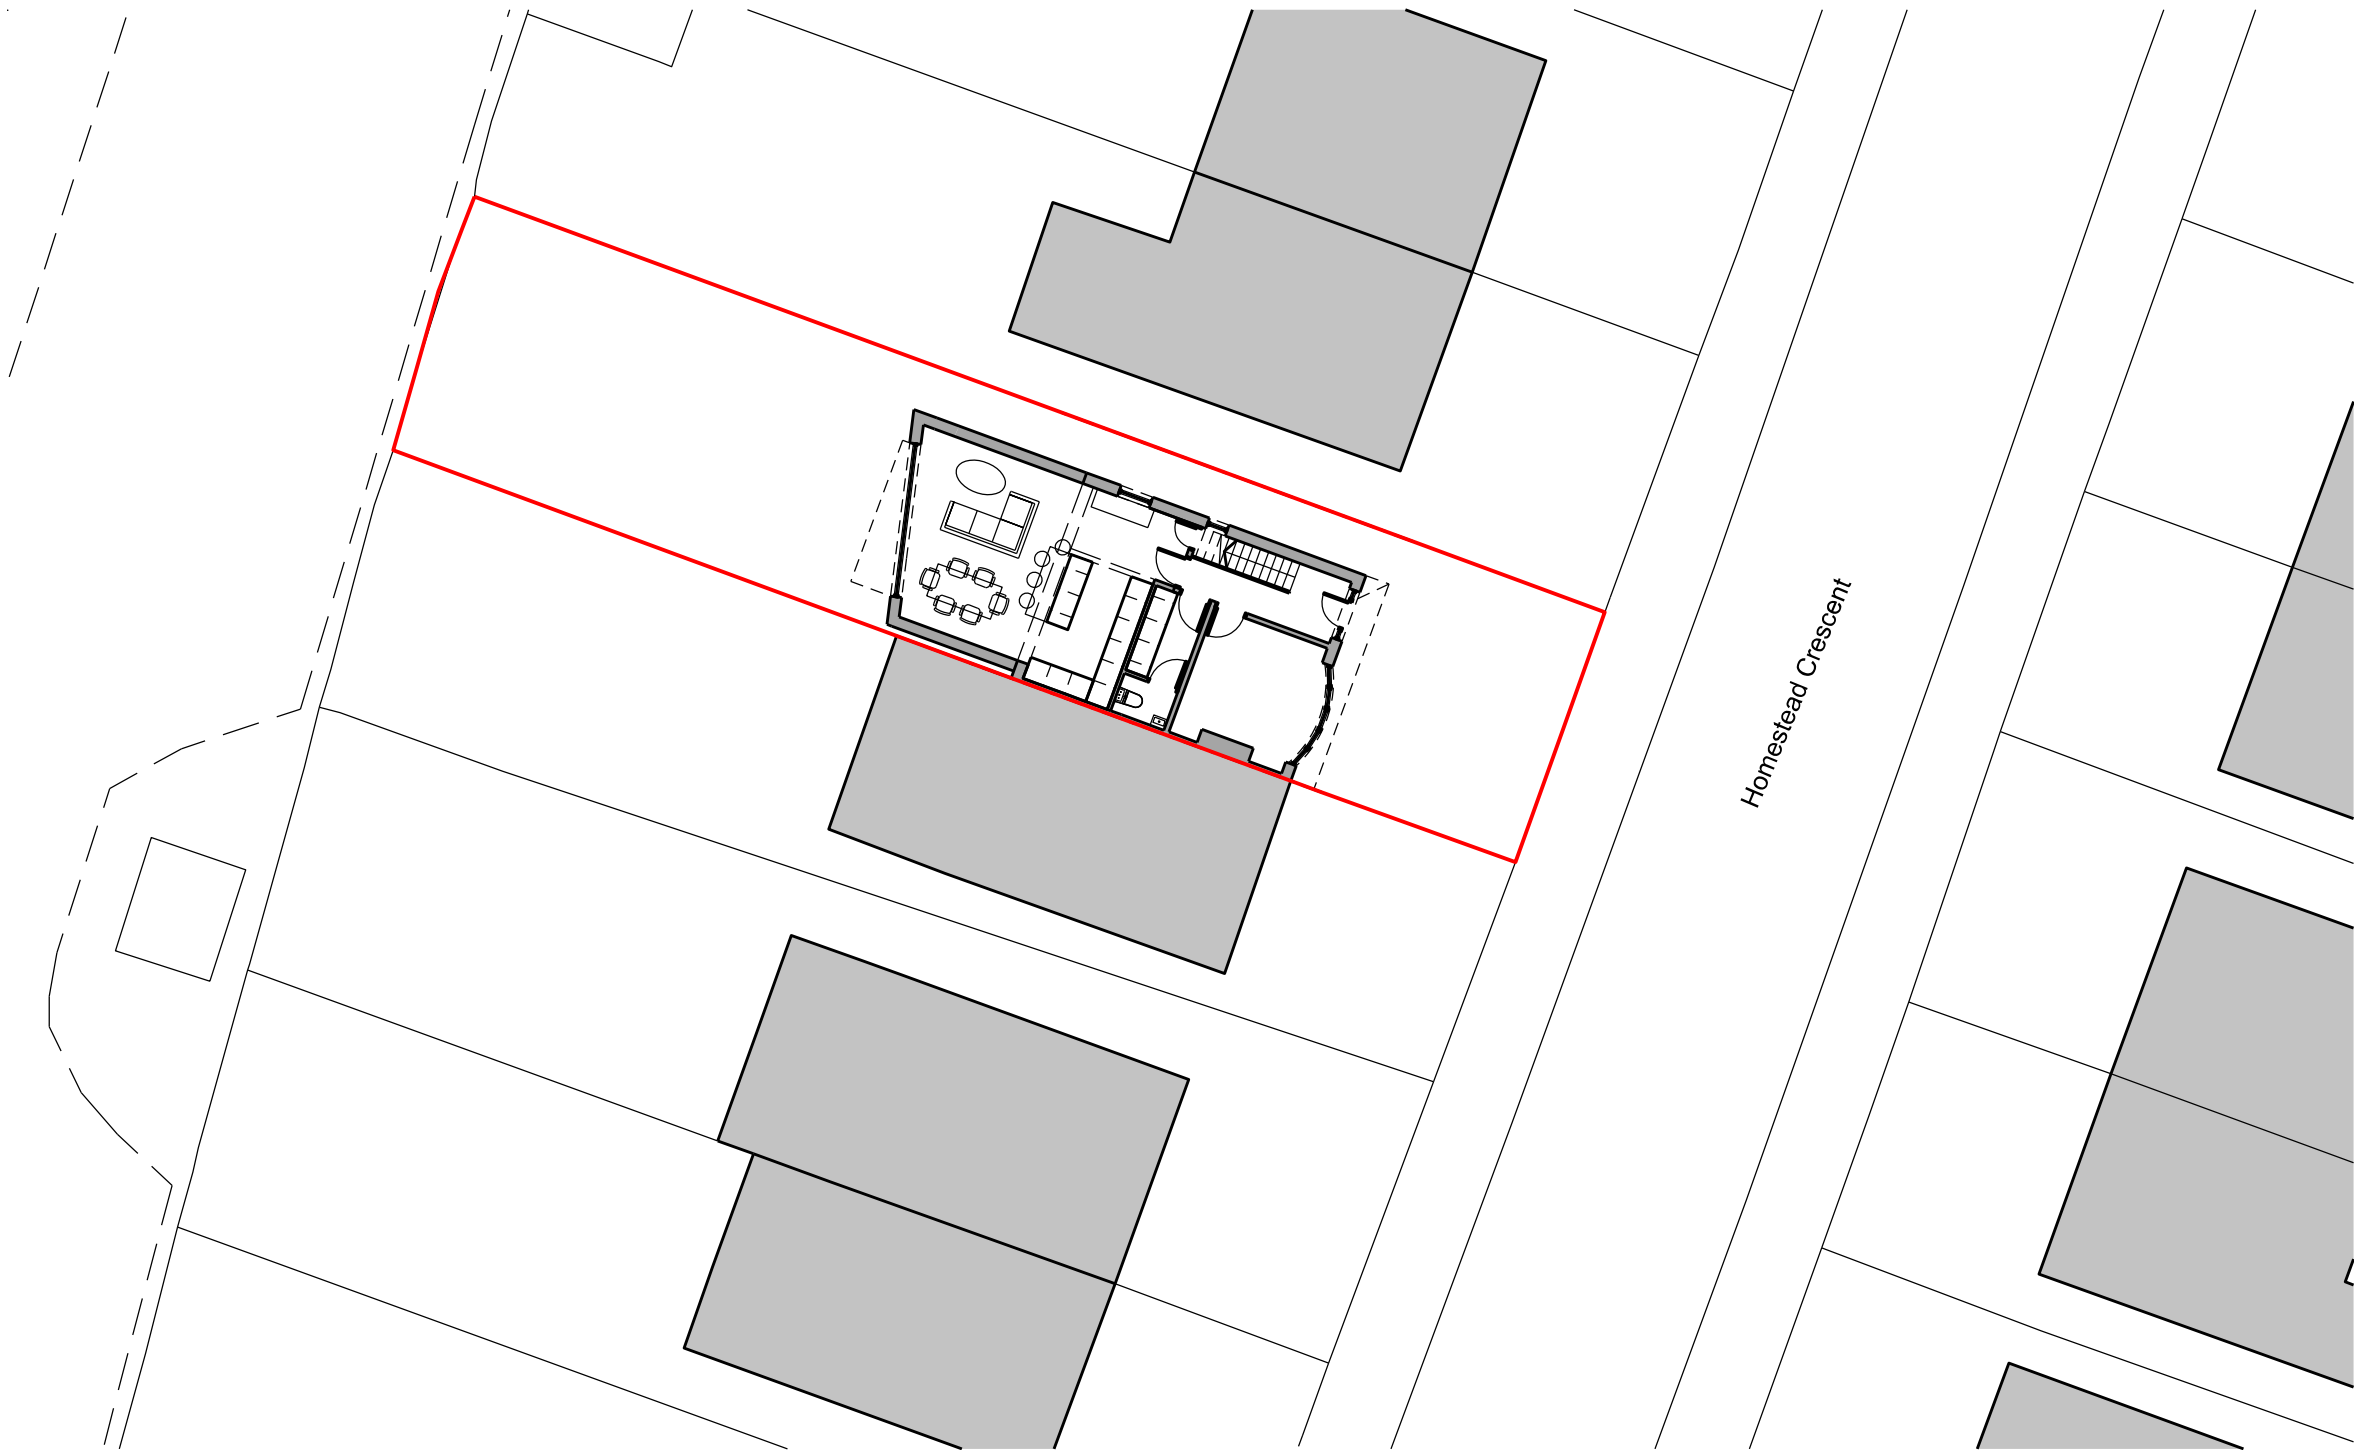