


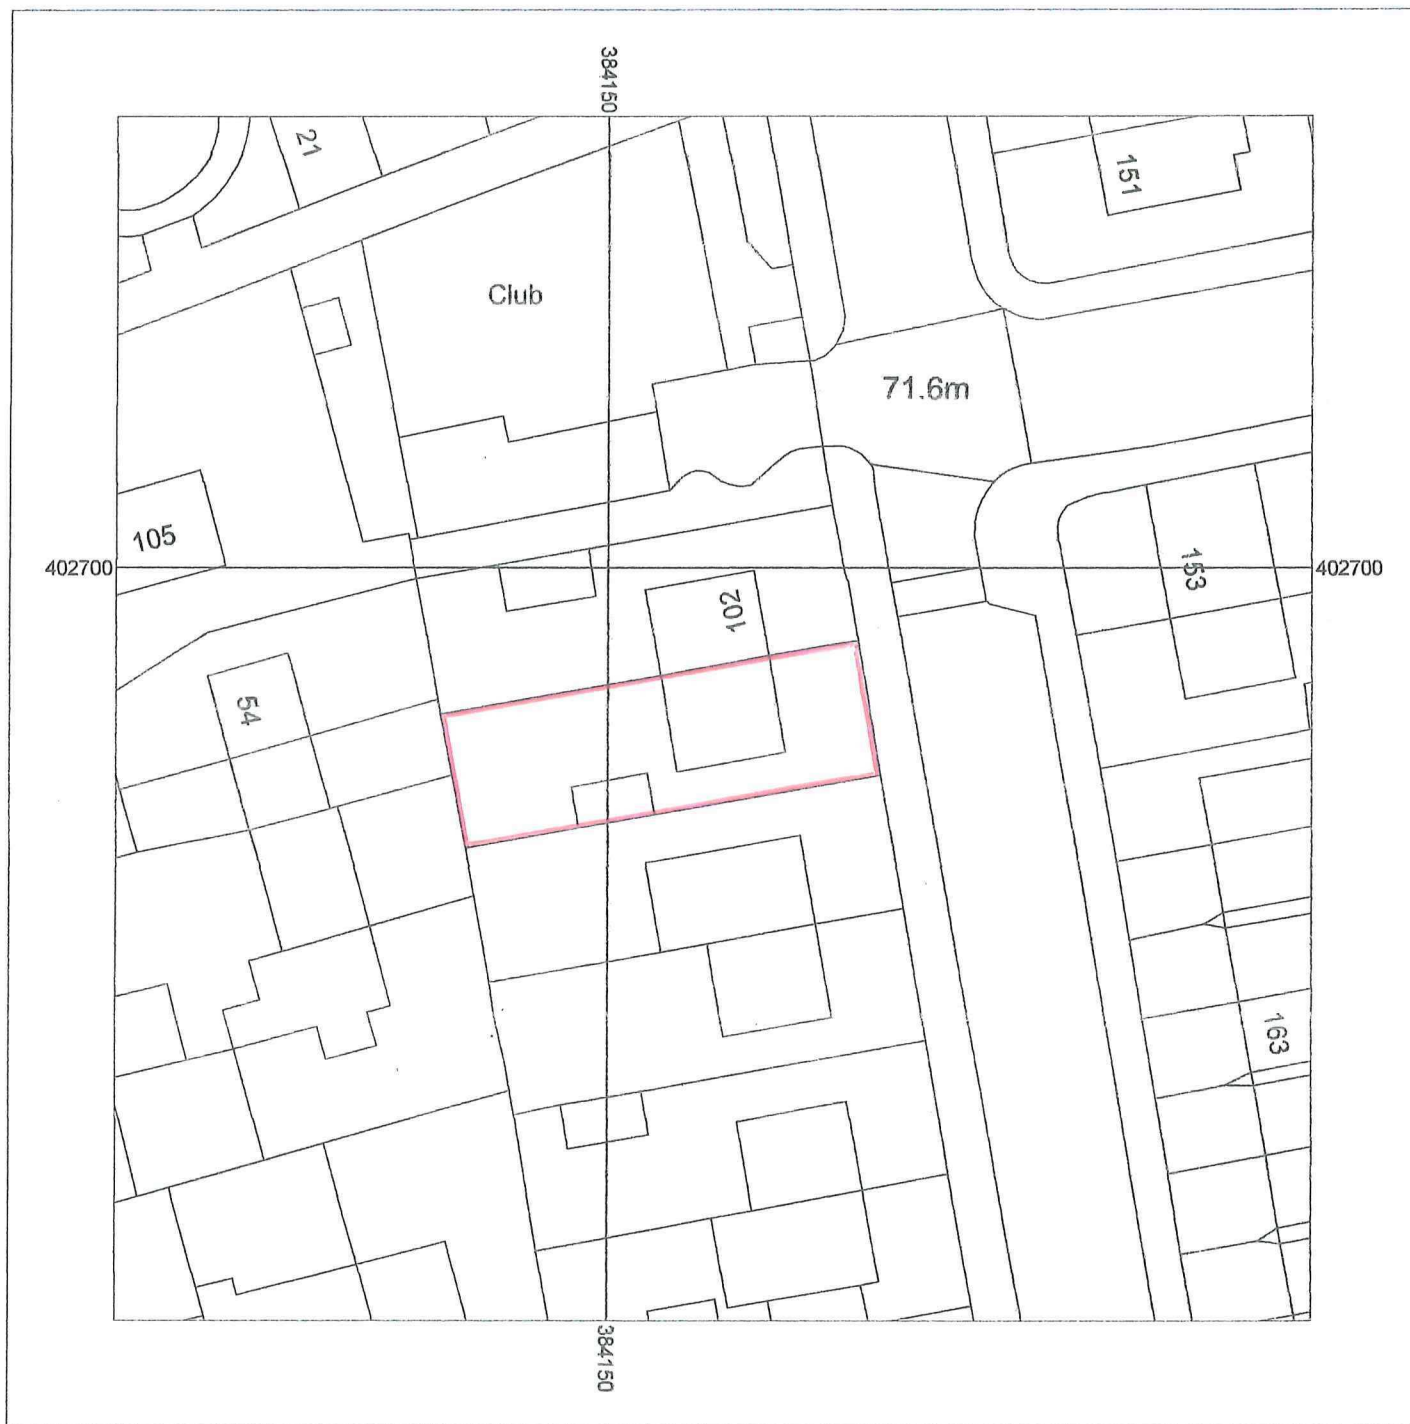

Metres
0 2.5 5 10 15 20 25
Scale: 1:500



EXISTING SITE PLAN

Supplied by: Entwistle Thorpe
License number: 100031961
Produced: 03/10/2019
Serial number: 2162753

Plot centre co-ordinates: 384157,402690
Download file: 104 WILTON ROAD.zip
Project name: M8 4PX