
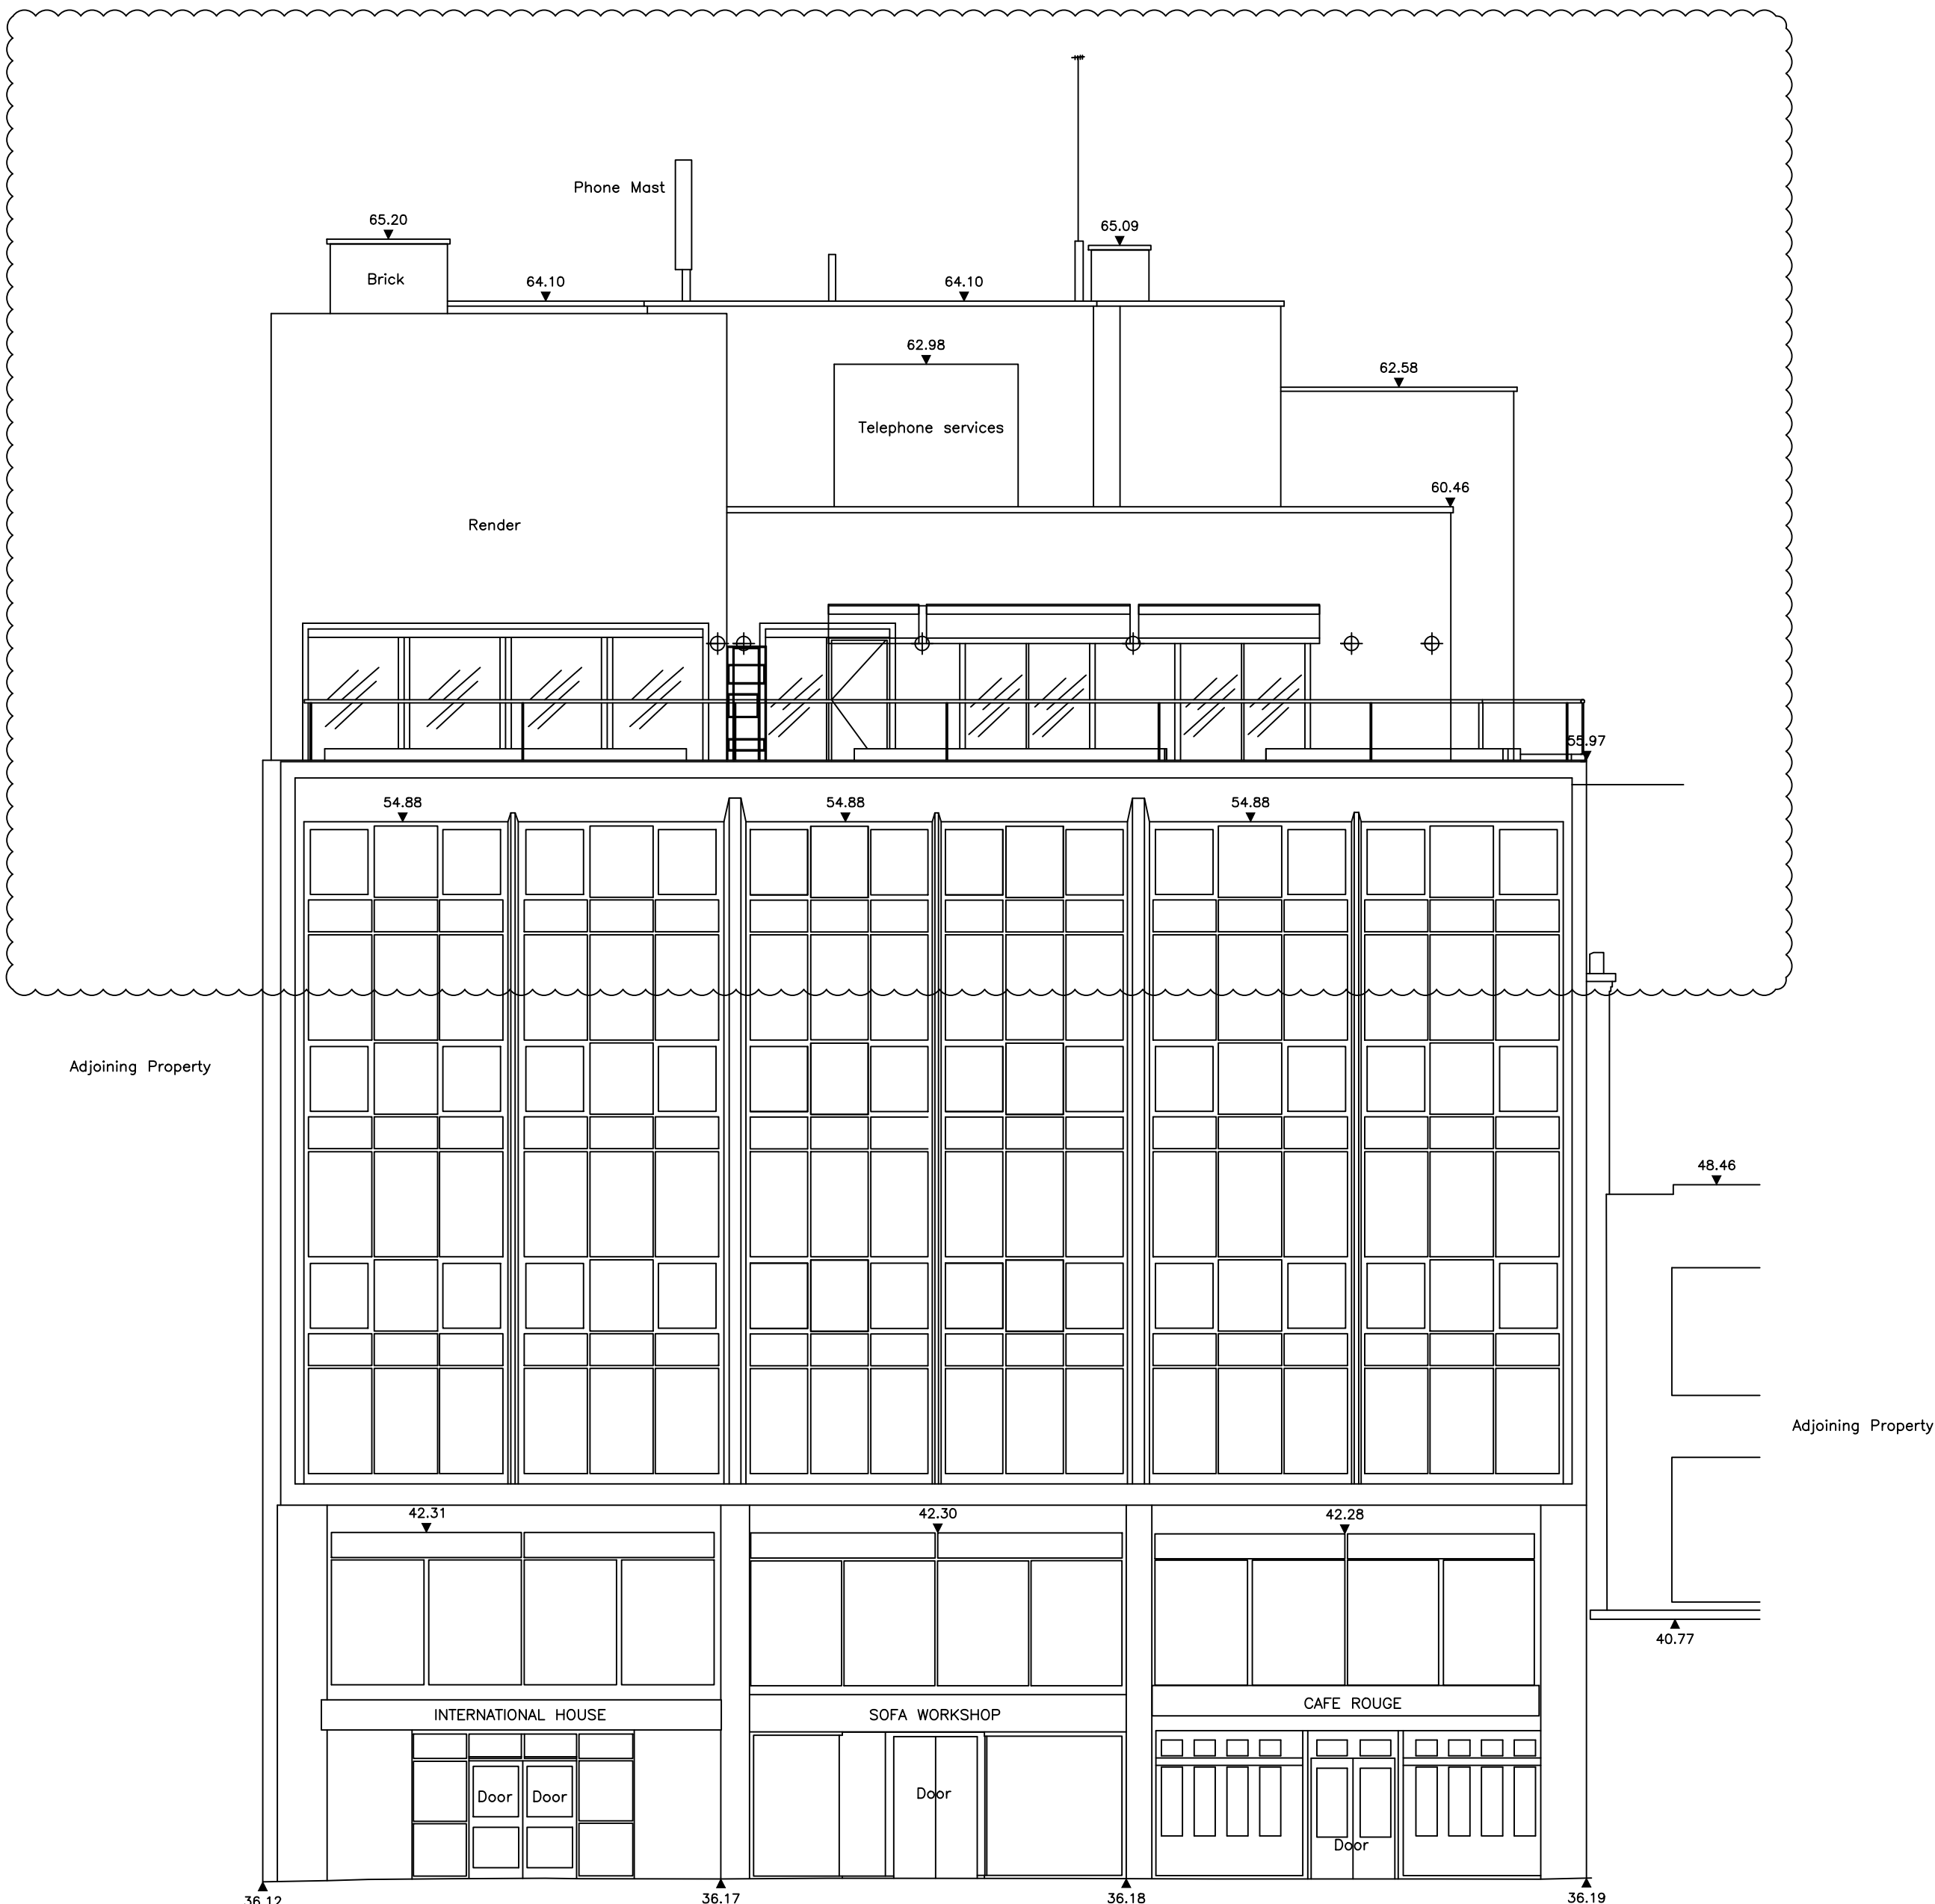


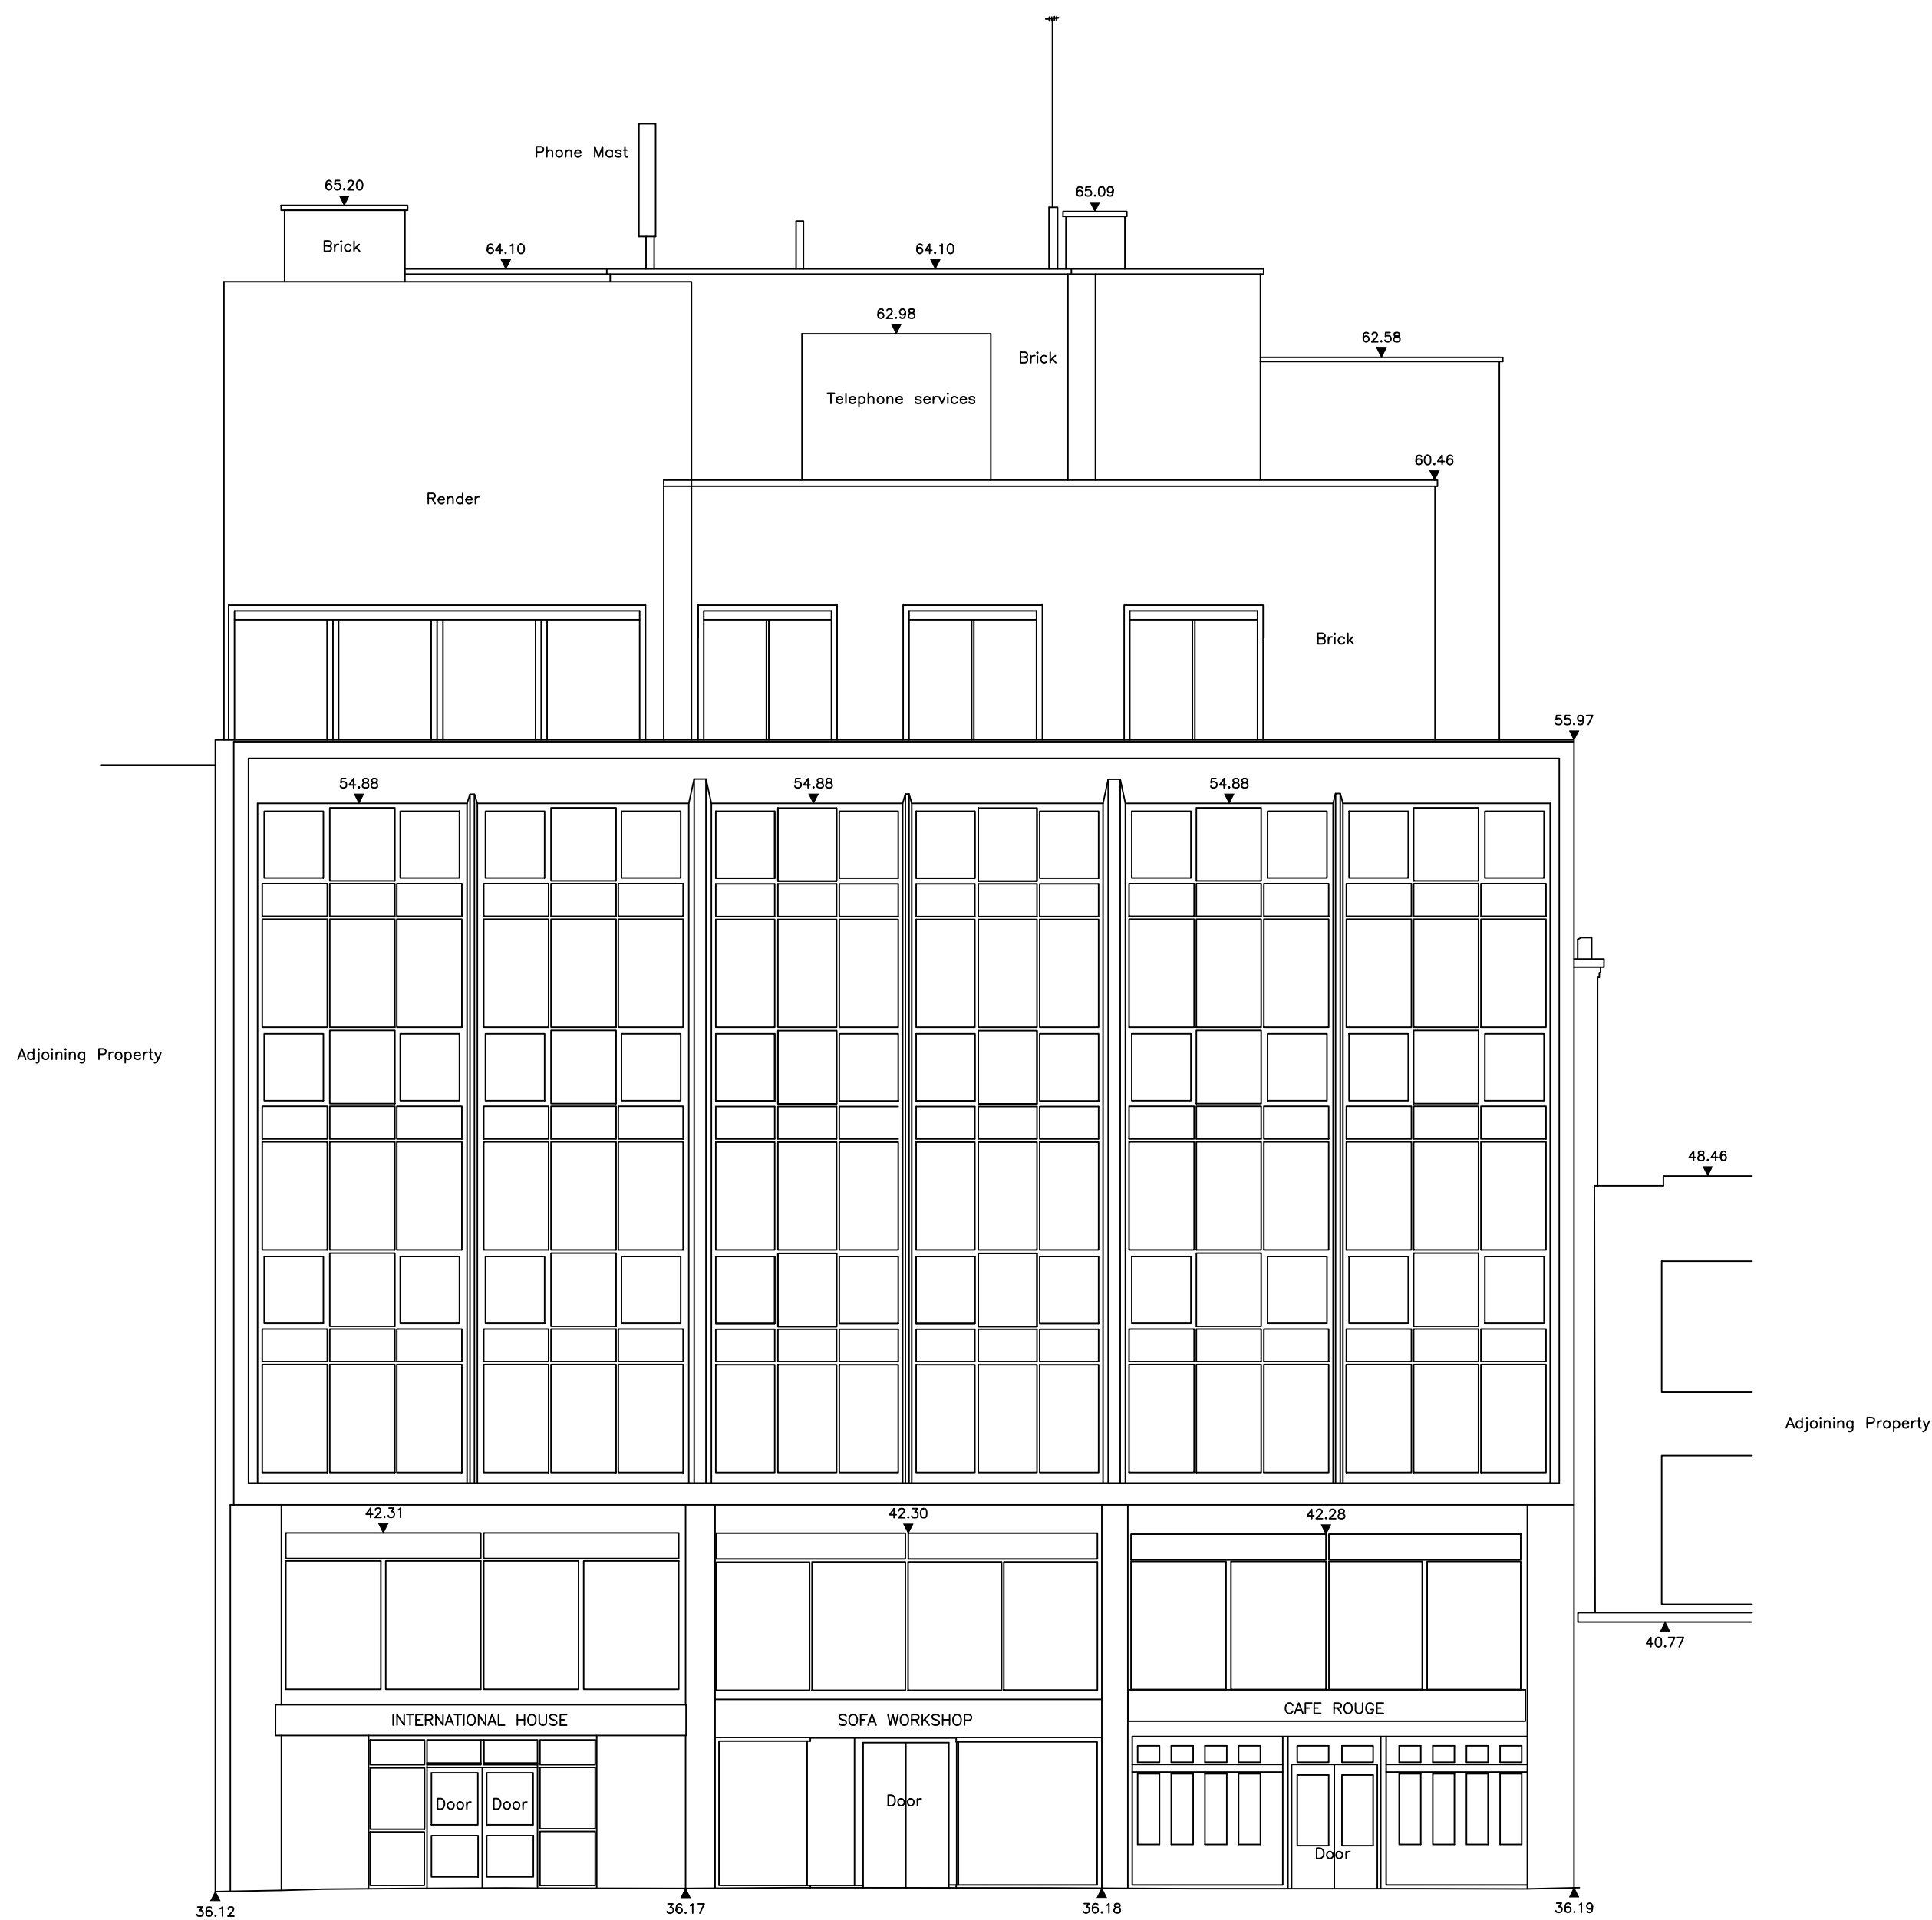

D	ELEVATION UPDATED.	08.11.19	LF
C	PLANTERS, BENCHES & LADDER GRILL ADDED	22.10.19	22.10.19 LF
B	DOOR ADDED TO ELEVATION	15.10.19	LF
A	EXISTING ELEVATION ADDED	11.10.19	LF

Rev	Description	Date	By
-----	-------------	------	----

FIREBOX DESIGN LTD
The Studio
3 Windsor Road, Prestwich, M25 0DZ
T +44 (0) 7944526444
www.firebox-design.co.uk

Status

PLANNING

Client

MAYFAIR CAPITAL

Project
86 DEANS GATE REFURBISHMENT
M3 2QG

Date
26.09.19

By
LF

Description
ROOF TERRACE FRONT ELEVATION

Job
FB210

Scale
1:100 @A1

DO NOT SCALE THIS DRAWING.
CHECK ALL DIMENSIONS ON SITE.
THIS DRAWING IS PROTECTED BY COPYRIGHT. IT MAY NOT BE REPRODUCED IN ANY FORM BY ANY MEANS FOR ANY PURPOSE, WITHOUT GAINING PRIOR WRITTEN PERMISSION FROM FIREBOX DESIGN.

00 EXISTING AND PROPOSED FRONT ELEVATION
Scale: 1:100