



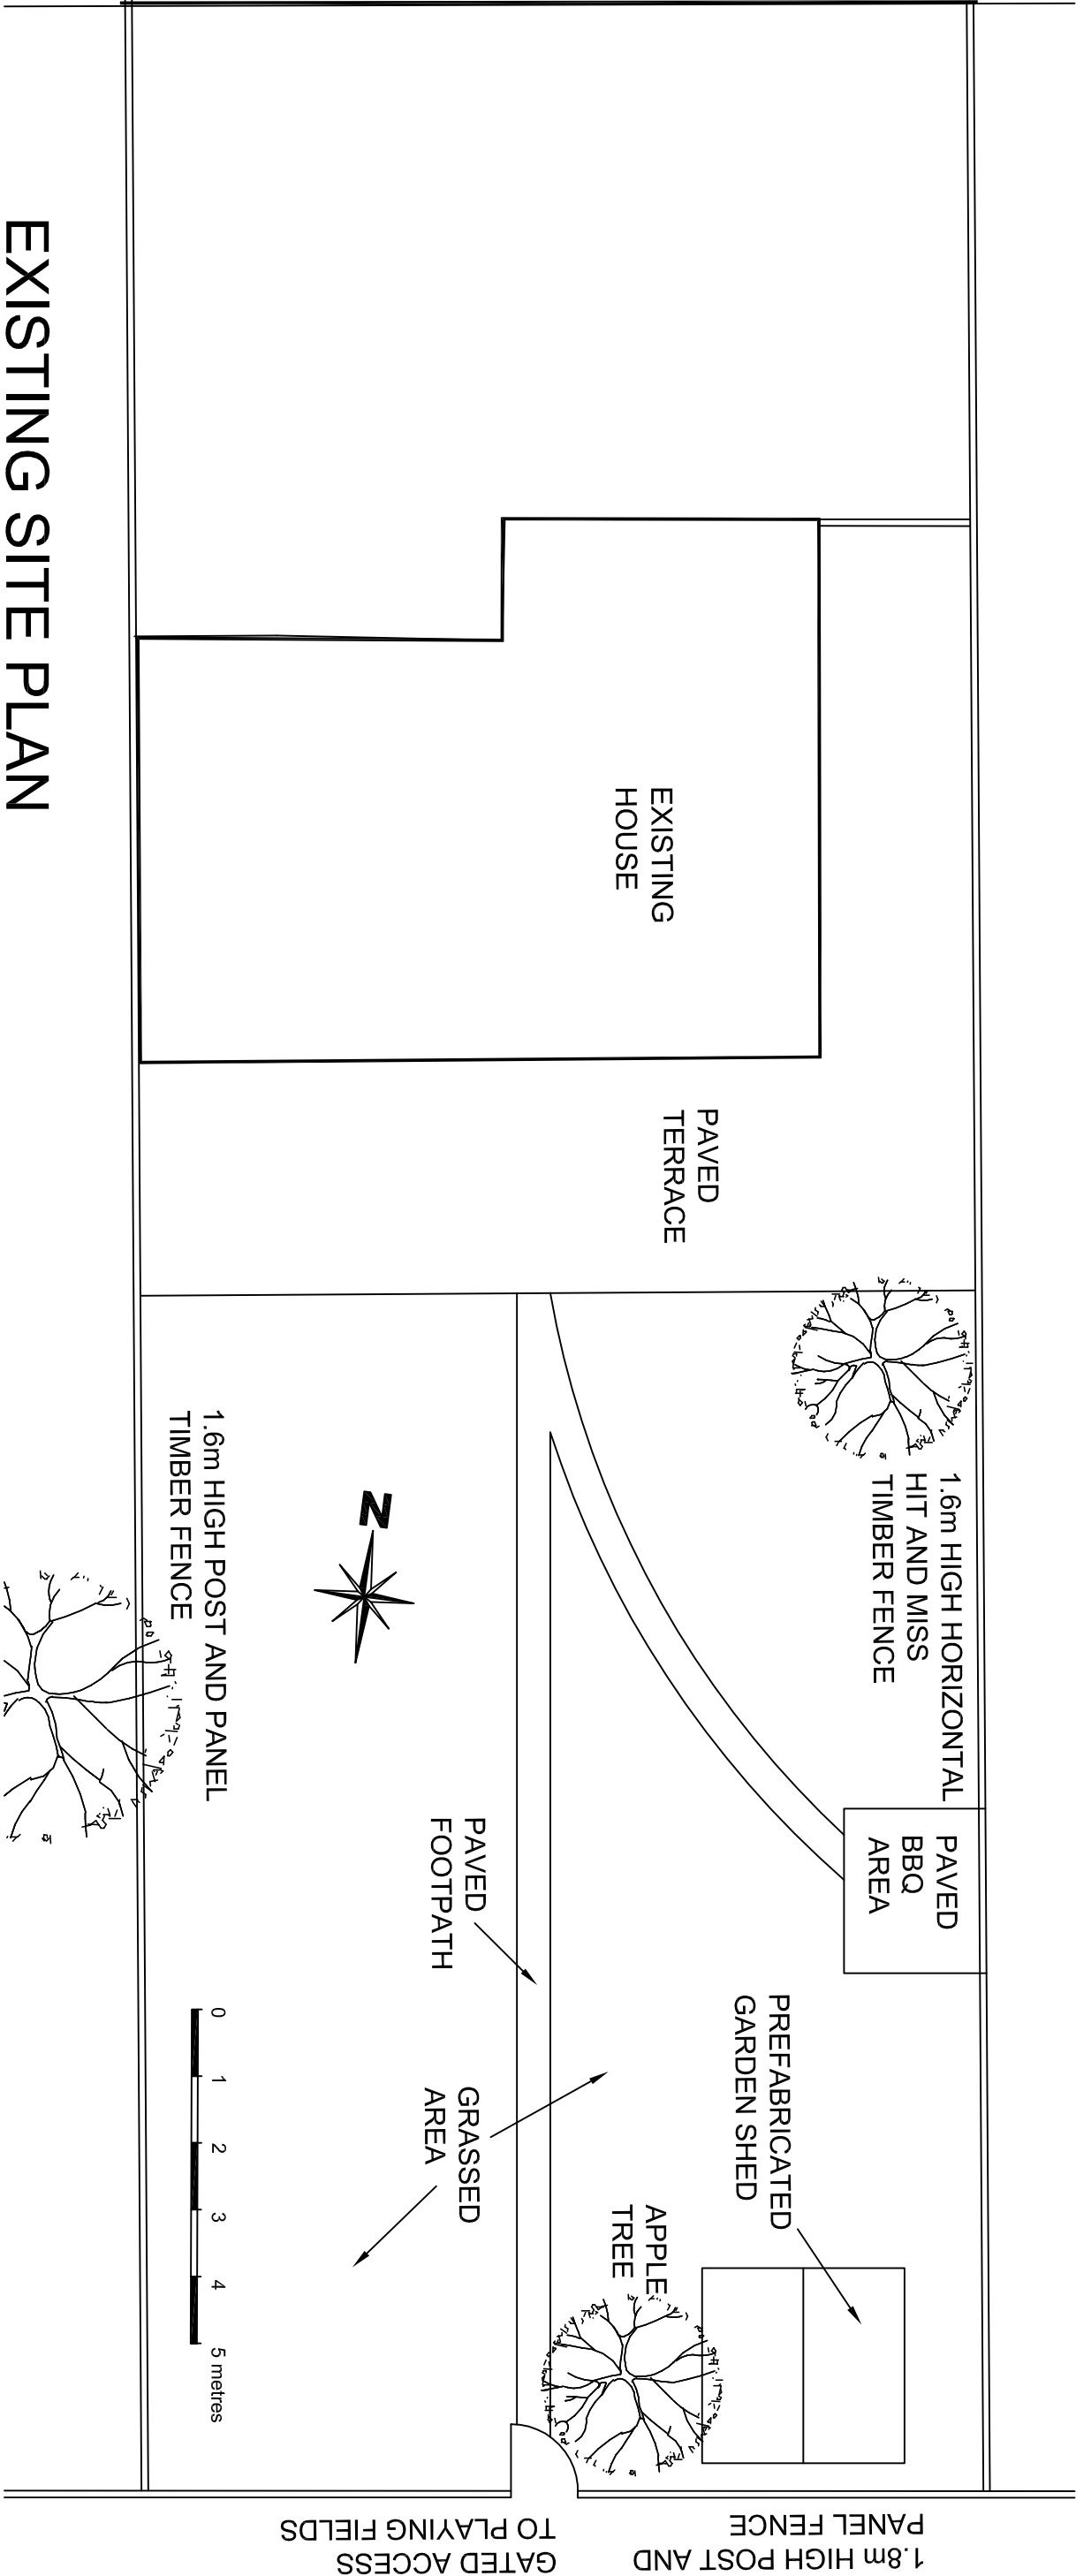

EXISTING SITE PLAN
1:100 @ A2

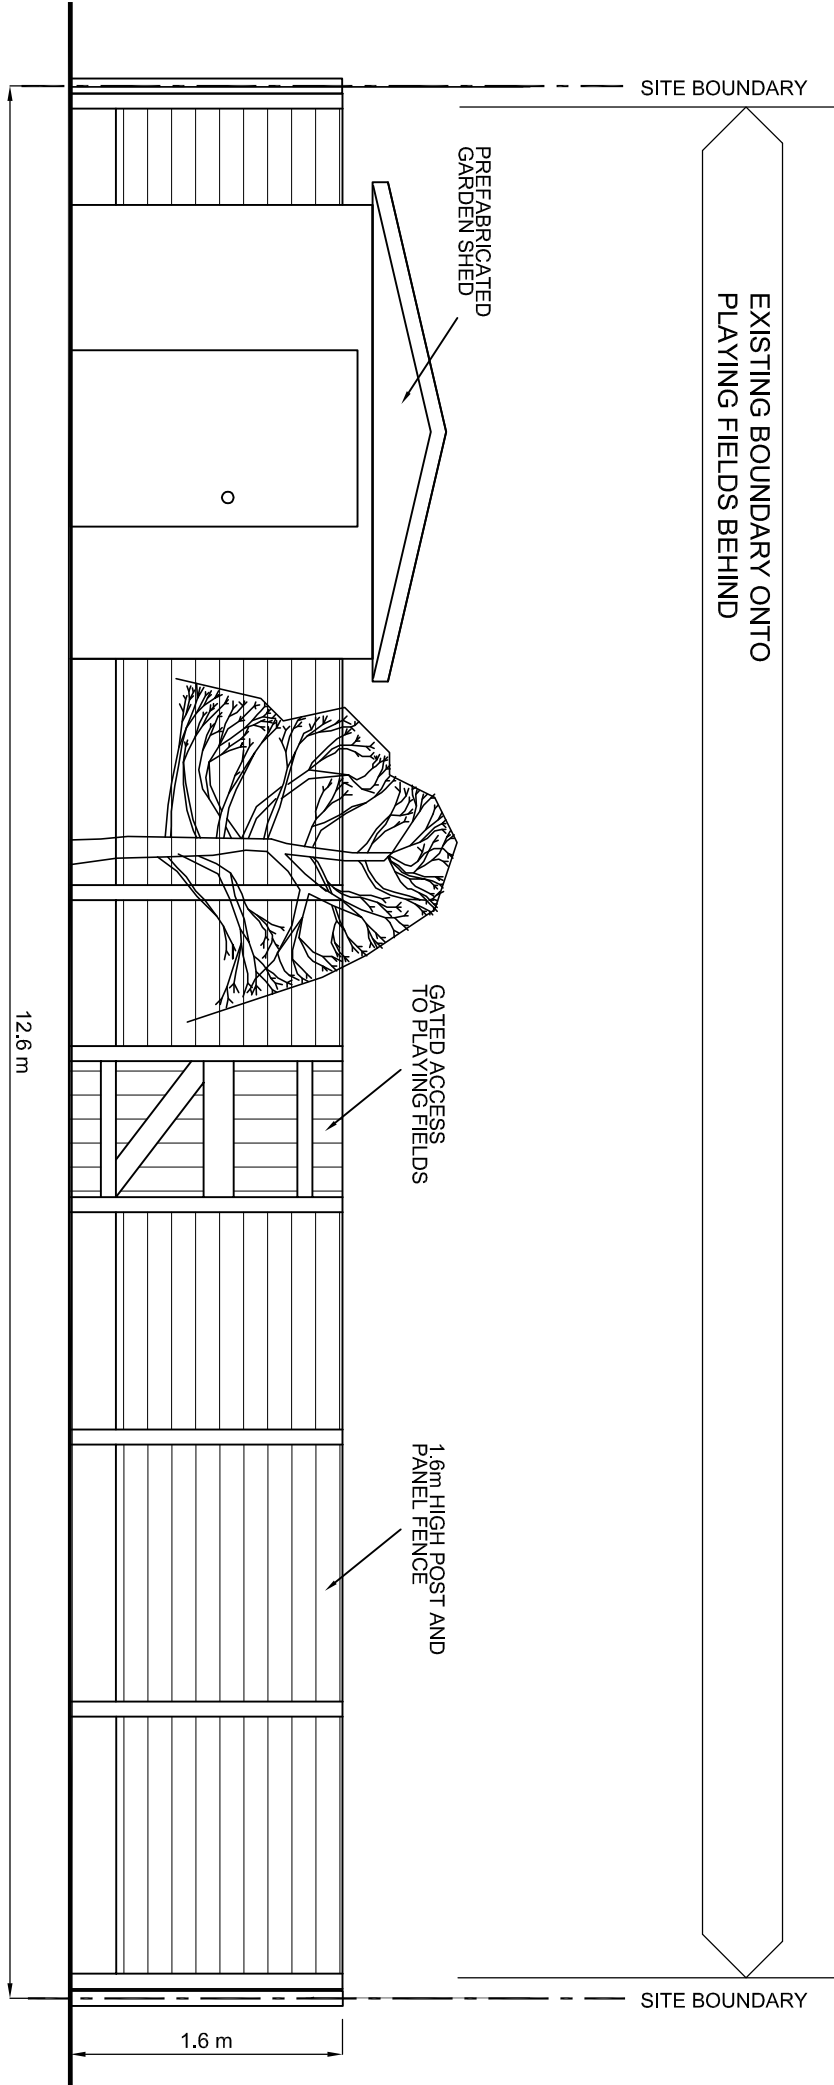

ELEVATION OF BOUNDARY LOOKING SOUTH
SCALE 1:50 @ A2

Copyright of this drawing is vested in BPM Architectural and it must not be copied or reproduced without written consent. Figure dimensions only are to be taken from this drawing. DO NOT SCALE OFF THIS DRAWING. If IN doubt, ask. All construction must wait for use and be responsible for taking and checking all dimensions relative to how work. BPM architectural are to be advised of any variation between drawings and its condition. Electronic data drawings issued as 'read only' and should not be manipulated for measurement. All dimensions are levels should be read only from those values stated in text, on the drawings.

REV:	DATE:	DETAILS:
------	-------	----------

BPM ARCHITECTURAL SERVICES
224 GREAT CLOWES STREET
MANCHESTER M7 2ZS
TEL: 07415 493002

PROJECT: GARDEN LODGE AND COVERED LINK
AT 411 WILBRAHAM ROAD, CHORLTON
FOR MR. AMJAD AND MRS. KIRIN CHAUDHRY
TITLE: EXISTING PLAN AND ELEVATION

SCALE 1:50, 1:100 DATE: JUNE 2015 DRAWN: BPM CHECKED:

STATUS: PLANNING

DRAWING NO: BPM/WIL/PL1 REV:

Architecture | Masterplanning | Interiors | Graphics | Branding