


- NOTES
1. This drawing is the copyright of Tract Architecture
 2. Do not scale from this drawing
 3. Use figure dimensions only

REVISION COMMENTS

A. 12.12.18 - Rear stair retained, corresponding elements omitted, smoke shafts removed, layouts revised accordingly.

B. 14.12.18 - Graphic amendments. Section references added.

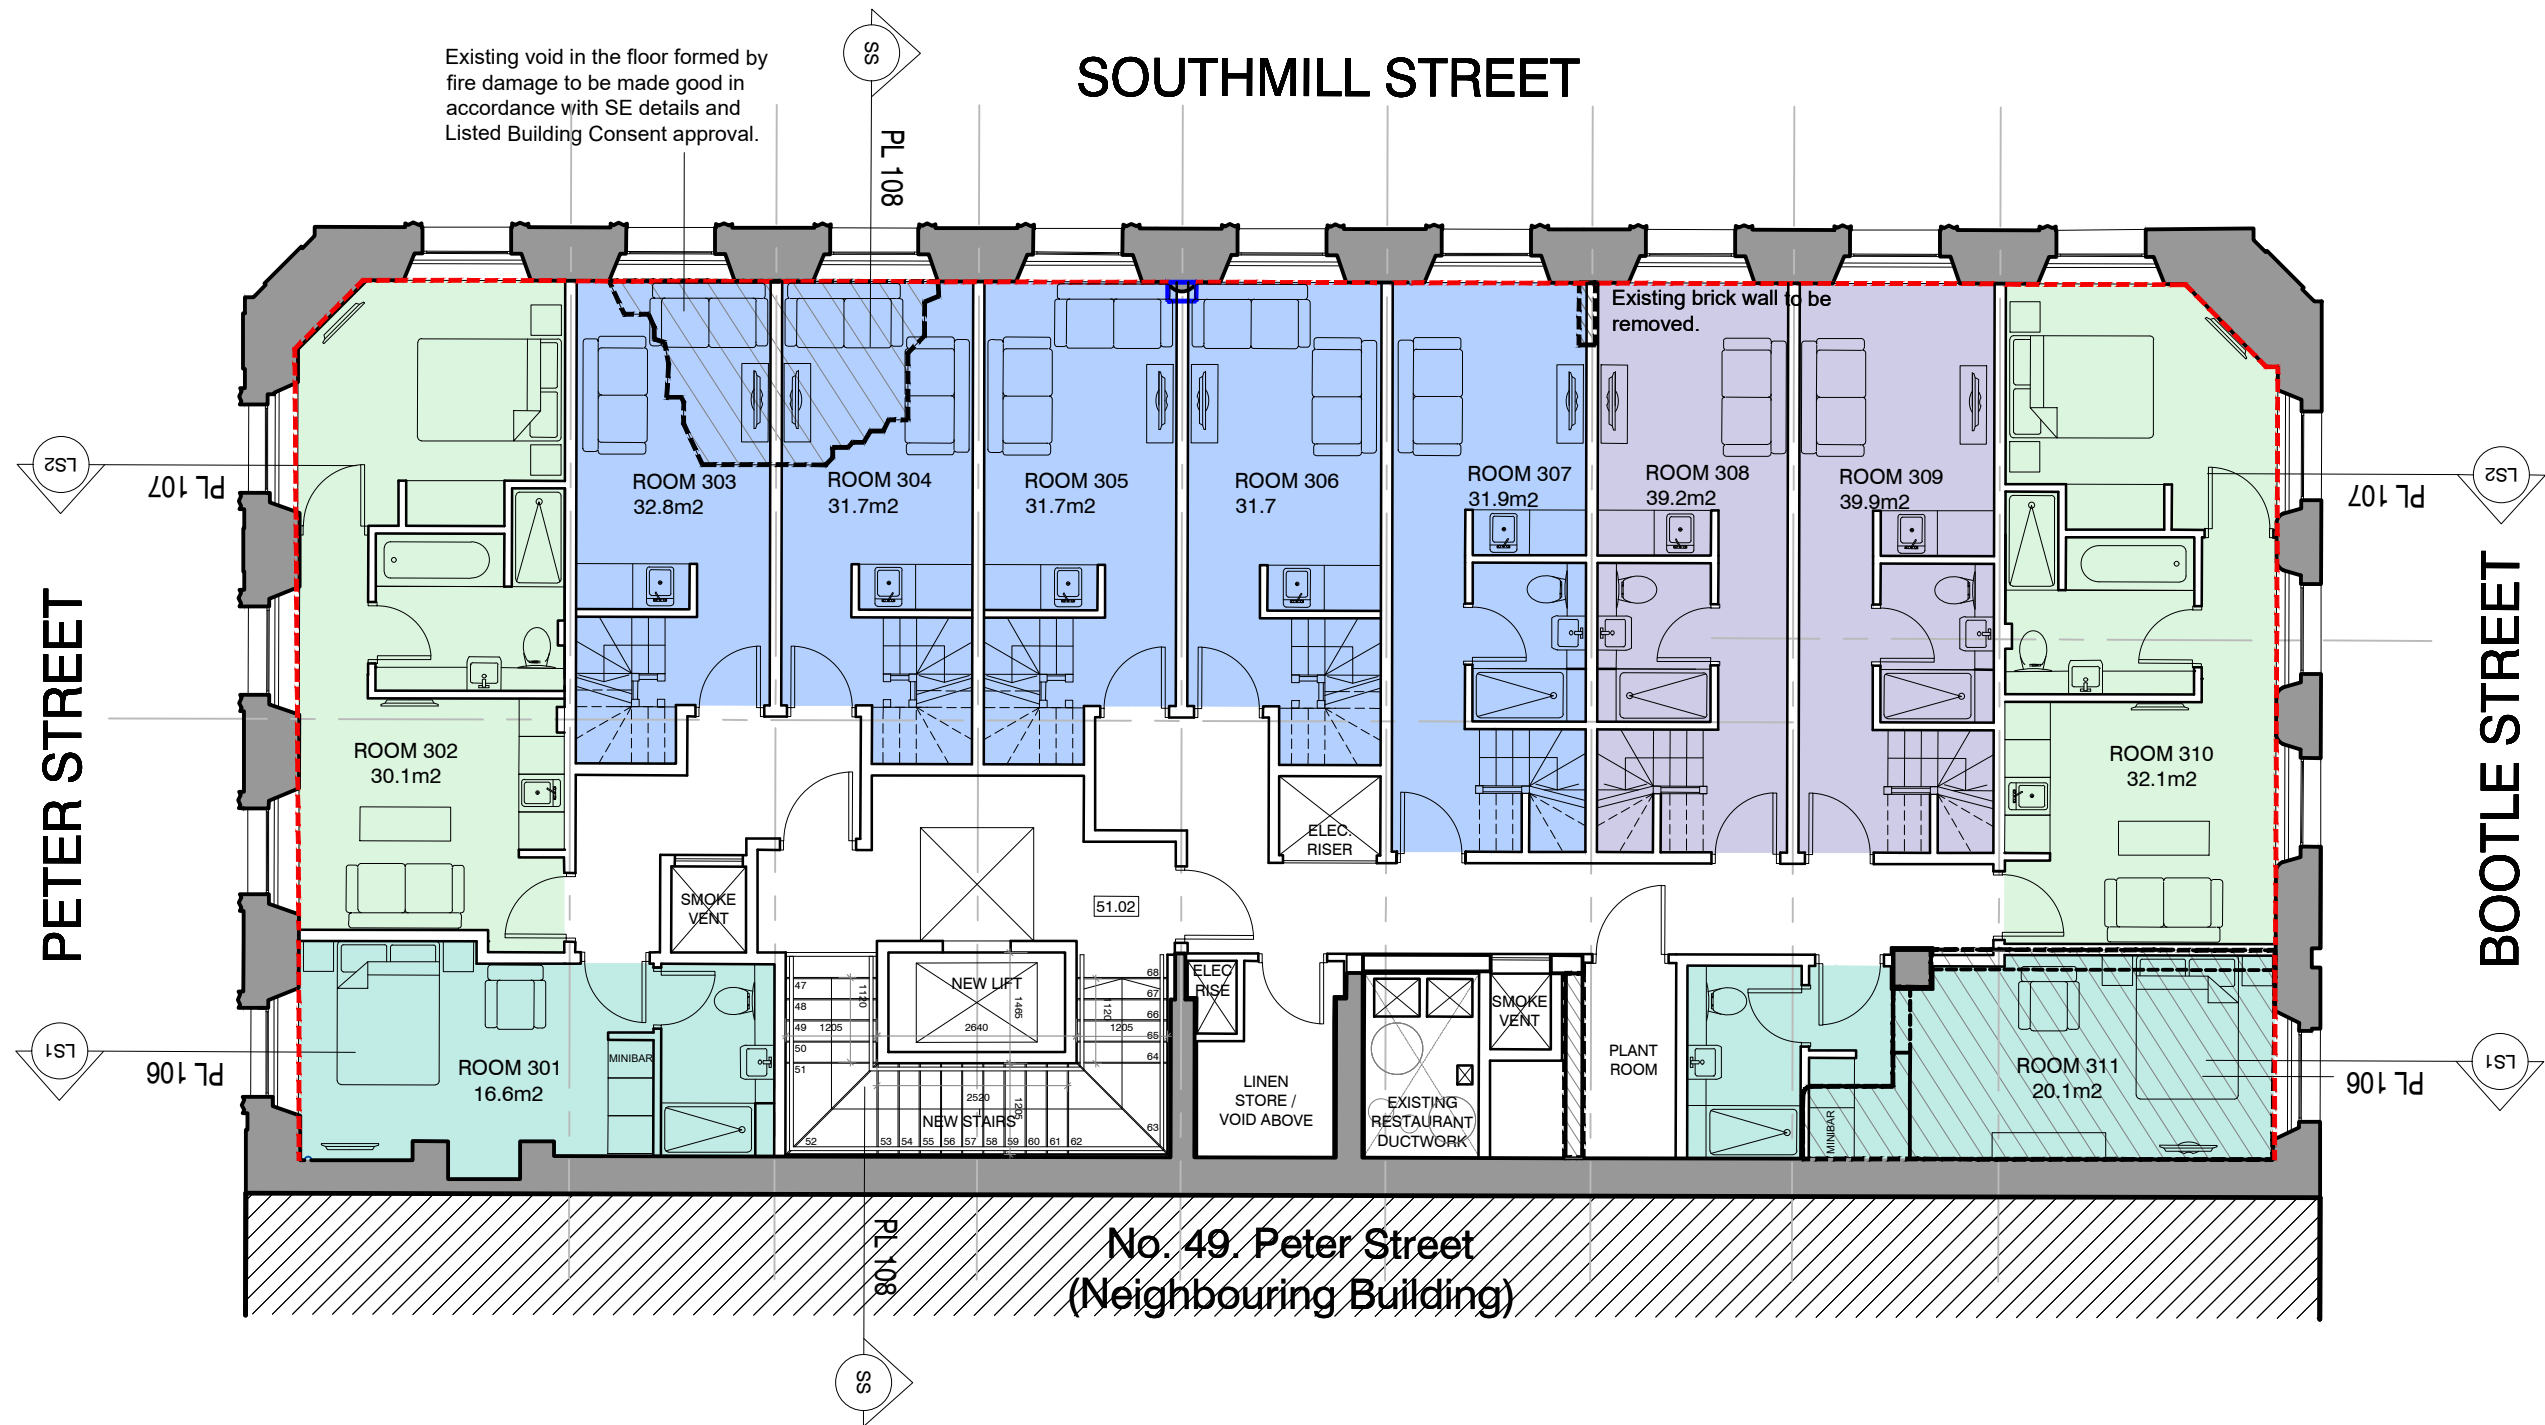

KEY:

- Existing walls to be retained
- Brickwork to remain exposed
- New walls
- Elements to be demolished
- Elements to be encased

scale 1:100 0 5m

TRACT
WWW.TRACTARCHITECTURE.COM

PROJECT NUMBER + TITLE
0132/2 - 47 PETER STREET
MANCHESTER
DRAWING
THIRD FLOOR PLAN AS PROPOSED

DRAWING NUMBER
PL -103

DRAWING REVISION
C

DRAWING PURPOSE
PLANNING

SCALE
1:100 @ A3

DATE
20th NOVEMBER 2018

DRAWN
PRL

CHECKED
-