


DO NOT SCALE FROM THIS DRAWING.
ALL DIMENSIONS TO BE CHECKED ON SITE.
(DRAWINGS MAYBE SCALED FOR LOCAL AUTHORITY & PLANNING PURPOSE ONLY)
COPYRIGHT PROTECTED.

0 1.0 2.0 3.0 4.0 5.0m


Scale
1:100

FOR PLANNING
DO NOT USE FOR CONSTRUCTION

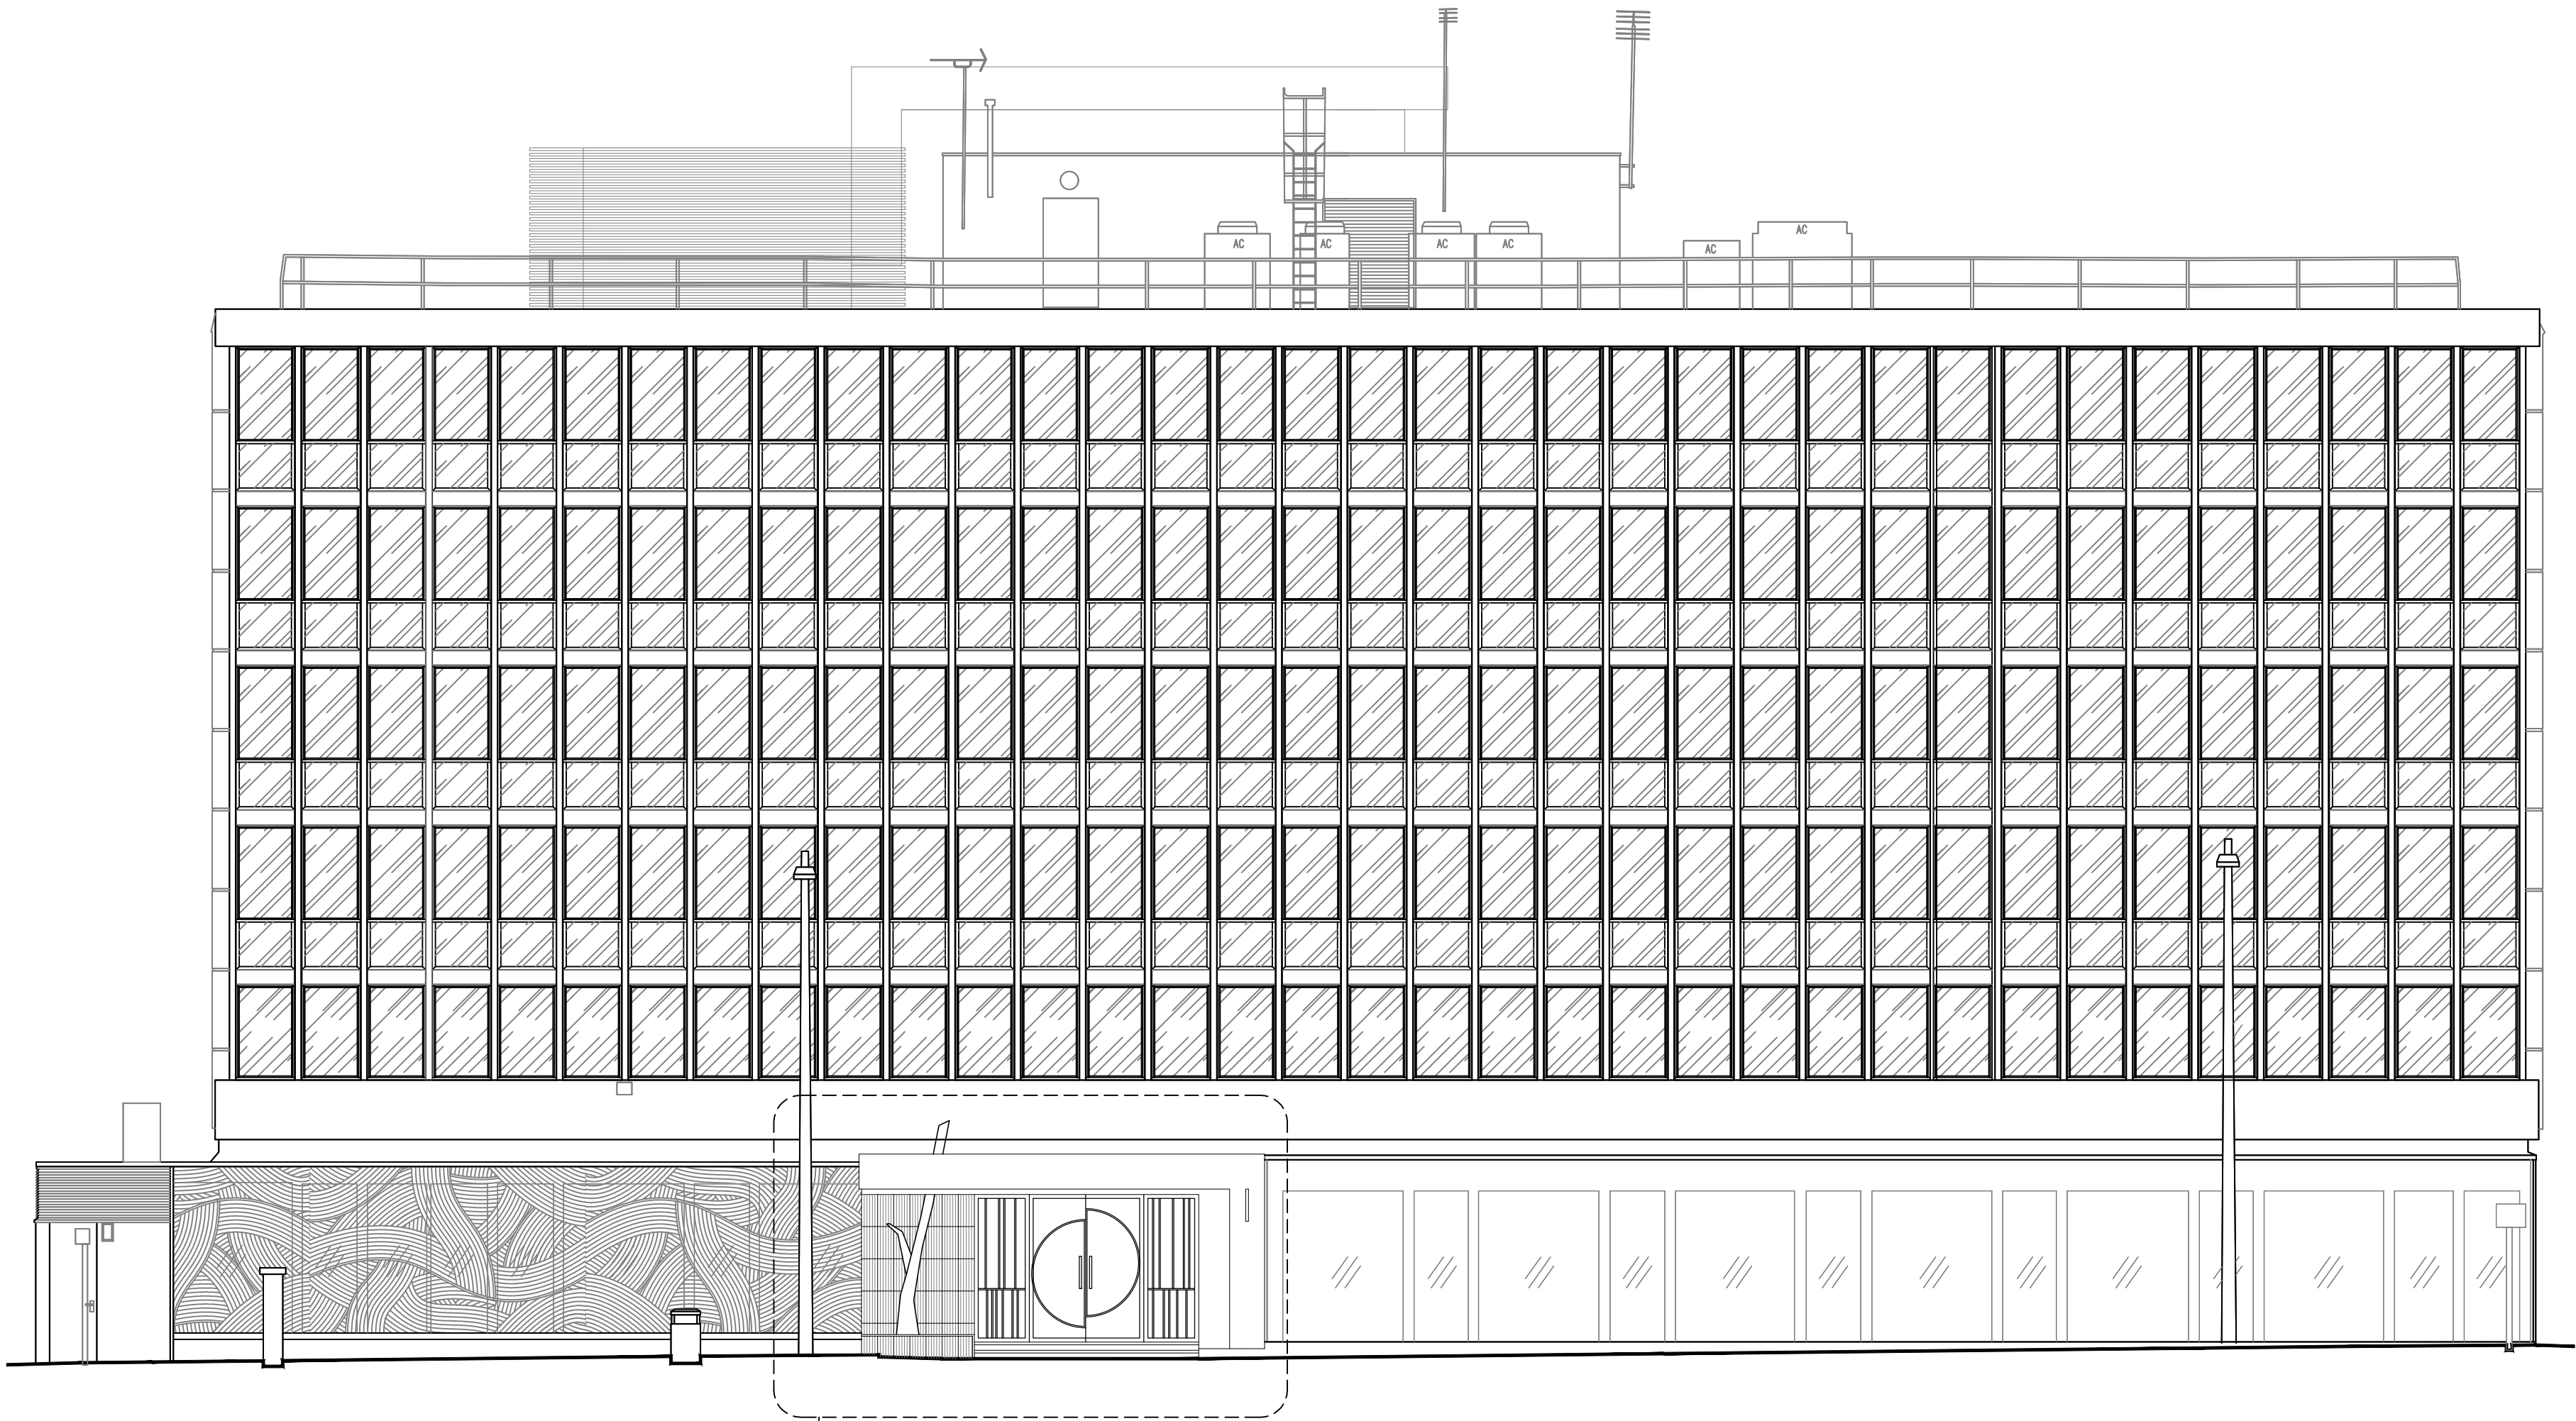


01 PROPOSED FRONT ELEVATION
163 SCALE - 1:100@A1
FAULKNER STREET


2
162

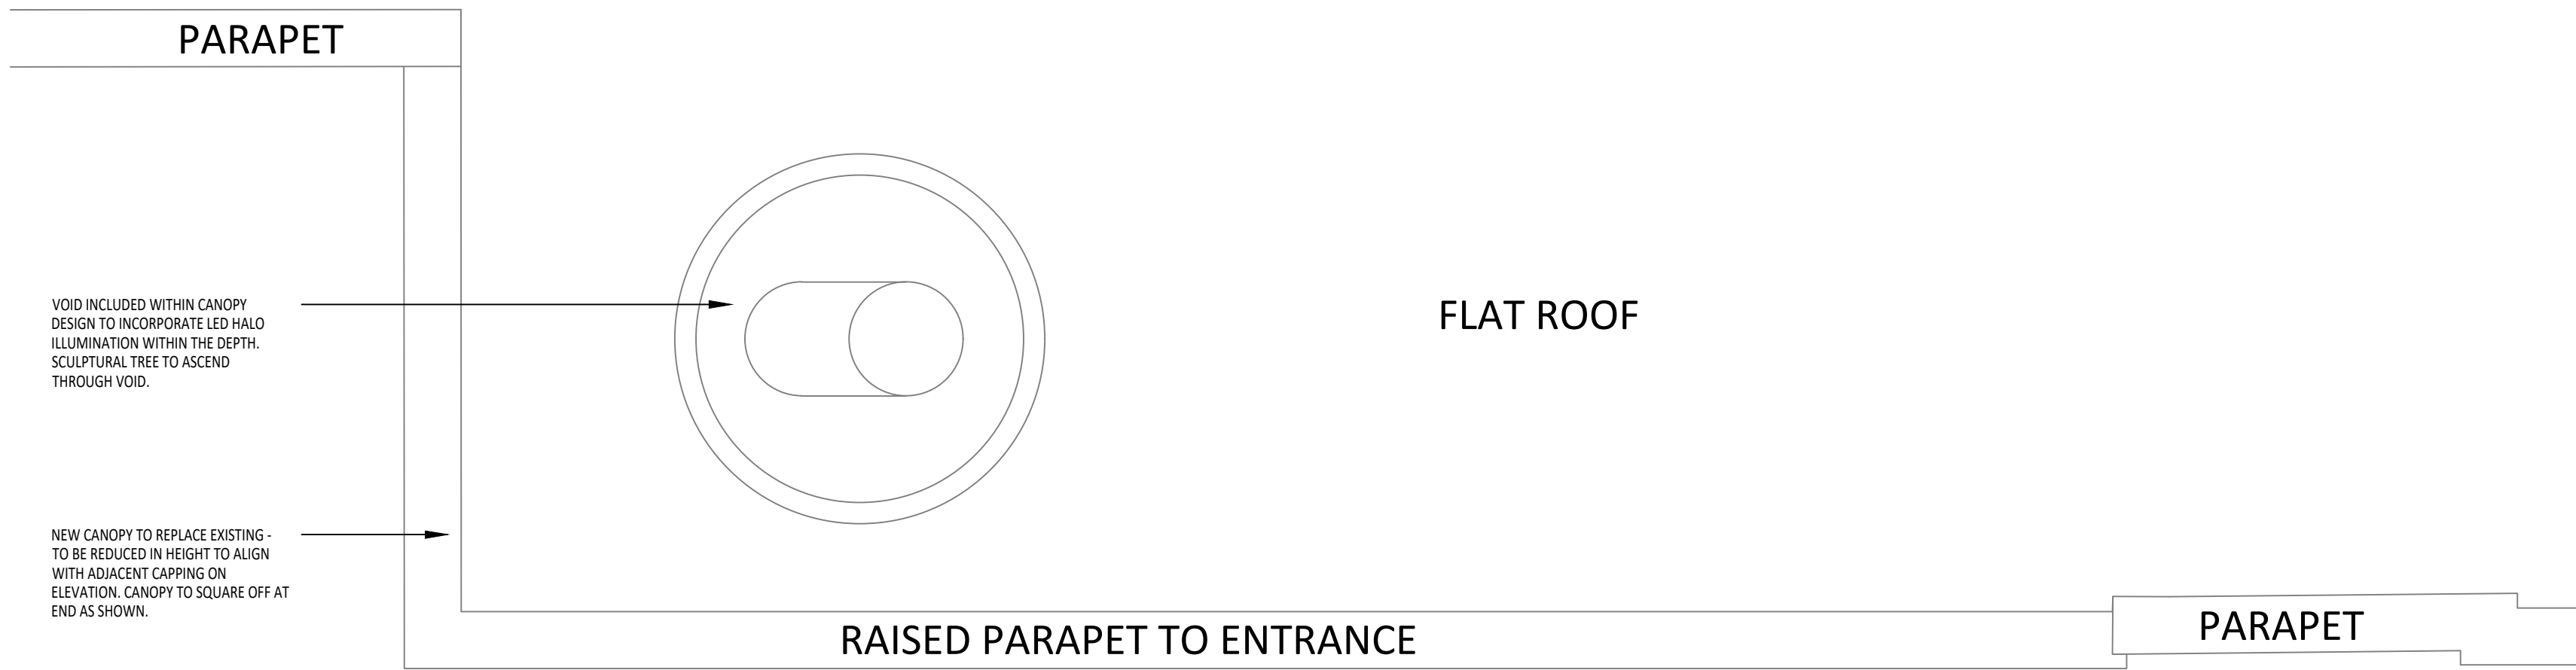


02 PROPOSED CANOPY ROOF PLAN
163 SCALE - 1:20@A1
FAULKNER STREET

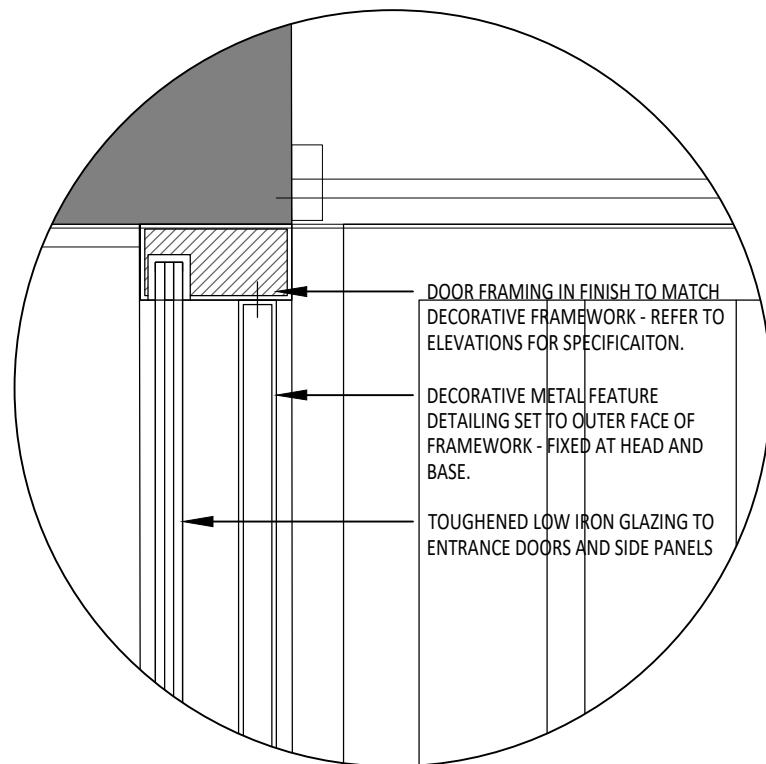

05 PROPOSED SECTION THROUGH DOORHEAD
163 SCALE - 1:5@A1
FAULKNER STREET

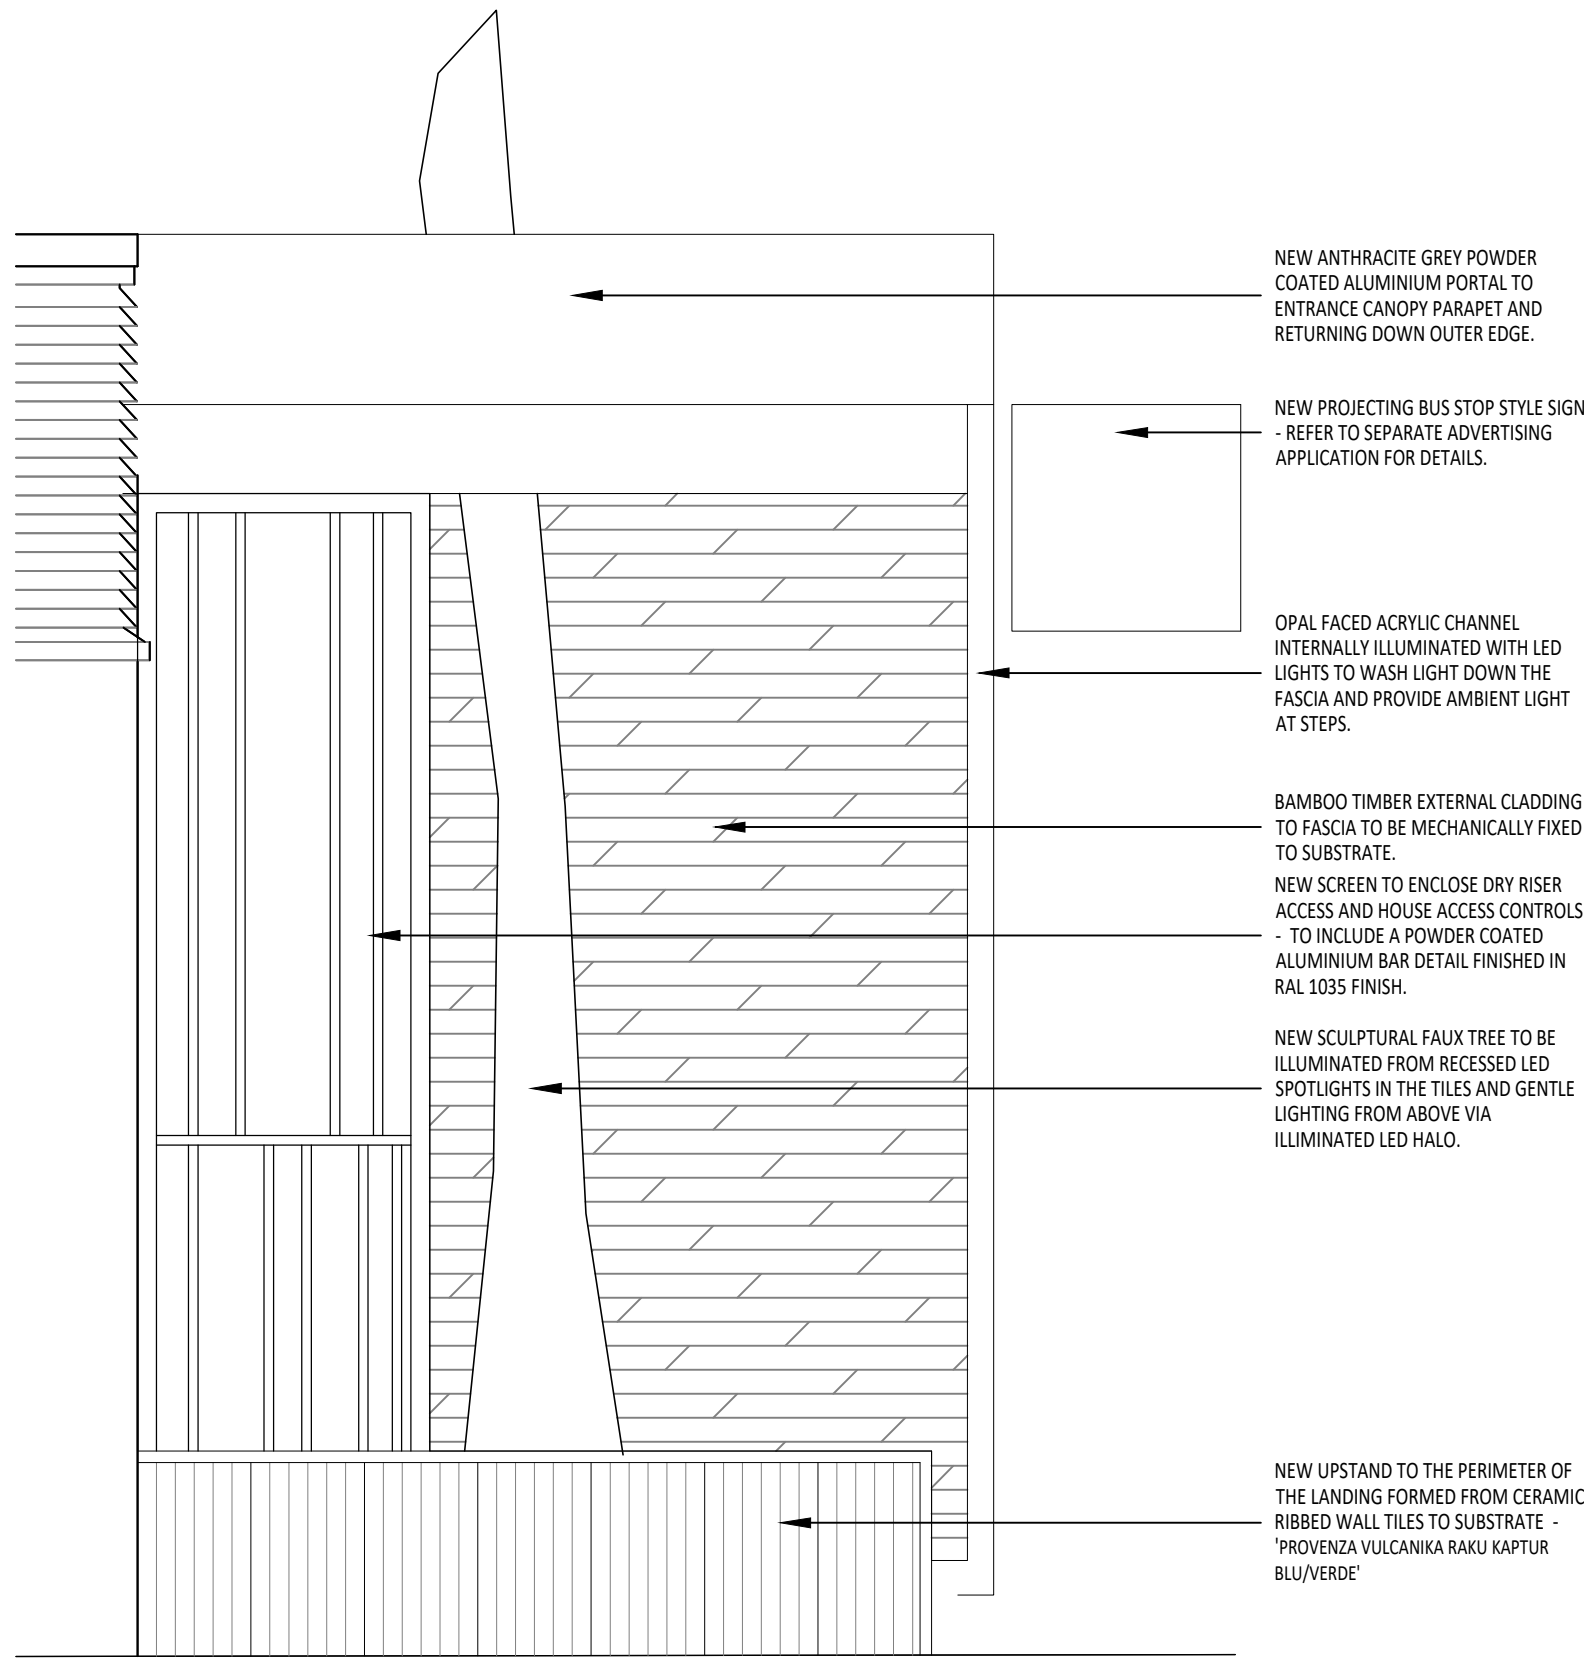

03 PROPOSED SIDE ELEVATION
163 SCALE - 1:20@A1
FAULKNER STREET

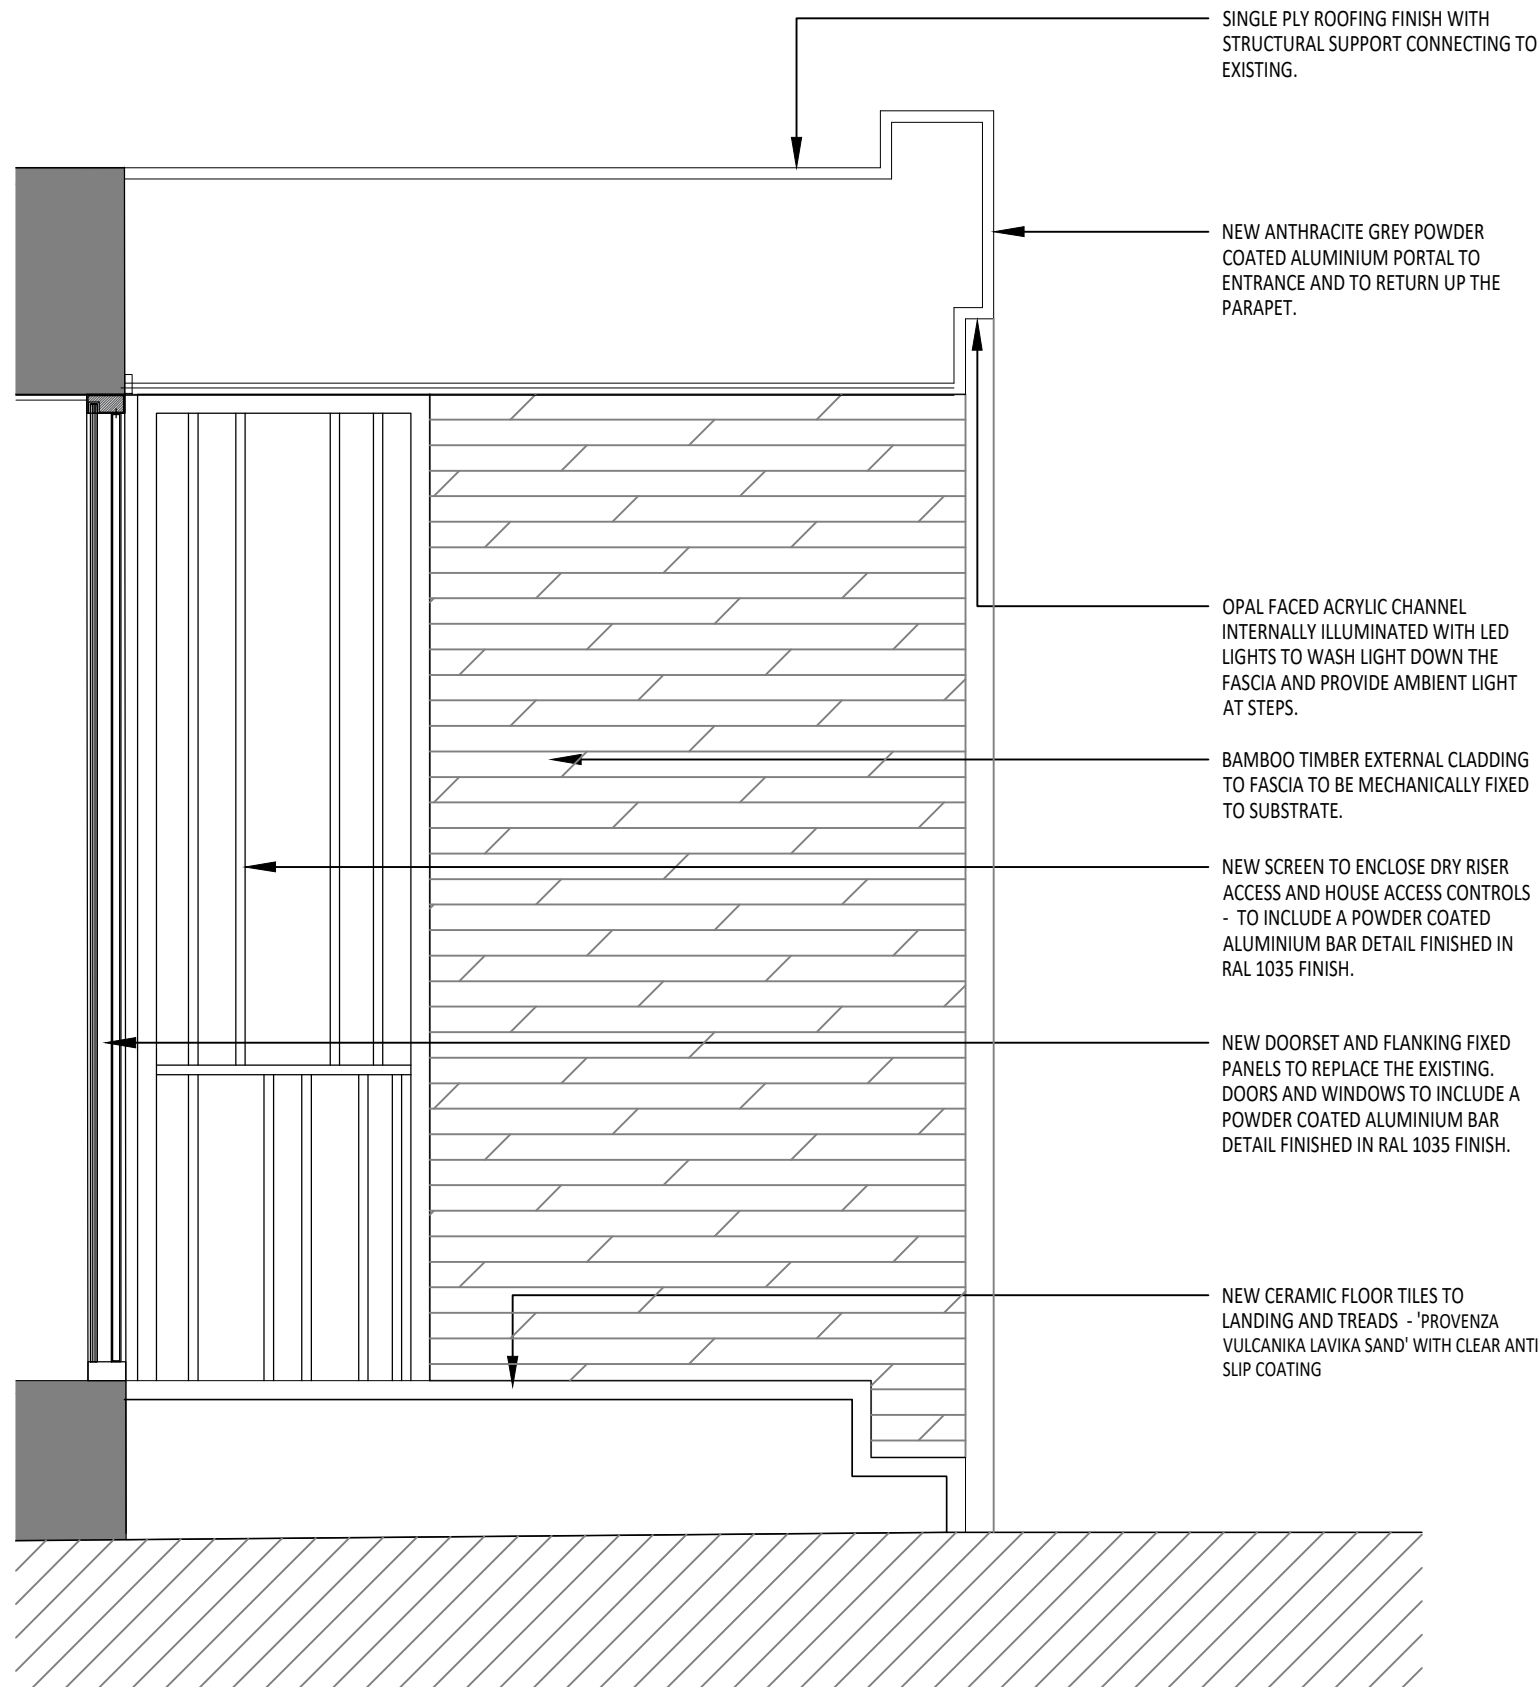

04 PROPOSED SECTION THROUGH CANOPY
163 SCALE - 1:20@A1
FAULKNER STREET

REV	DATE	DESCRIPTION	DRAWN	CHECKED
A X I				
ADDRESS :		41 SOUTH KING STREET, MANCHESTER, M2 6DE		
TELEPHONE :		+44 (0)161 879 7357		
EMAIL :		www.axi.studio		
COMPANY No :		11847325		
CLIENT				
bruntwood				
PROJECT				
FAULKNER HOUSE FAULKNER STREET. MANCHESTER M1 4DY				
DRAWING REFERENCE				
EXTERNAL ELEVATIONS ENTRANCE CANOPY DETAILS SHEET 2				
JOB REFERENCE	DRAWING SCALE	DATE	DRAWN	CHECKED
19 - 016	VAR @ A1	08/07/2019	ARB	FE
PROJECT No			STAGE	REV
AXI - 163			3	00