



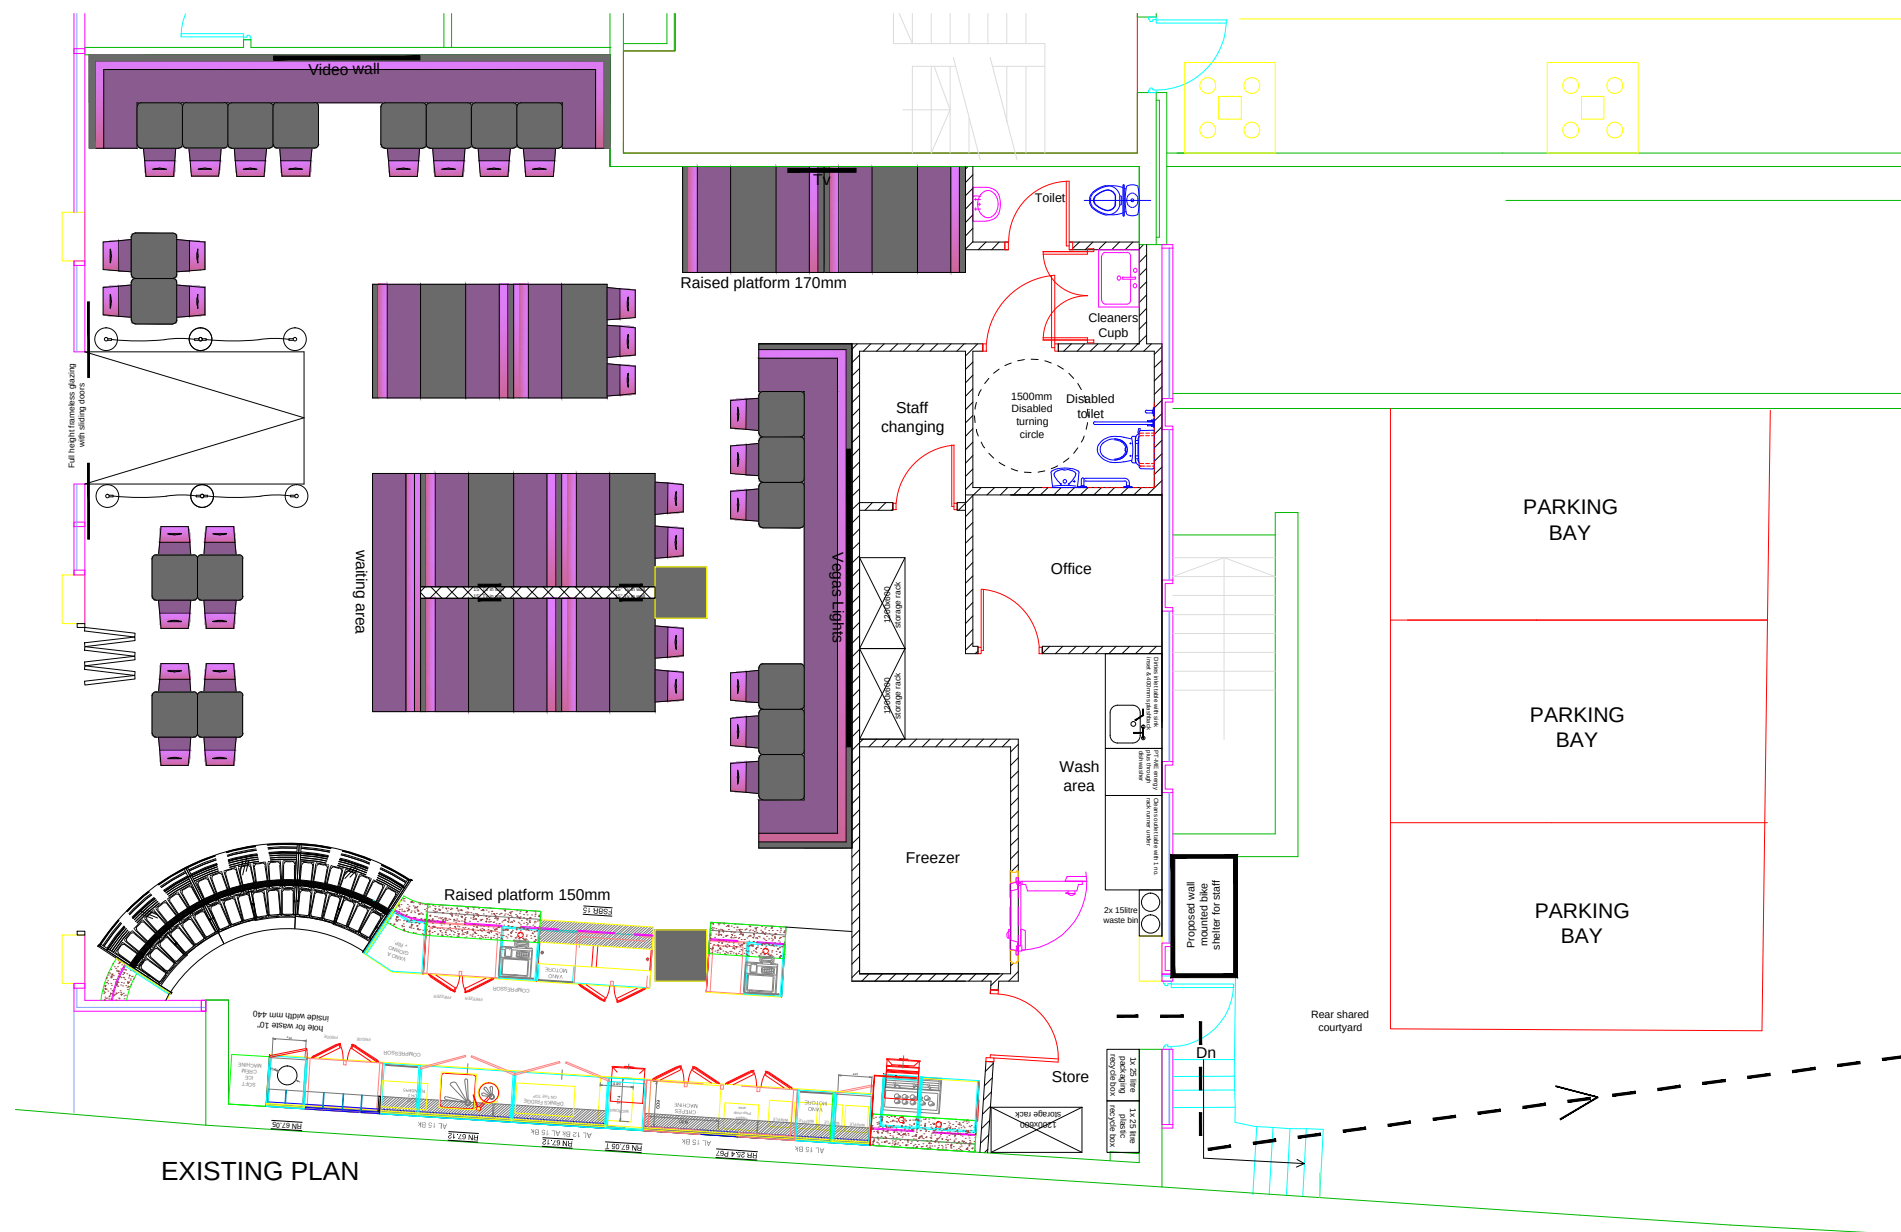

EXISTING PLAN

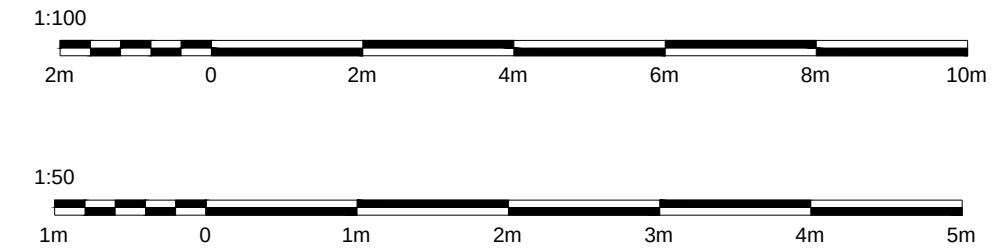

Contractor and furniture manufacturers to take on site measurements before commencing any work, architect will not be held responsible for any mis-fits on site

Any internal layout changes will need to be approved by head office prior.



EXISTING FRONT ELEVATION

1:50

Drawing no. 2.0			
SIGN OFF			
DATE:			
CLIENT:			
HEAD OFFICE:			
date	rev.	revision/author/checker	
purpose of issue PLANNING			
project UNIT G1 - 1 PORTLAND STREET MANCHESTER M1 3BE			
drawing EXISTING PLAN - ELEVATION			
Job no. 2016-0165			rev.
drawn GS		checked	
scale 1:100 - 1:50@A3		date 20.11.2019	

BIRMINGHAM
Mob: 07852135945
tuneninteriors.co.uk

B36 8DT
www.architectureinteriors.co.uk

architecture
and interior design

17 COLESHILL ROAD BIRMINGHAM B36 8DT
TEL: 0121-783-6211 Mob: 07852135945
Email: gs@architectureinteriors.co.uk www.architectureinteriors.co.uk