

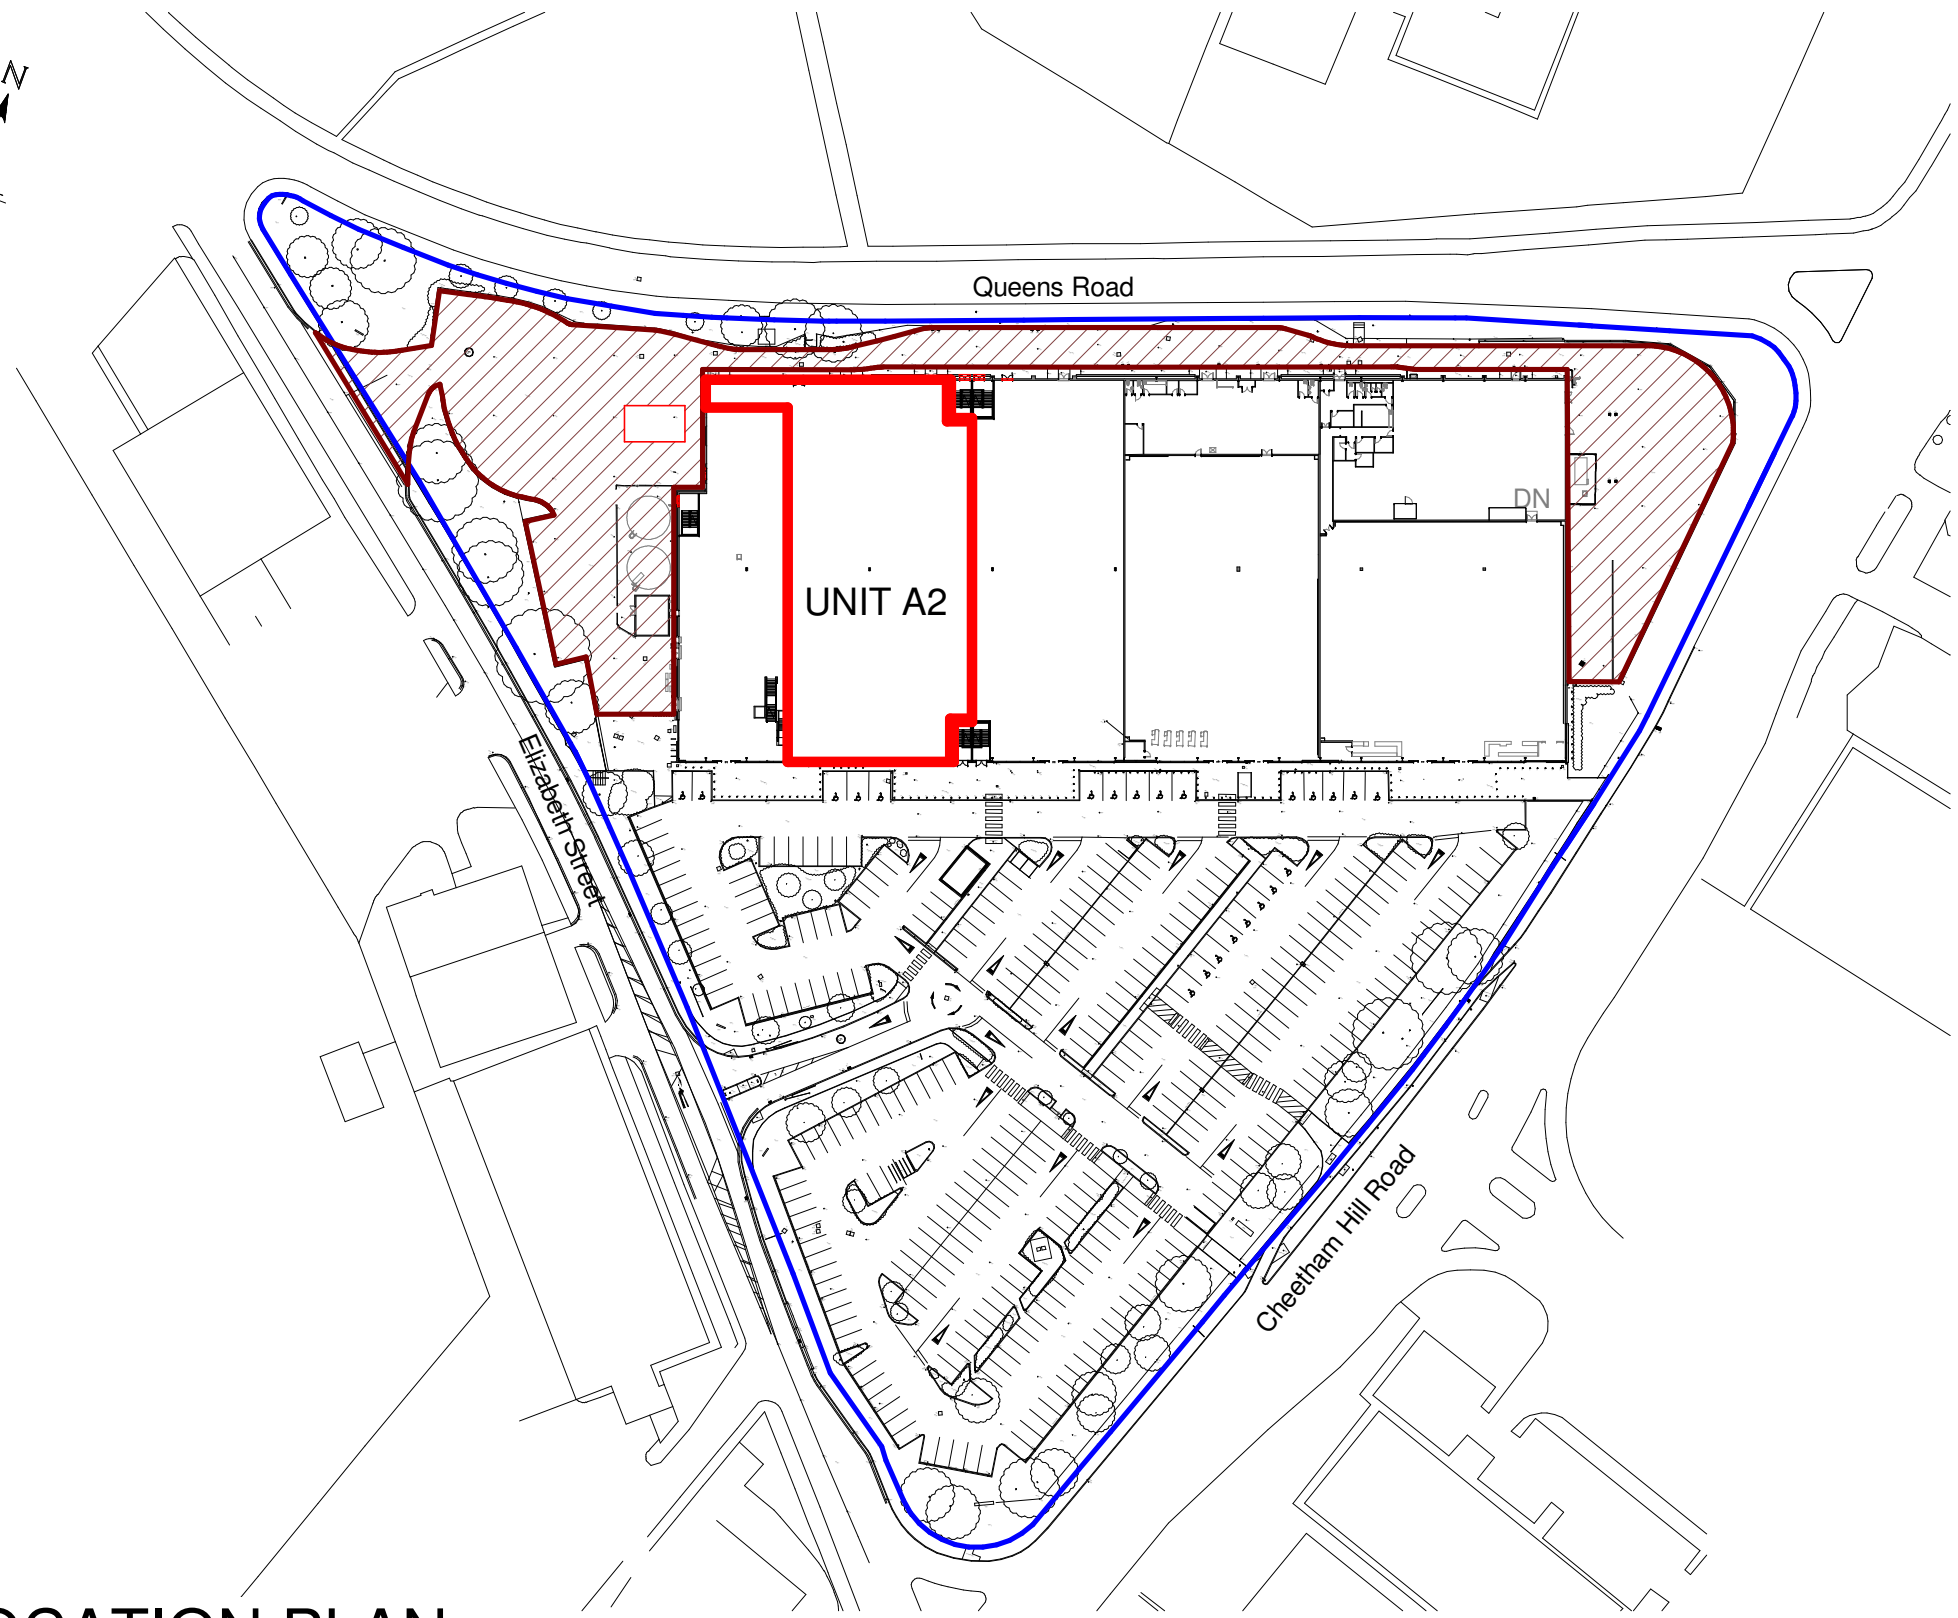


 

SITE LOCATION PLAN

1 : 1250

 

IMPORTANT NOTE:


ALL DIMENSIONS AND LEVELS SHOWN ON THIS DRAWING ARE TO BE CHECKED BY THE CONTRACTOR/MANUFACTURER PRIOR TO THE COMMENCEMENT OF ANY WORKS ON SITE OR THE MANUFACTURE OF ANY SITE COMPONENT. THIS DRAWING IS NOT TO BE SCALED.

DIMENSIONS ARE INDICATED IN MILLIMETRES UNLESS CLEARLY STATED OTHERWISE.

COPYRIGHT OF THIS DRAWING BELONGS SOLELY TO CUBE PSL.

LIMITATIONS & THIRD PARTY CLAUSE:

WHERE PARTS OF THE PROPERTY WERE COVERED OR INACCESSIBLE AT TIME OF SURVER POSITIONS OF ELEMENTS ARE MARKED 'ASSUMED' ACCORDINGLY.

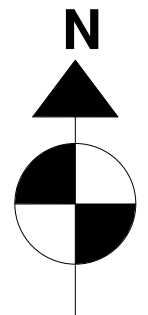

REV	DETAILS	DATE	BY
B	Trolly shelters moved.	15/10/18	AH
A	Amendments to Tenants requests. Grid line 7a & 7b positions amended. Roller shutter reduced. Additional FE door added to front elevation. Delivery ramp removed. Wall divide between units A1 & A2 moved.	18.09.18	JM

REVISIONS

CLIENT

SPORTSDIRECT.com RETAIL LTD

PROJECT

CHEETHAM HILL
MANCHESTER

DRAWING TITLE

UNIT B1 - SITE LOCATION PLAN

DRAWN BY JM	CHECKED BY MC
DATE 07/17/18	SCALE 1 : 1250 @ A3
DRAWING NO CPS 16-068 204 B	



Project Management | Building Surveyors
Heritage Consultants | Design Services
502 Birchwood One | Dewhurst Road | Warrington | WA3 7GB
t: 01925 831 710 | f: 01925 839 129
e: dlang@cubeptl.co.uk | w: www.cubeptl.co.uk

LOCATION PLAN